


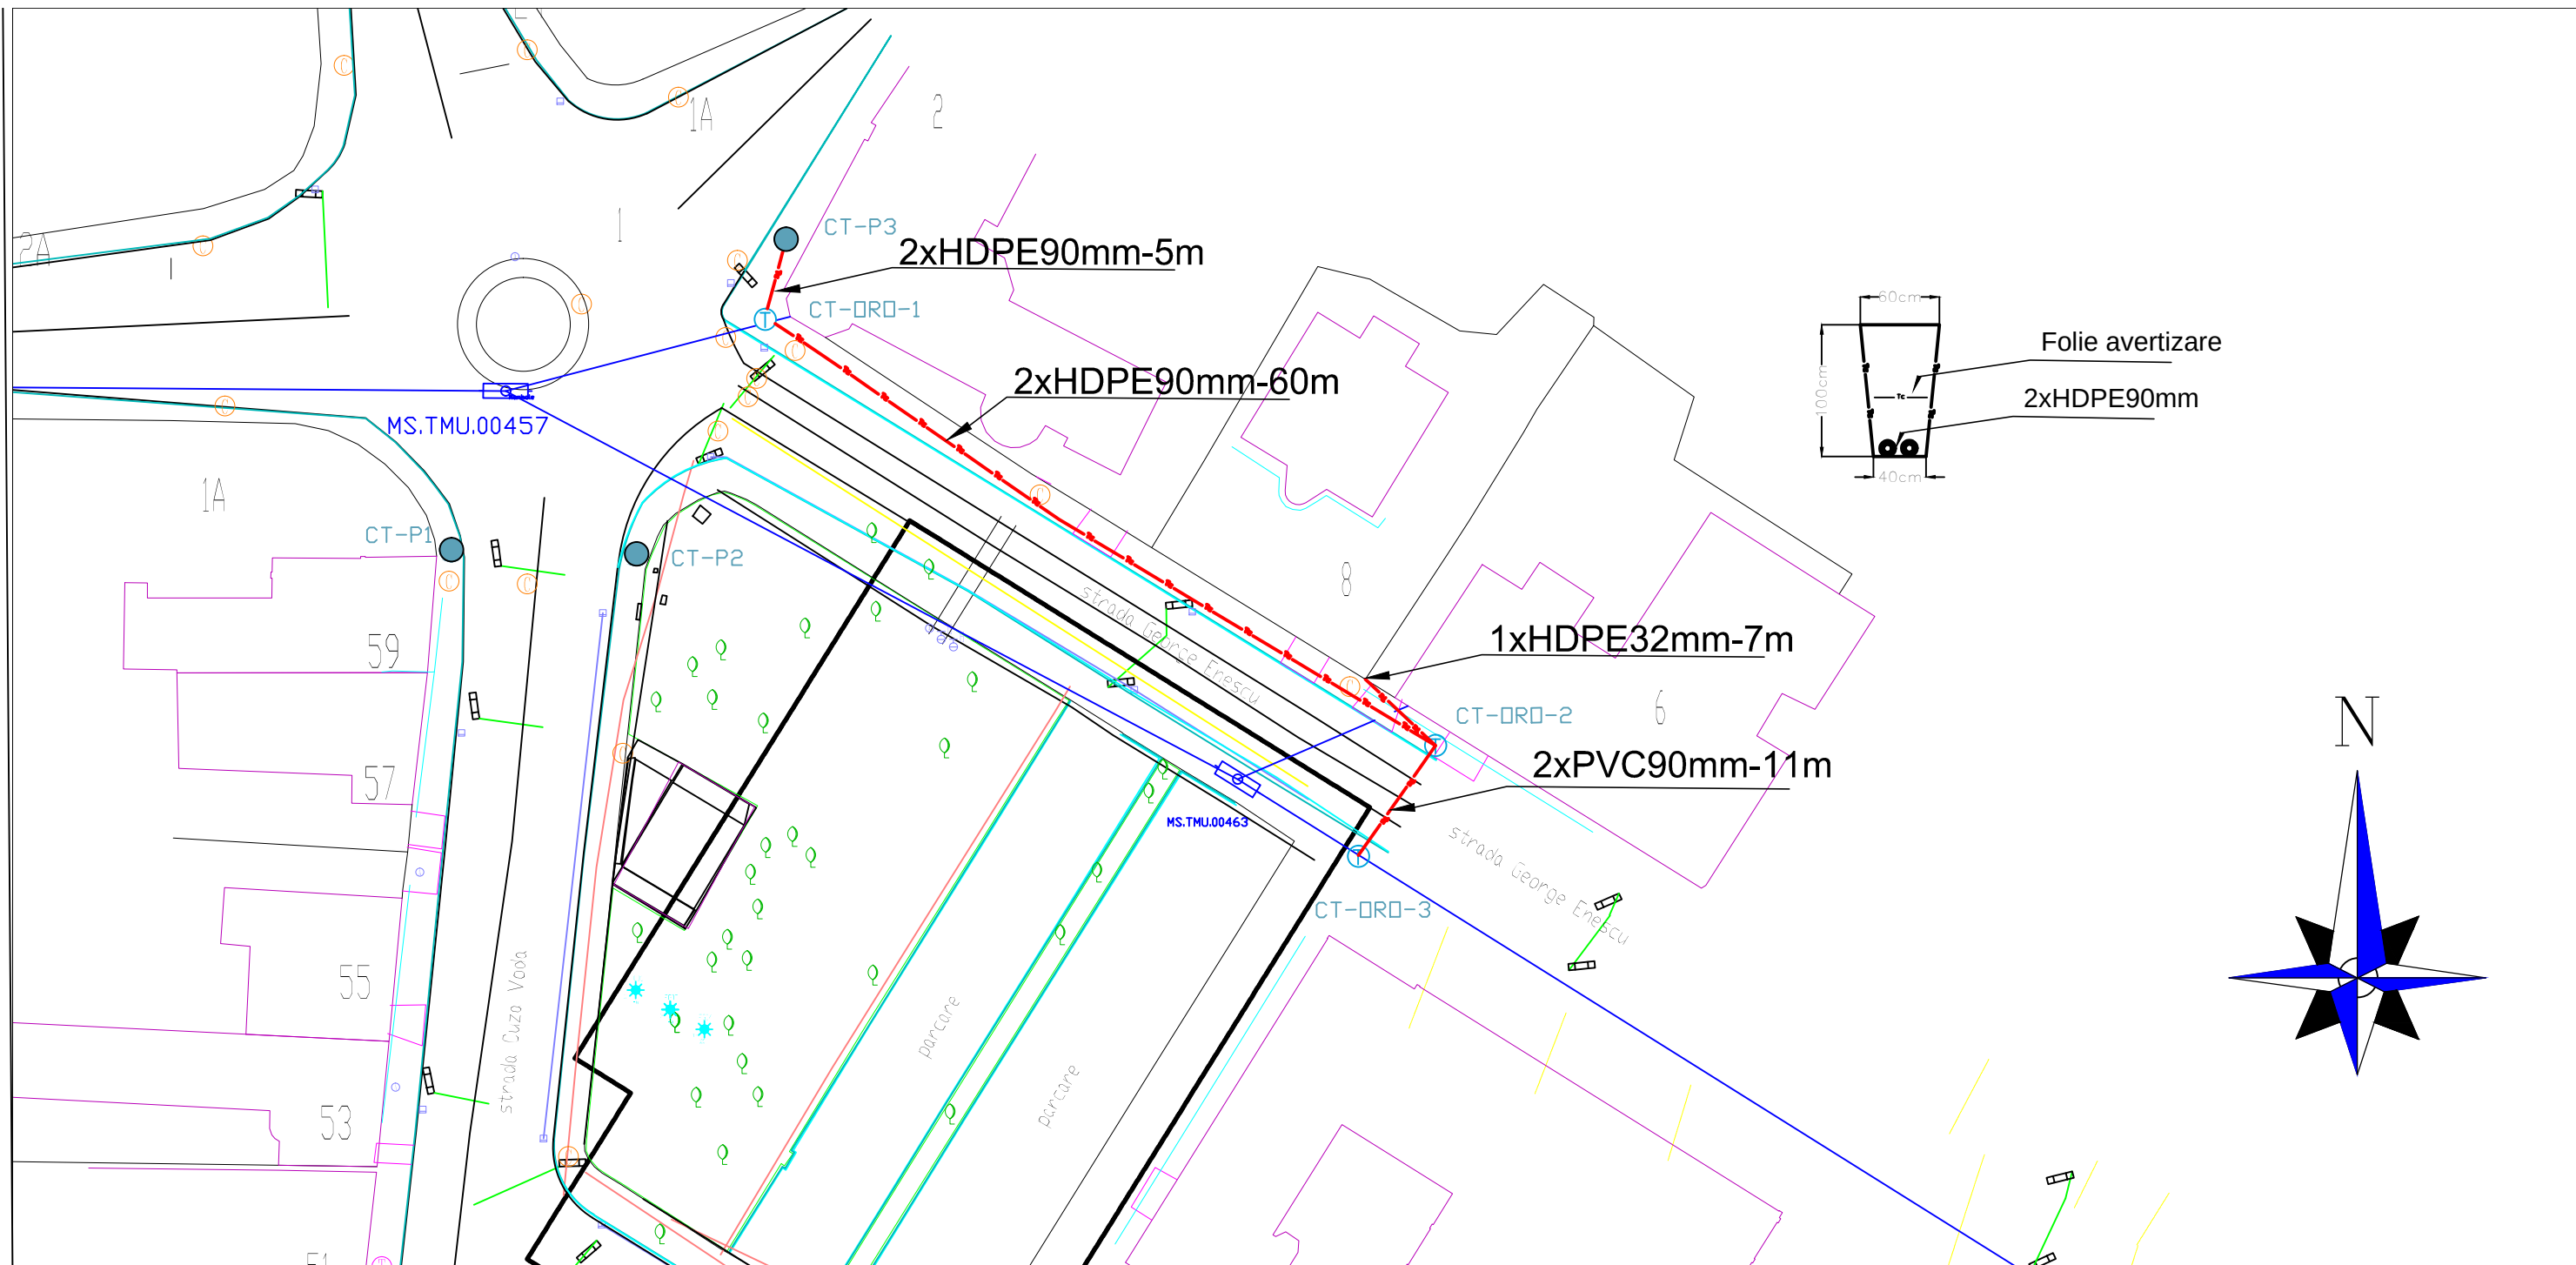

- Legenda:
- canalizatie proiectata
 - Camera de tragere proiectata
 - Camera de tragere existenta
 - Canalizatie tc existenta

SZENTGYORGYI ANDRAS

Digitally signed by SZENTGYORGYI ANDRAS
Date: 2024.12.09 12:42:23 +02'00'

VERIFICATOR			SEMNATURA		
S.C. TELEVOX S.A. TARGU MURES 540394, str. Gh.Doja nr.101, tel.0265-268 772 www.televoxsa.ro; email:office@televoxsa.ro			Proiect nr. 536/2024 Editia 1, Revizia 1		2/3 Faza PT
			Beneficiar:		
			Municipiul Targu Mures		
PROIECTAT	ing. Szentgyörgyi A.		SCARA	Denumire Proiect: „CONSTRUIRE PARKING SUBTERAN” Targu Mures Deviere instalatii de telecomunicatii cu fibra optica Orange Romania	
DESENAT	ing. Szentgyörgyi A.				
VERIFICAT	ing. Cseh Zsolt				
APROBAT	ing. Demény L.				
			DATA 12.2024	Titlu plansa: Canalizatie FD proiectata	