


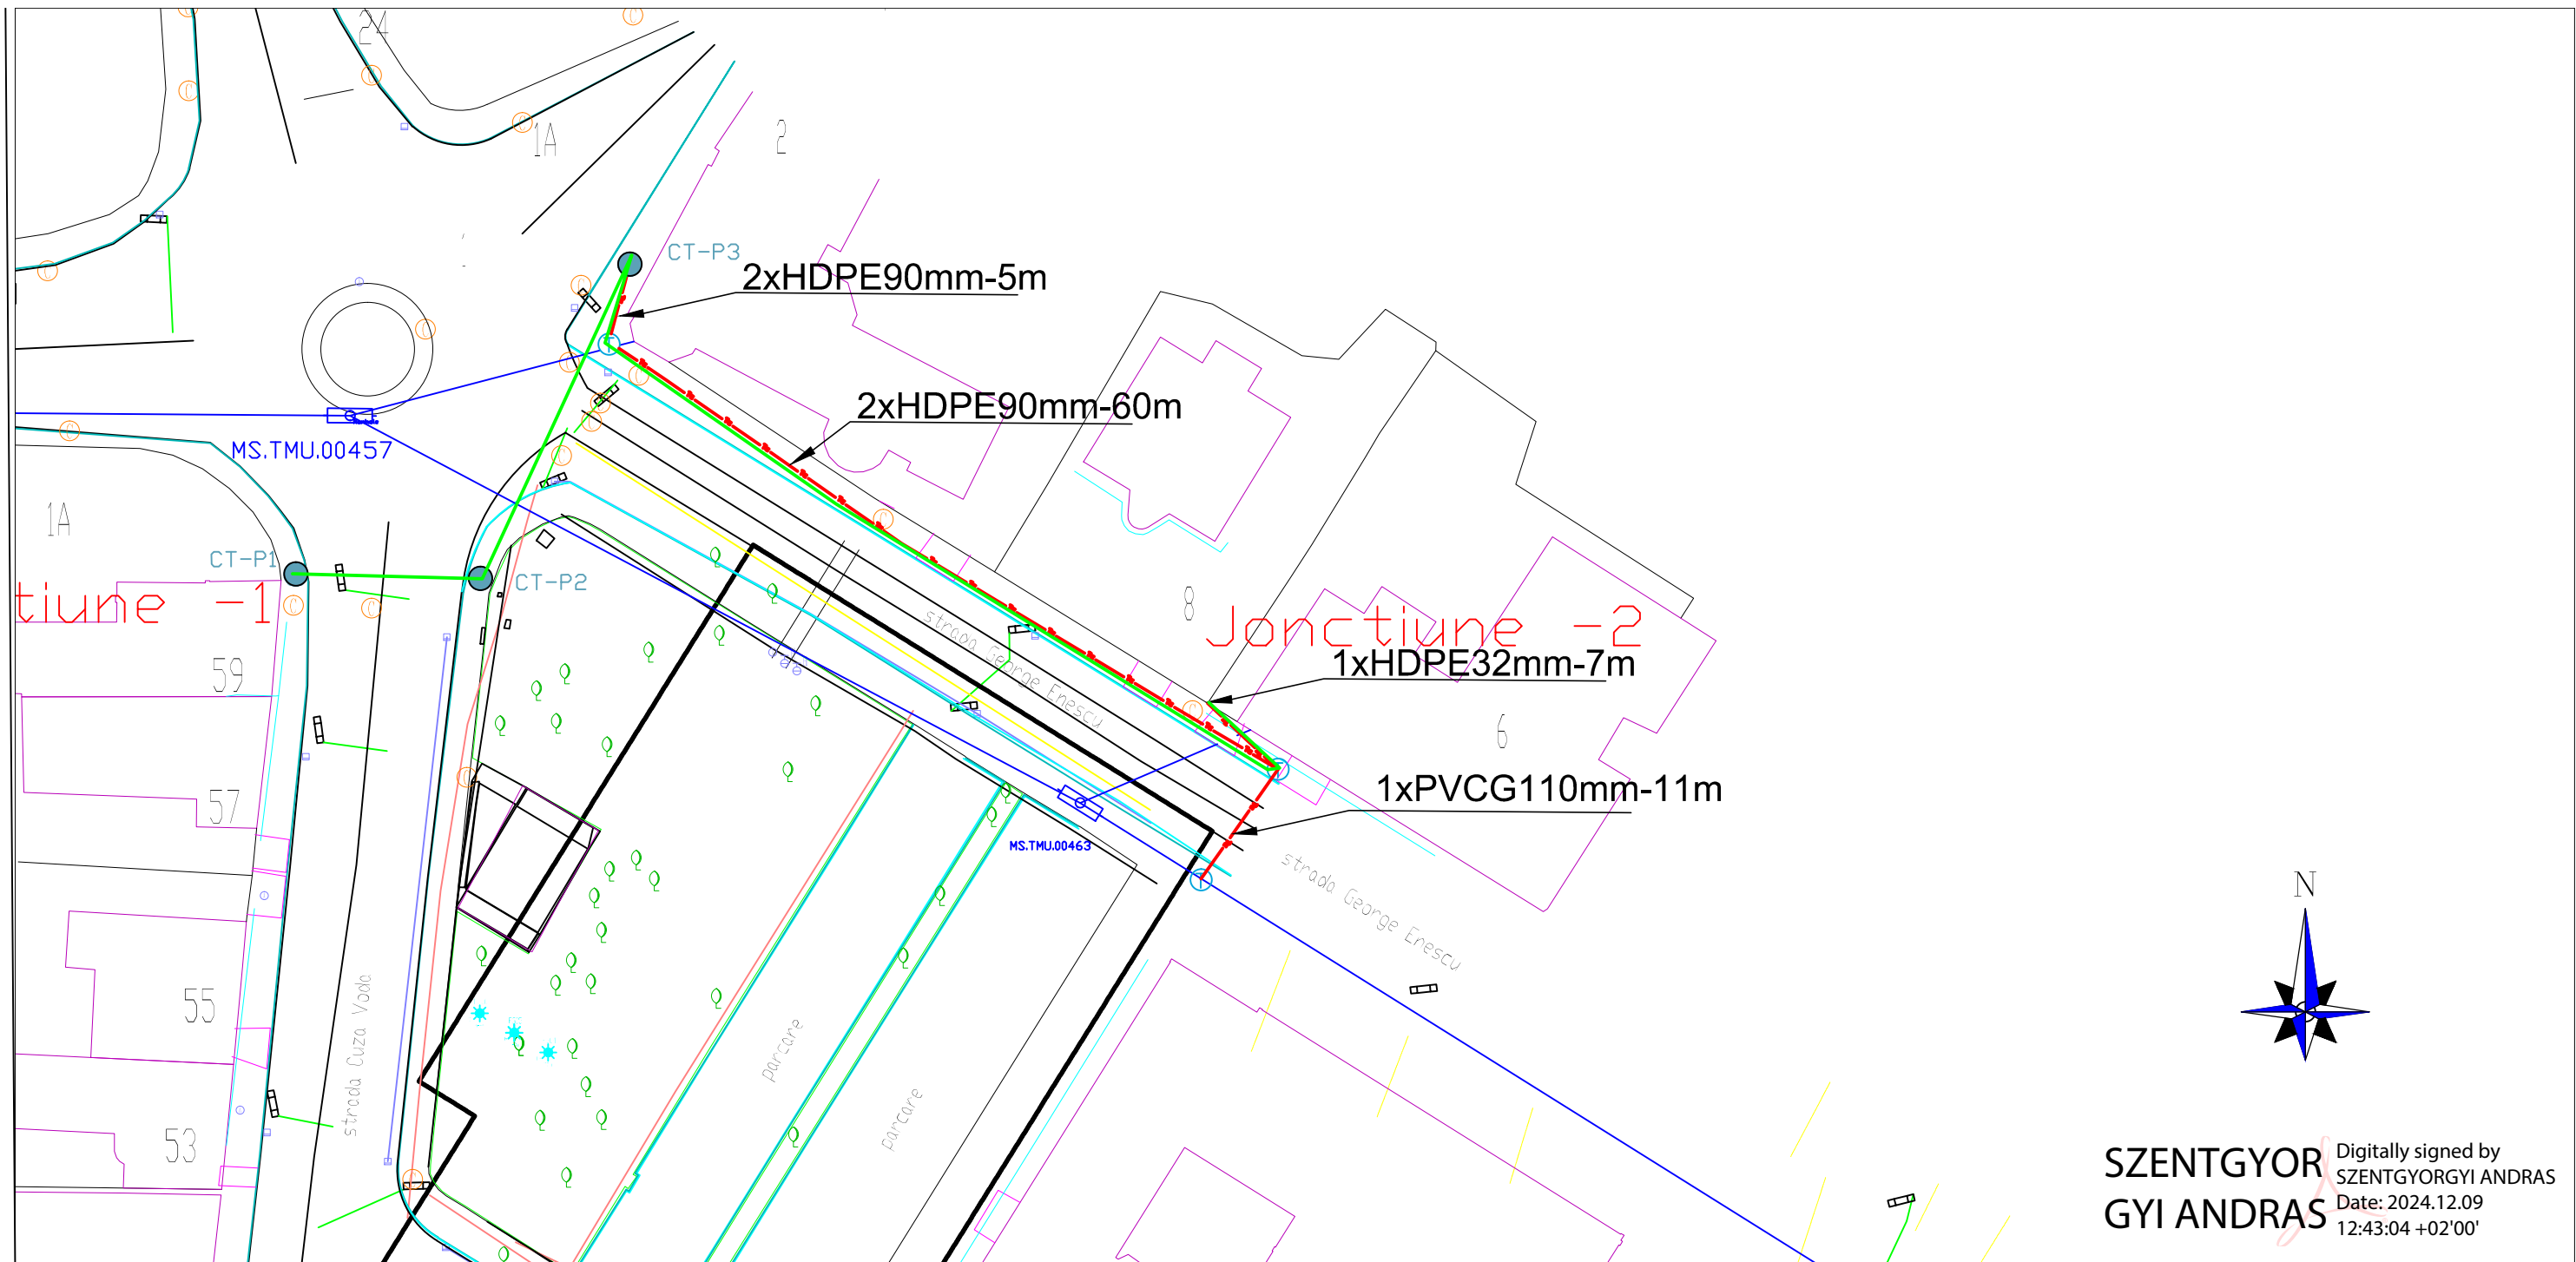

SZENTGYORGI ANDRAS

Digitally signed by
SZENTGYORGYI ANDRAS
Date: 2024.12.09
12:43:04 +02'00'

- Legenda:**
- canalizatie proiectata
 - Ⓢ Camera de tragere proiectata
 - Ⓢ Camera de tragere existenta
 - Canalizatie tc existenta
 - 12F0 Proiectata

VERIFICATOR		SEMNATURA	
S.C. TELEVOX S.A.		Proiect nr. 536/2024	3/3
TARGU MURES		Editia 1, Revizia 1	
540394, str. Gh.Doja nr.101, tel.0265-268 772		Beneficiar:	Faza PT
www.televoxsa.ro; email:office@televoxsa.ro		Municipiul Targu Mures	
PROIECTAT	ing. Szentgyörgyi A.	SCARA	Denumire Proiect: „CONSTRUIRE PARKING SUBTERAN” Targu Mures Deviere instalatii de telecomunicatii cu fibra optica Orange Romania
DESENAT	ing. Szentgyörgyi A.	1:500	
VERIFICAT	ing. Cseh Zsolt		Titlu plansa: Cablu FIBRA OPTICA proiectat
APROBAT	ing. Demény L.	DATA 12.2024	