





Indicativ Proiect		03/2026	
Titlu Proiect:		AMENAJARE STRADA BALADEI	
Beneficiar:		MUNICIPIUL TARGU MURES Piata Victoriei, nr. 3, Targu Mures, judetul Mures, tel/fax 0265 268 330 eMail: primaria@targumures.ro	
Titlu Plansa:		PLAN DE SITUATIE STR BALADEI	
SC ONE CAD STUDIO SRL Stejeris, nr 66, com Acatari jud. Mures J26 / 766 / 2013 CUI 32057544 Tel. 0730 646 913 E-mail: contact@drumurisciadiri.ro		Scara 1:500 Data 2026	
Specificatie		Numele Ing. Nyulas Levente	
Sef Proiect		Ing. Nyulas Levente	
Proiectant		Ing. Nyulas Levente	
Desenat		Ing. Andras Istvan	




Strada de categoria a III-a in mediul urban
Categorie de importanta "C"
constructie de importanta normala
Clasa de importanta III,
Constructie de importanta medie

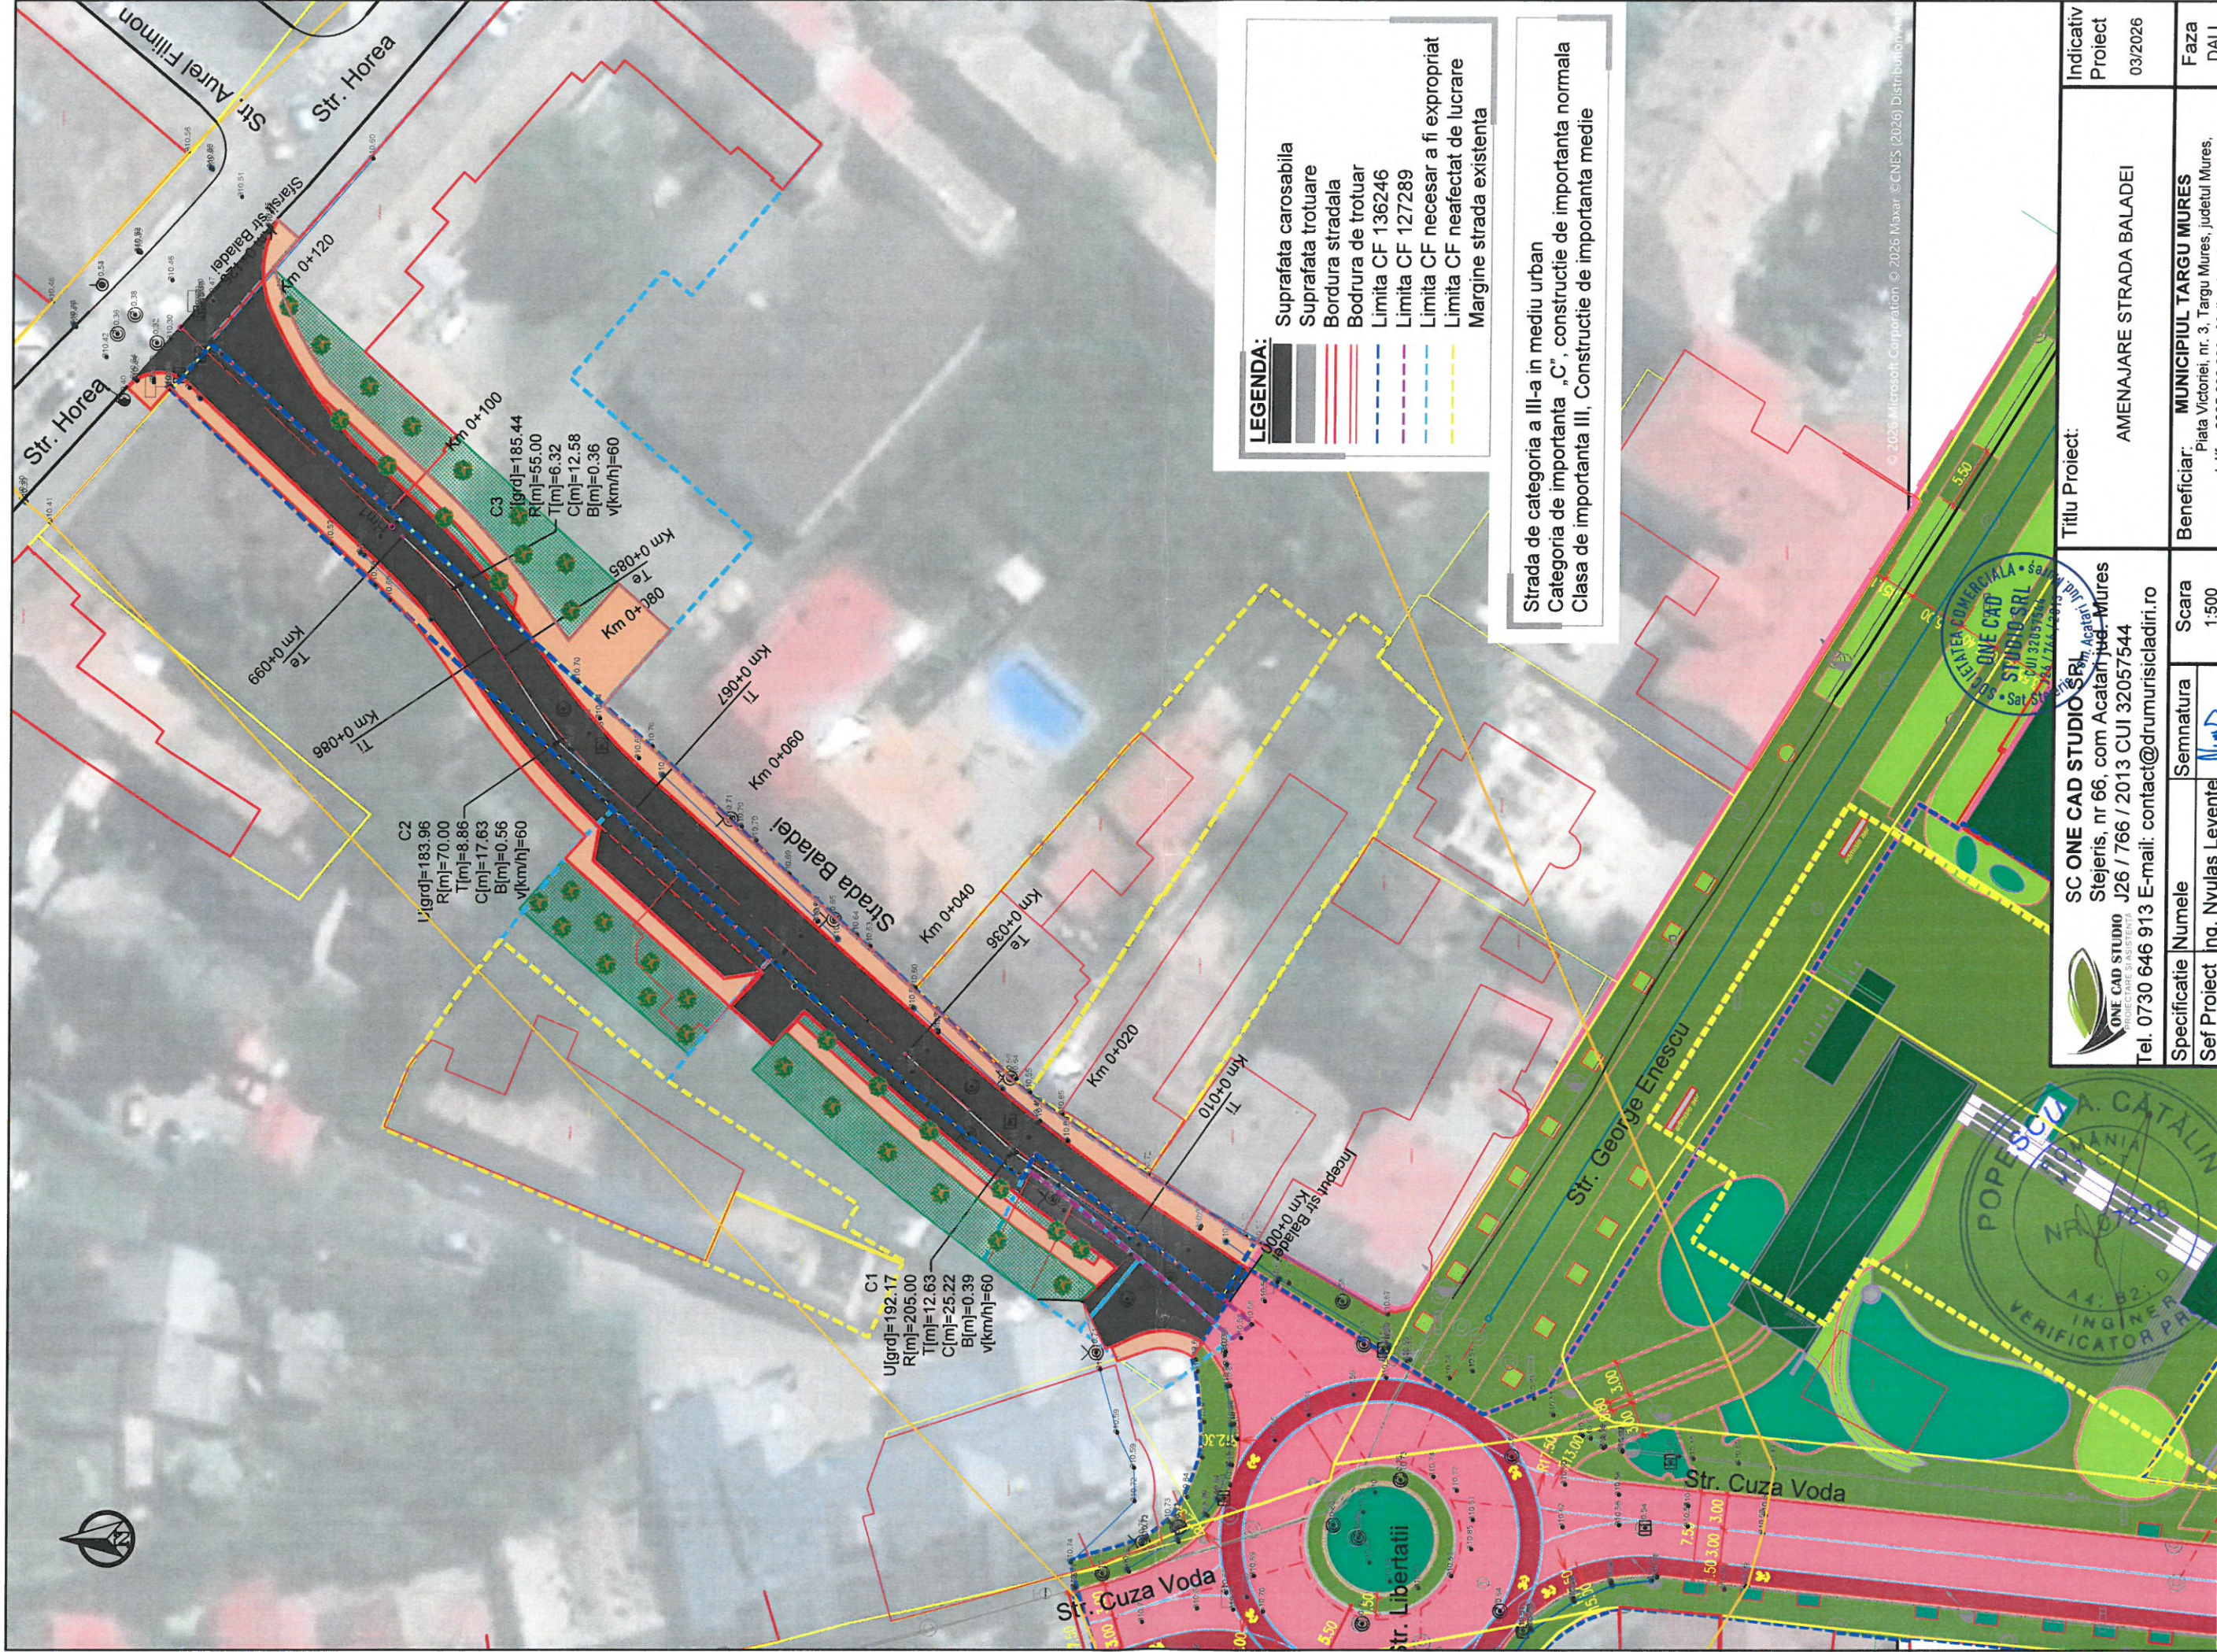


 ONE CAD STUDIO STUDIO DE ARHITECTURA			SC ONE CAD STUDIO SRL Steieris, nr 66, com Acatan Jud. Mures Tel. 0730 646 913 E-mail: contact@drumuristiciadiri.ro			Titlu Proiect: AMENAJARE STRADA BALADEI			Indicativ Proiect 03/2026		
Specificatie	Numele	Semnatura	Scara	Beneficiar:					Faza		
Set Proiect	ing. Nyulas Levente		1:500	Piata Victoriei, nr. 3, Targu Mures, judetul Mures, tel/fax 0265 268 330 eMail: primaria@tirgumures.ro					DALI		
Proiectant	ing. Nyulas Levente		Data	Titlu Plansa:					Plansa		
Desenat	ing. Andras Istvan		2026	STR BALADEI - ETAPA 1					D1.1		

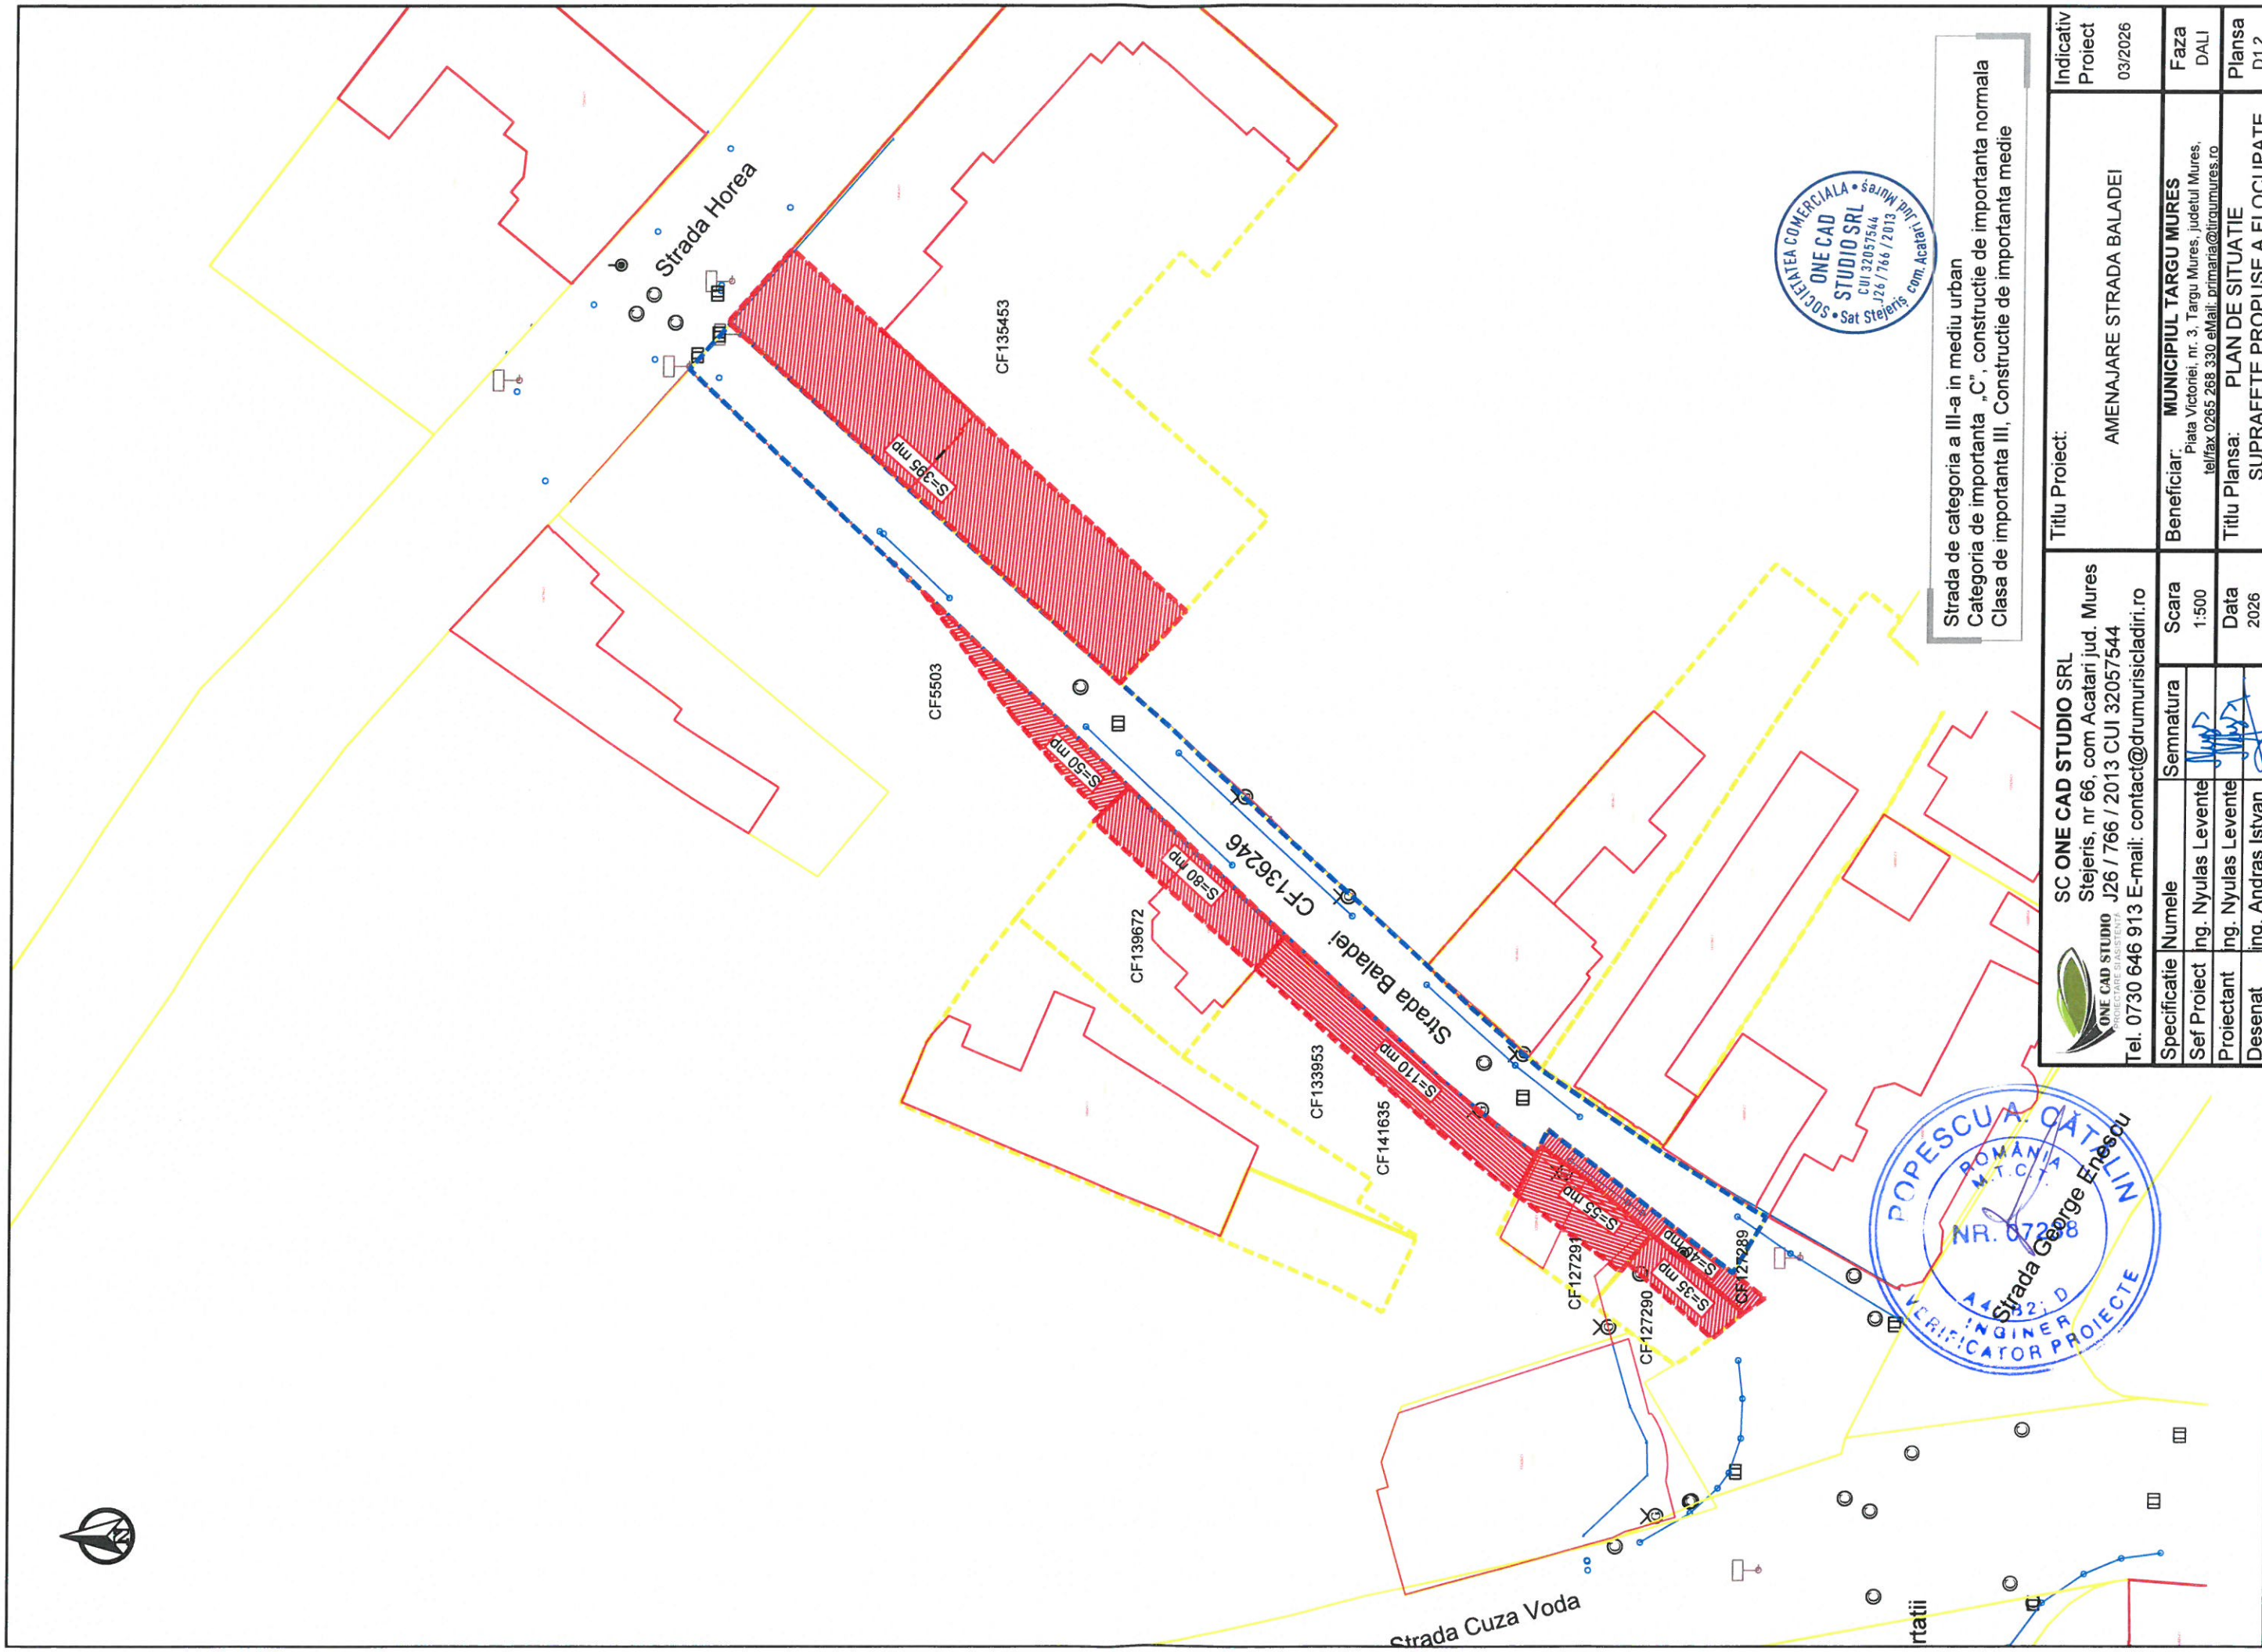



Strada de categoria a III-a in mediu urban
Categoria de importanta "C", constructie de importanta normala
Clasa de importanta III, Constructie de importanta medie

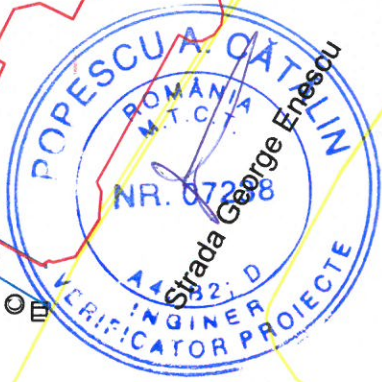

SC ONE CAD STUDIO SRL Stejeris, nr 66, com Acatari jud. Mures J26 / 766 / 2013 CUI 32057544 Tel. 0730 646 913 E-mail: contact@drumurisciadiri.ro		Titlu Proiect: AMENAJARE STRADA BALADEI		Indicativ Proiect 03/2026
Specificatie	Numele	Semnatura	Scara	Faza
Sef Proiect	Ing. Nyulas Levente		1:500	DALI
Proiectant	Ing. Nyulas Levente		Data	Plansa
Desenat	Ing. Andras Istvan		2026	D1.2
Beneficiar: MUNICIPIUL TARGU MURES Piata Victoriei, nr. 3, Targu Mures, judetul Mures, tel/fax 0265 268 330 eMail: primaria@tirgumures.ro				
Titlu Plansa: PLAN DE SITUATIE SUPRAFETE PROPUSE A FI OCUPATE				

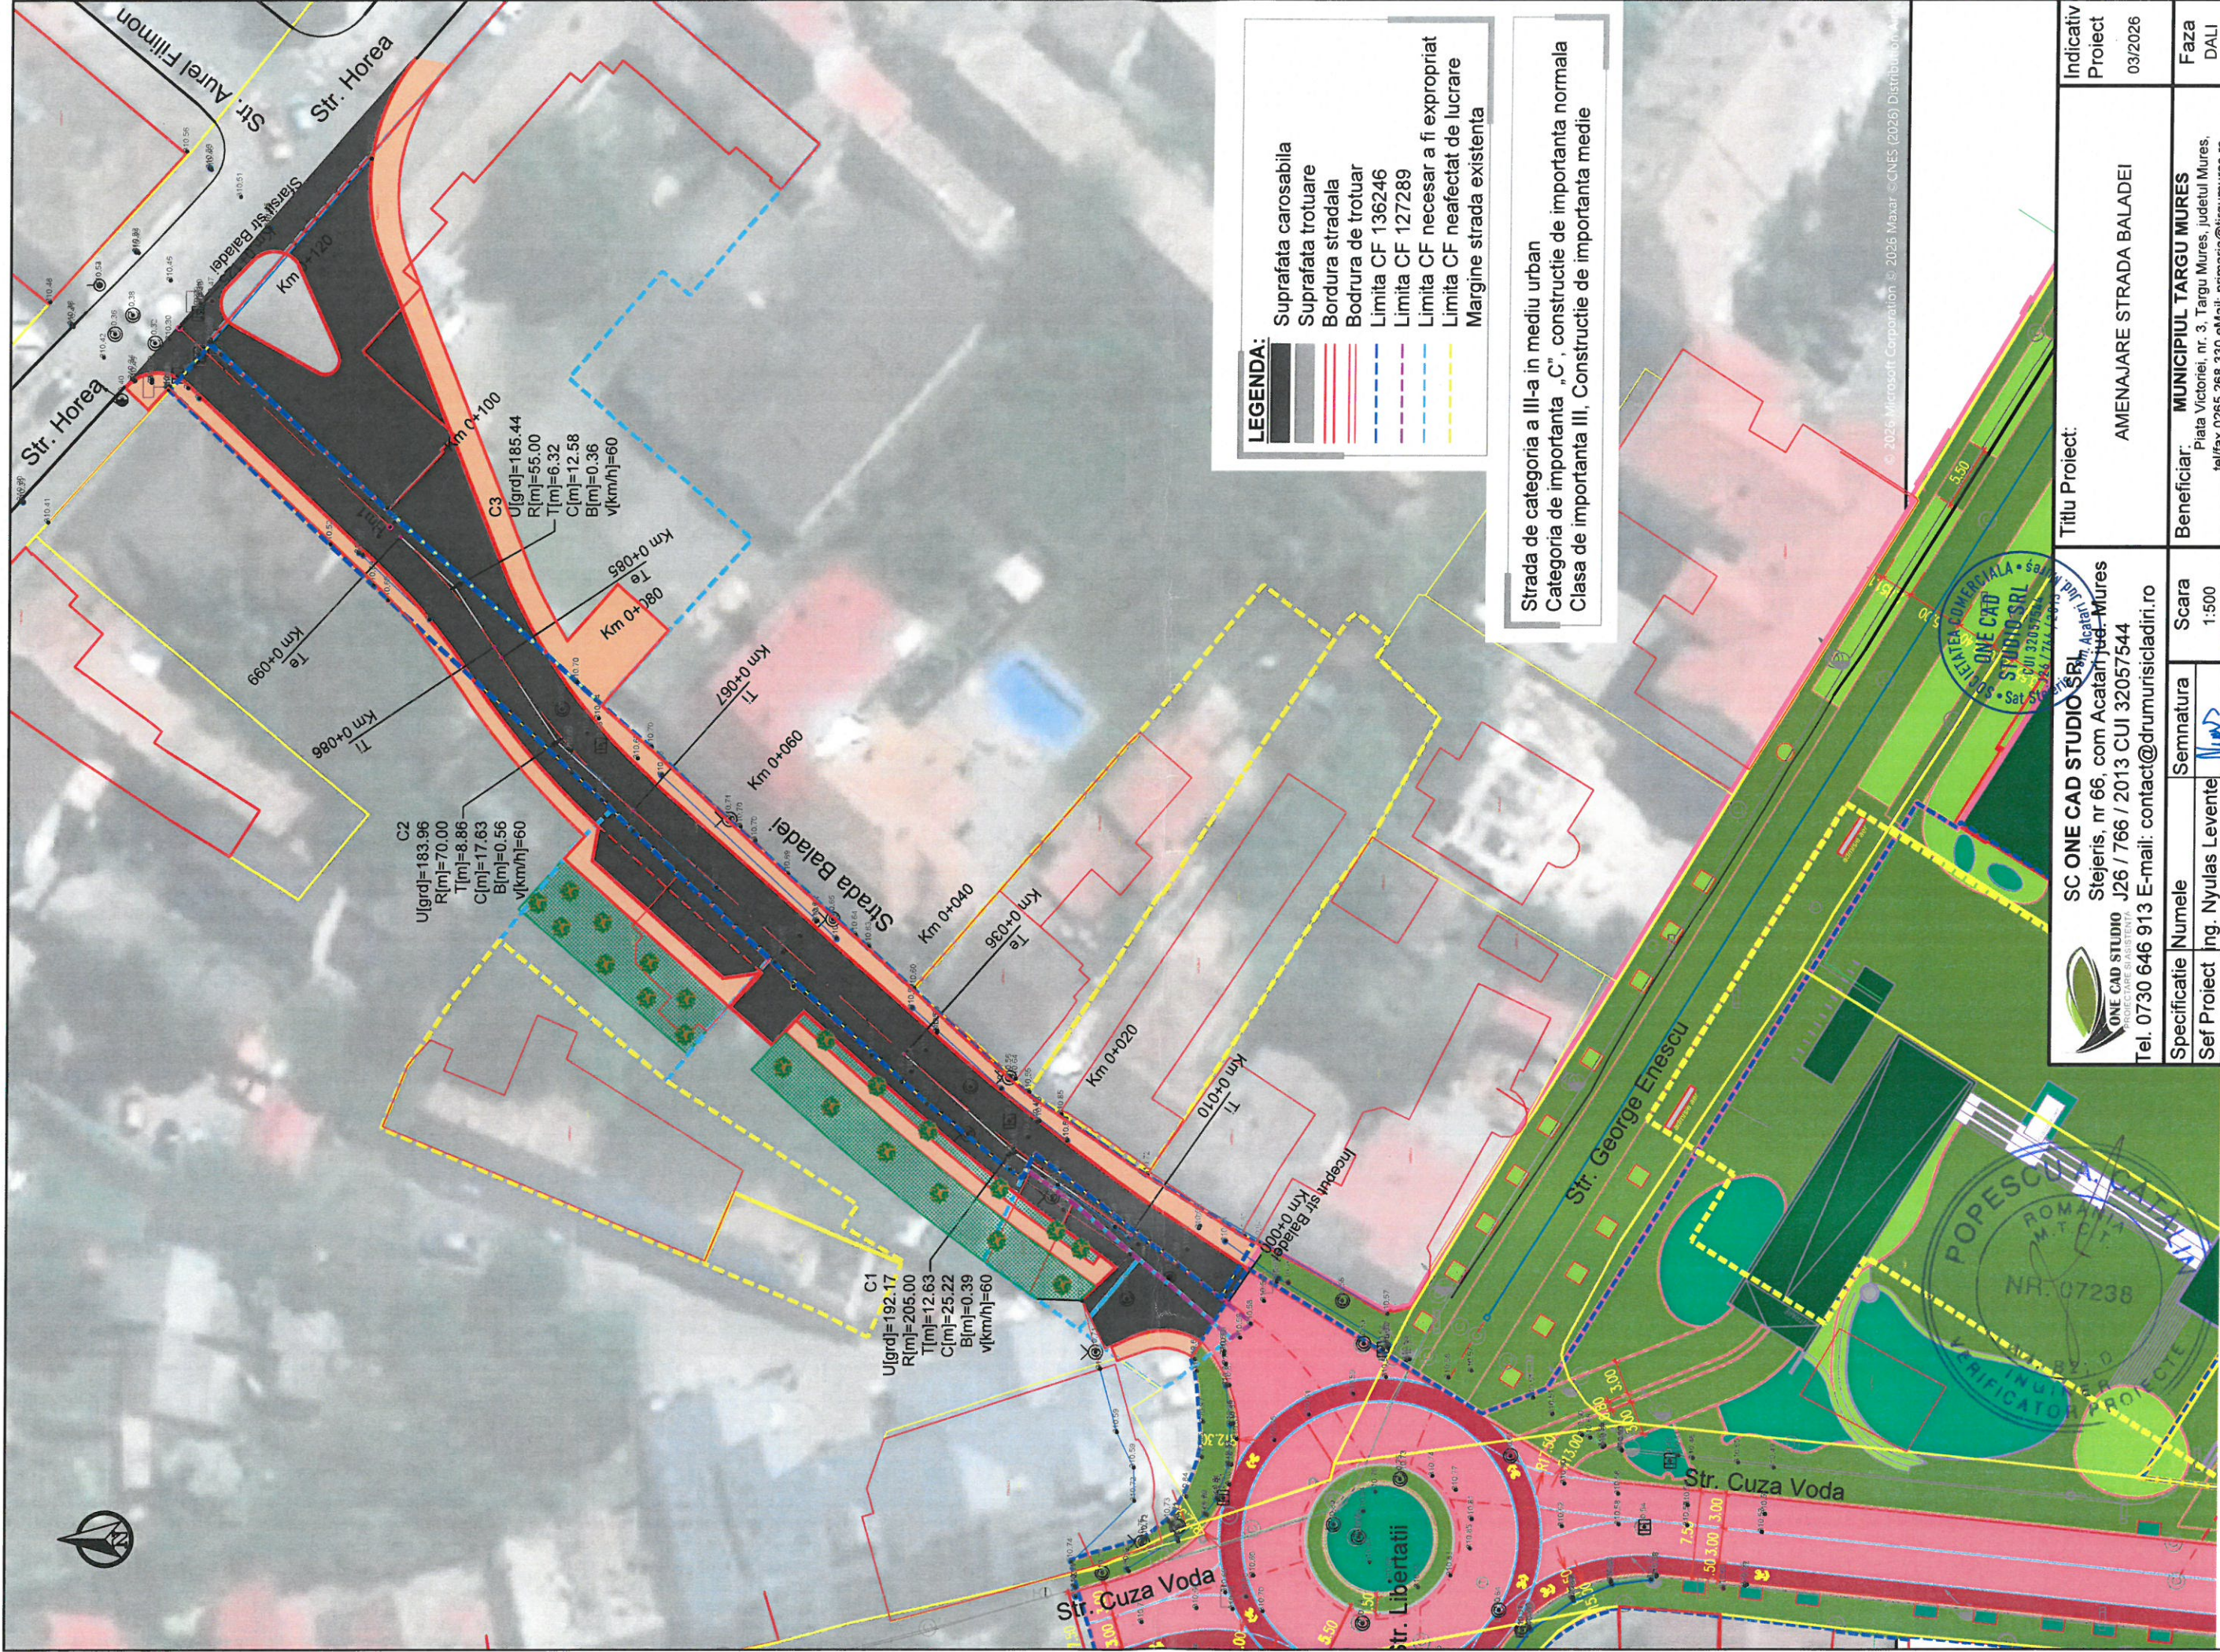

SC ONE CAD STUDIO SRL Steieris, nr 66, com Acatai jud. Mures J26 / 766 / 2013 CUI 32057544 Tel. 0730 646 913 E-mail: contact@drumursicladiri.ro		Titlu Proiect: AMENAJARE STRADA BALADEI		Indicativ Proiect 03/2026
Specificatie	Numele	Semnatura	Scara	Faza
Sef Proiect	ing. Nyulas Levente		1:500	DALI
Proiectant	ing. Nyulas Levente		Data	Planşa
Desenat	ing. Andras Istvan		2026	D1.3
Beneficiar: MUNICIPIUL TARGU MURES Piata Victoriei, nr. 3, Targu Mures, judetul Mures, tel/fax 0265 268 330 eMail: primaria@tirgumures.ro		Titlu Plansa: PLAN DE SITUATIE STR BALADEI - ETAPA 2		

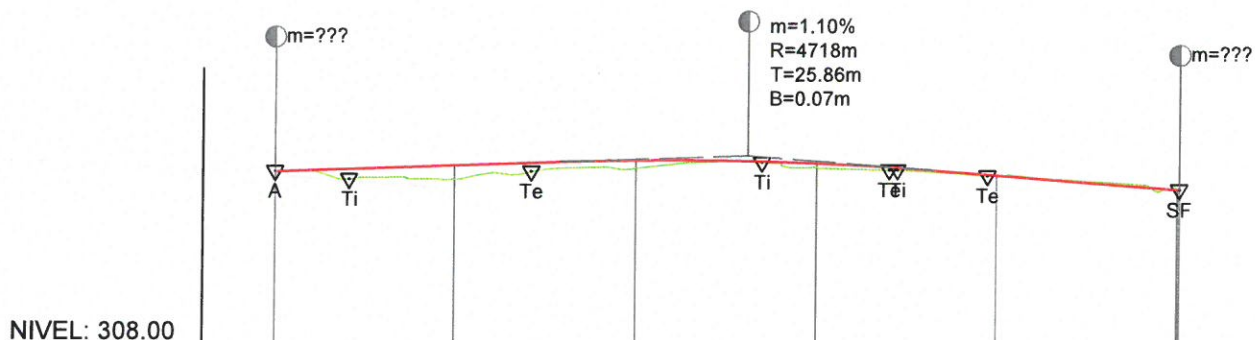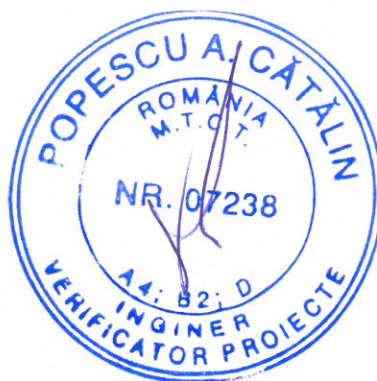


RACORDARI VERTICALE		L=39.58 0.3%	L=51.72 m=-1.1%	L=33.98 -0.8%		
DIFERENTE IN AX	0.00	0.19	0.11	0.05	0.02	0.00
COTE TEREN	310.58	310.47	310.62	310.64	310.51	310.34
COTE PROIECT	310.58	310.66	310.73	310.70	310.53	310.34
DISTANTE CUMULATE	0+000	0+025	0+050	0+075	0+100	0+125
ALINIAMENTE SI CURBE	L=10.39 m R= 205.00 m L= 25.22 m U= 192.17 L=31.81 m R= 70.00 m L= 17.63 m U= 183.96 R= 55.00 m L= 12.58 m U= 185.44 L=26.54 m					
KM, HM	Km0			hm1		



Strada de categoria a III-a in mediu urban
 Categoria de importanta „C”, constructie de importanta normala
 Clasa de importanta III, Constructie de importanta medie

SC ONE CAD STUDIO SRL Stejeris, nr 66, com Acaturi jud. Mures J26 / 766 / 2013 CUI 32057544 Tel. 0730 646 913 E-mail: contact@drumurisi cladiri.ro				Titlu Proiect: AMENAJARE STRADA BALADEI	Indicativ Proiect 03/2026
Beneficiar:	MUNICIPIUL TARGU MURES Piata Victoriei, nr. 3, Targu Mures, judetul Mures, tel/fax 0265 268 330 eMail: primaria@tirgumures.ro			Faza	DALI
Titlu Plansa:	PROFIL LONGITUDINAL			Plansa	
Specificatie	Numele	Semnatura	Scara		
Sef Proiect	ing. Nyulas Levente		1:1000 1:100		
Proiectant	ing. Nyulas Levente		Data		
Desenat	ing. Andras Istvan		2026		

PROFIL TRANSVERSAL TIP 1
STRADA BALADEI
- scara 1:50 -

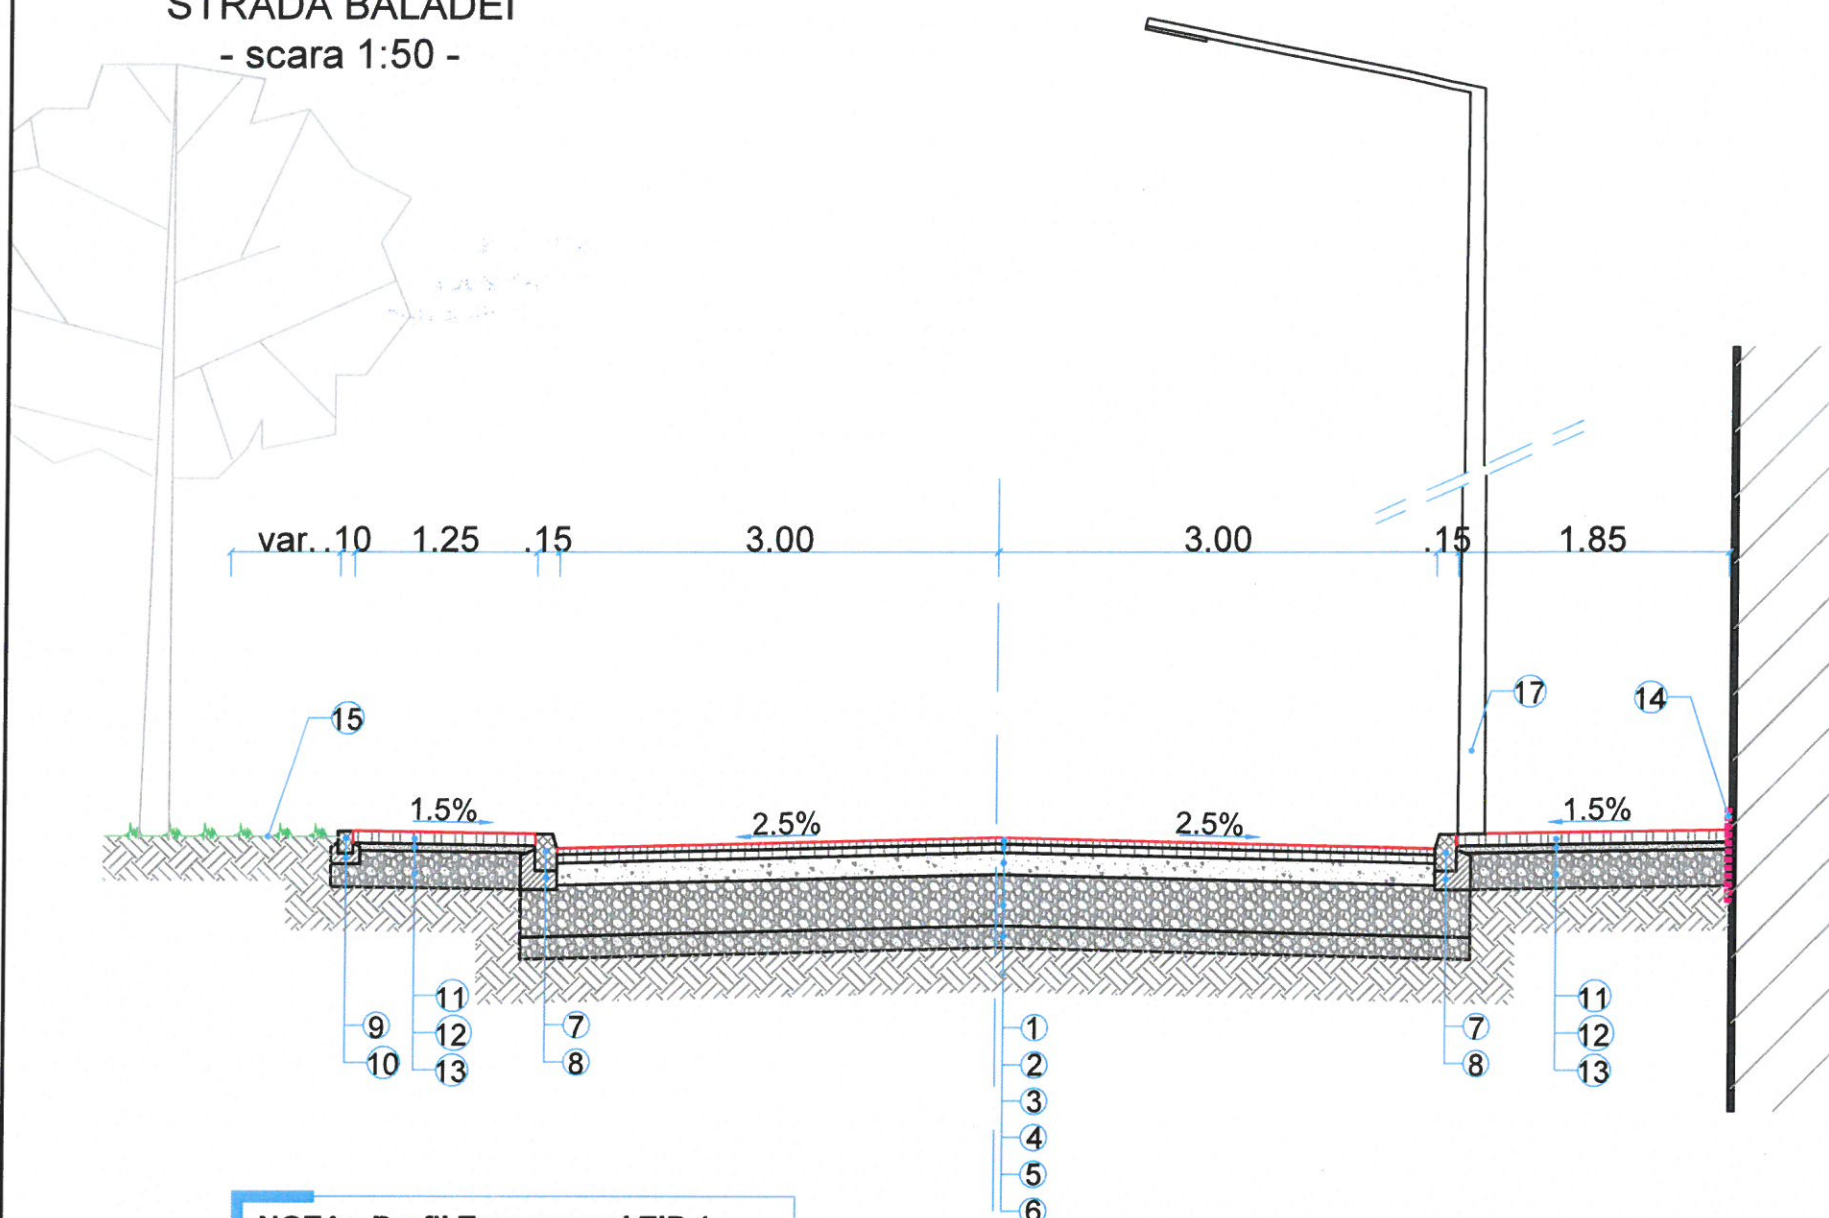

NOTA: Profil Transversal TIP 1
Se aplica pe tronsonul:
Km 0+000 - Km 0+010
Km 0+068 - Km 0+087

LEGENDA:

- 1 strat de uzura din mixtura asfaltica
BA16 rul 50/70 (SR EN 13108-1/2007) - 5 cm
- 2 strat de legatura din mixtura asfaltica deschisa
BAD22,4 leg 50/70 (SR EN 13108-1/2007) - 7 cm
- 3 strat de baza din piatra sparta amestec optimal
(STAS 6400-84 SR EN 13242+A1:2008) -20 cm
- 4 strat de fundatie de balast
(STAS 6400-84 SR EN 13242+A1:2008) -35 cm
- 5 strat de forma din balast nisipos
(STAS 6400-84 SR EN 13242+A1:2008) -15 cm
- 6 teren natural
- 7 bordura prefabricata de beton 15 x 25 cm
- 8 fundatie bordura din beton C16/20 15 x 30 cm
- 9 bordura prefabricata de beton 10 x 15 cm
- 10 fundatie bordura din beton C16/20 10 x 20 cm
- 11 pavaj din dale prefabricate de beton vibropresate- 8 cm
- 12 strat de nisip pilonat - 5 cm
- 13 strat de fundatie de balast
(STAS 6400-84 SR EN 13242+A1:2008) -25 cm
- 14 hidroizolatie protectie cladiri existente
- 15 zona verde
- 16 arbori ornamentali plantati L=4 m
- 17 stalp pentru iluminat public metalici octogonali L=7 m




Strada de categoria a III-a in mediu urban
Categoria de importanta „C”, constructie de importanta normala
Clasa de importanta III, Constructie de importanta medie



SC ONE CAD STUDIO SRL Stejeris, nr 66, com Acaturi jud. Mures J26 / 766 / 2013 CUI 32057544 Tel. 0730 646 913 E-mail: contact@drumurisi cladiri.ro				Titlu Proiect:	Indicativ Proiect
				AMENAJARE STRADA BALADEI	03/2026
Specificatie	Numele	Semnatura	Scara	Beneficiar:	Faza
Sef Proiect	ing. Nyulas Levente		1:50	MUNICIPIUL TARGU MURES Piata Victoriei, nr. 3, Targu Mures, judetul Mures, tel/fax 0265 268 330 eMail: primaria@tirgumures.ro	DALI
Proiectant	ing. Nyulas Levente		Data	Titlu Plansa:	Plansa
Desenat	ing. Andras Istvan		2026	PROFIL TRANSVERSAL TIP	D3.1

PROFIL TRANSVERSAL TIP 2
STRADA BALADEI
- scara 1:50 -

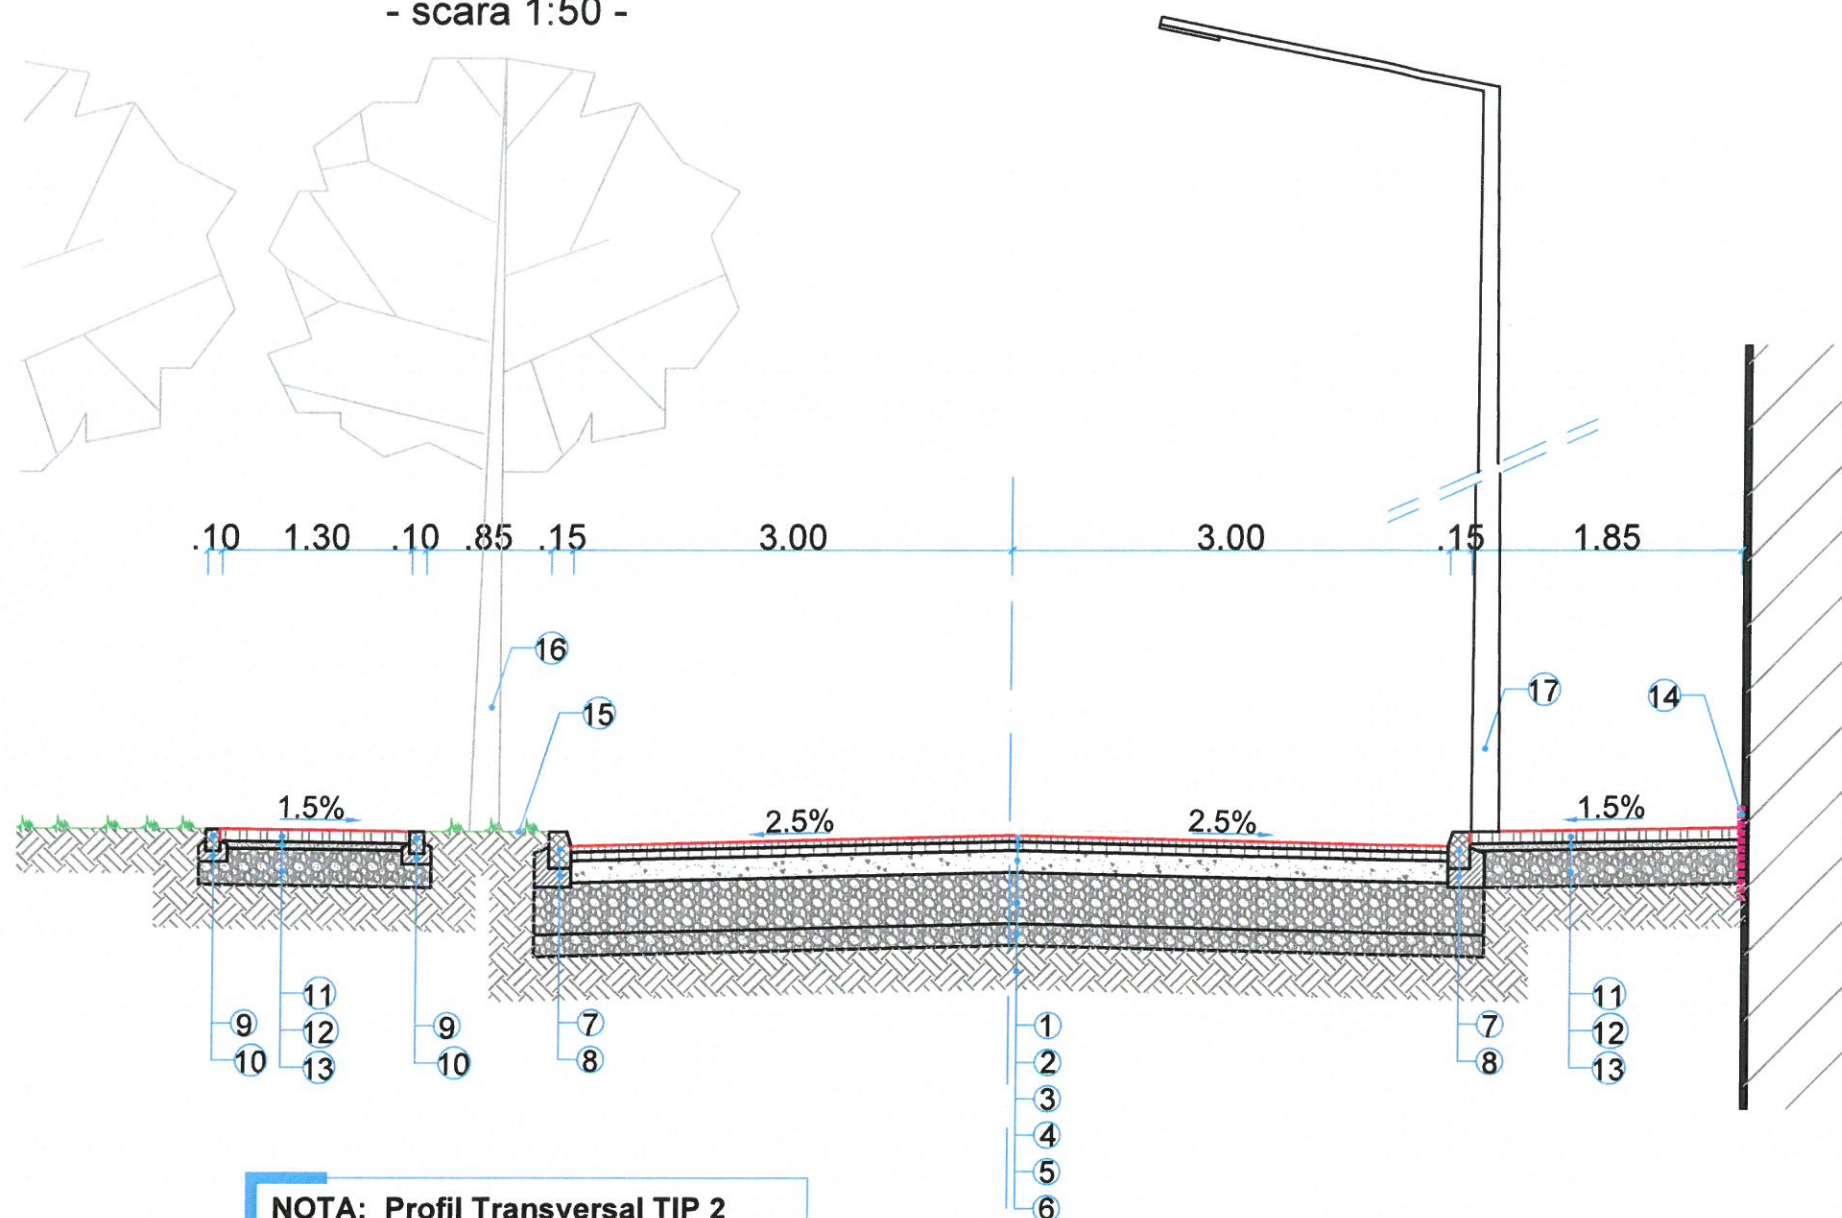


NOTA: Profil Transversal TIP 2
Se aplica pe tronsonul:
Km 0+010 - Km 0+045



LEGENDA:

- 1 strat de uzura din mixtura asfaltica
BA16 rul 50/70 (SR EN 13108-1/2007) - 5 cm
- 2 strat de legatura din mixtura asfaltica deschisa
BAD22,4 leg 50/70 (SR EN 13108-1/2007) - 7 cm
- 3 strat de baza din piatra sparta amestec optimal
(STAS 6400-84 SR EN 13242+A1:2008) -20 cm
- 4 strat de fundatie de balast
(STAS 6400-84 SR EN 13242+A1:2008) -35 cm
- 5 strat de forma din balast nisipos
(STAS 6400-84 SR EN 13242+A1:2008) -15 cm
- 6 teren natural
- 7 bordura prefabricata de beton 15 x 25 cm
- 8 fundatie bordura din beton C16/20 15 x 30 cm
- 9 bordura prefabricata de beton 10 x 15 cm
- 10 fundatie bordura din beton C16/20 10 x 20 cm
- 11 pavaj din dale prefabricate de beton vibropresate- 8 cm
- 12 strat de nisip pilonat - 5 cm
- 13 strat de fundatie de balast
(STAS 6400-84 SR EN 13242+A1:2008) -25 cm
- 14 hidroizolatie protectie cladiri existente
- 15 zona verde
- 16 arbori ornamentali plantati L=4 m
- 17 stalp pentru iluminat public metalici octogonali L=7 m

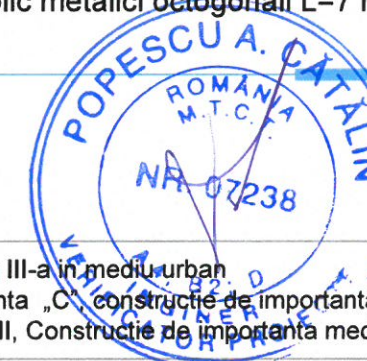


Strada de categoria a III-a in mediu urban
Categoria de importanta „C”, constructie de importanta normala
Clasa de importanta III, Constructie de importanta medie



SC ONE CAD STUDIO SRL Stejeris, nr 66, com Acatur jud. Mures J26 / 766 / 2013 CUI 32057544 Tel. 0730 646 913 E-mail: contact@drumurisi cladiri.ro				Titlu Proiect:	Indicativ Proiect
				AMENAJARE STRADA BALADEI	03/2026
Specificatie	Numele	Semnatura	Scara	Beneficiar: MUNICIPIUL TARGU MURES Piata Victoriei, nr. 3, Targu Mures, judetul Mures, tel/fax 0265 268 330 eMail: primaria@tirgumures.ro	Faza
Sef Proiect	ing. Nyulas Levente		1:50		DALI
Proiectant	ing. Nyulas Levente		Data	Titlu Plansa:	Plansa
Desenat	ing. Andras Istvan		2026		
				PROFIL TRANSVERSAL TIP	D3.2

PROFIL TRANSVERSAL TIP 3
STRADA BALADEI
- scara 1:50 -

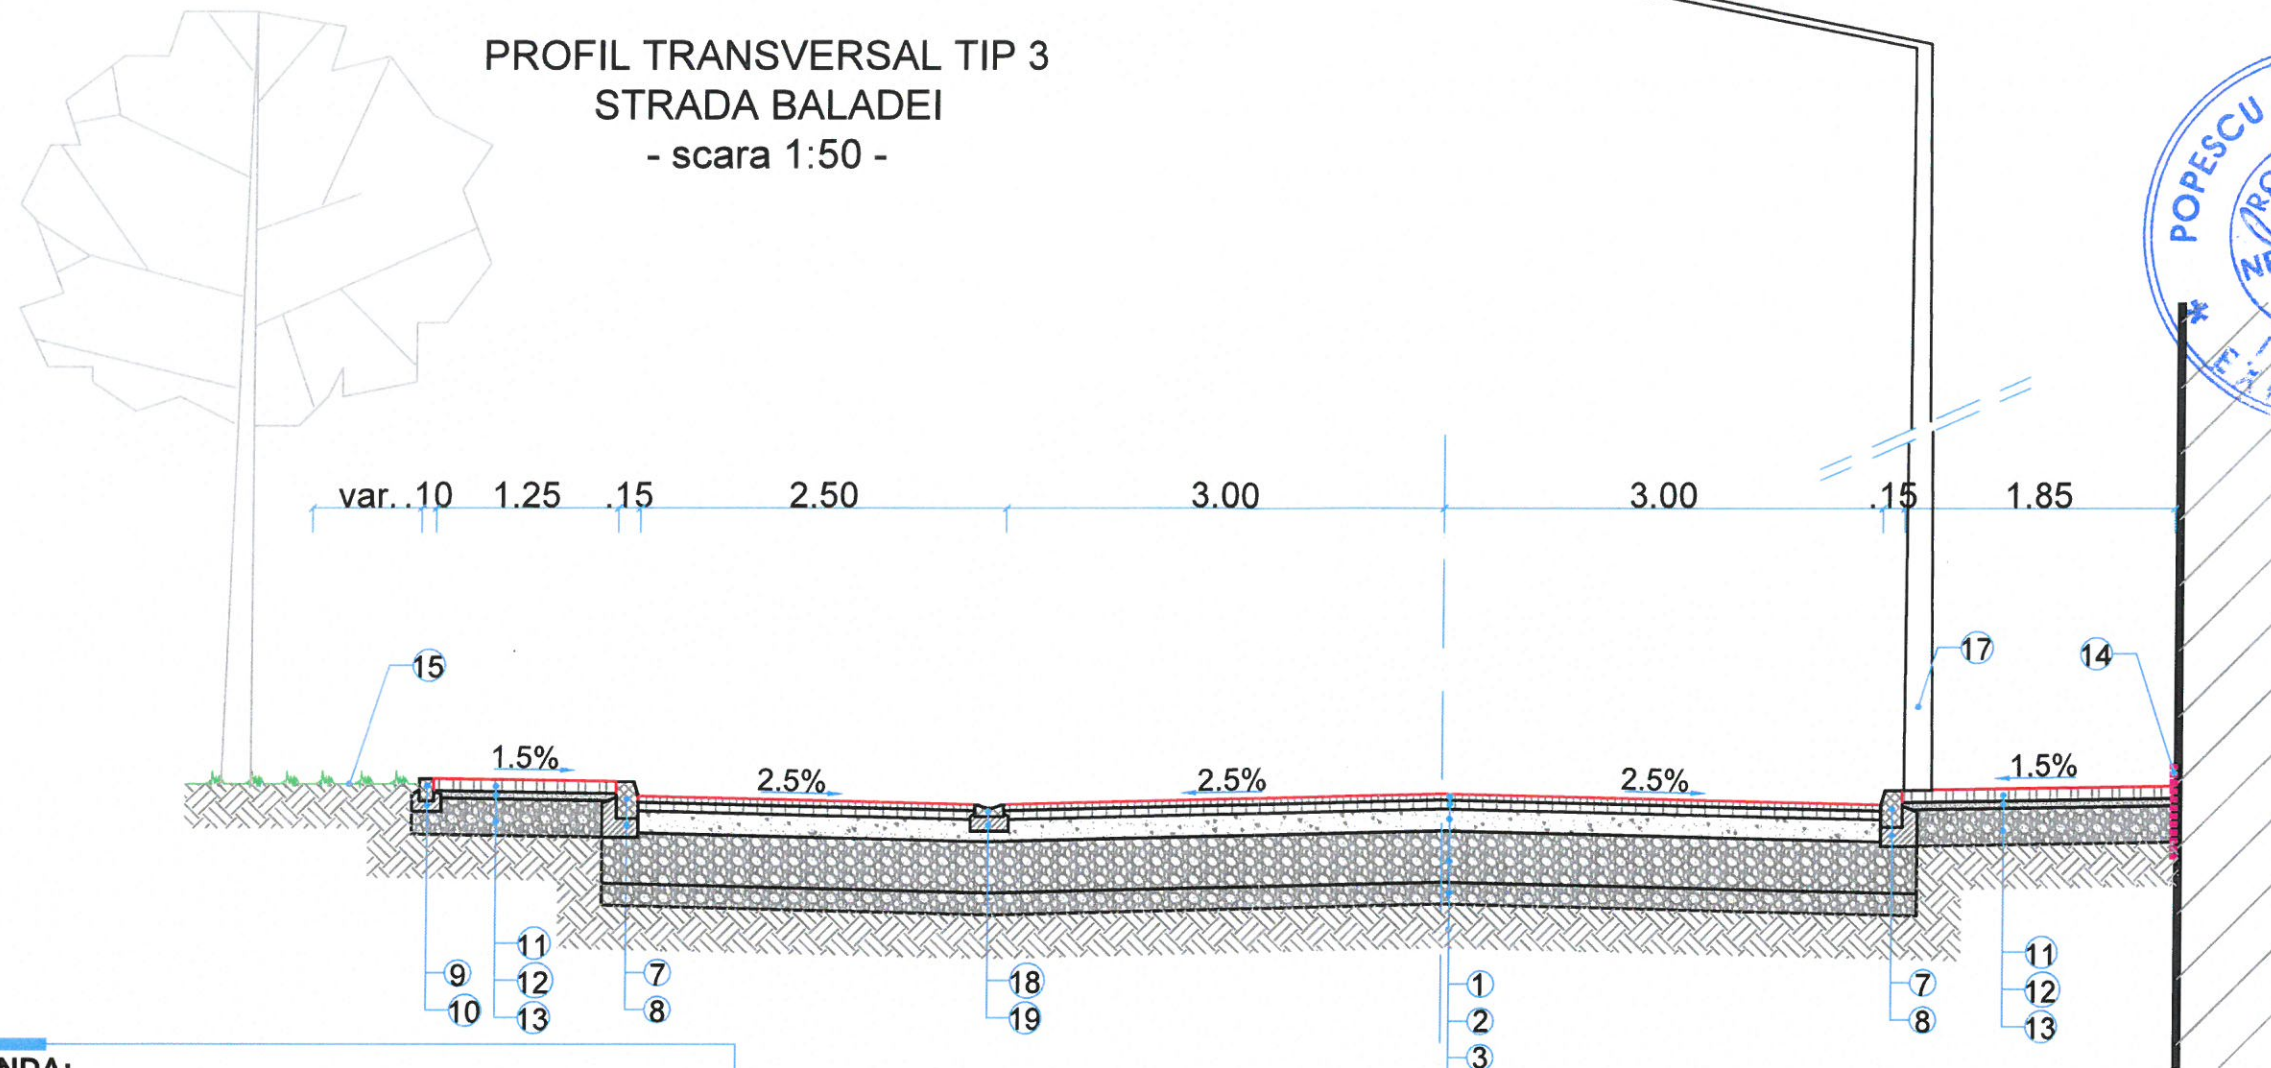

LEGENDA:

- | | |
|--|--------|
| 1 strat de uzura din mixtura asfaltica
BA16 rul 50/70 (SR EN 13108-1/2007) | - 5 cm |
| 2 strat de legatura din mixtura asfaltica deschisa
BAD22,4 leg 50/70 (SR EN 13108-1/2007) | - 7 cm |
| 3 strat de baza din piatra sparta amestec optimal
(STAS 6400-84 SR EN 13242+A1:2008) | -20 cm |
| 4 strat de fundatie de balast
(STAS 6400-84 SR EN 13242+A1:2008) | -35 cm |
| 5 strat de forma din balast nisipos
(STAS 6400-84 SR EN 13242+A1:2008) | -15 cm |
| 6 teren natural | |
| 7 bordura prefabricata de beton 15 x 25 cm | |
| 8 fundatie bordura din beton C16/20 15 x 30 cm | |
| 9 bordura prefabricata de beton 10 x 15 cm | |
| 10 fundatie bordura din beton C16/20 10 x 20 cm | |
| 11 pavaj din dale prefabricate de beton vibropresate- | 8 cm |
| 12 strat de nisip pilonat | - 5 cm |
| 13 strat de fundatie de balast
(STAS 6400-84 SR EN 13242+A1:2008) | -25 cm |
| 14 hidroizolatie protectie cladiri existente | |
| 15 zona verde | |
| 16 arbori ornamentali plantati L=4 m | |
| 17 stalp pentru iluminat public metalici octogonali L=7 m | |
| 18 rigola srafa 20 x 8 cm | |
| 19 fundatie de beton C16/20 10 x 25 cm | |

NOTA: Profil Transversal TIP 3
Se aplica pe tronsonul:
Km 0+045 - Km 0+068


Strada de categoria a III-a in mediu urban
Categoria de importanta „C”, constructie de importanta normala
Clasa de importanta III, Constructie de importanta medie



SC ONE CAD STUDIO SRL Stejeris, nr 66, com Acaturi jud. Mures J26 / 766 / 2013 CUI 32057544 Tel. 0730 646 913 E-mail: contact@drumurisi cladiri.ro				Titlu Proiect:	Indicativ Proiect
				AMENAJARE STRADA BALADEI	03/2026
Specificatie	Numele	Semnatura	Scara	Beneficiar:	Faza
Sef Proiect	ing. Nyulas Levente		1:50	MUNICIPIUL TARGU MURES Piata Victoriei, nr. 3, Targu Mures, judetul Mures, tel/fax 0265 268 330 eMail: primaria@tirgumures.ro	DALI
Proiectant	ing. Nyulas Levente		Data	Titlu Plansa:	Plansa
Desenat	ing. Andras Istvan		2026	PROFIL TRANSVERSAL TIP	D3.3



PROFIL TRANSVERSAL TIP 4
STRADA BALADEI
- scara 1:50 -

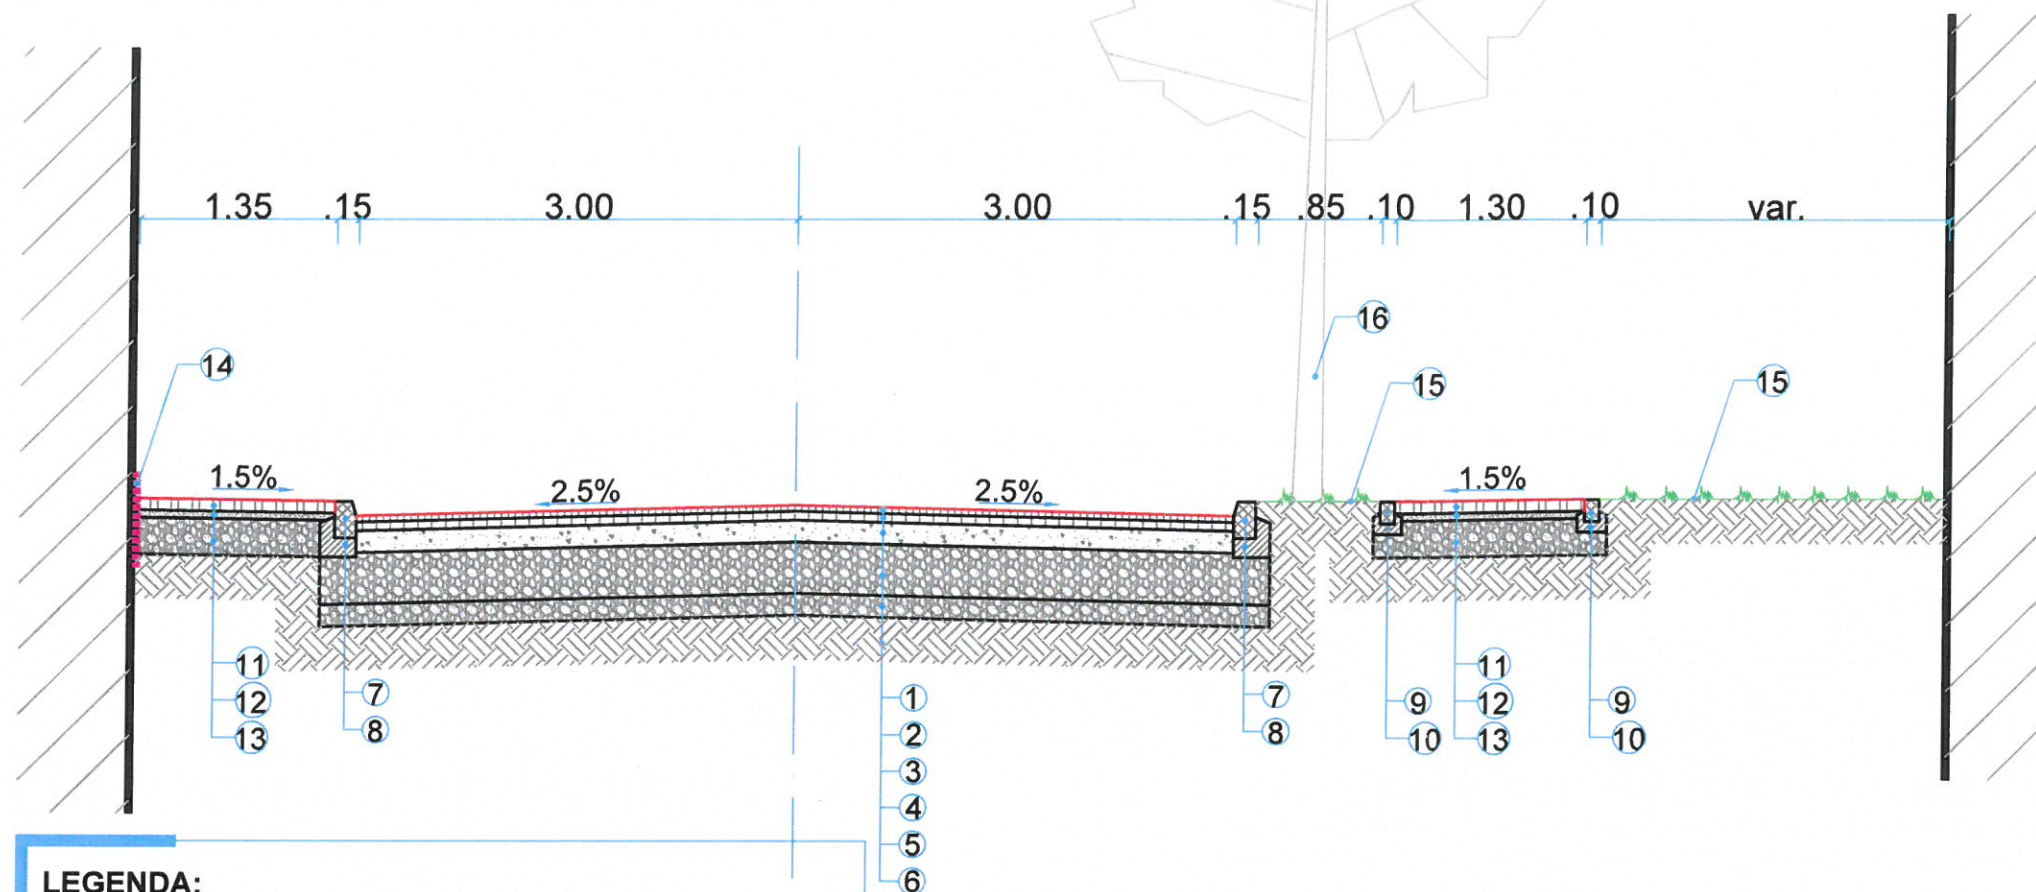

NOTA: Profil Transversal TIP 3
Se aplica pe tronsonul:
Km 0+087 - Km 0+125



LEGENDA:

- 1 strat de uzura din mixtura asfaltica
BA16 rul 50/70 (SR EN 13108-1/2007) - 5 cm
- 2 strat de legatura din mixtura asfaltica deschisa
BAD22,4 leg 50/70 (SR EN 13108-1/2007) - 7 cm
- 3 strat de baza din piatra sparta amestec optimal
(STAS 6400-84 SR EN 13242+A1:2008) -20 cm
- 4 strat de fundatie de balast
(STAS 6400-84 SR EN 13242+A1:2008) -35 cm
- 5 strat de forma din balast nisipos
(STAS 6400-84 SR EN 13242+A1:2008) -15 cm
- 6 teren natural
- 7 bordura prefabricata de beton 15 x 25 cm
- 8 fundatie bordura din beton C16/20 15 x 30 cm
- 9 bordura prefabricata de beton 10 x 15 cm
- 10 fundatie bordura din beton C16/20 10 x 20 cm
- 11 pavaj din dale prefabricate de beton vibropresate- 8 cm
- 12 strat de nisip pilonat - 5 cm
- 13 strat de fundatie de balast
(STAS 6400-84 SR EN 13242+A1:2008) -25 cm
- 14 hidroizolatie protectie cladiri existente
- 15 zona verde
- 16 arbori ornamentali plantati L=4 m
- 17 stalp pentru iluminat public metalici octogonali L=7 m



Strada de categoria a III-a in mediu urban
Categorie de importanta „C”, constructie de importanta normala
Clasa de importanta III, Constructie de importanta medie

SC ONE CAD STUDIO SRL Stejeris, nr 66, com Acatari jud. Mures J26 / 766 / 2013 CUI 32057544 Tel. 0730 646 913 E-mail: contact@drumurisi cladiri.ro				Titlu Proiect:	Indicativ Proiect
				AMENAJARE STRADA BALADEI	03/2026
Specificatie	Numele	Semnatura	Scara	Beneficiar:	Faza
Sef Proiect	ing. Nyulas Levente		1:50	MUNICIPIUL TARGU MURES Piata Victoriei, nr. 3, Targu Mures, judetul Mures, tel/fax 0265 268 330 eMail: primaria@tirgumures.ro	DALI
Proiectant	ing. Nyulas Levente		Data	Titlu Plansa:	Plansa
Desenat	ing. Andras Istvan		2026	PROFIL TRANSVERSAL TIP	D3.4



SC ONE CAD STUDIO SRL Steieris, nr 66, com Acata, jud. Mures Tel. 0730 646 913 E-mail: contact@drumurisciadiri.ro				Titlu Proiect: AMENAJARE STRADA BALADEI		Indicativ Proiect 03/2026
Specificatie	Numele	Semnatura	Scara	Beneficiar: MUNICIPIUL TARGU MURES Piata Victoriei, nr. 3, Targu Mures, judetul Mures, tel/fax 0265 268 330 eMail: ornamata@circumures.ro		Faza DALI
Sef Proiect	ing. Nyulas Levente		1:500	Titlu Plansa: PLAN DE SITUATIE		Plansa D4.1
Proiectant	ing. Nyulas Levente					
Desenat	ing. Andras Istvan					
				Data 2026		





SC ONE CAD STUDIO SRL Steieris, nr 66, com Acatai Jud. Mures Tel. 0730 646 913 E-mail: contact@drumuricidarii.ro				Titlu Proiect: AMENAJARE STRADA BALADEI		Indicativ Proiect 03/2026
SC ONE CAD STUDIO SRL Steieris, nr 66, com Acatai Jud. Mures Tel. 0730 646 913 E-mail: contact@drumuricidarii.ro				Beneficiar: MUNICIPIUL TARGU MURES Piata Victoriei, nr. 3, Targu Mures, judetul Mures, tel/fax 0265 268 330 eMail: omnia@targumures.ro		Faza DALI
Sef Proiect Ing. Nyulas Levente				Scara 1:500		Planşa D6.1
Proiectant Ing. Nyulas Levente				Data 2026		
Desenat Ing. Andras Istvan				Titlu Planşa: PLAN DE SITUATIE ILUMINAT STRADAL		



 ONE CAD STUDIO PROIECTARE SI ASISTENTA SC ONE CAD STUDIO SRL Steieris, nr 66, com Acatanu de Mures J26 / 766 / 2013 CUI 32057544 Tel. 0730 646 913 E-mail: contact@drumurisciadiri.ro	Titlu Proiect:		AMENAJARE STRADA BALADEI		Indicativ Proiect 03/2026
	Specificatie	Numele	Semnatura	Scara	
	Sef Proiect	ing. Nyulas Levente		1:500	
	Proiectant	ing. Nyulas Levente		Data	
	Desenat	ing. Andras Istvan		2026	
Beneficiar:				MUNICIPIUL TARGU MURES Piata Victoriei, nr. 3 Targu Mures, judetul Mures, tel/fax 0265 268 330 eMail: primaria@trugumures.ro	
Titlu Plansa:				PLAN DE SEMNALIZARE RUTIERA STR BALADEI	
				Faza DALI	Plansa D7.1