


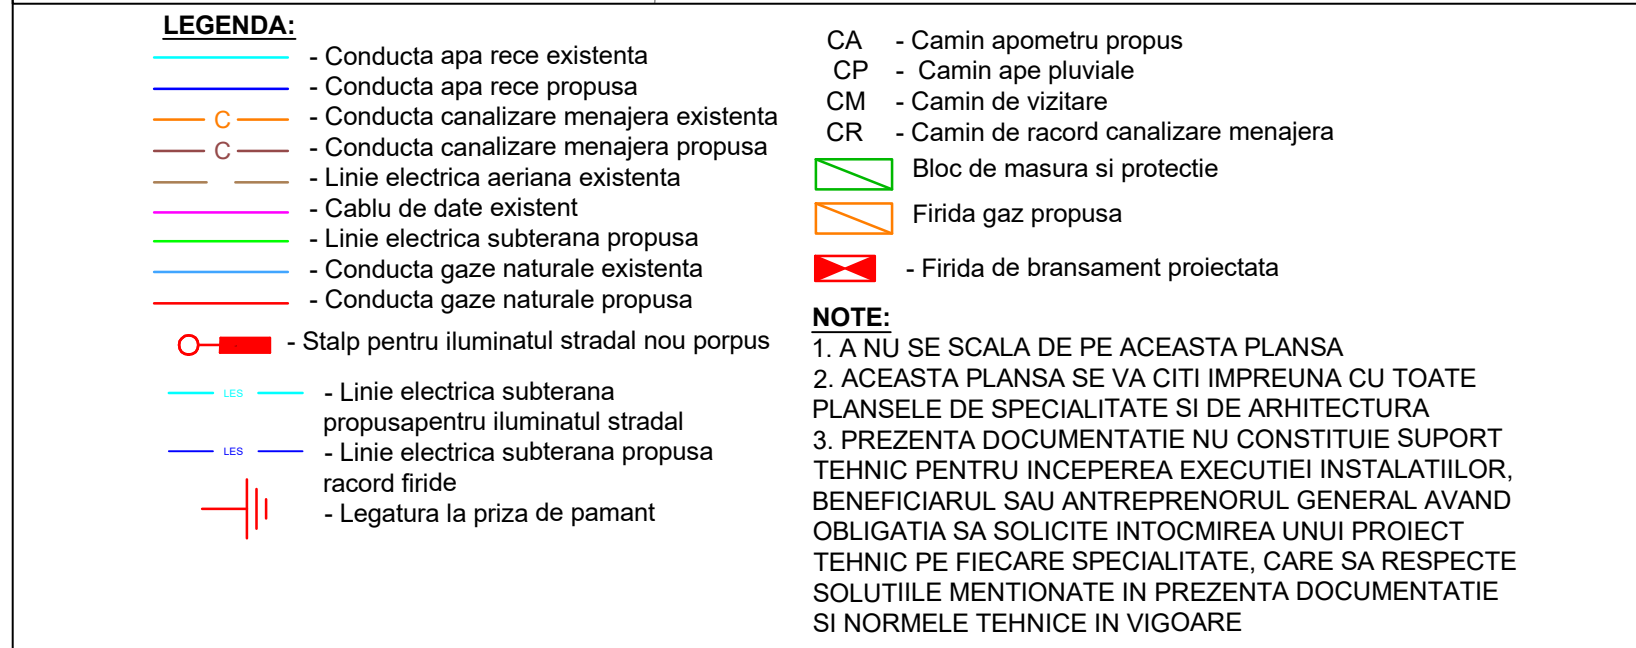

Verificator					 /		
	Nume	Semnatura	Cerinte	Referat verificare proiect / Expertiza nr./ data			
Proiectant general:			Proiectant de specialitate:			Proiect nr:	
S.C. FABO STUDIO CONCEPT S.R.L.			 Instadraft solutii in instalatii str. Bodor Peter, 22/1 540019, Targu-Mures, jud. Mures tel: +4 0766 962567 e-mail: office@instadraft.ro Nr. Inregistrare: J26/511/2015 CUI: 34542464			ID/1081/2024	
Specificatie	Nume	Semnatura	PUZ - LOTIZARE TERENURI SI STABILIRE REGLEMENTARI IN VEDEREA CONSTRUIRII DE LOCUINTA UNIFAMILIALE MURES, TIRGU MURES, STR VIILE UNOMAJ, FN, CF NR 144698 Beneficiar: POPA MIRABELA REGLEMENTARI EDILITARE			Faza	D.T.A.C.
Sef Proiect	arh. Sergiu FARCASAN					Data	aug 2026
Proiectat	ing. Radu LUCA					Scara	1:1000
Intocmit	ing. Radu LUCA					Plansa	RE 1