



PLAN AMENAJARE PARCARI STR. ALEEA CORNISA

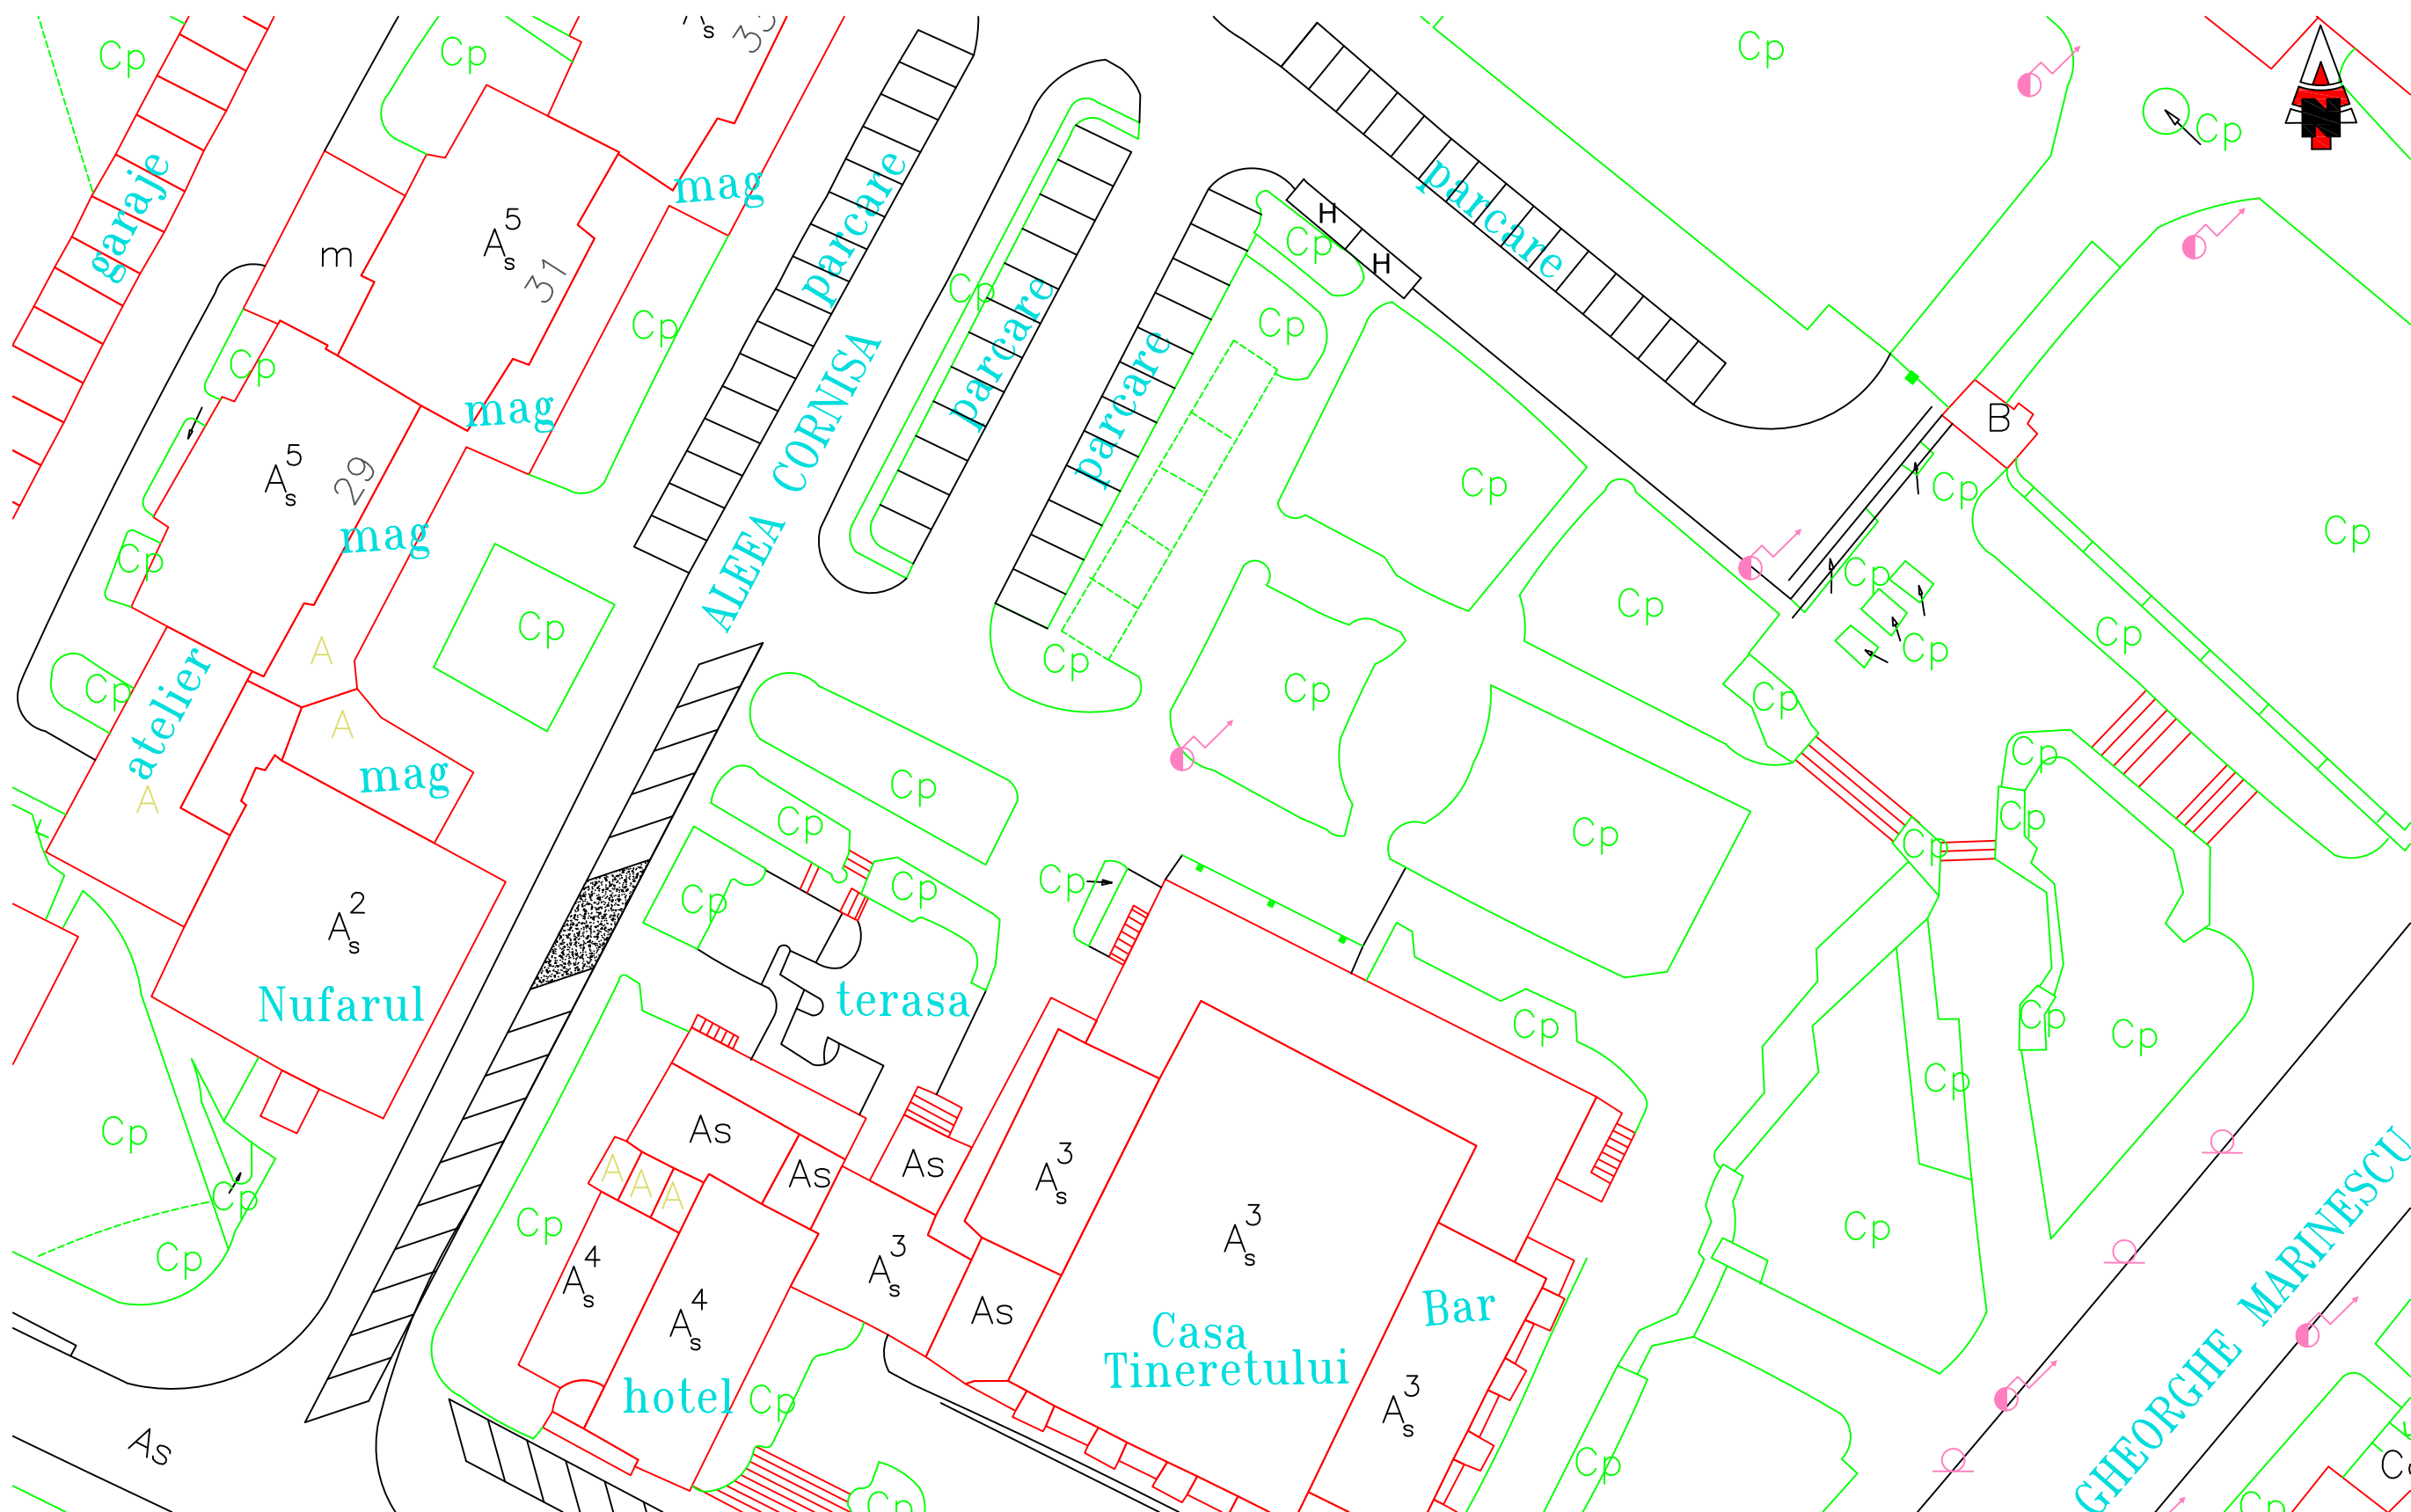

LEGENDA	
	Parcare perpendiculara
	Parcare paralela
	Acces auto
	Parcare la 45°

LOCURI DE PARCARE: 70
 - 55 parcari perpendiculara
 - 15 parcari la 45°
 Mentiiuni:
 2 locuri persoane cu handicap


PLAN AMENAJARE PARCARI
STR. ARANY JANOS

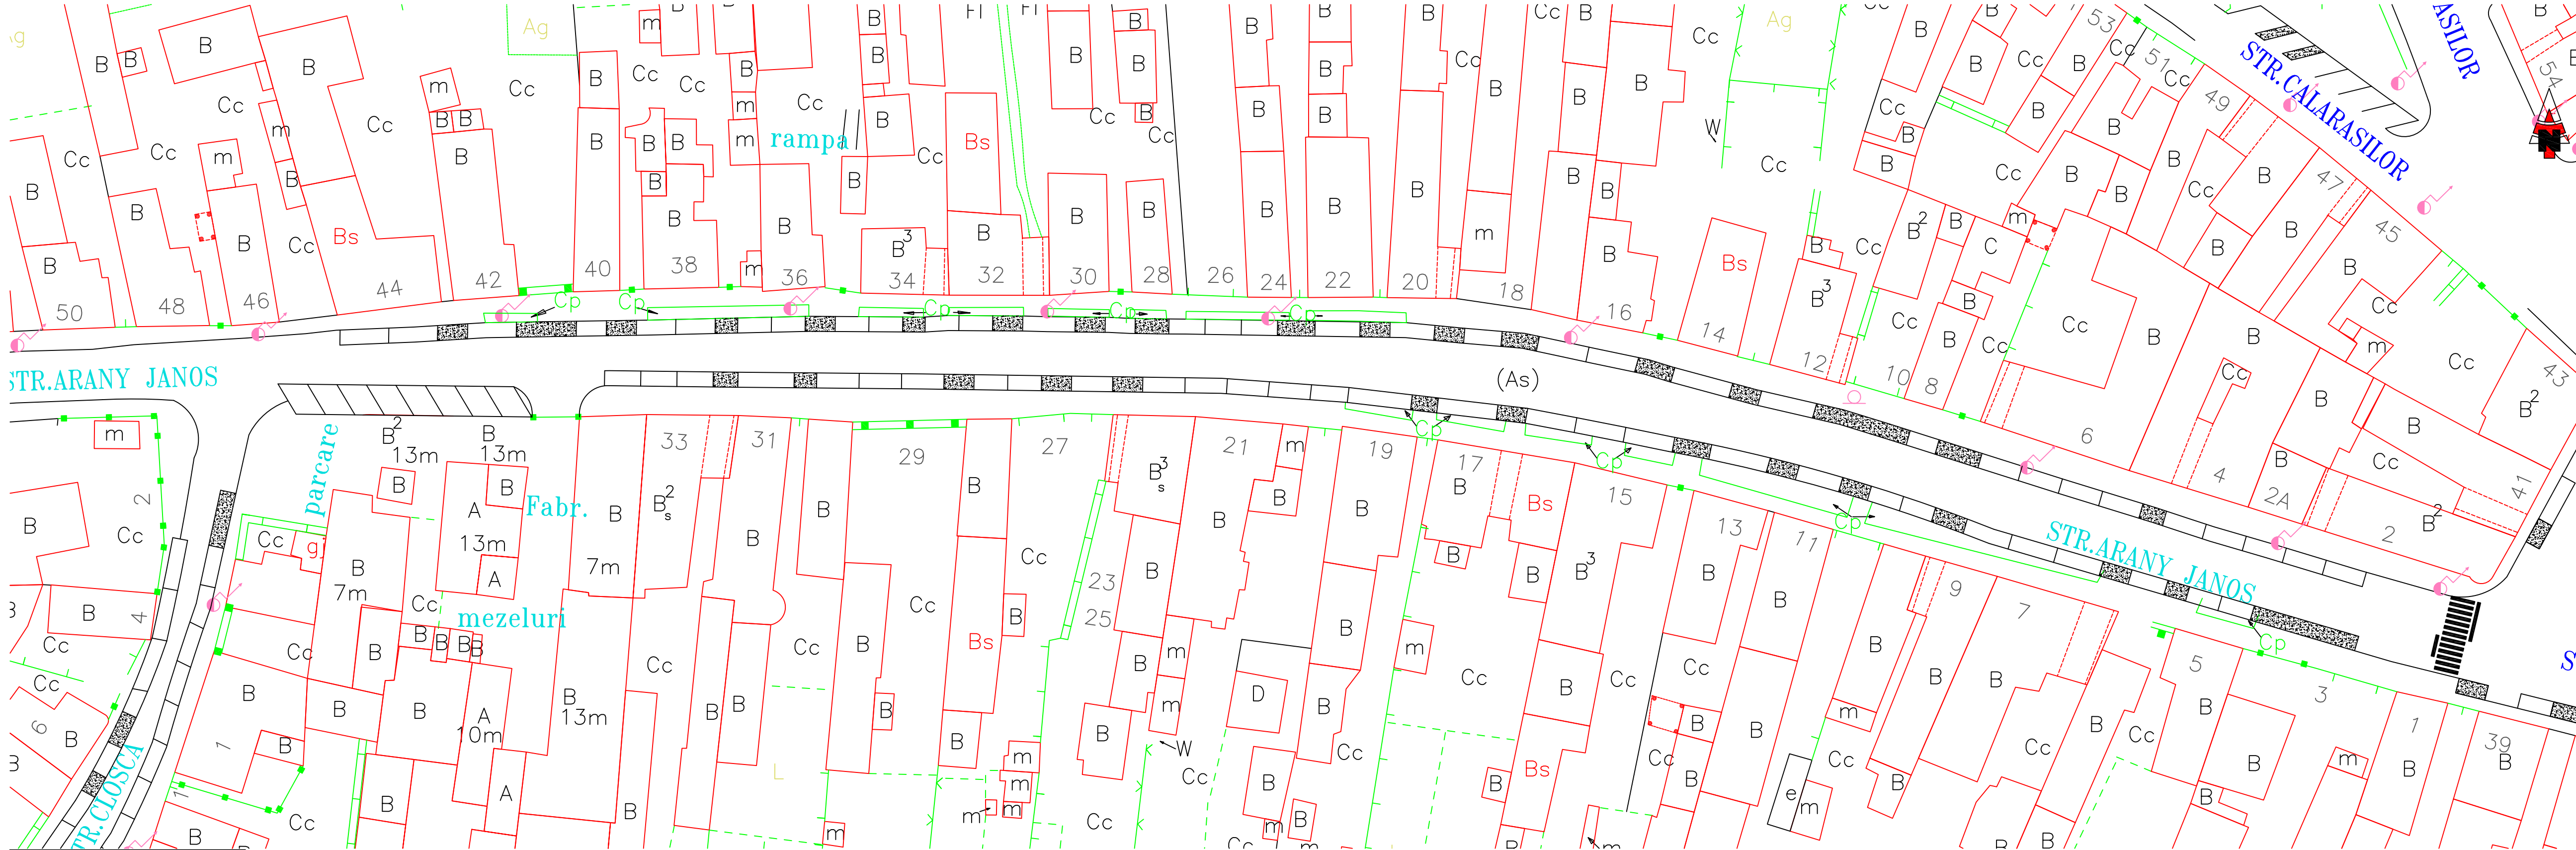

LEGENDA	
	Parcare perpendiculara
	Parcare paralela
	Acces auto
	Parcare la 45°

LOCURI DE PARCARE: 72
- 64 parcari paralele
- 8 parcari la 45°

PLAN AMENAJARE PARCARI STR. ARINILOR

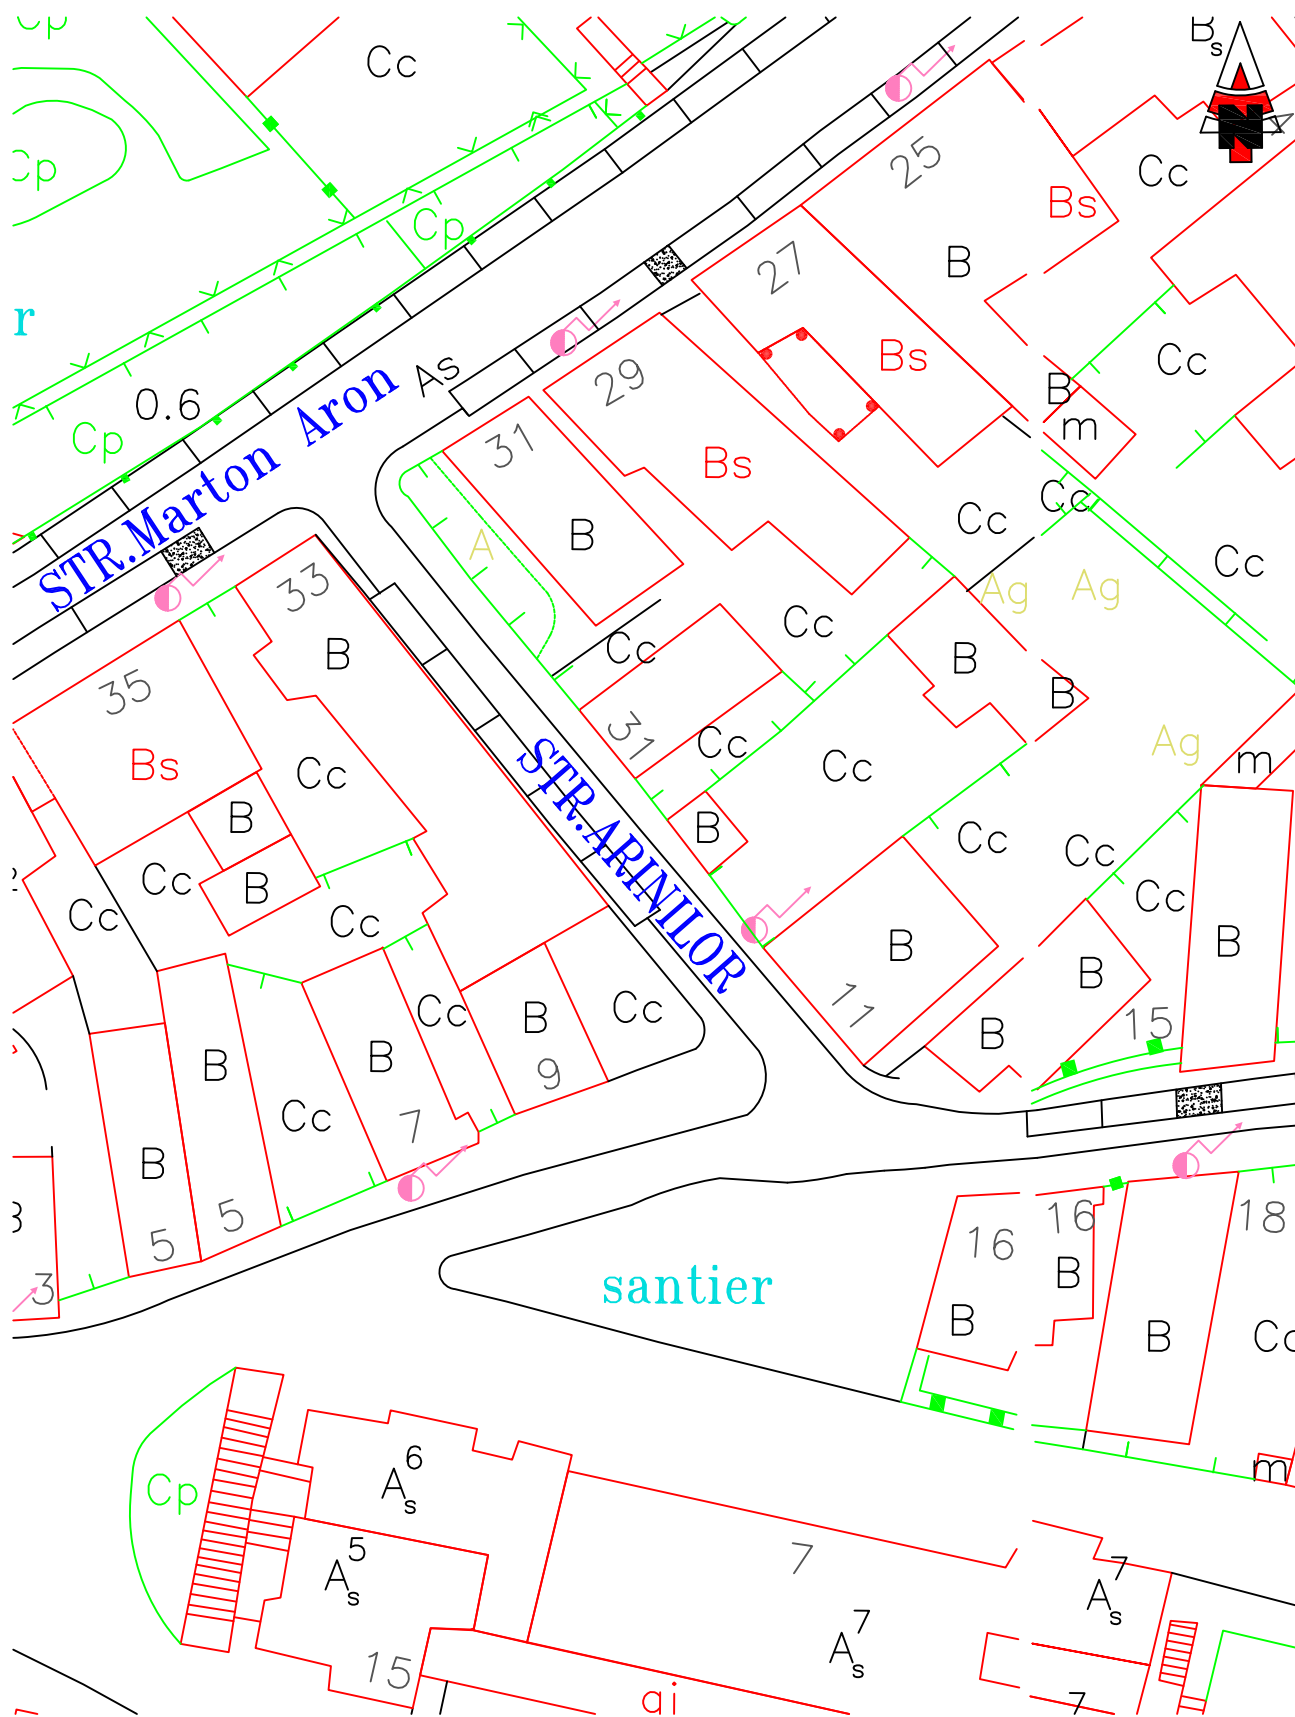


LEGENDA	
	Parcare perpendiculara
	Parcare paralela
	Acces auto
	Parcare la 45°

Strada sens unic

LOCURI DE PARCARE: 5
- 5 parcare paralele

PLAN AMENAJARE PARCARI
STR. ARTEI

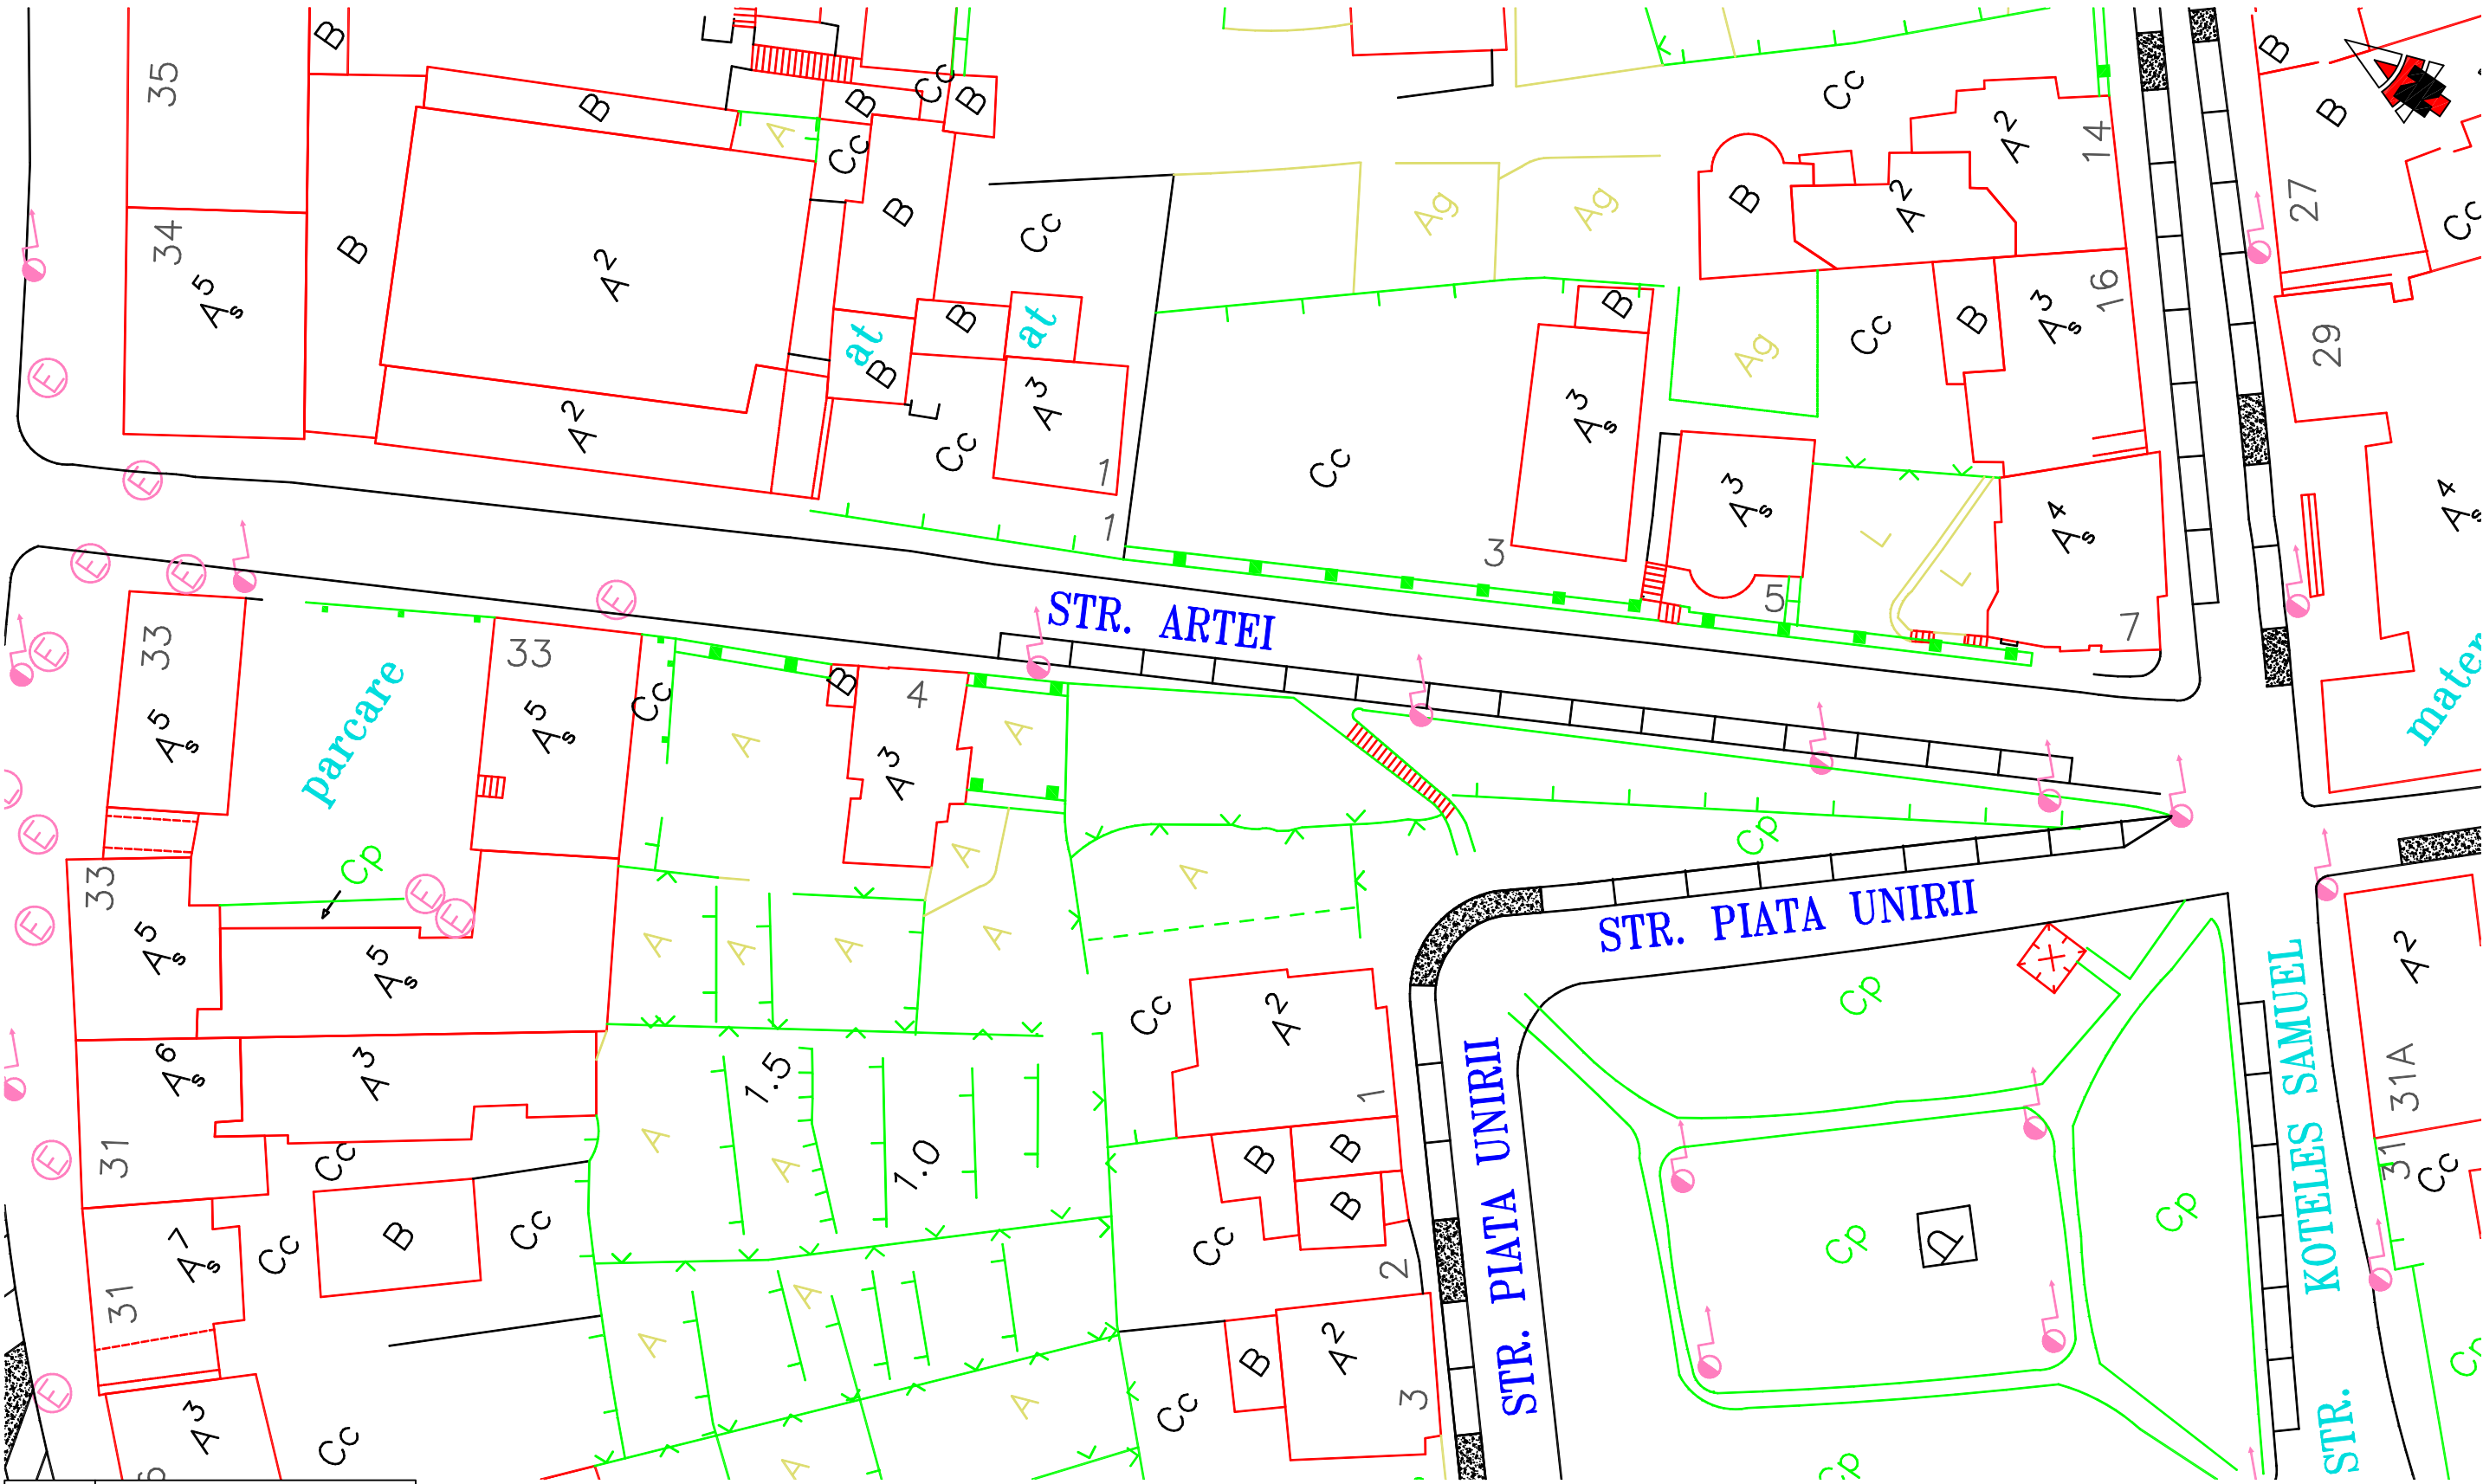


LEGENDA	
	Parcare perpendiculara
	Parcare paralela
	Acces auto
	Parcare la 45°

Strada sens unic

LOCURI DE PARCARE: 15
- 15 parcarl paralele


PLAN AMENAJARE PARCARI
STR. AUREL FILIMON

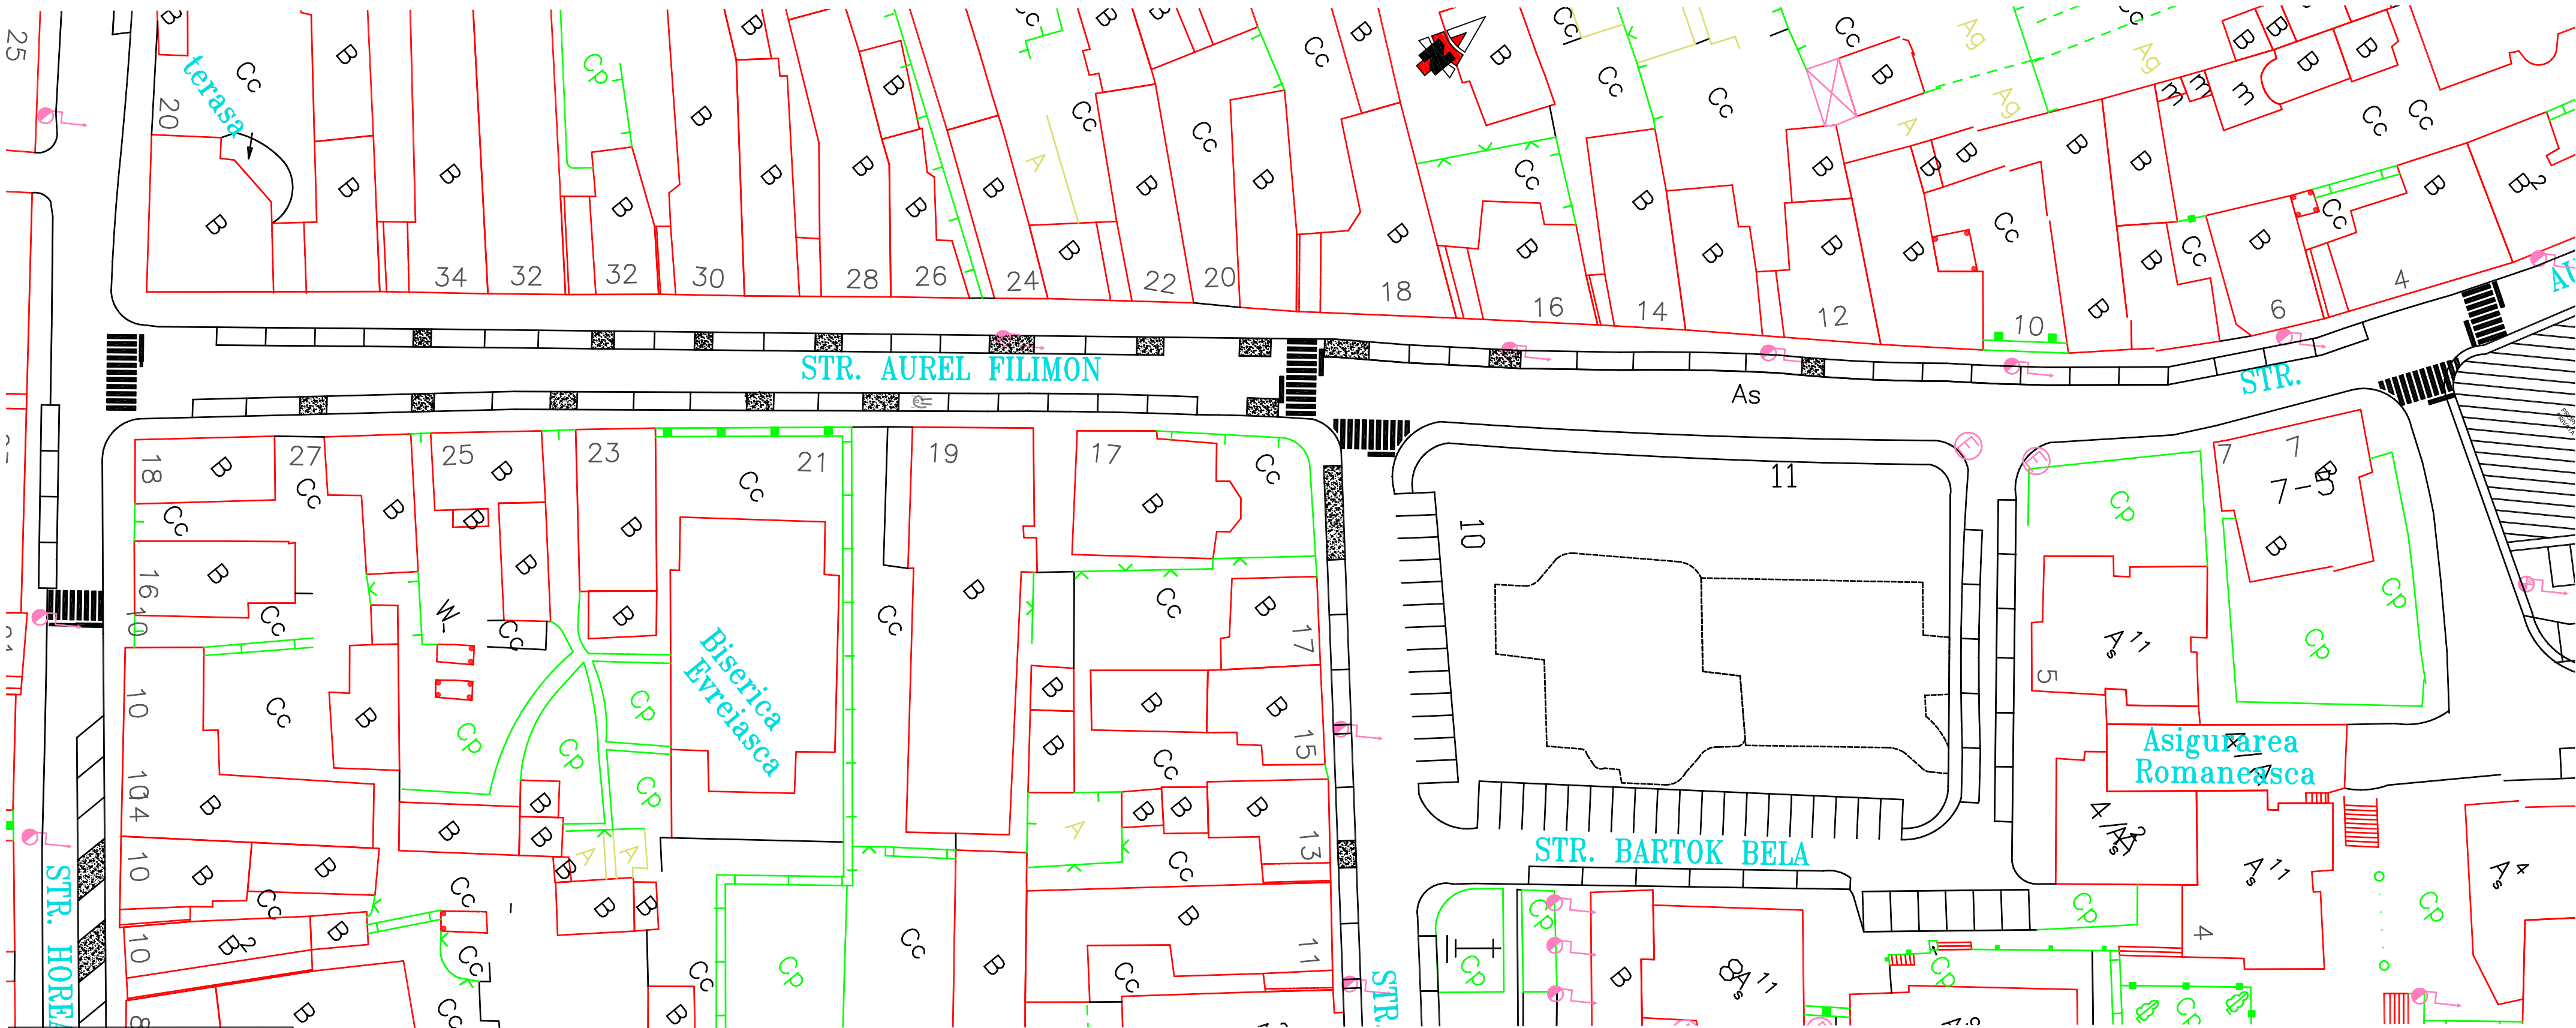

LEGENDA	
	Parcare perpendiculara
	Parcare paralela
	Acces auto
	Parcare la 45°

LOCURI DE PARCARE: 50
- 49 parcari paralele
Mentiuni:
- 1 loc persoane cu handicap


PLAN AMENAJARE PARCARI STR. AUREL FILIMON - PARCARE TIP INCINTA TEATRU NATIONAL

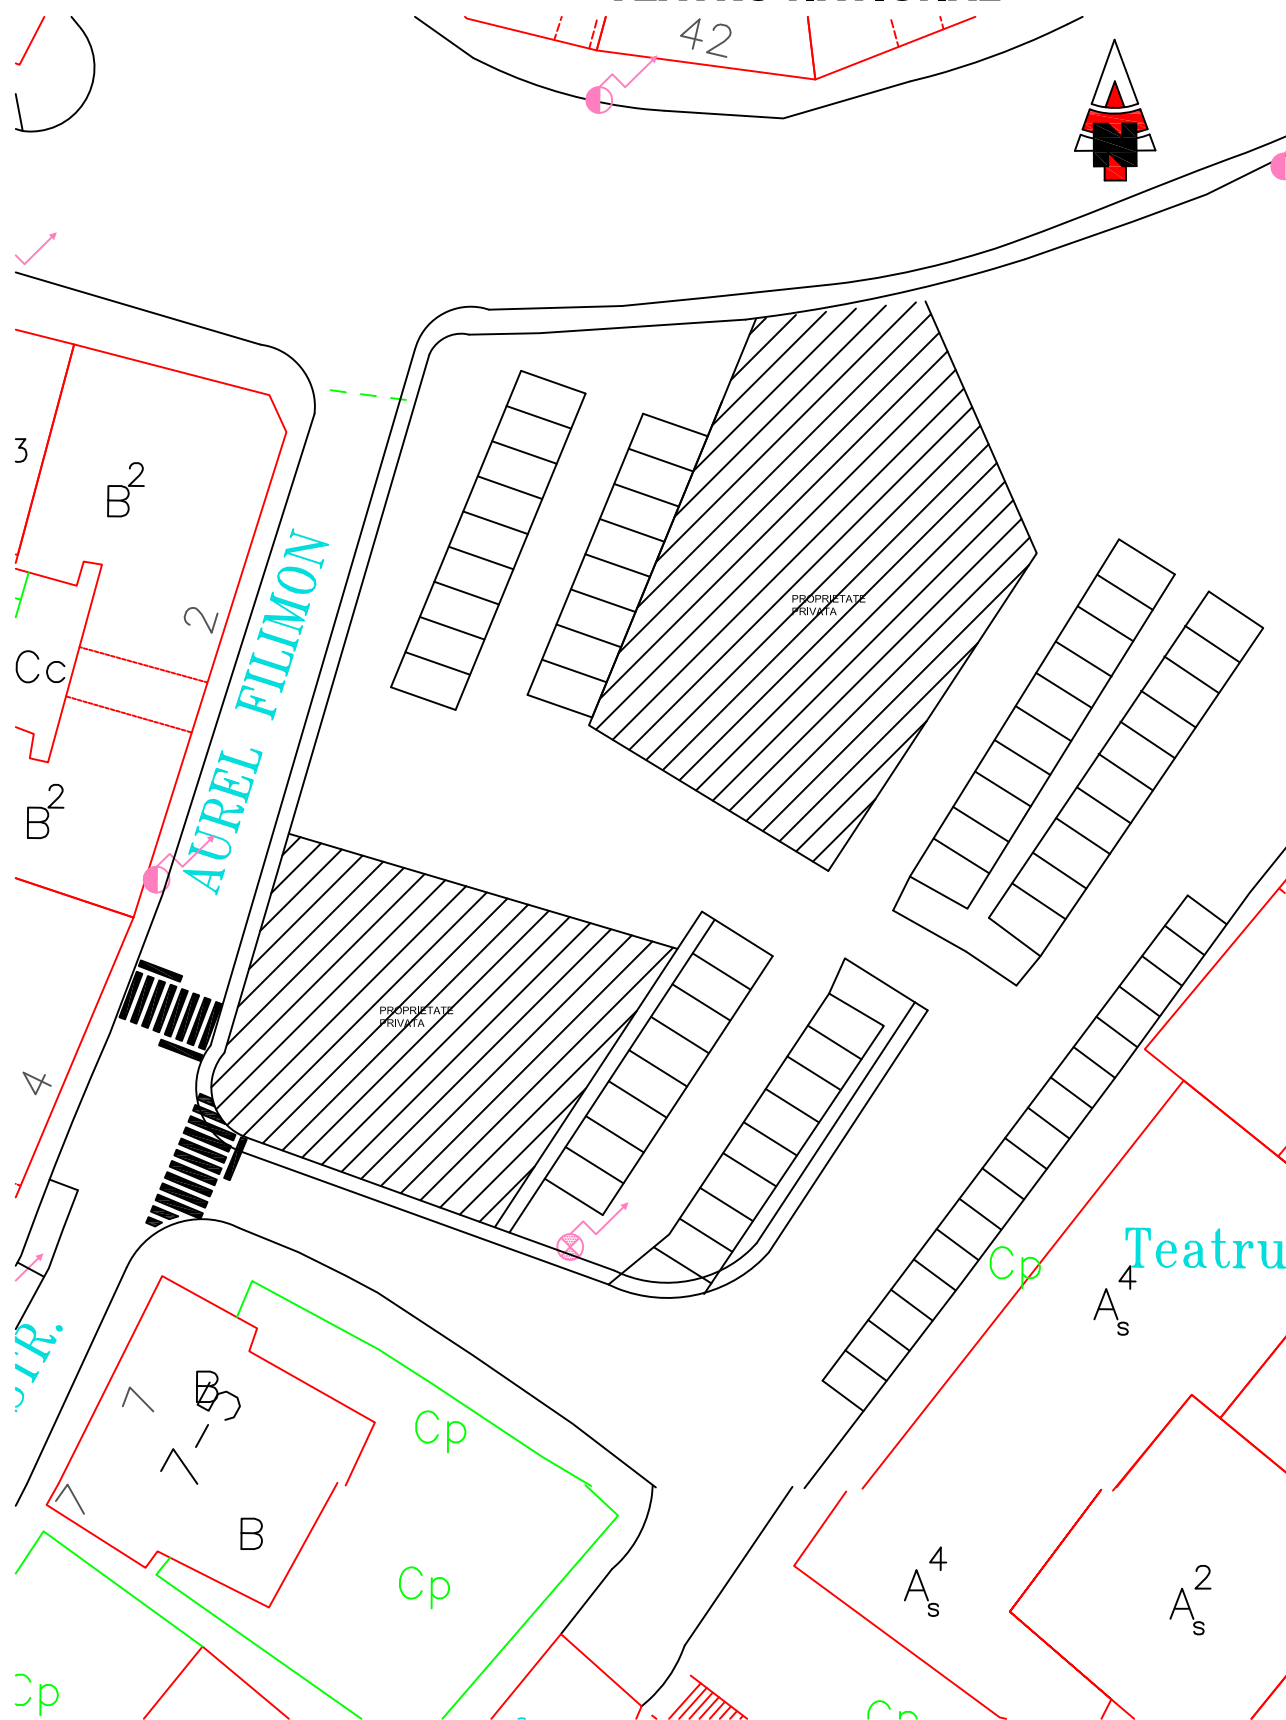

LEGENDA	
	Parcare perpendiculara
	Parcare paralela
	Acces auto
	Parcare la 45°

LOCURI DE PARCARE: 69
- 69 parcari perpendiculare

PLAN AMENAJARE PARCARI
STR. AVRAM IANCU

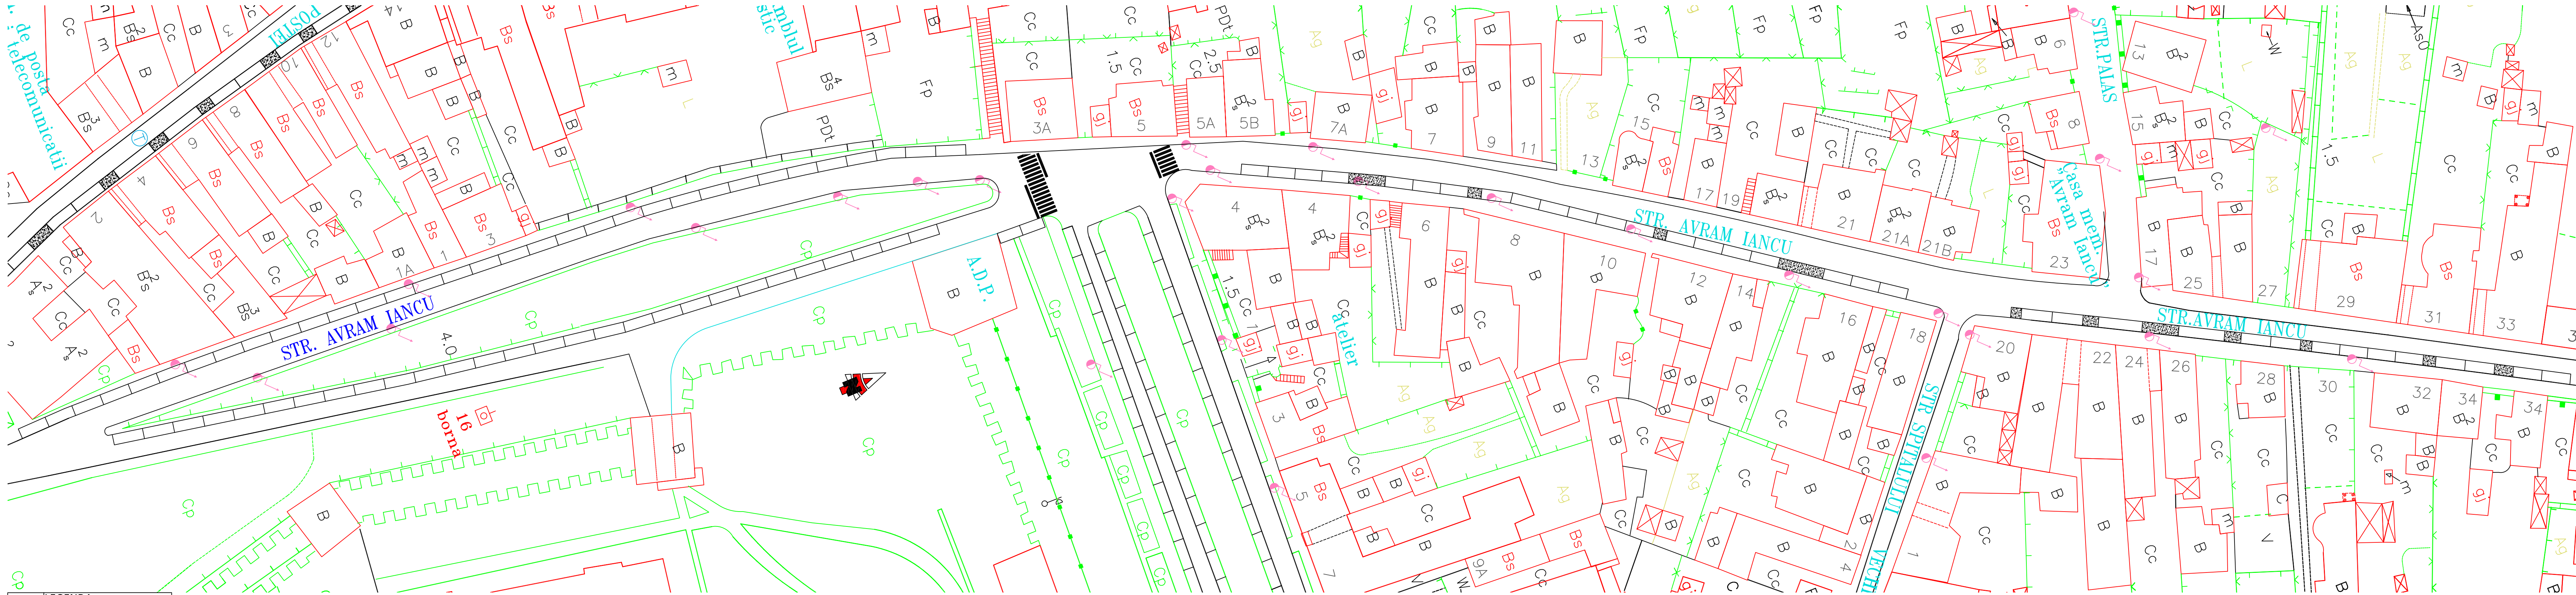


LEGENDA	
	Parcare perpendiculara
	Parcare paralela
	Acces auto
	Parcare la 45°

Strada sens unic

LOCURI DE PARCARE: 95
- 95 parcuri paralele

PLAN AMENAJARE PARCARI STR. BAILOR

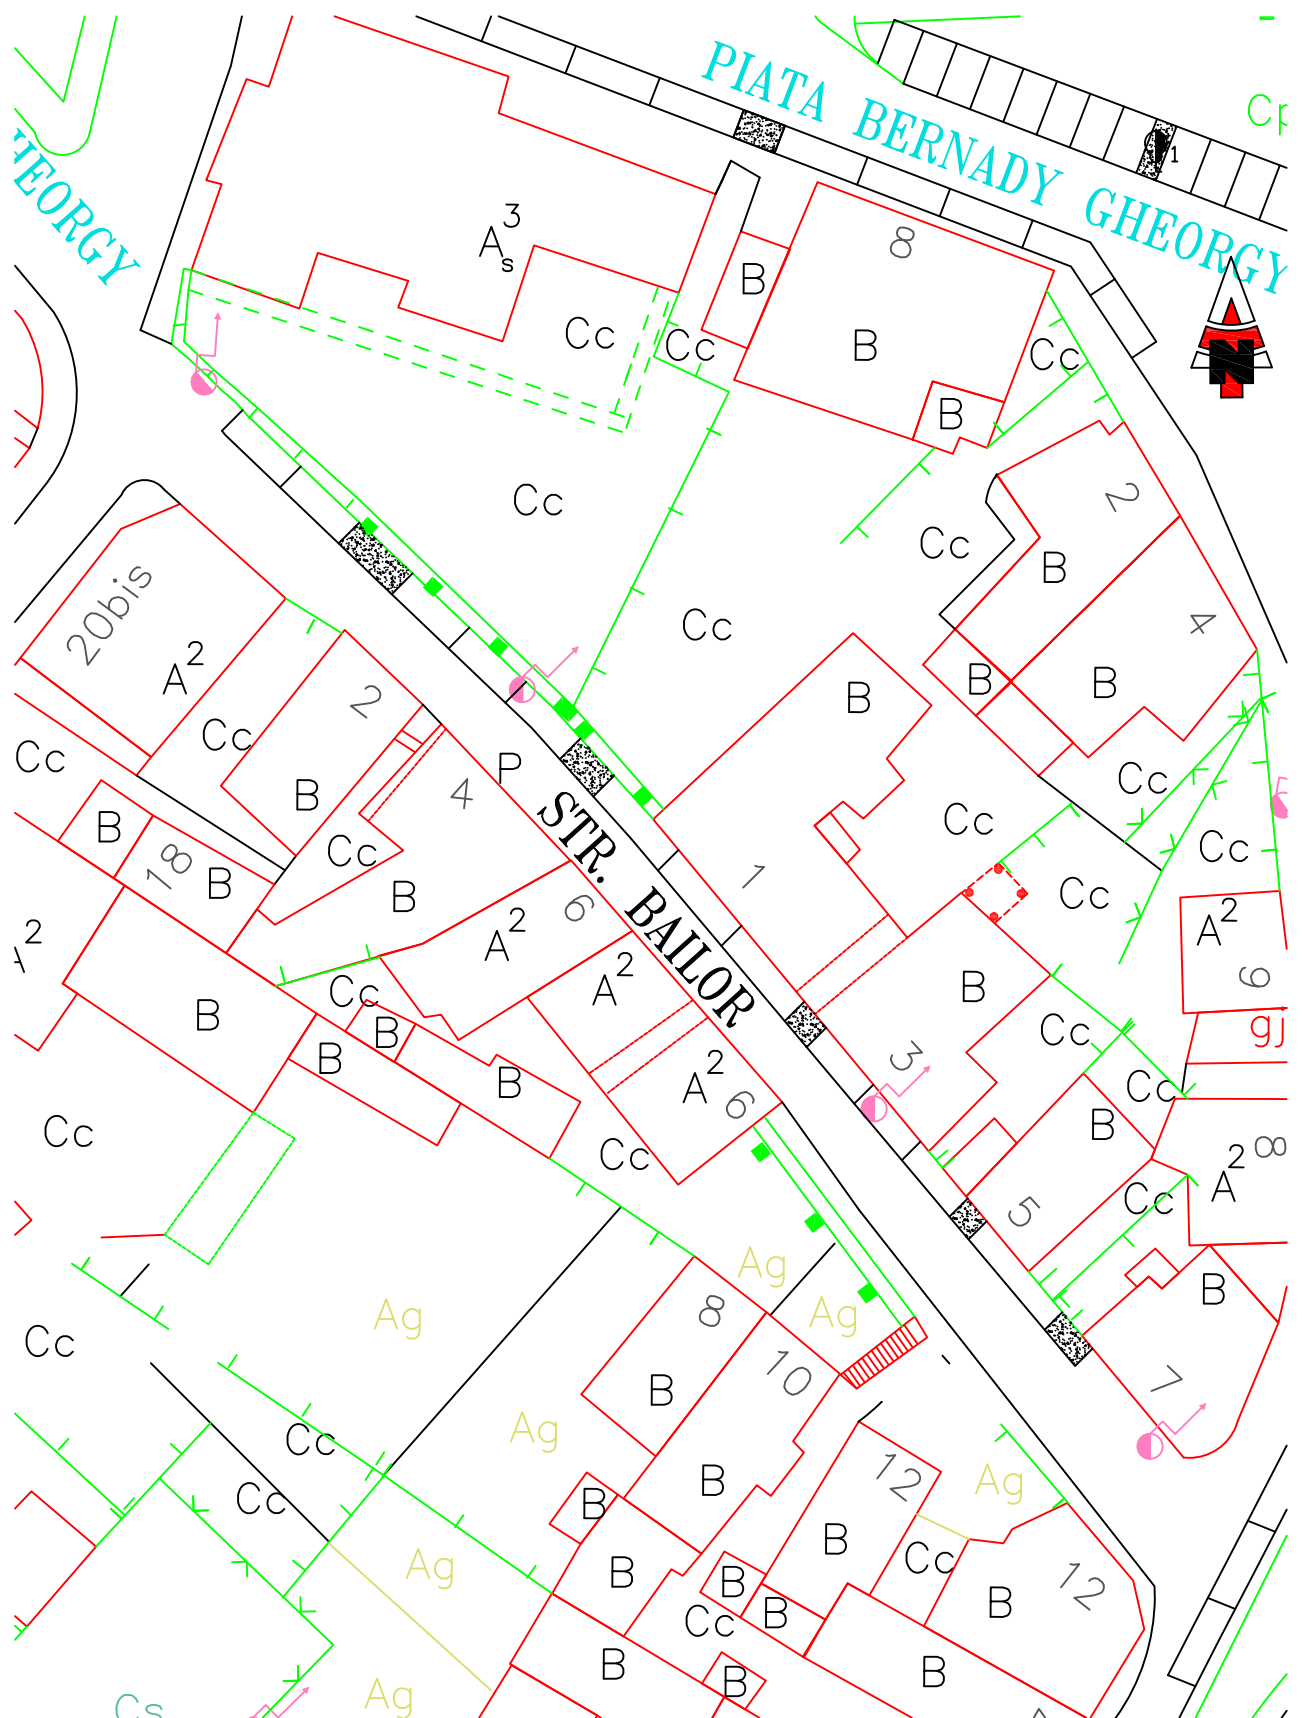


LEGENDA	
	Parcare perpendiculara
	Parcare paralela
	Acces auto
	Parcare la 45°

Strada sens unic

LOCURI DE PARCARE: 12
- 12 parcari paralele

PLAN AMENAJARE PARCARI
STR. BARTOK BELA

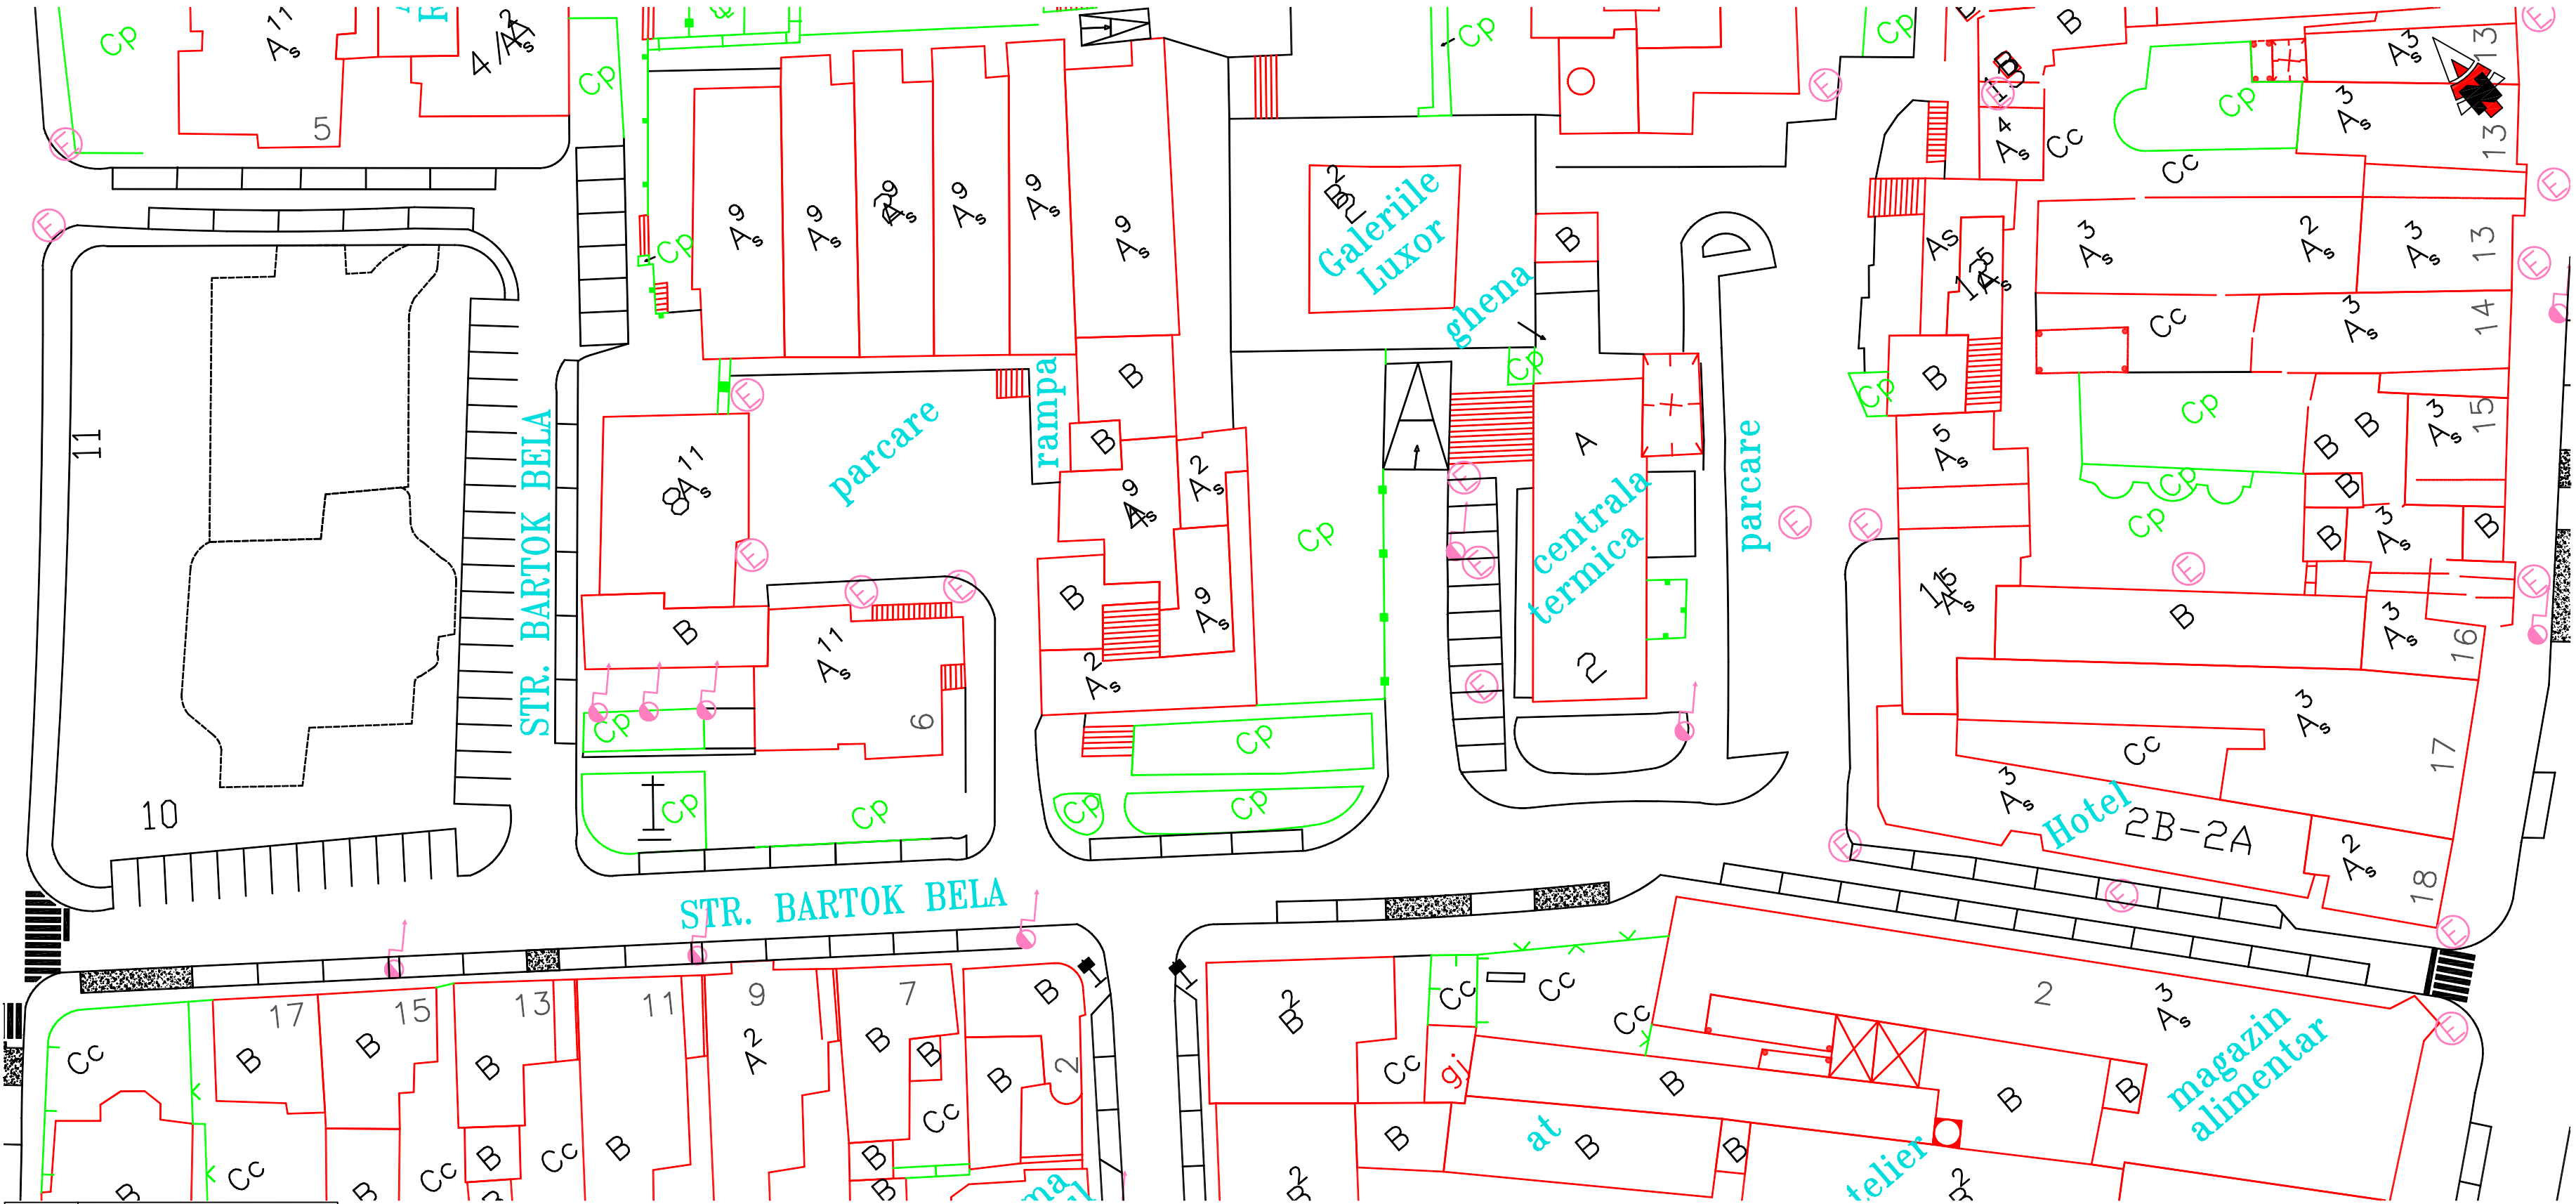


LEGENDA	
	Parcare perpendiculara
	Parcare paralela
	Acces auto
	Parcare la 45°


Strada sens unic
P-ta Trandafirilor - Pasaj Luxor

LOCURI DE PARCARE: 107
- 58 parcare paralele
- 49 parcare perpendiculare

PLAN AMENAJARE PARCARI
STR. B-dul. 1 DECEMBRIE 1918

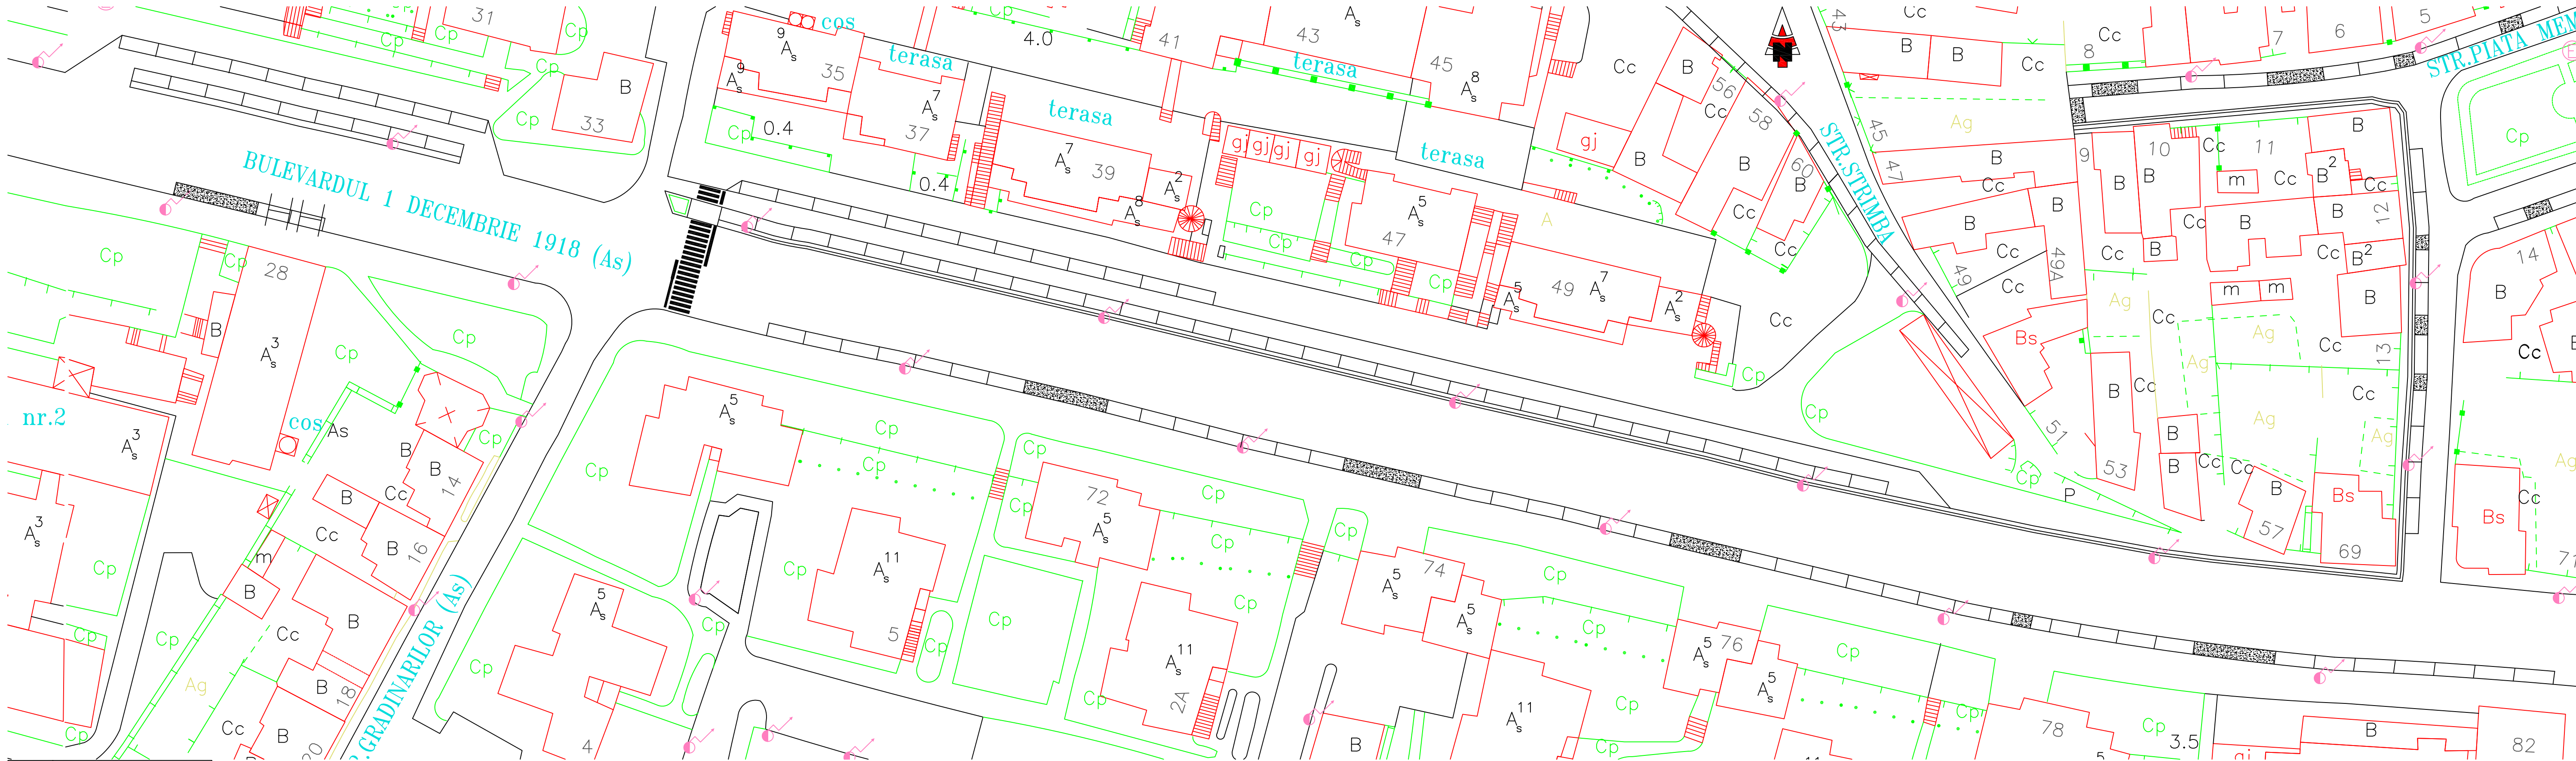

PLAN AMENAJARE PARCARI
STR. B-dul CETATII

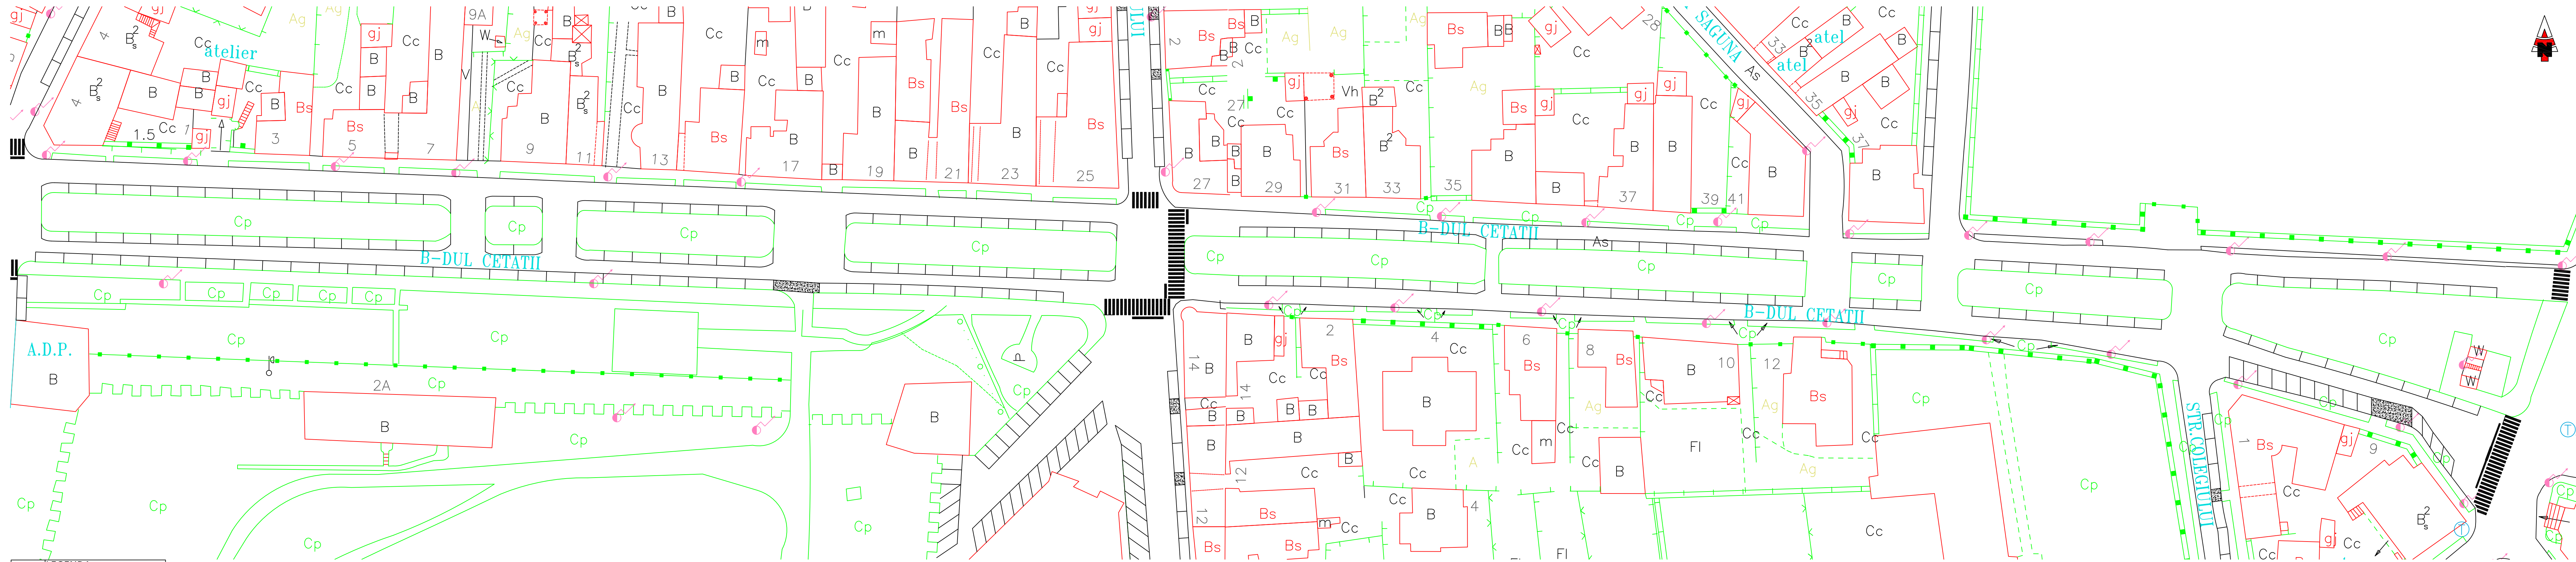


LEGENDA	
	Parcare perpendiculara
	Parcare paralela
	Acces auto
	Parcare la 45°

Strada sens unic
ambele parti

LOCURI DE PARCARE: 199
- 185 parcari paralele
- 14 parcari la 45°


PLAN AMENAJARE PARCARI
STR. BELSUGULUI

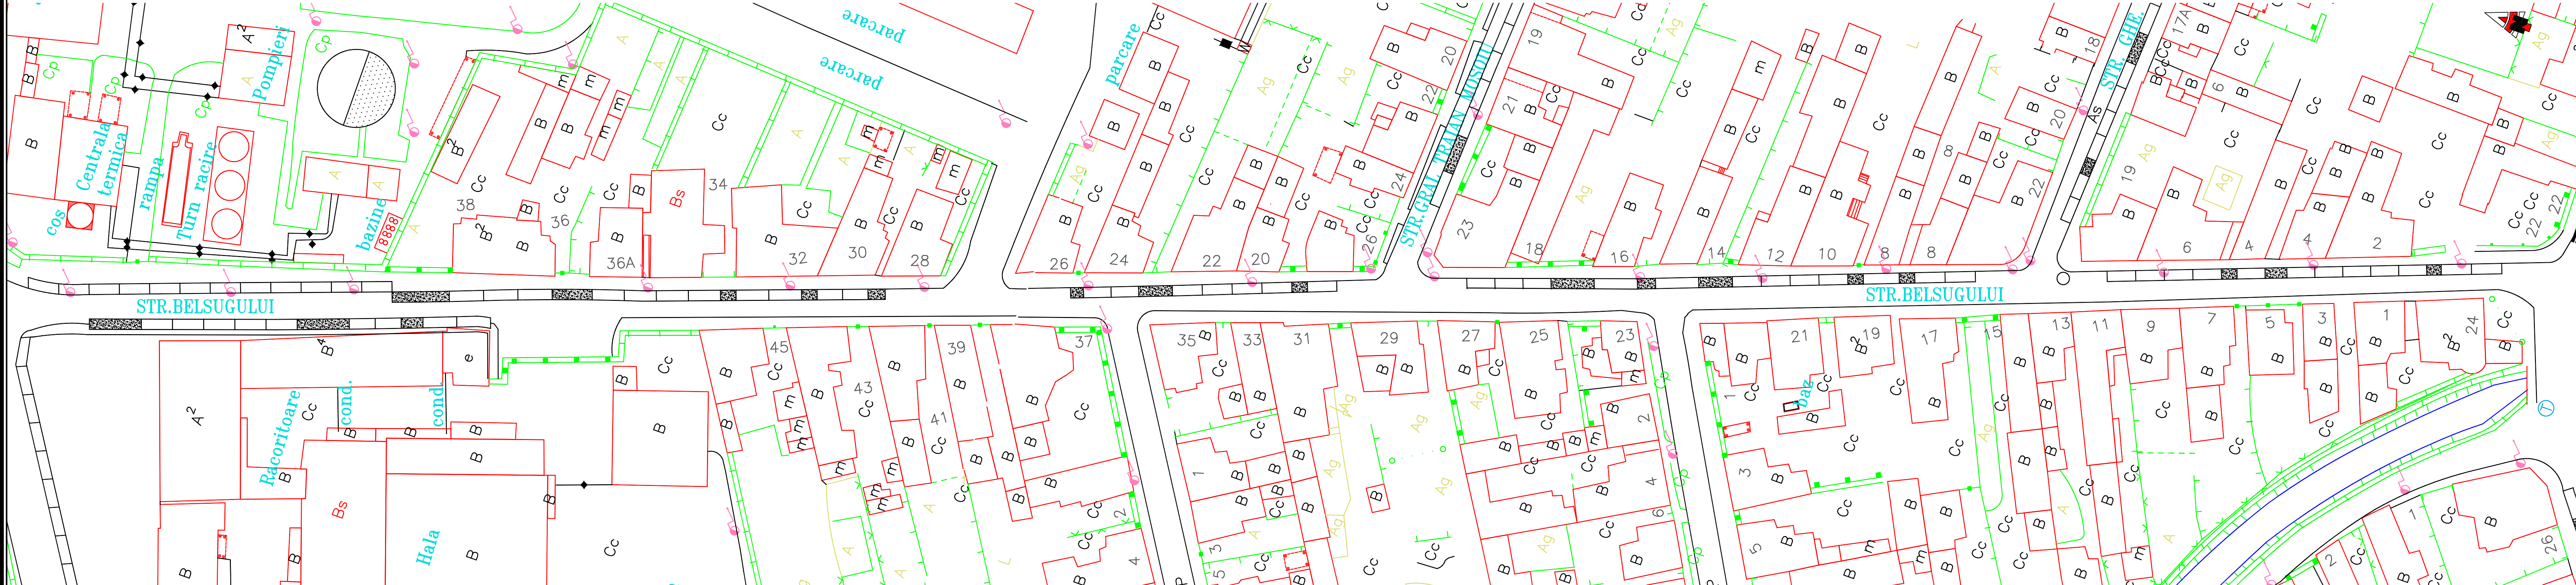

LEGENDA	
	Parcare perpendiculara
	Parcare paralela
	Acces auto
	Parcare la 45°


Strada sens unic
LOCURI DE PARCARE: 63
- 63 parcarî paralele

PLAN AMENAJARE PARCARI
STR. BISTRITEI

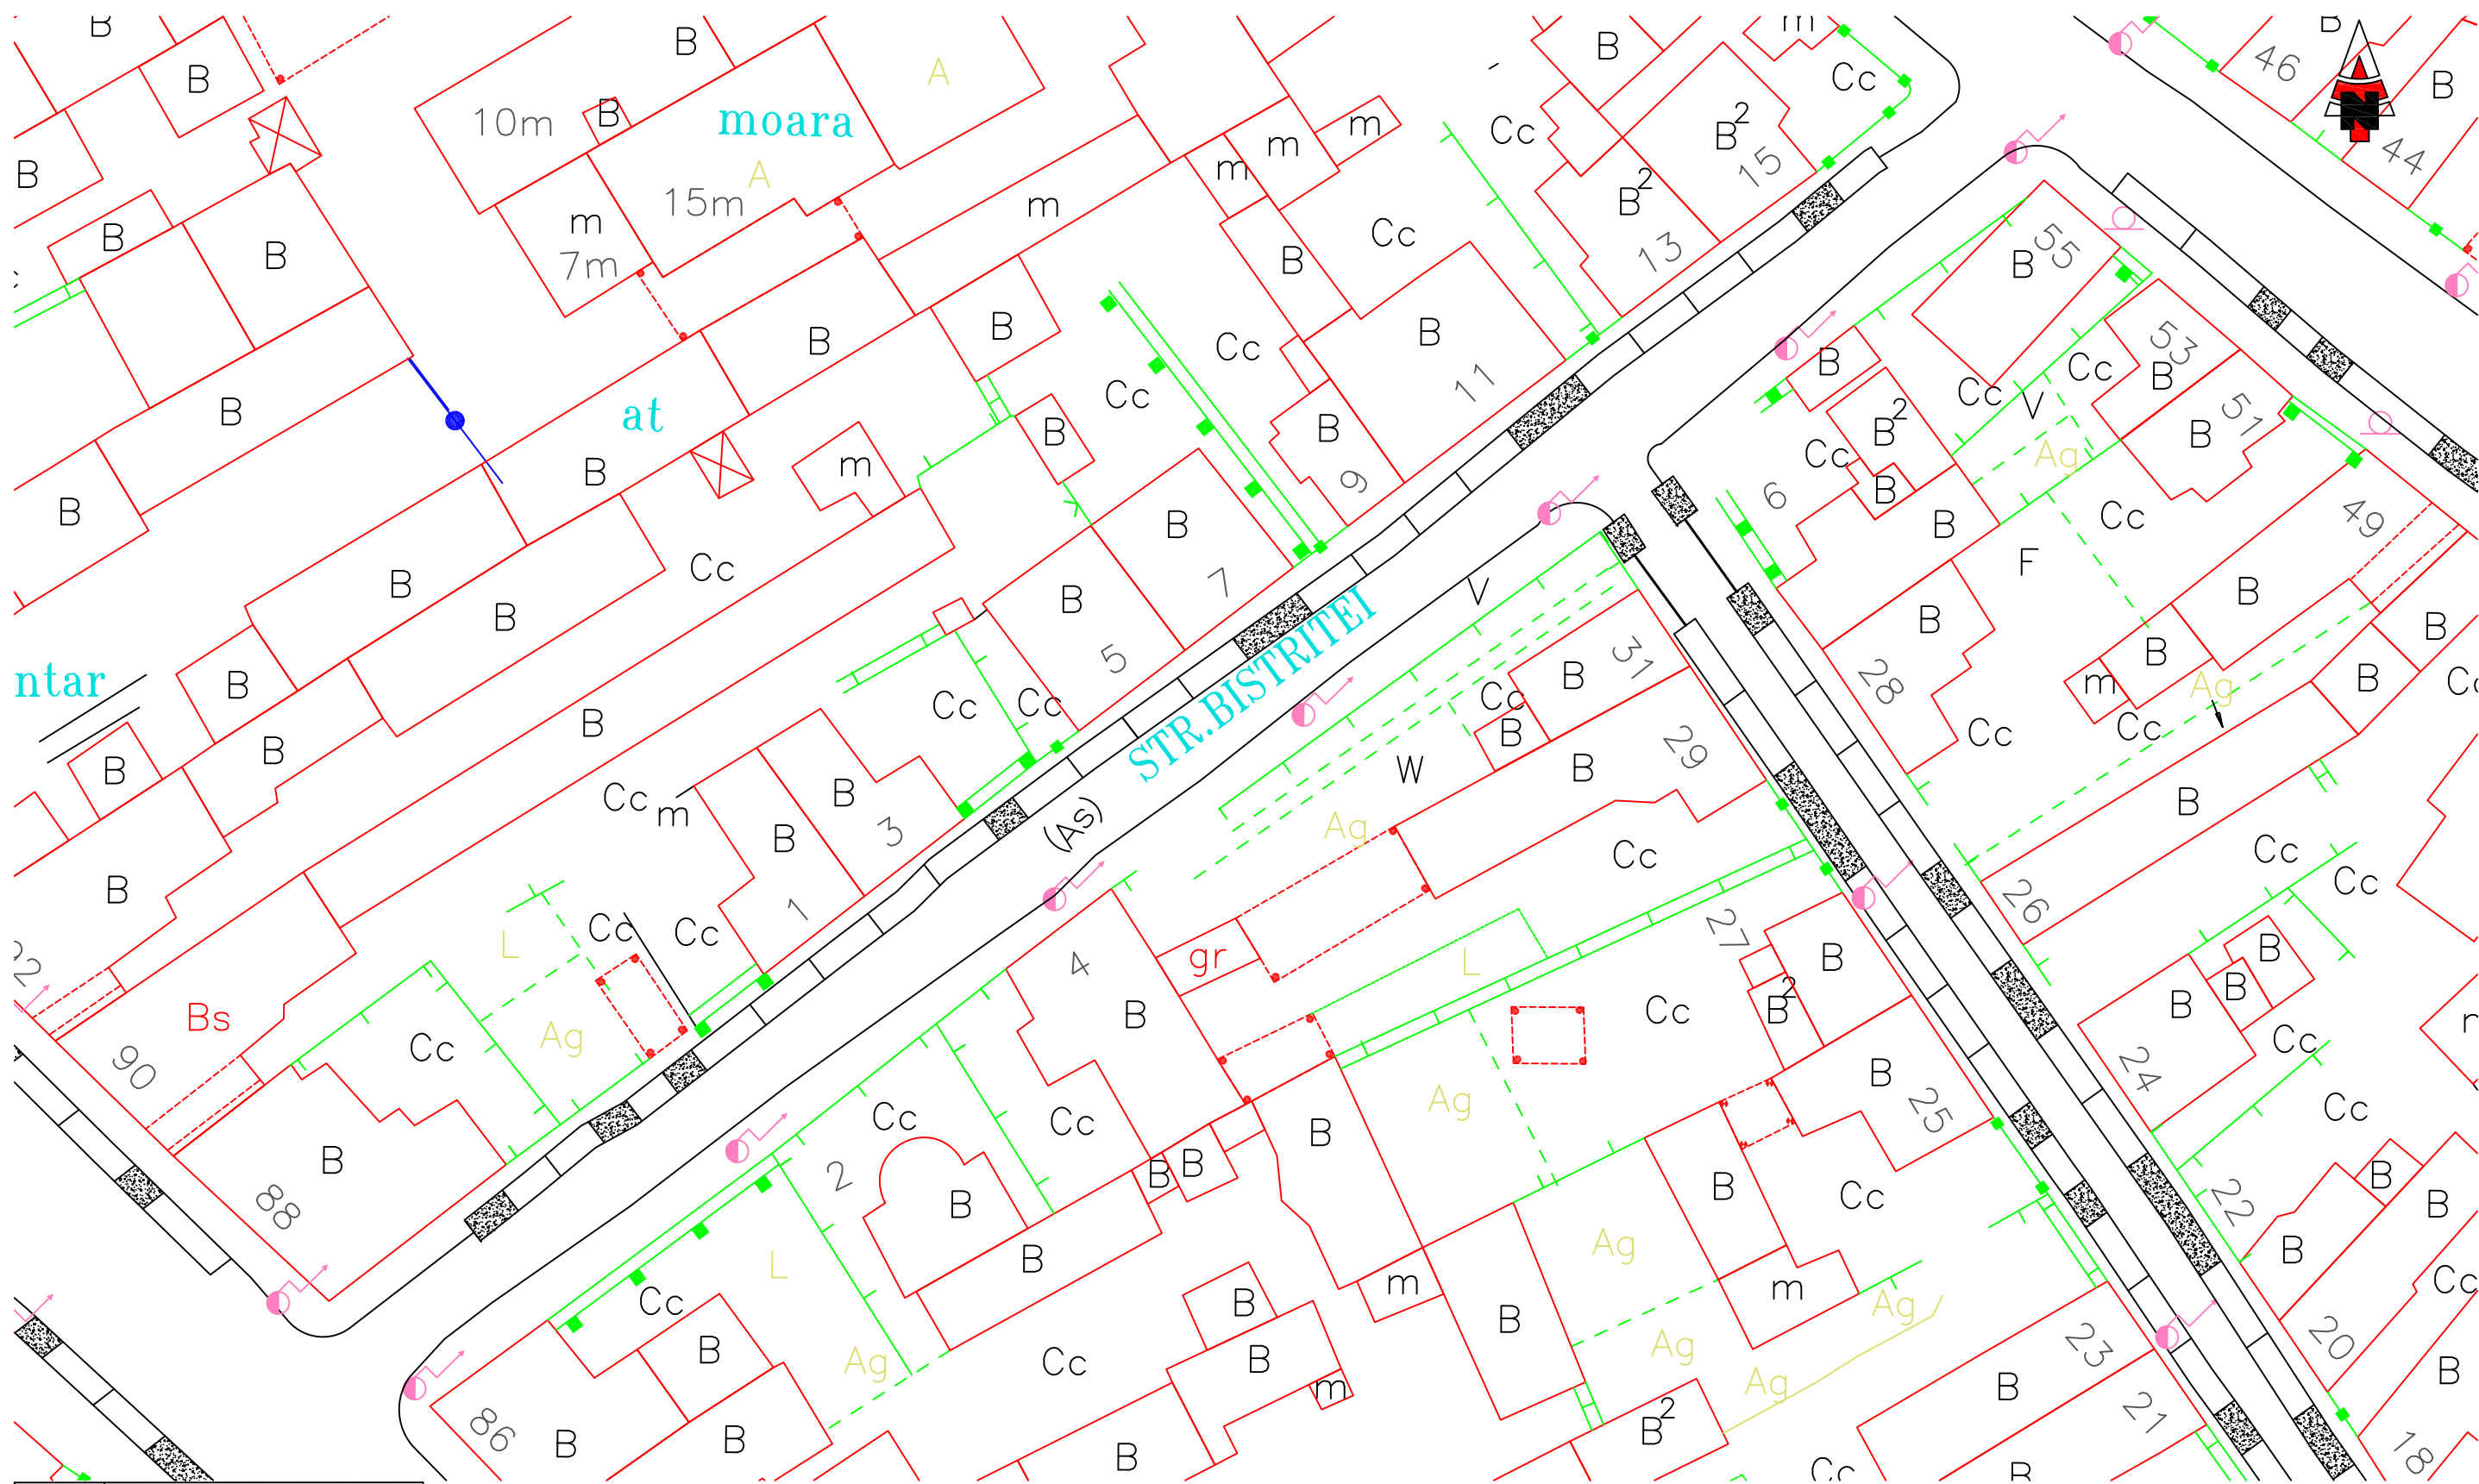

LEGENDA	
	Parcare perpendiculara
	Parcare paralela
	Acces auto
	Parcare la 45°

LOCURI DE PARCARE: 21
- 21 parcare paralele

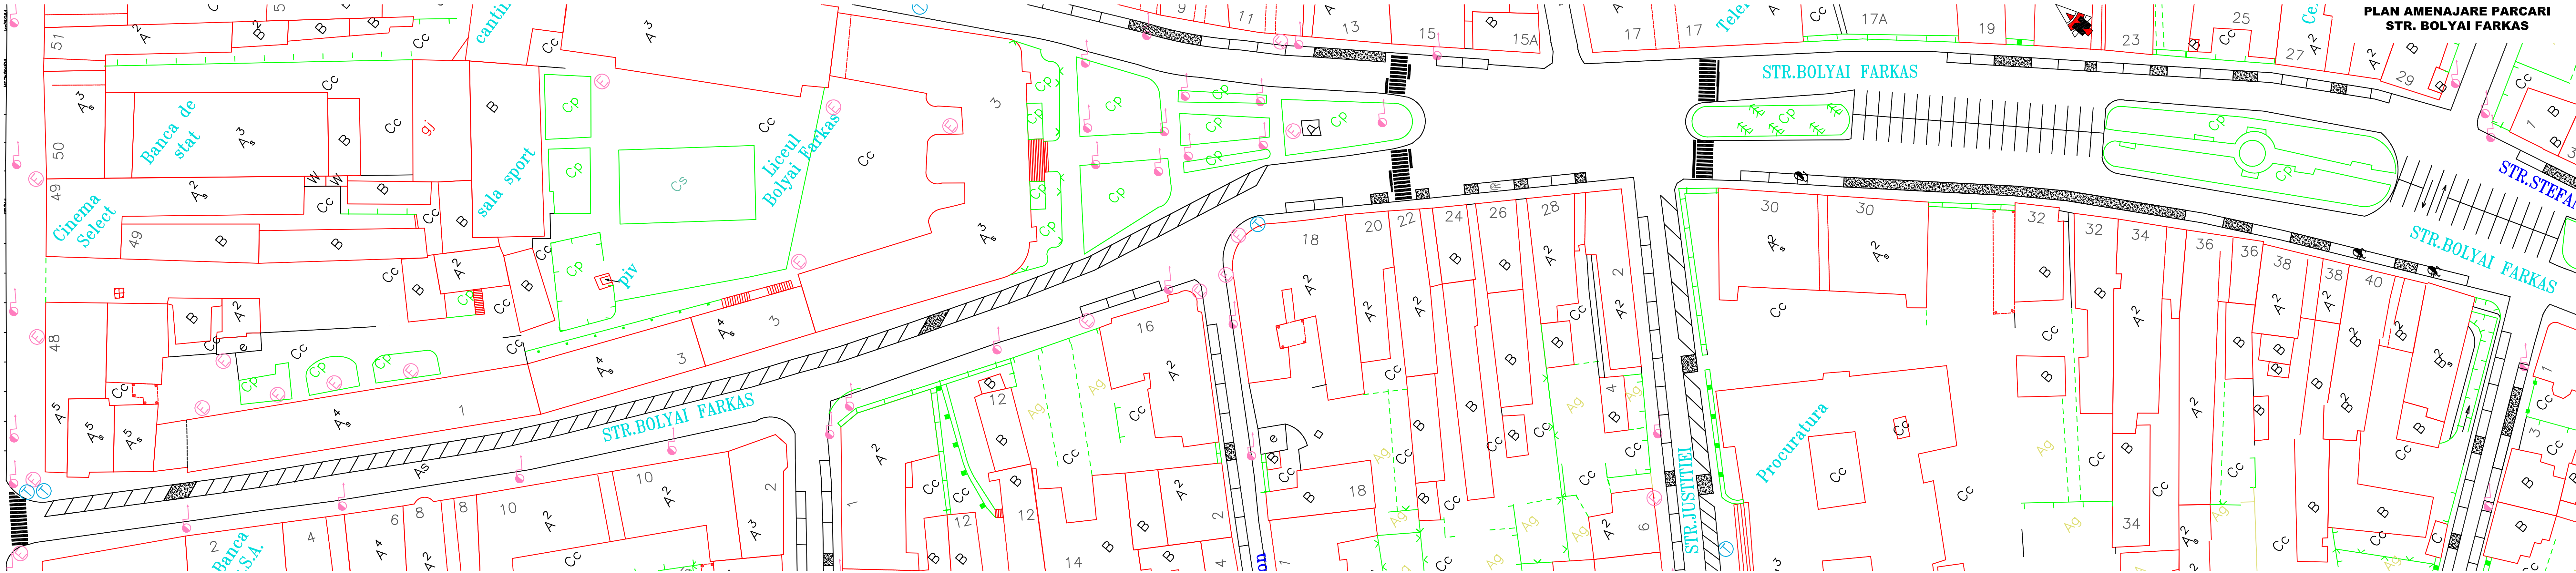


LEGENDA	
	Parcare perpendiculara
	Parcare paralela
	Acces auto
	Parcare la 45°

Strada sens unic
P-ta Trandafirilor - M. Aron

LOCURI DE PARCARE: 163
- 39 parcare paralele
- 62 parcare la 45°
- 62 perpendiculara
Mentiuni:
- 1 loc persoane cu handicap


PLAN AMENAJARE PARCARI
STR. BORSOS TAMAS

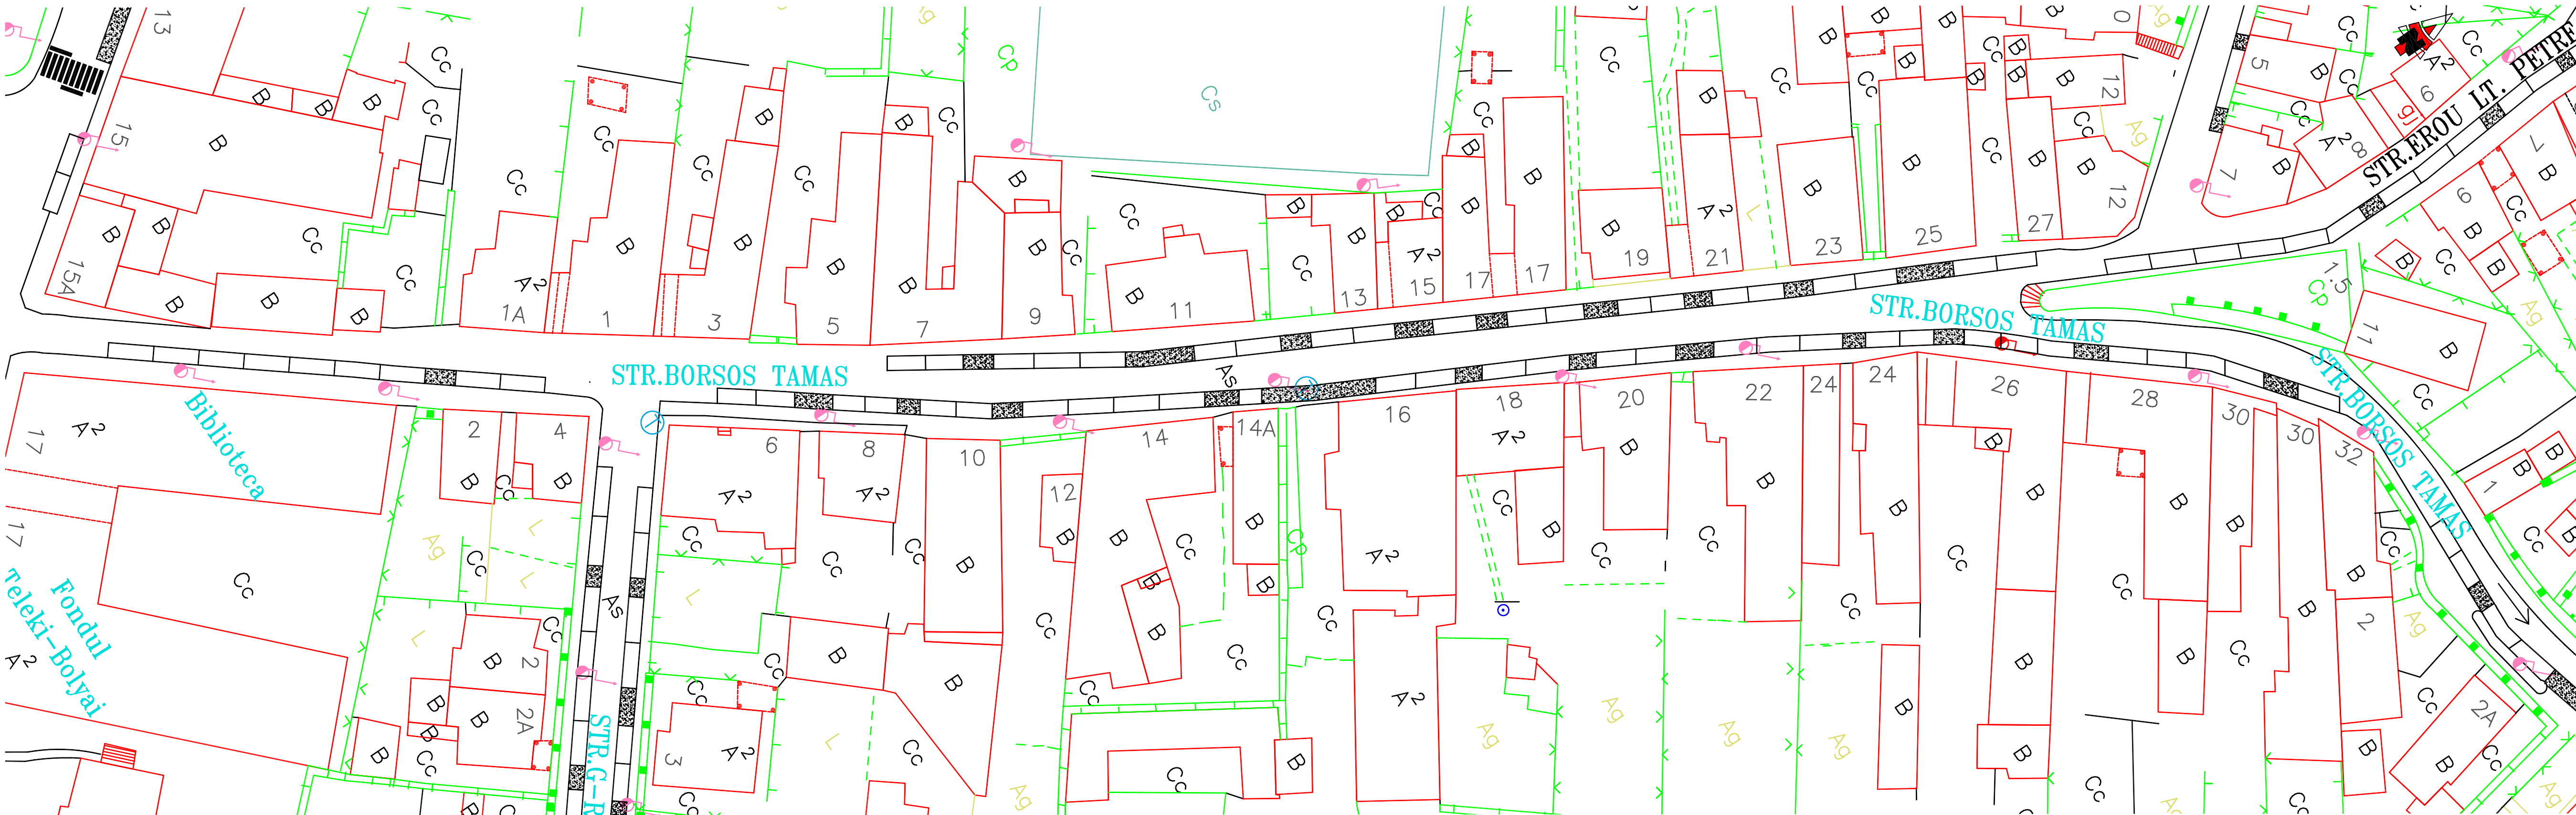

LEGENDA	
	Parcare perpendiculara
	Parcare paralela
	Acces auto
	Parcare la 45°

Strada sens unic
LOCURI DE PARCARE: 68
- 68 parcare paralele

PLAN AMENAJARE PARCARI
STR. BRAILA

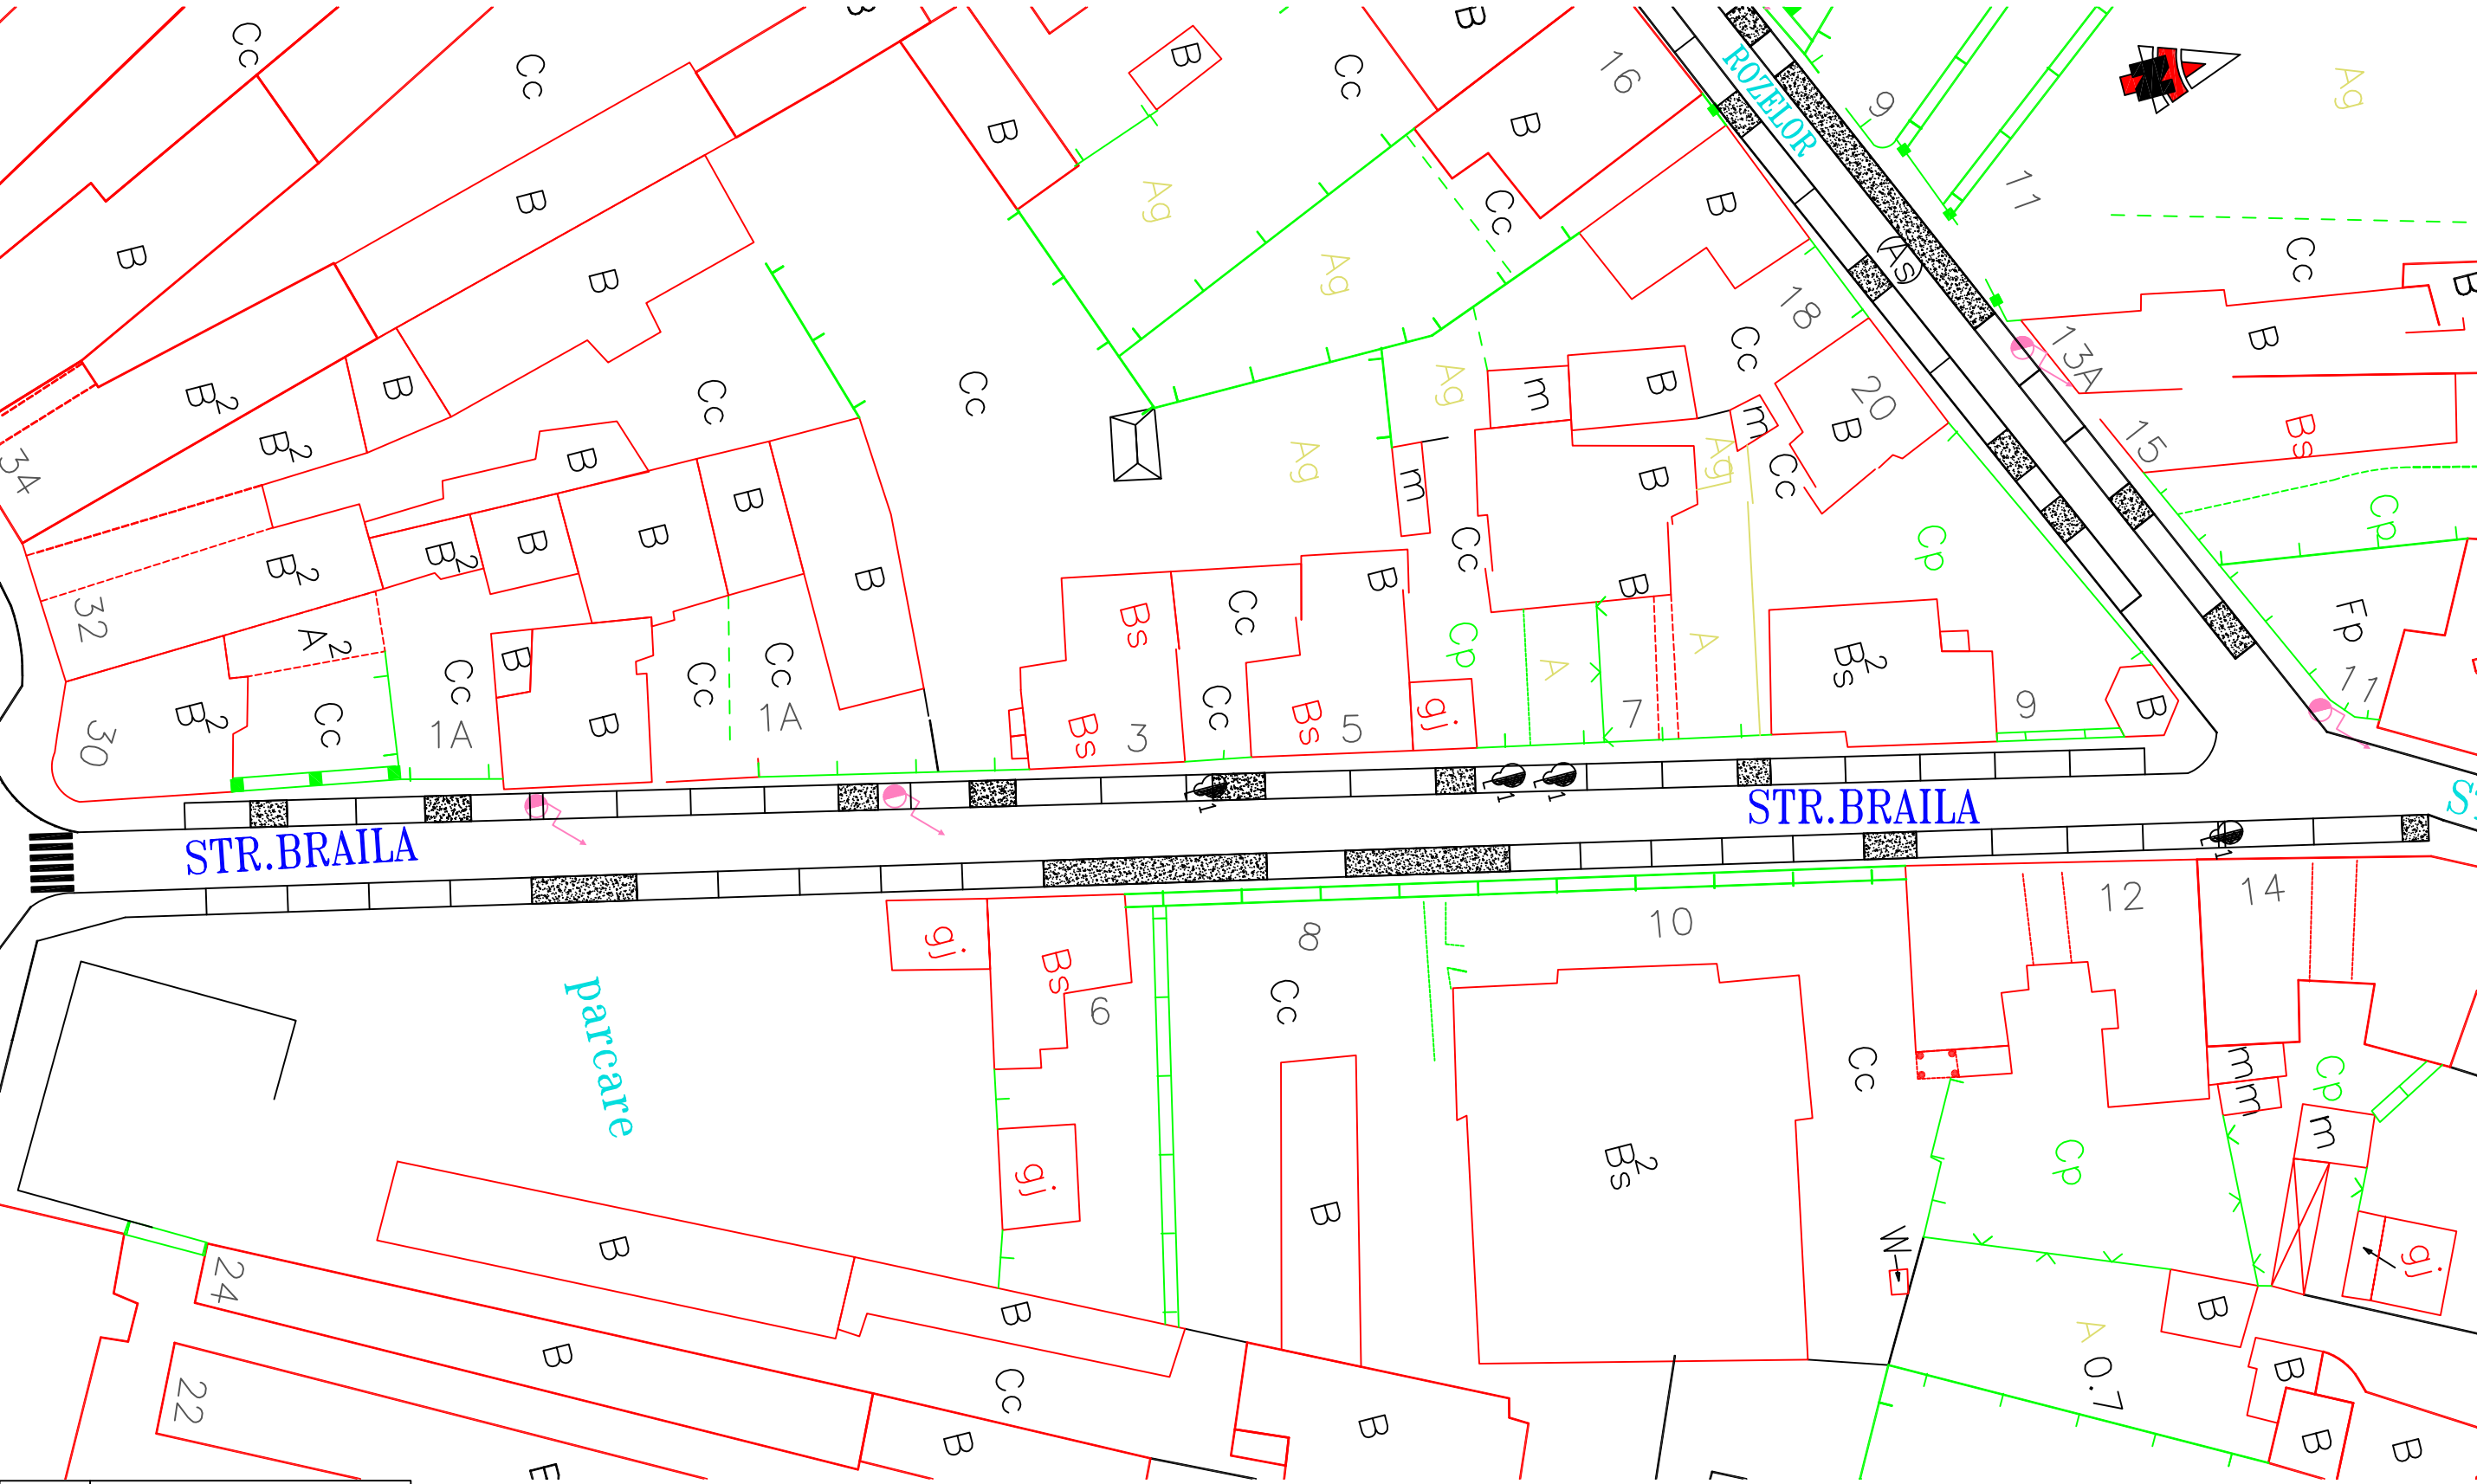


LEGENDA	
	Parcare perpendiculara
	Parcare paralela
	Acces auto
	Parcare la 45°

Strada sens unic

LOCURI DE PARCARE: 41
- 41 parcare paralele


PLAN AMENAJARE PARCARI
STR. CALARASILOR

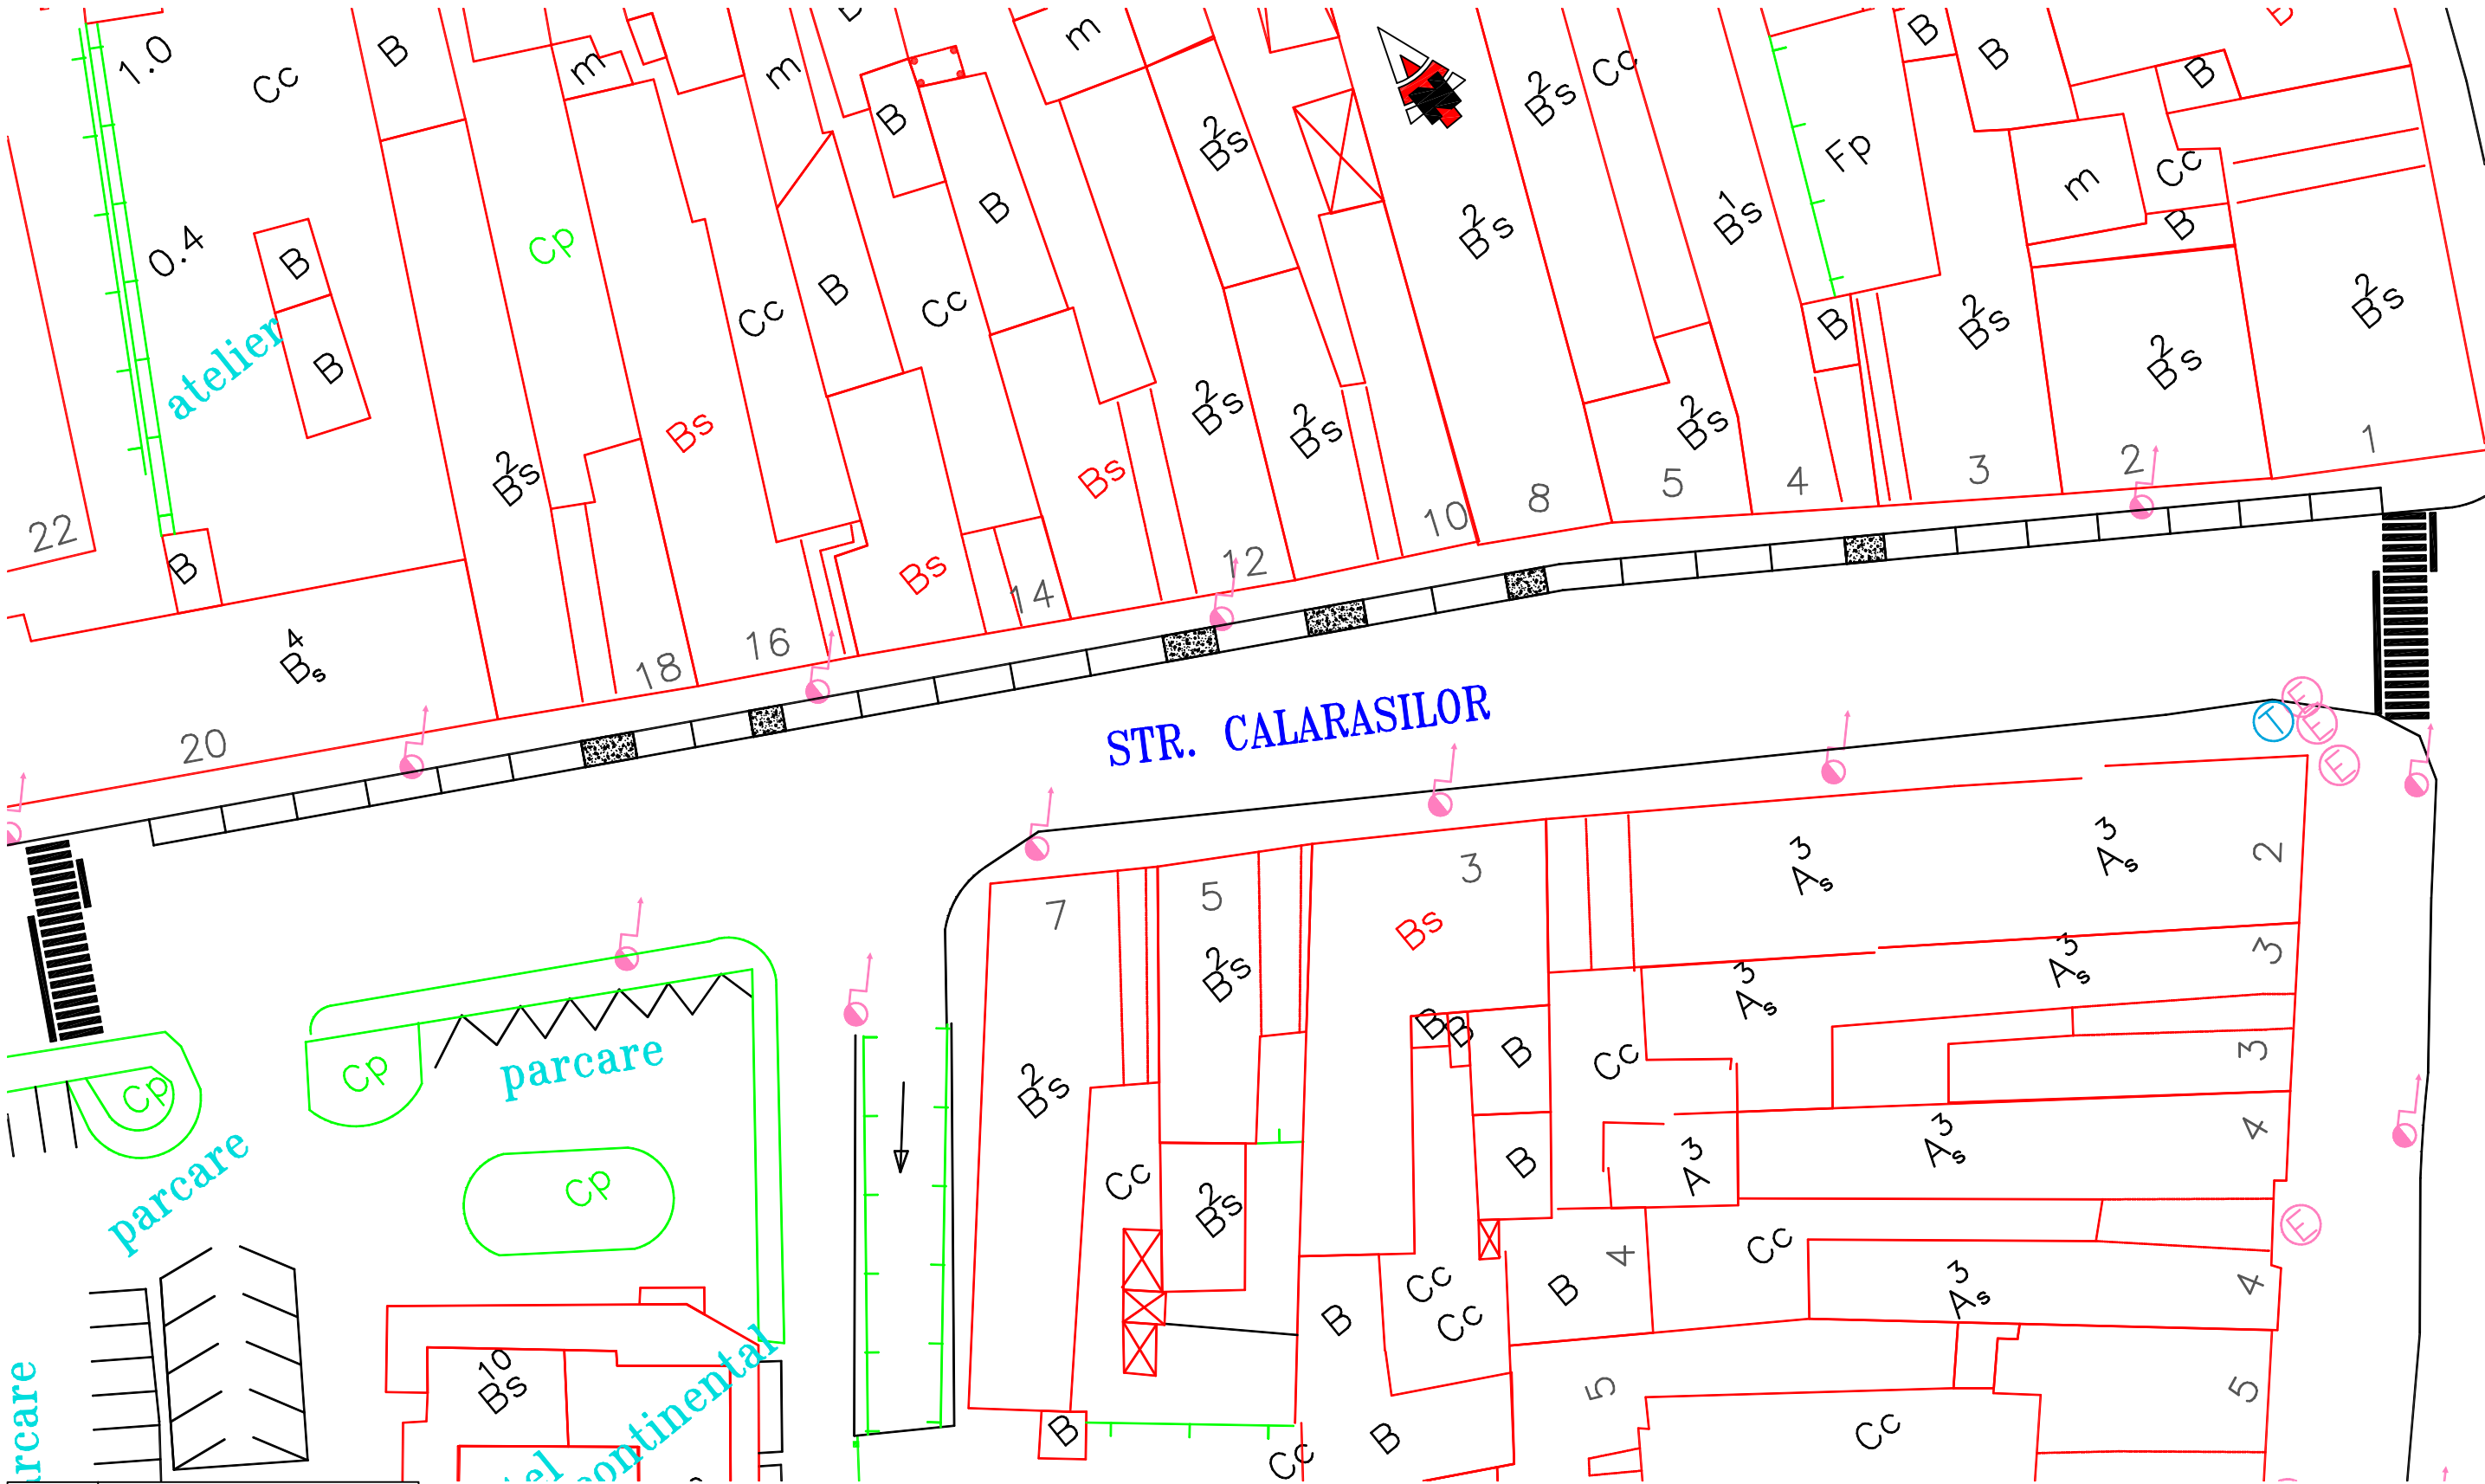

LEGENDA	
	Parcare perpendiculara
	Parcare paralela
	Acces auto
	Parcare la 45°

LOCURI DE PARCARE: 121
Locuri de parcare/sector: 27
(Revolutiei-Braila)
- 27 parcari paralele
Mentiuni:
1 loc persoane cu handicap


PLAN AMENAJARE PARCARI
STR. CALARASILOR

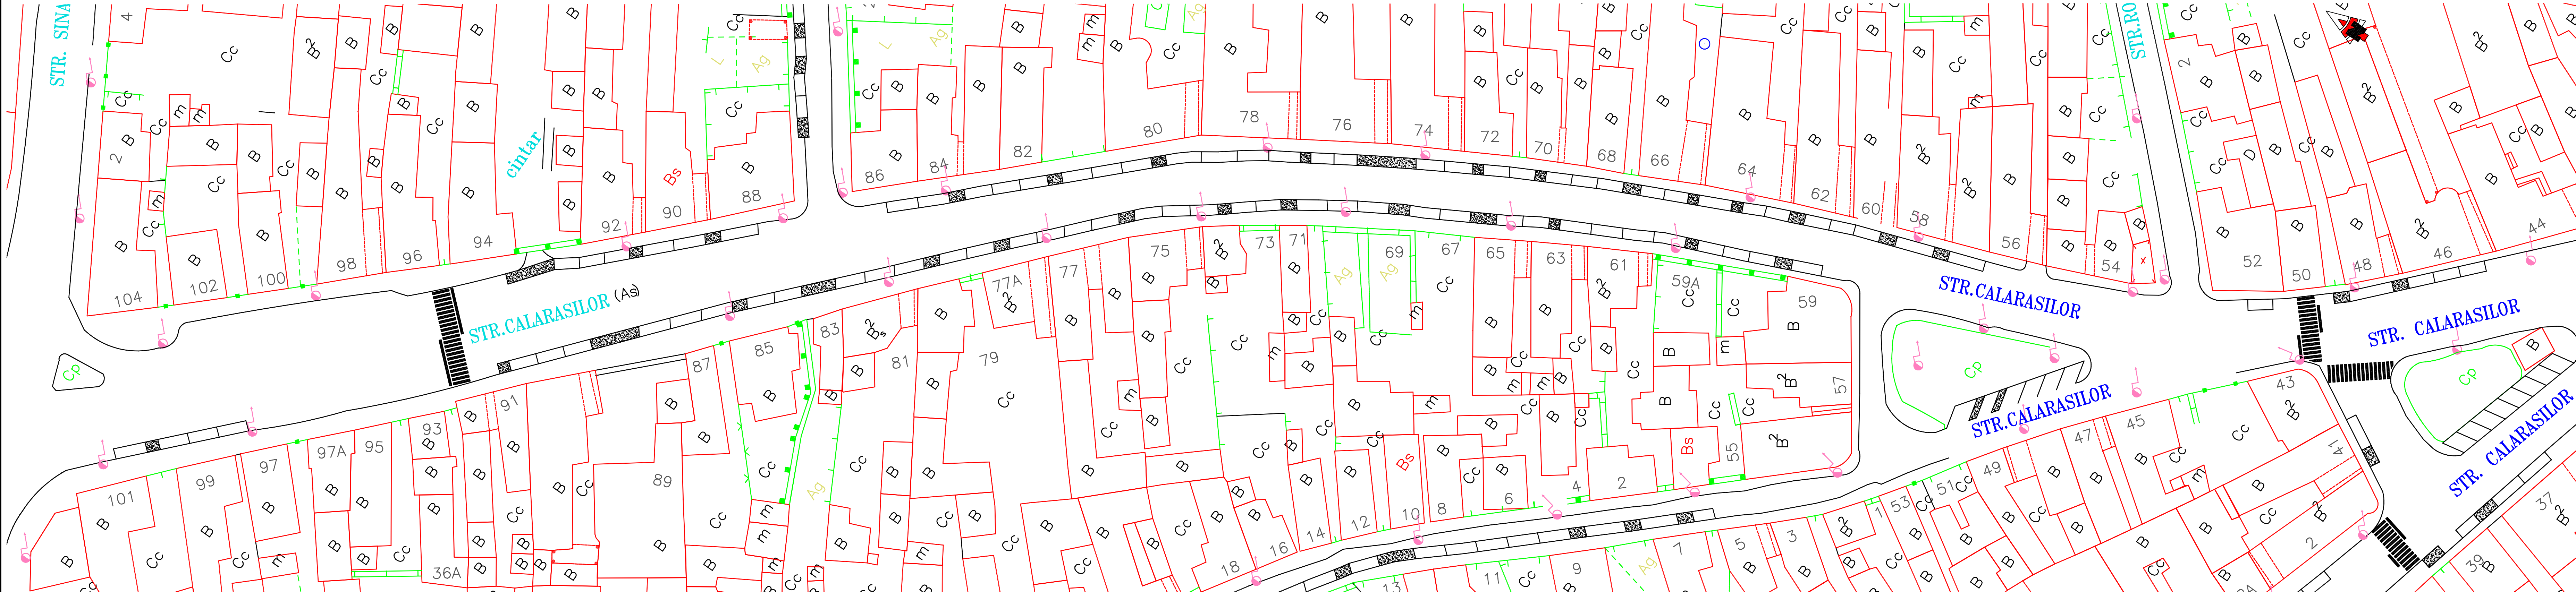

LEGENDA	
	Parcare perpendiculara
	Parcare paralela
	Acces auto
	Parcare la 45°


LOCURI DE PARCARE: 121
Locuri de parcare/sector: 94
(Braila - Sinaia)
- 80 parcare paralele
- 14 parcare la 45°

STR.CALARASILOR

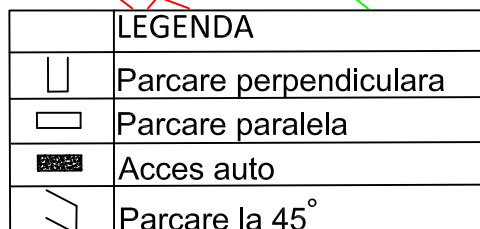

- 25 parchi perpendicolare
- 10 parchi la 45°

PLAN AMENAJARE PARCARI STR. CLOSCA

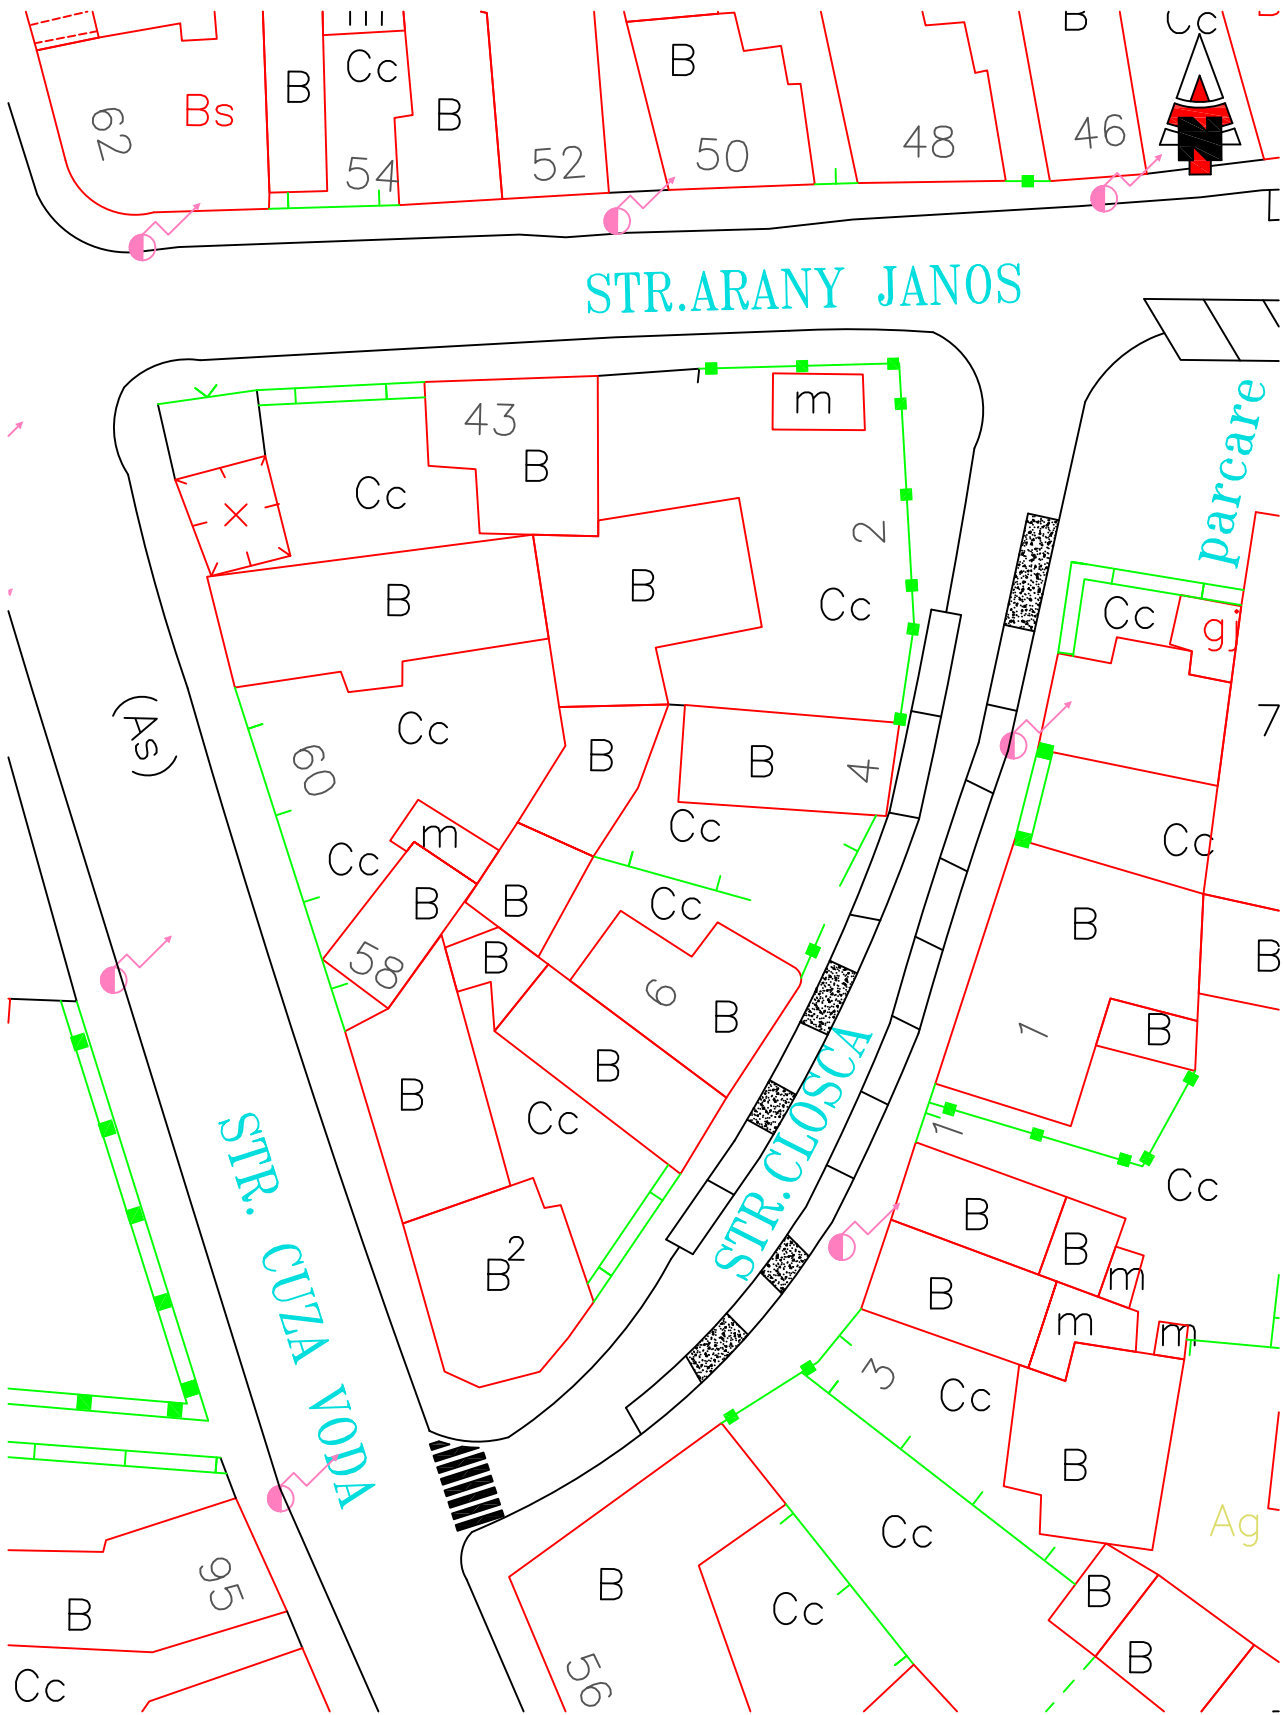


	LEGENDA
	Parcare perpendiculara
	Parcare paralela
	Acces auto
	Parcare la 45°

Strada sens unic

LOCURI DE PARCARE: 17
 - 17 parcari paralele

PLAN AMENAJARE PARCARI STR. COLEGIULUI

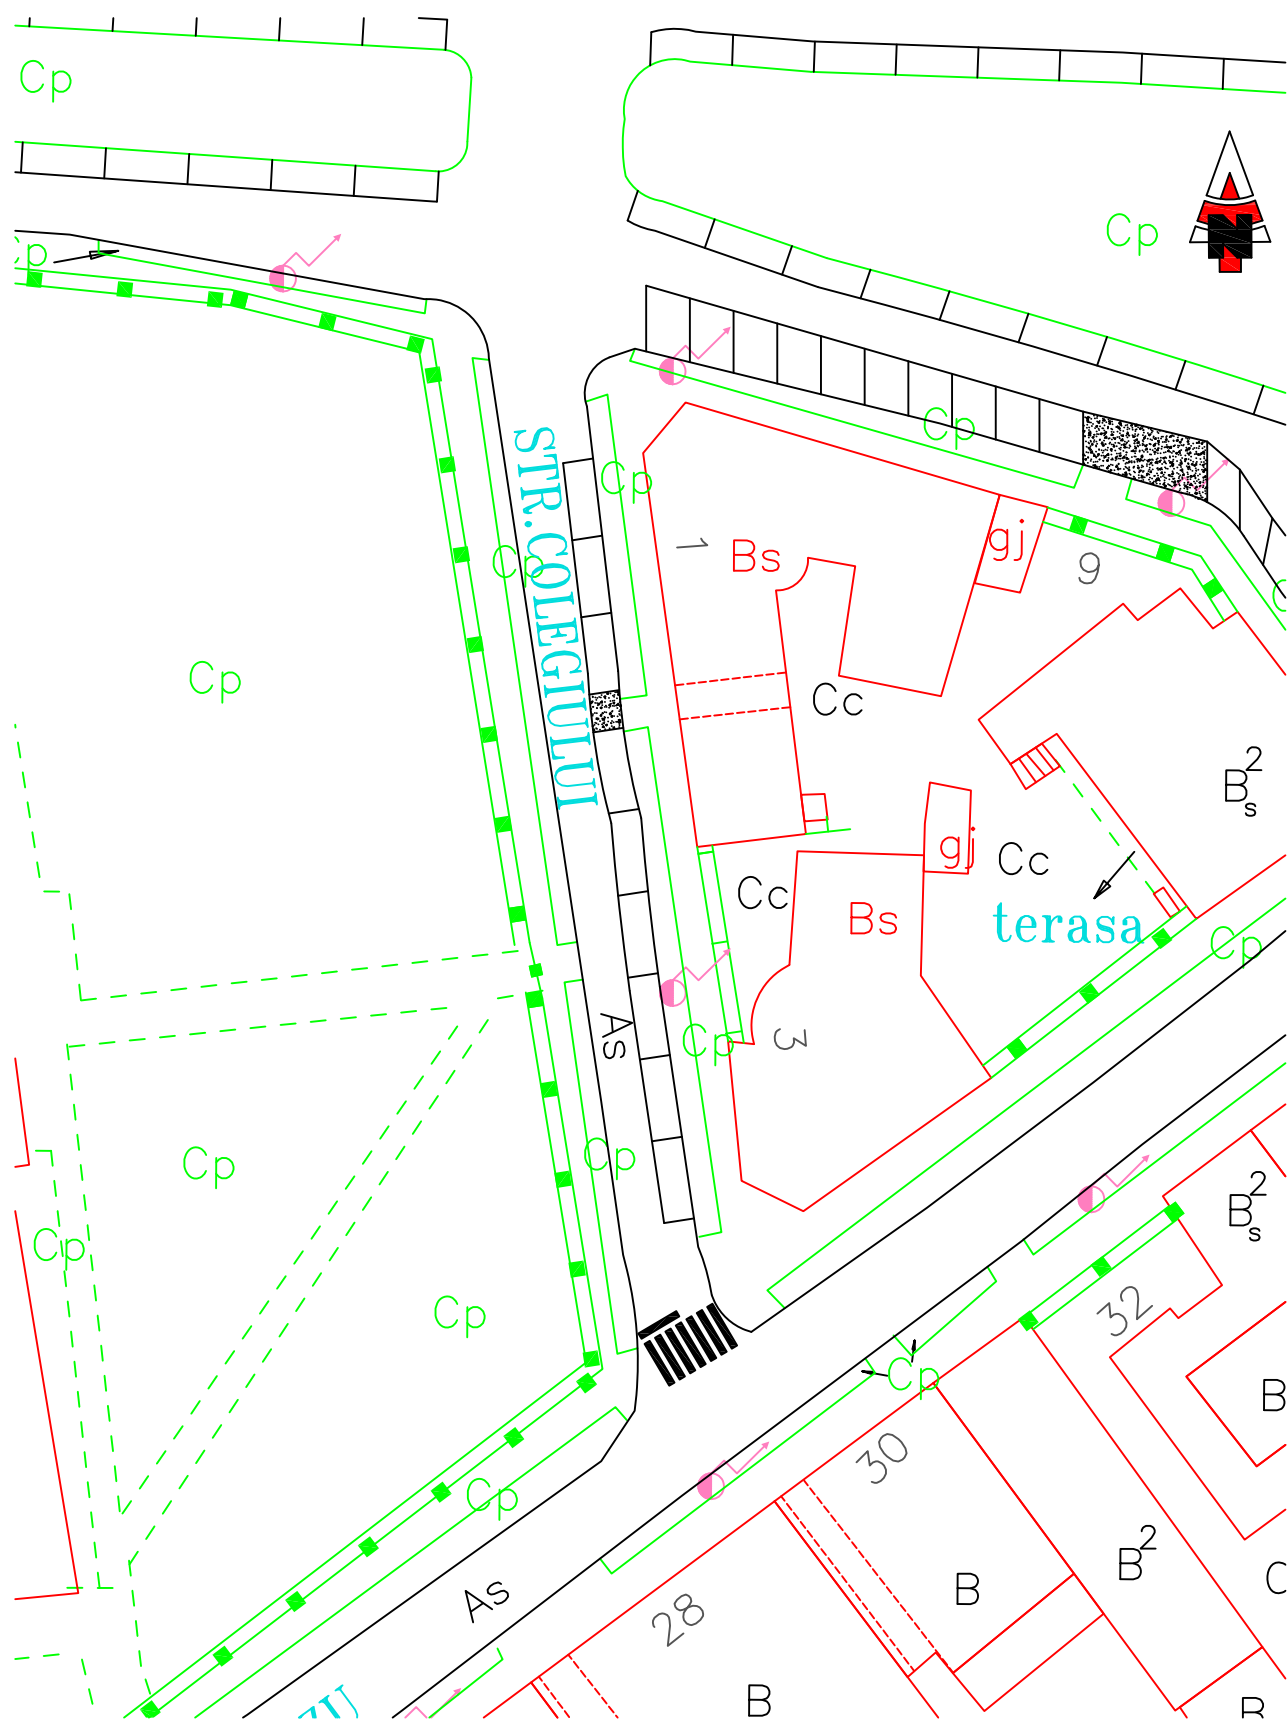


Strada sens unic


LOCURI DE PARCARE: 9

- 9 parcare paralele

PLAN AMENAJARE PARCARI
STR. COSMINULUI

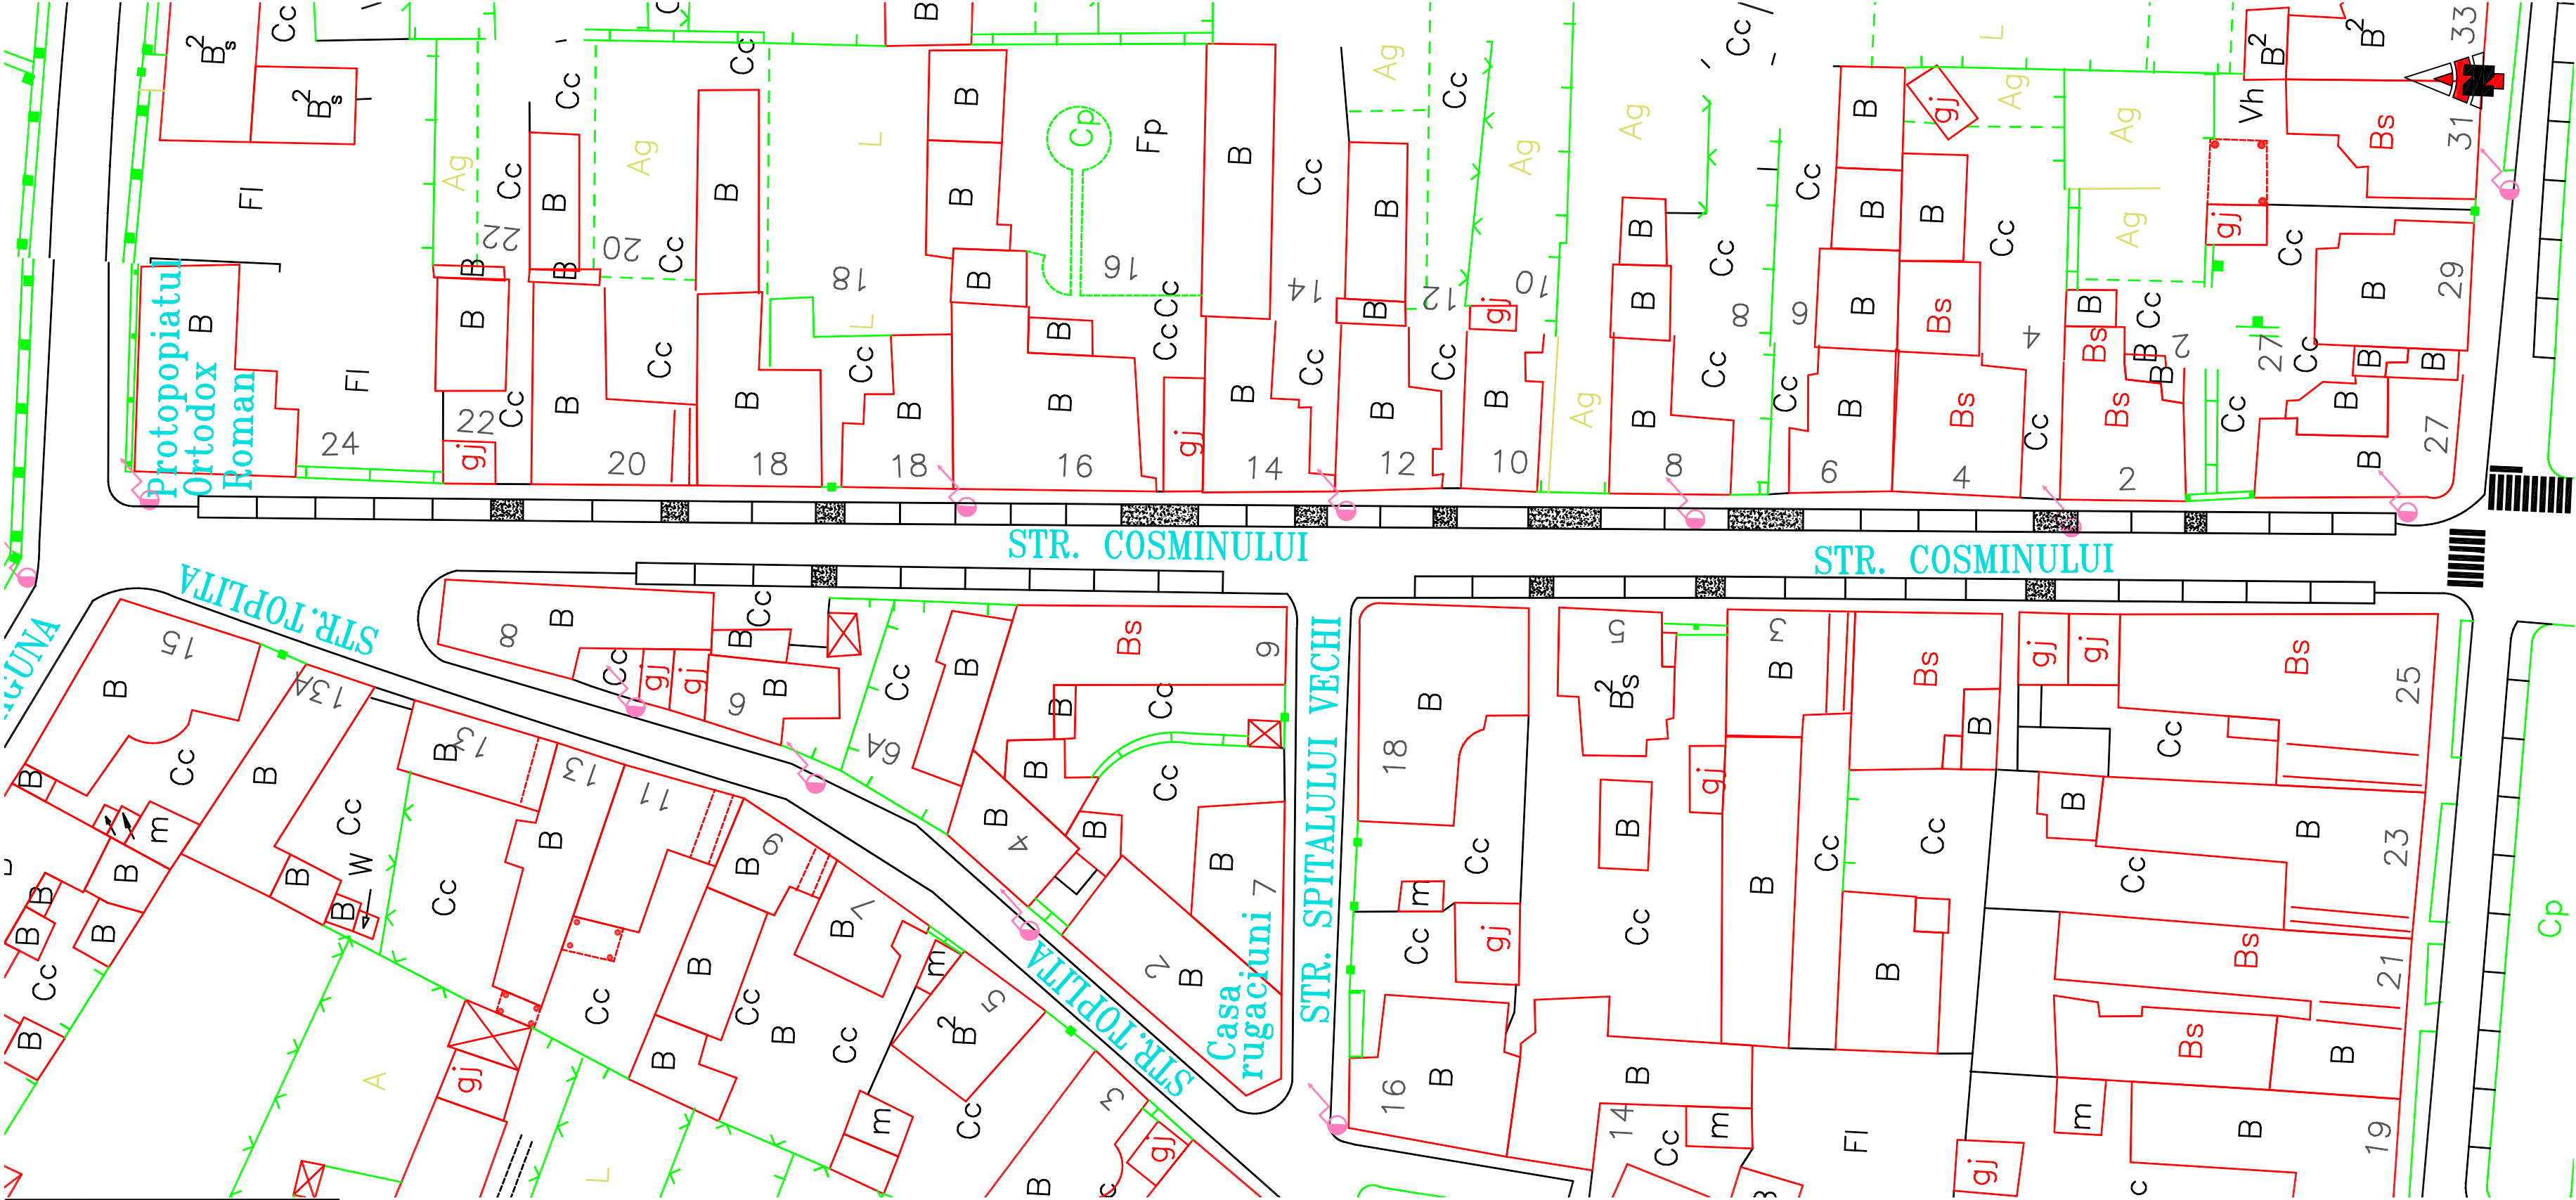

PLAN AMENAJARE PARCARI
STR. COZMA BELA

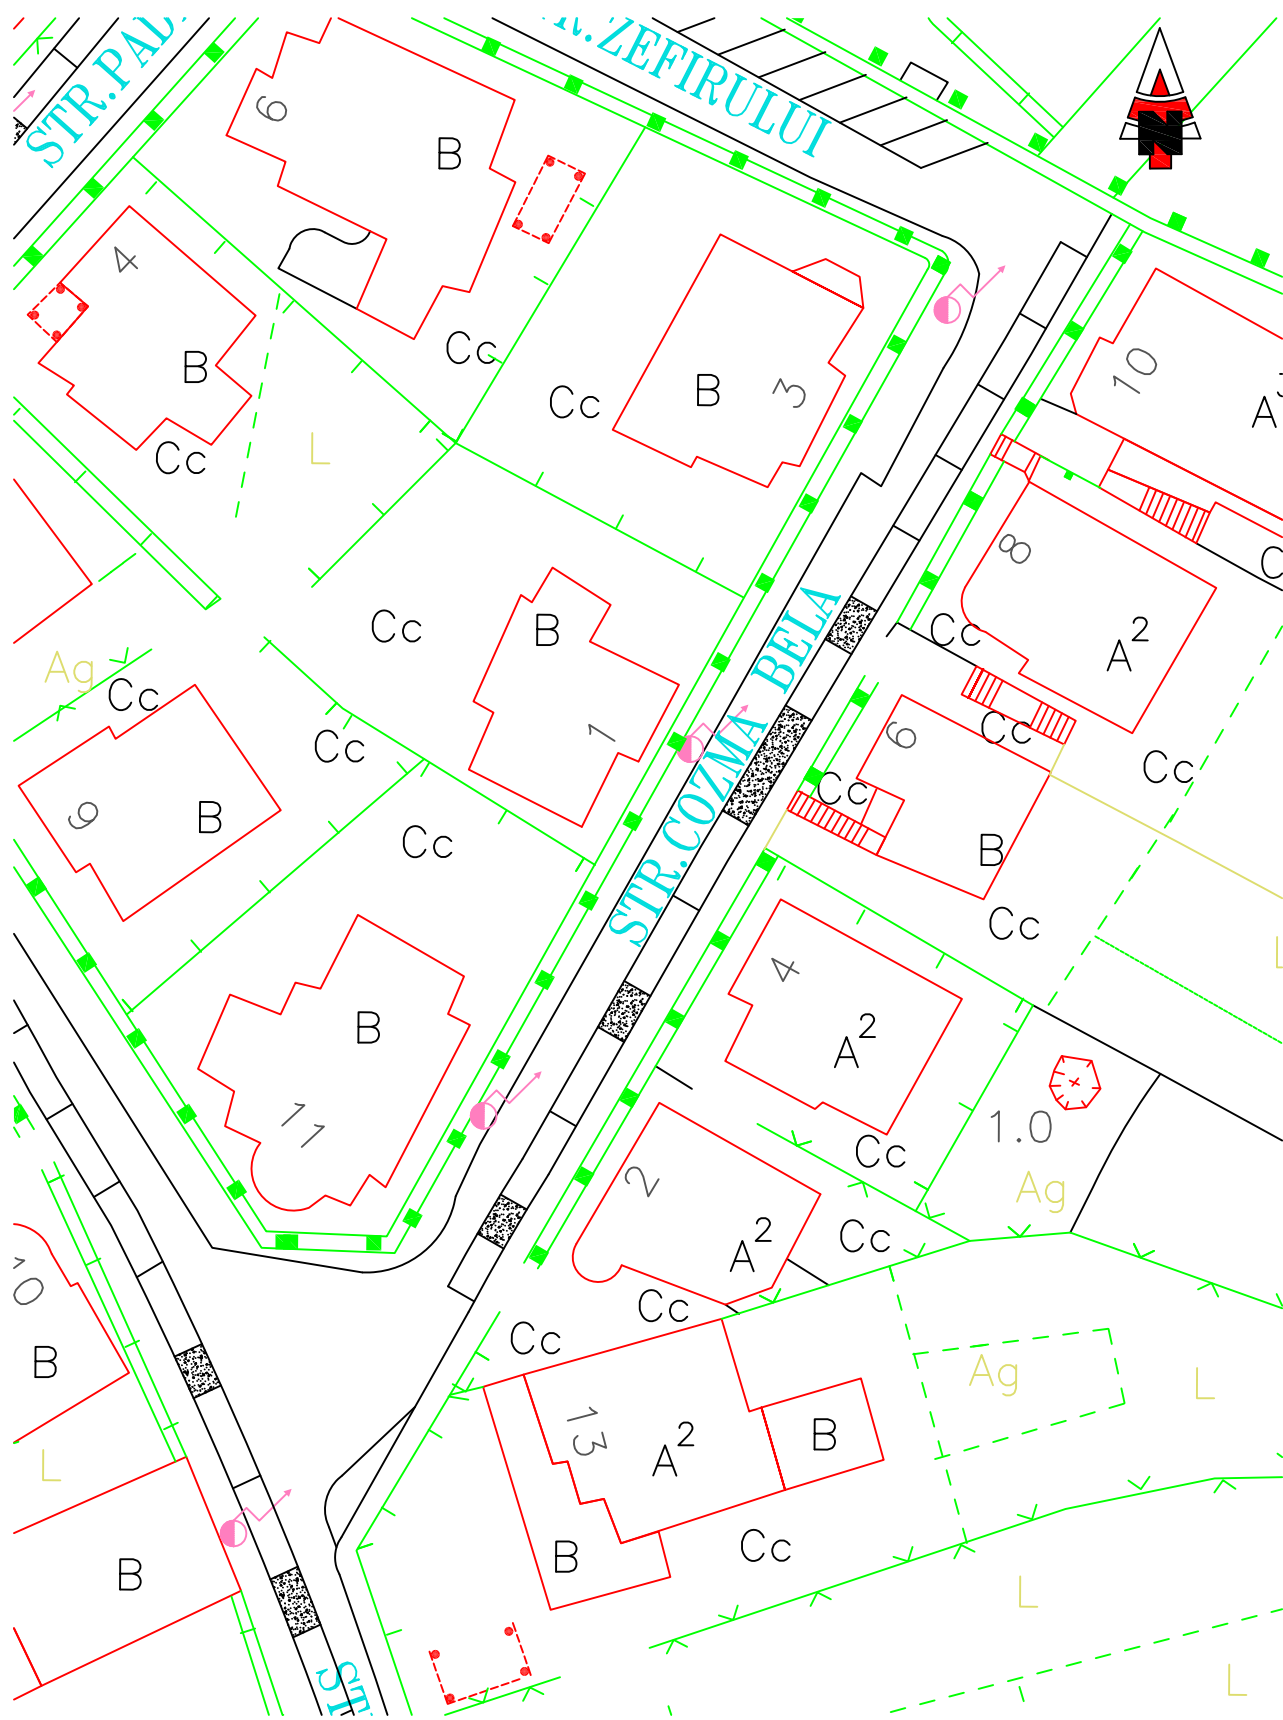


	LEGENDA
	Parcare perpendiculara
	Parcare paralela
	Acces auto
	Parcare la 45°

Strada sens unic

LOCURI DE PARCARE: 11
- 11 parcari paralele

PLAN AMENAJARE PARCARI
STR. CRINULUI

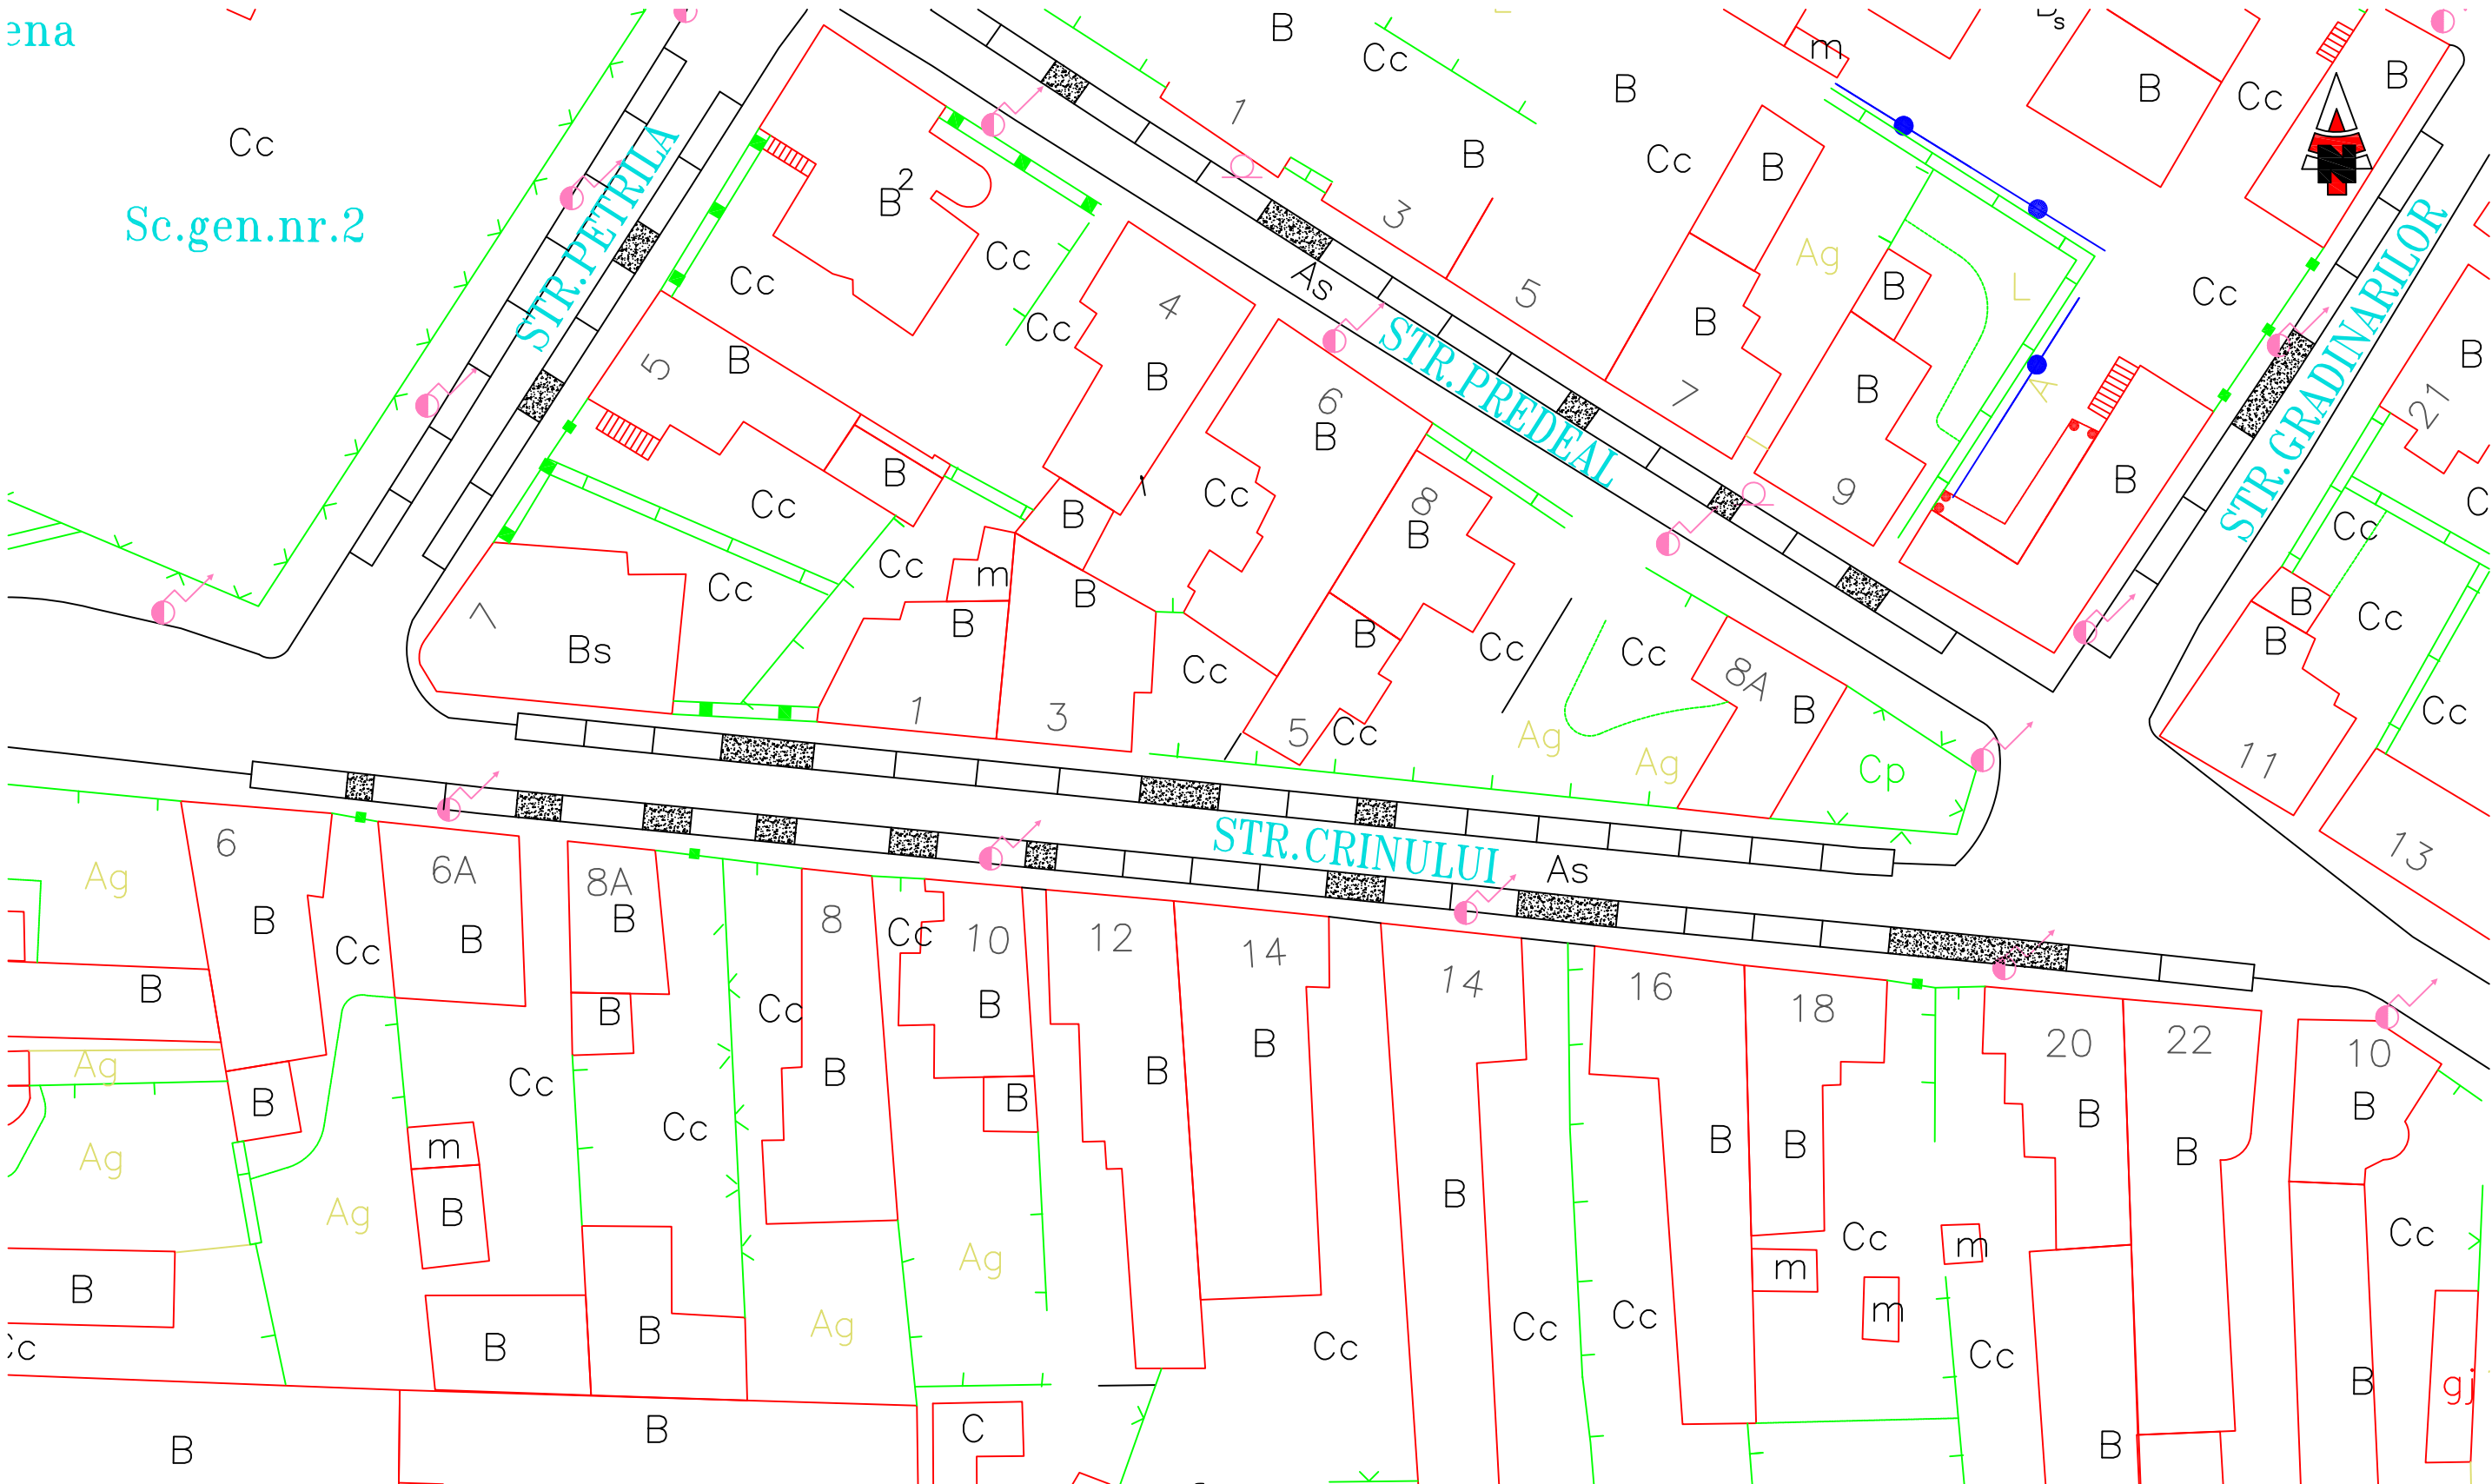


LEGENDA	
	Parcare perpendiculara
	Parcare paralela
	Acces auto
	Parcare la 45°

Strada sens unic

LOCURI DE PARCARE: 35
- 35 parcare paralele

PLAN AMENAJARE PARCARI STR. CRIZANTEMELOR

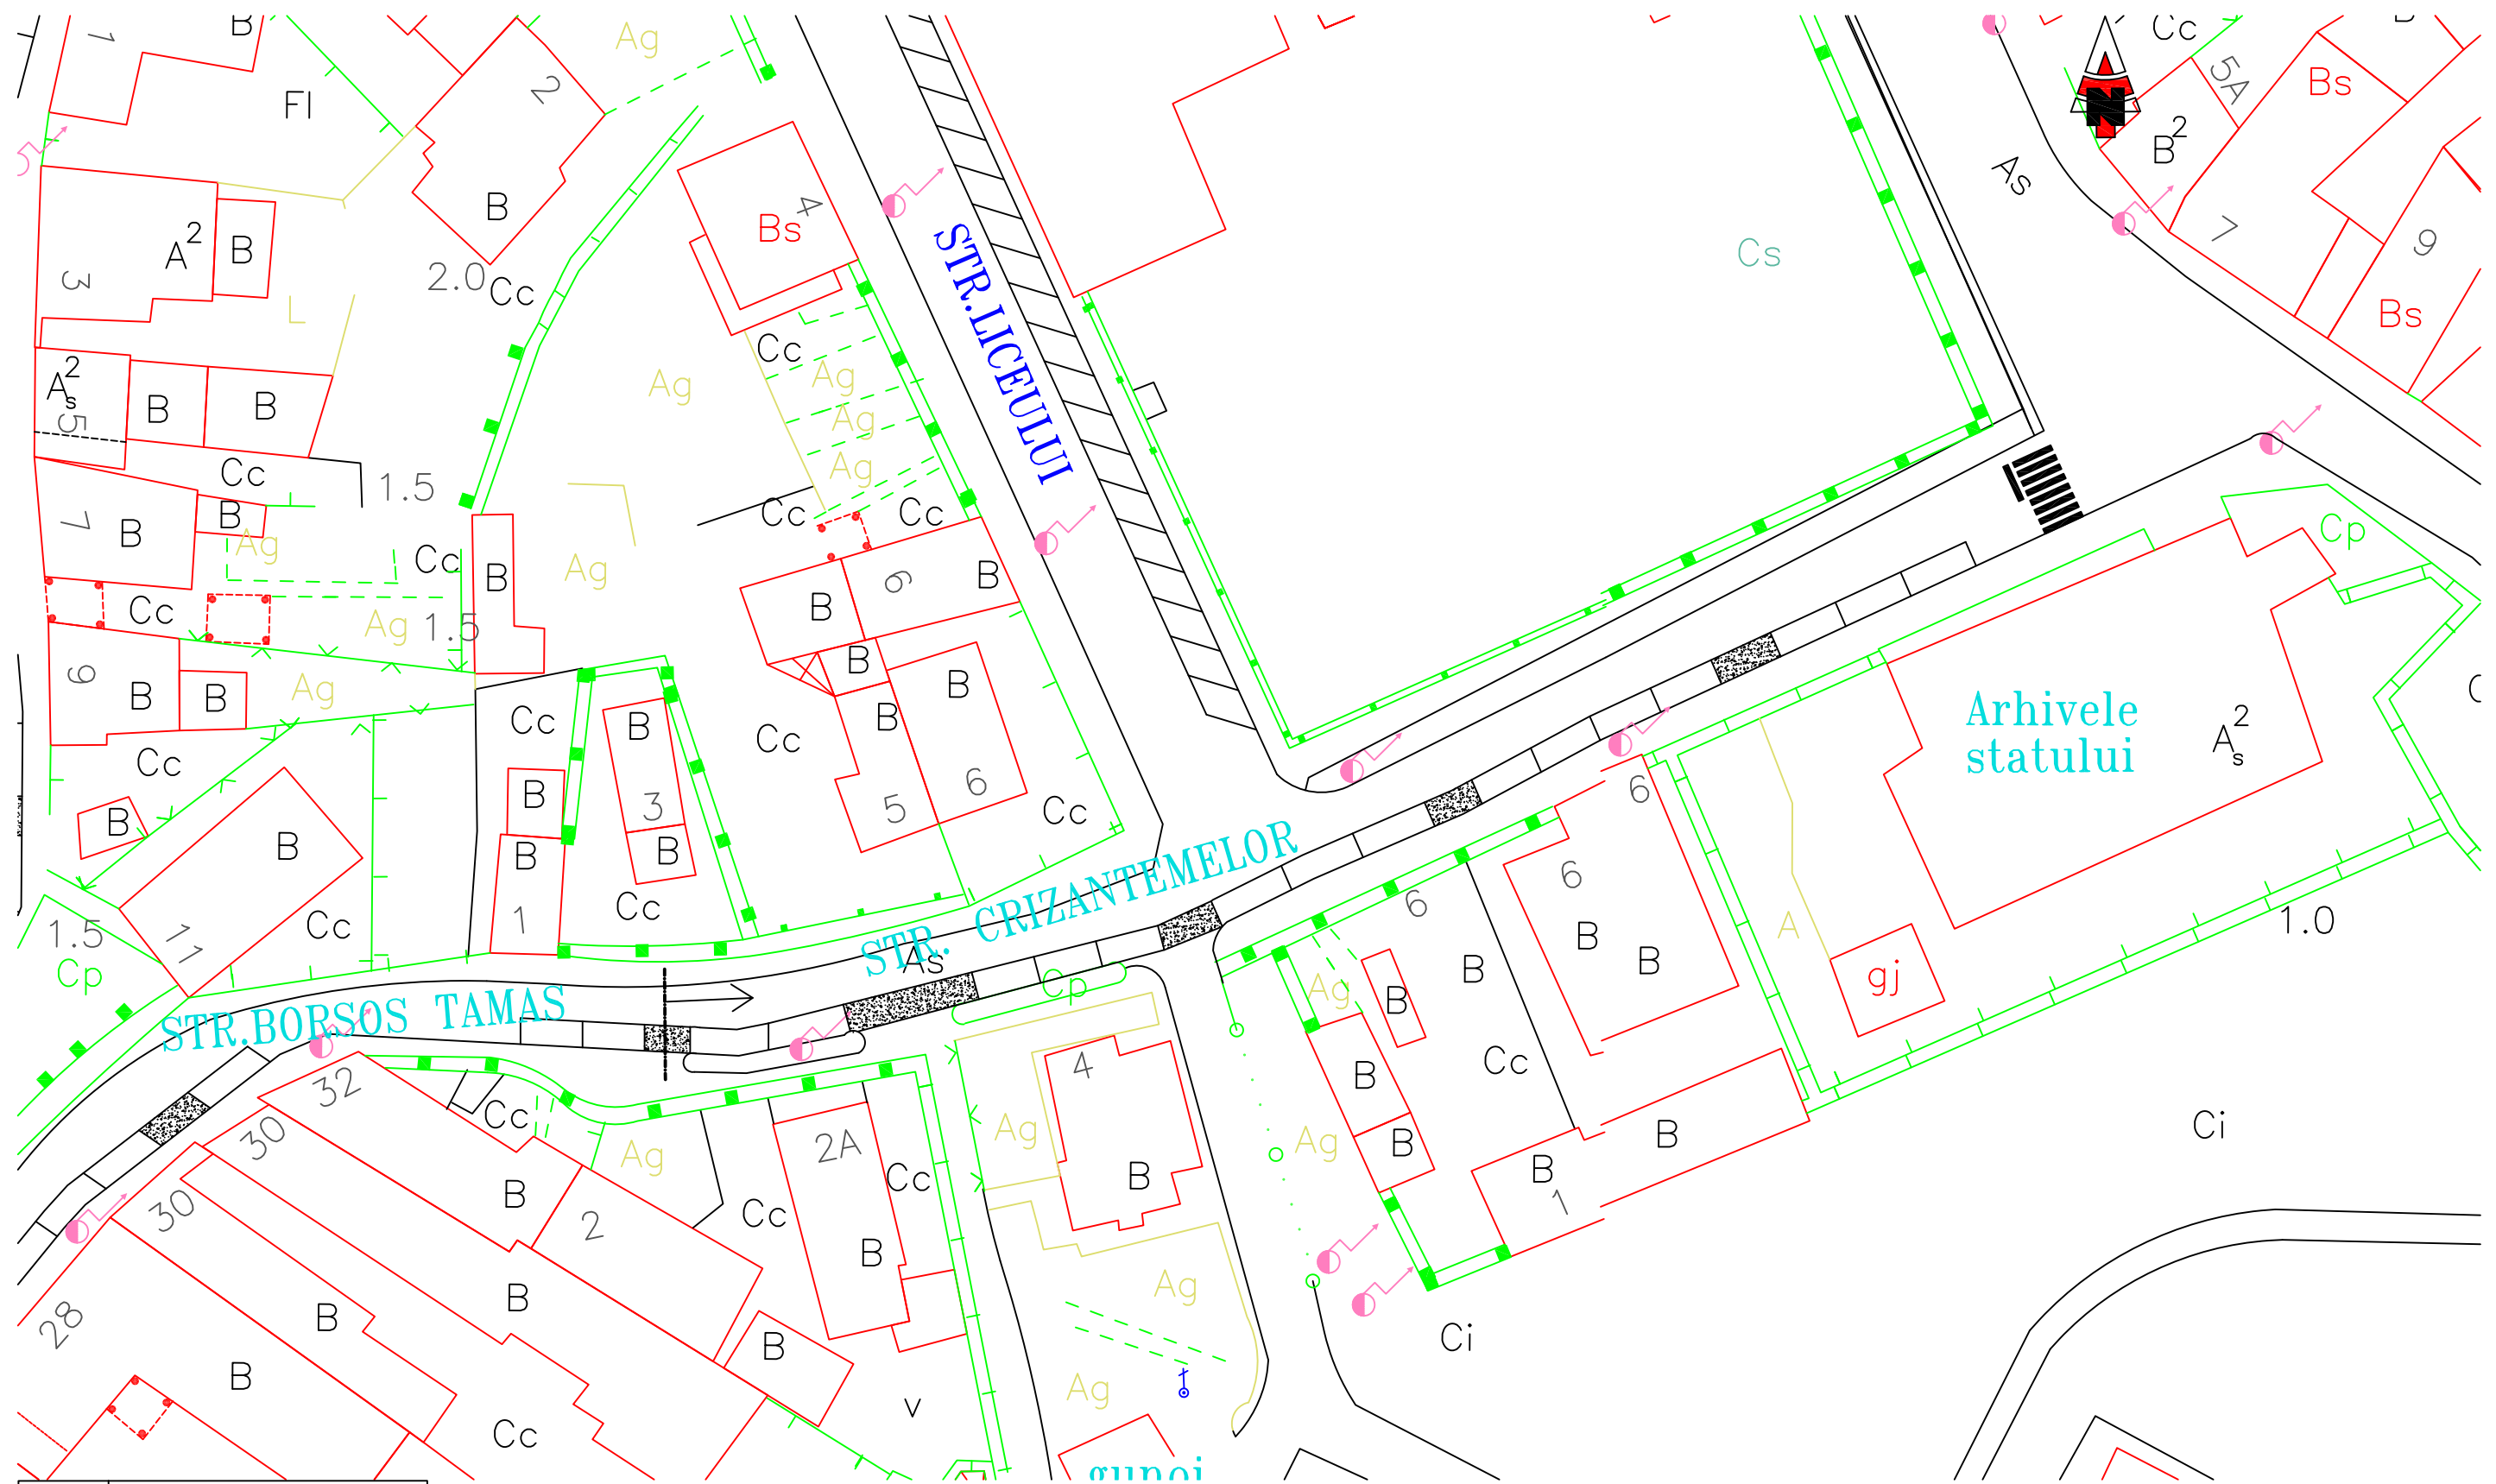


	LEGENDA
	Parcare perpendiculara
	Parcare paralela
	Acces auto
	Parcare la 45°

Strada sens unic

LOCURI DE PARCARE: 15
- 15 parcarî paralele

PLAN AMENAJARE PARCARI STR. EROU LT. PETRE POPESCU

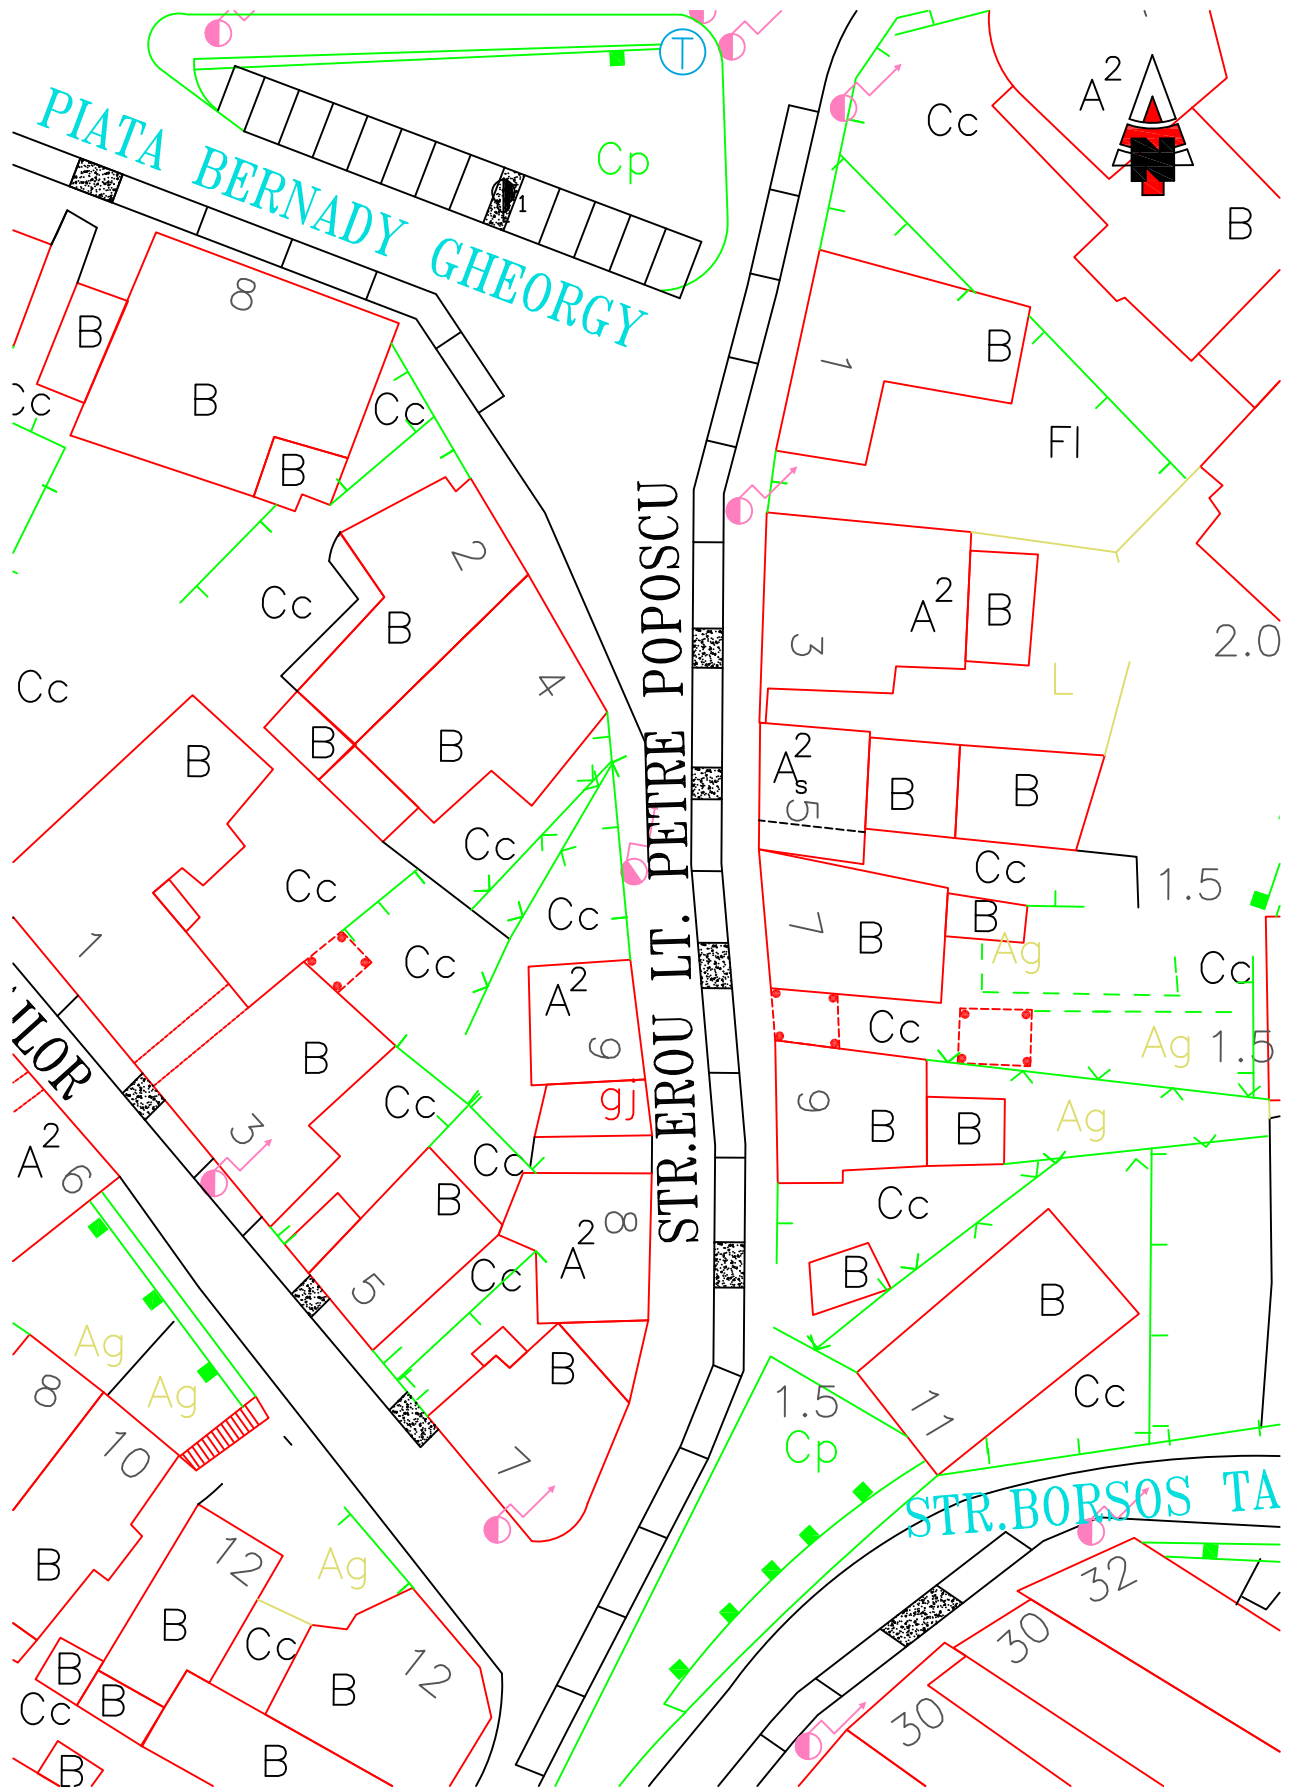


	LEGENDA
	Parcare perpendiculara
	Parcare paralela
	Acces auto
	Parcare la 45°

Strada sens unic

LOCURI DE PARCARE: 18
- 18 parcarî paralele

PLAN AMENAJARE PARCARI STR. FANTANII

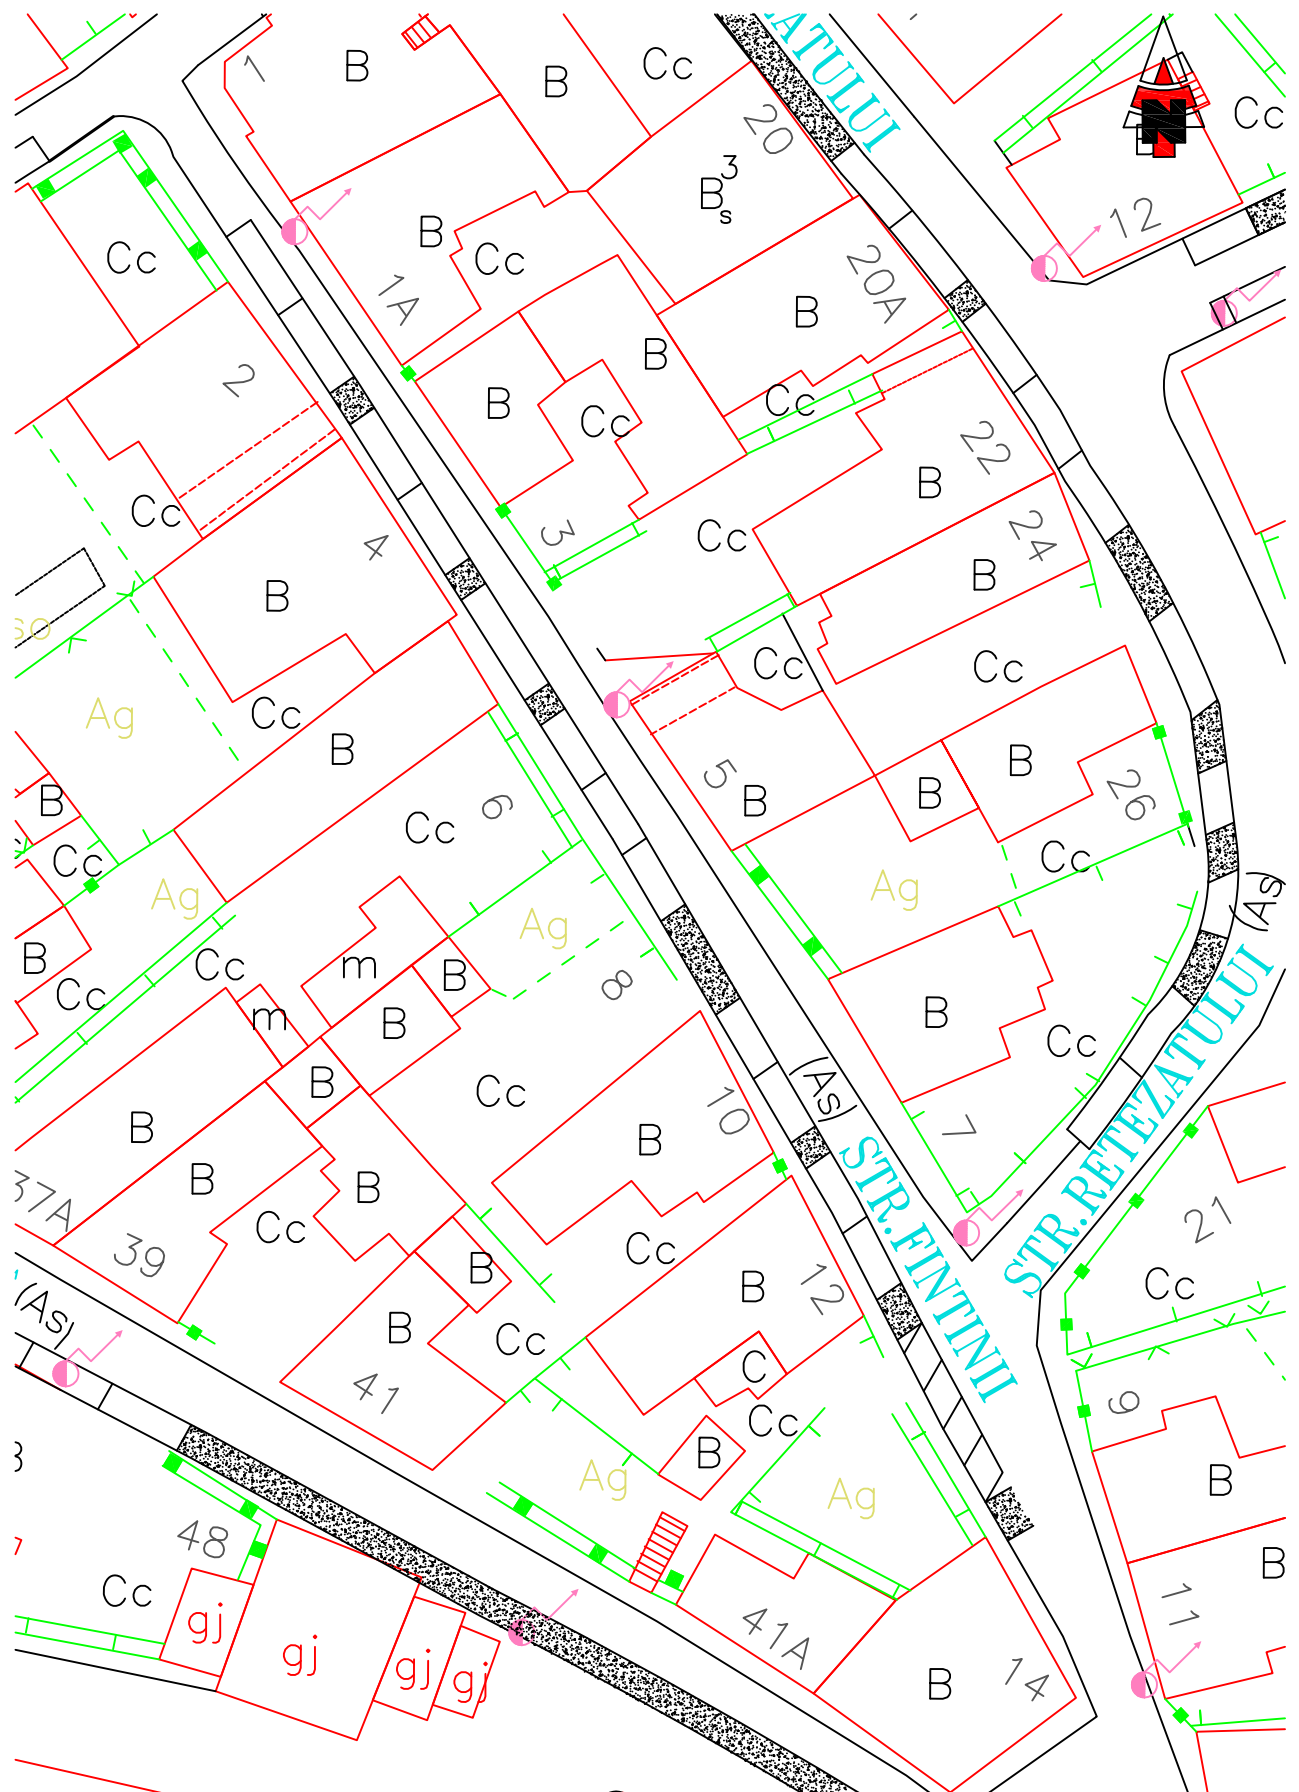


LEGENDA	
	Parcare perpendiculara
	Parcare paralela
	Acces auto
	Parcare la 45°

Strada sens unic

LOCURI DE PARCARE: 16

- 12 parcare paralele
- 4 parcare la 45°

PLAN AMENAJARE PARCARI
STR. FRANZ LISZT

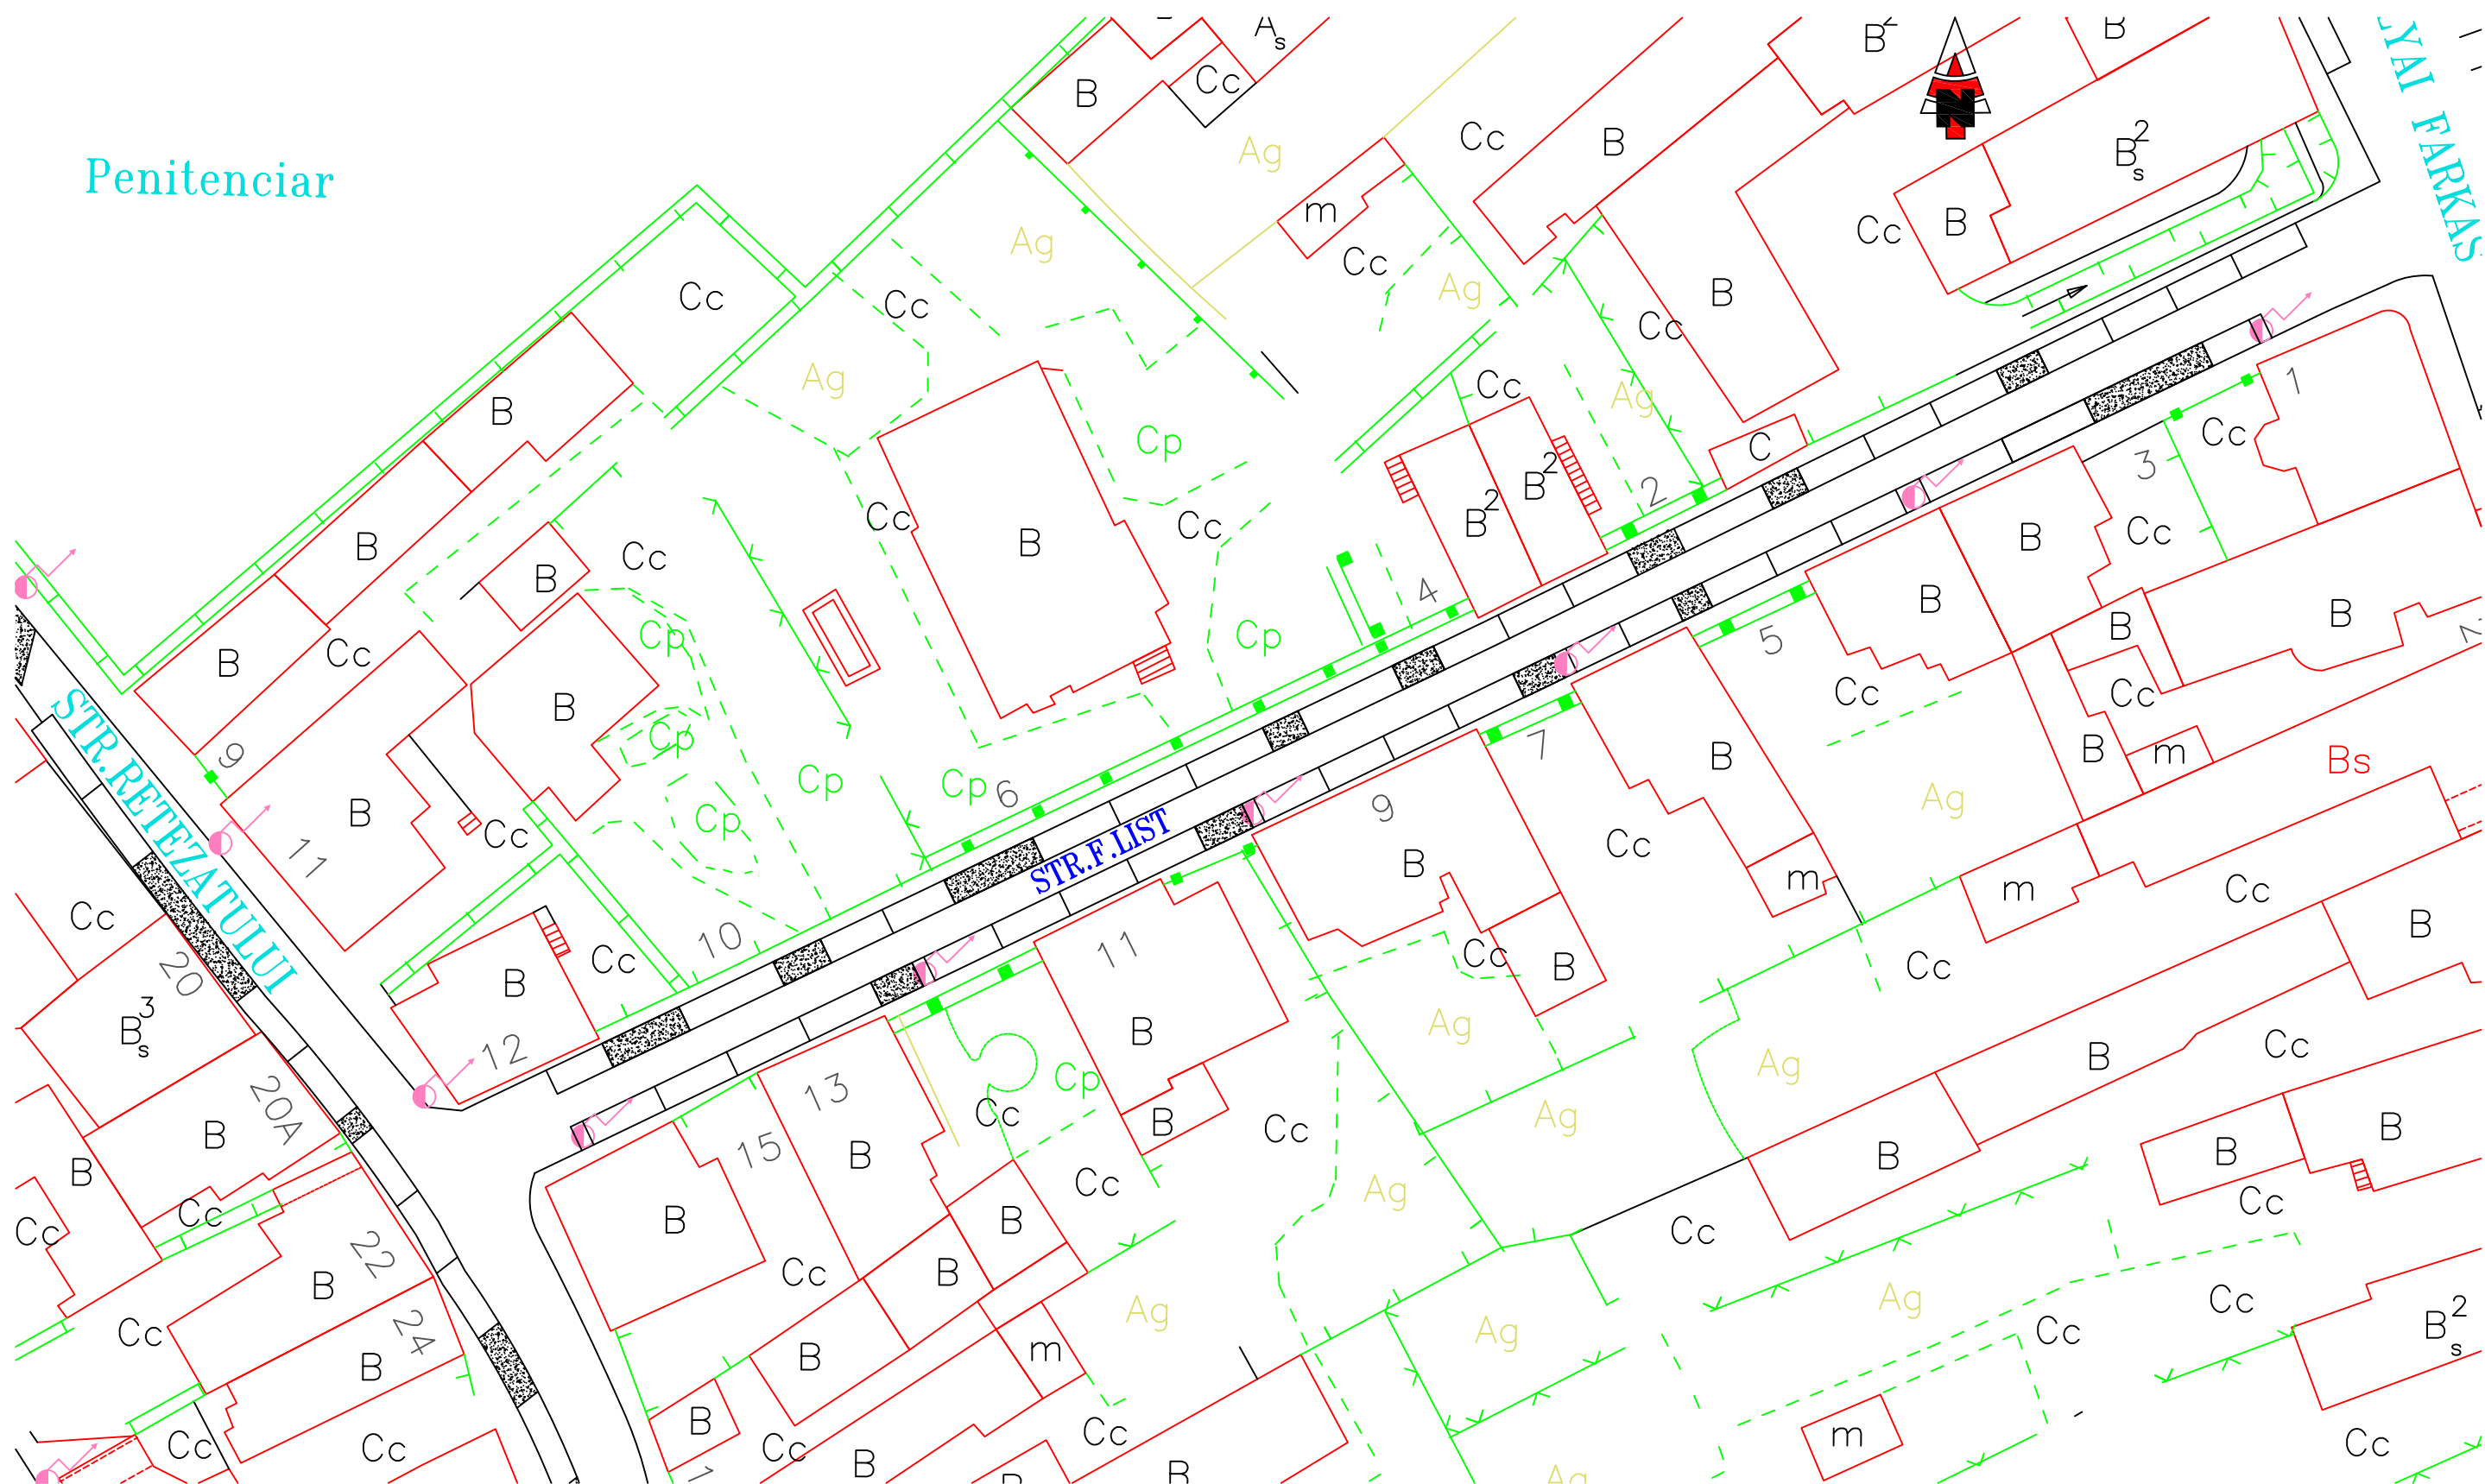


LEGENDA	
	Parcare perpendiculara
	Parcare paralela
	Acces auto
	Parcare la 45°


Strada sens unic

LOCURI DE PARCARE: 39
- 39 parcare paralele

Strada sens unic **LOCURI DE PARCARE: 34**
- 34 parcuri paralele

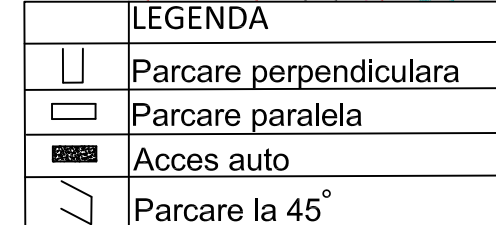


PLAN AMENAJARE PARCARI
STR. GENERAL TRAIAN MOSOIU

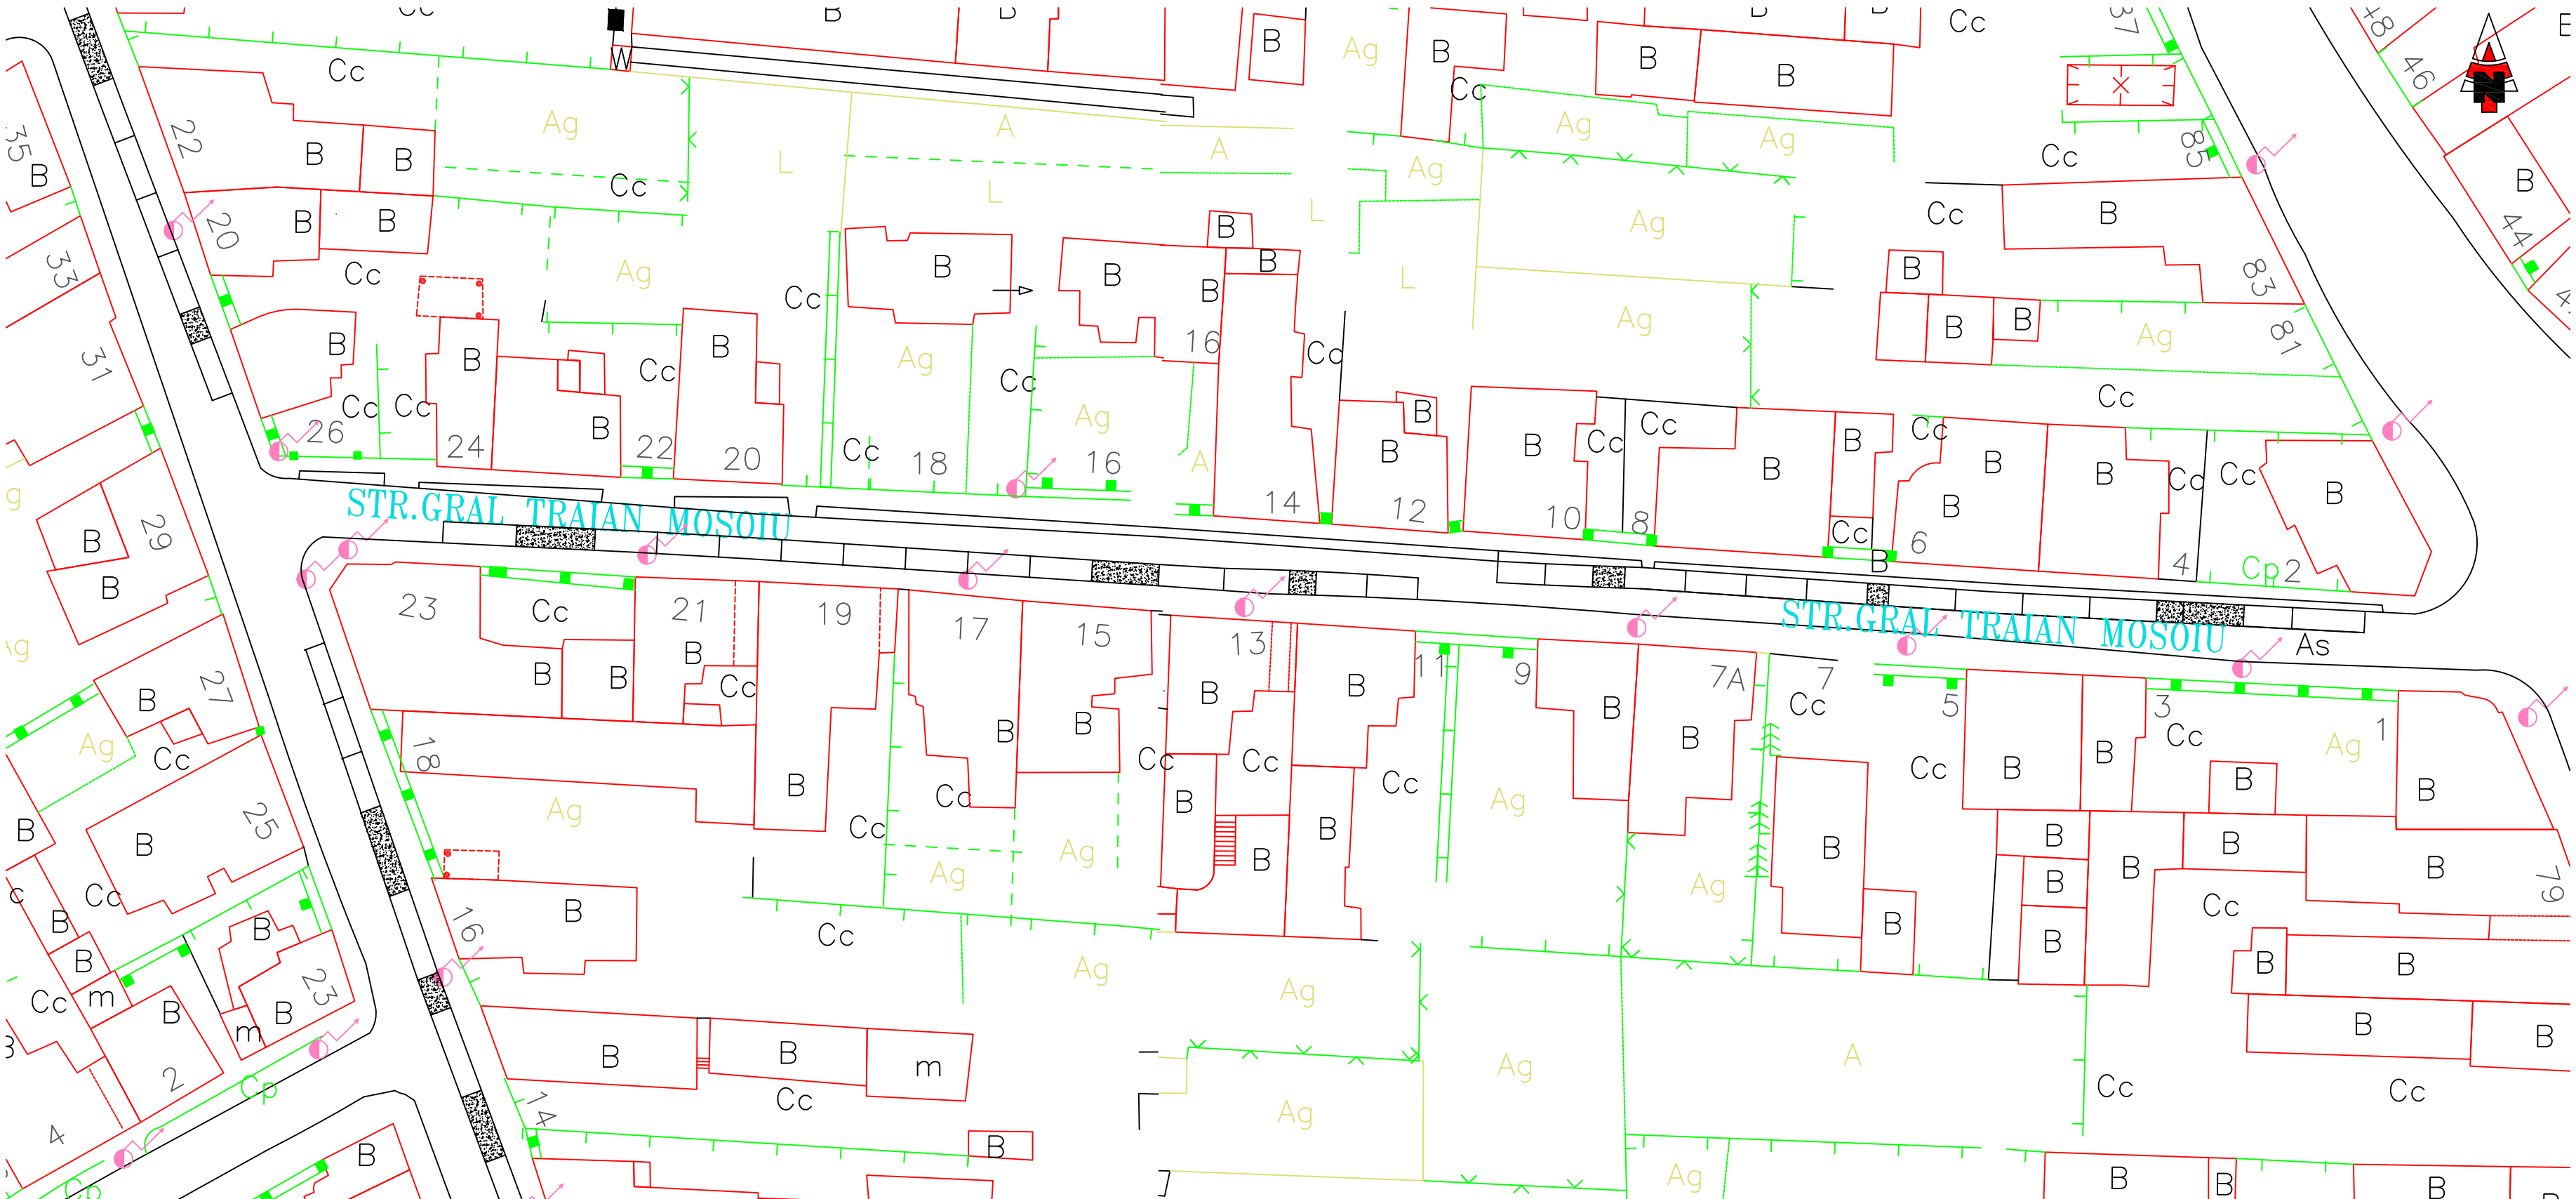


LEGENDA	
	Parcare perpendiculara
	Parcare paralela
	Acces auto
	Parcare la 45°

Strada sens unic
LOCURI DE PARCARE: 25
- 25 parcare paralele

PLAN AMENAJARE PARCARI
STR. GEORGE ENESCU

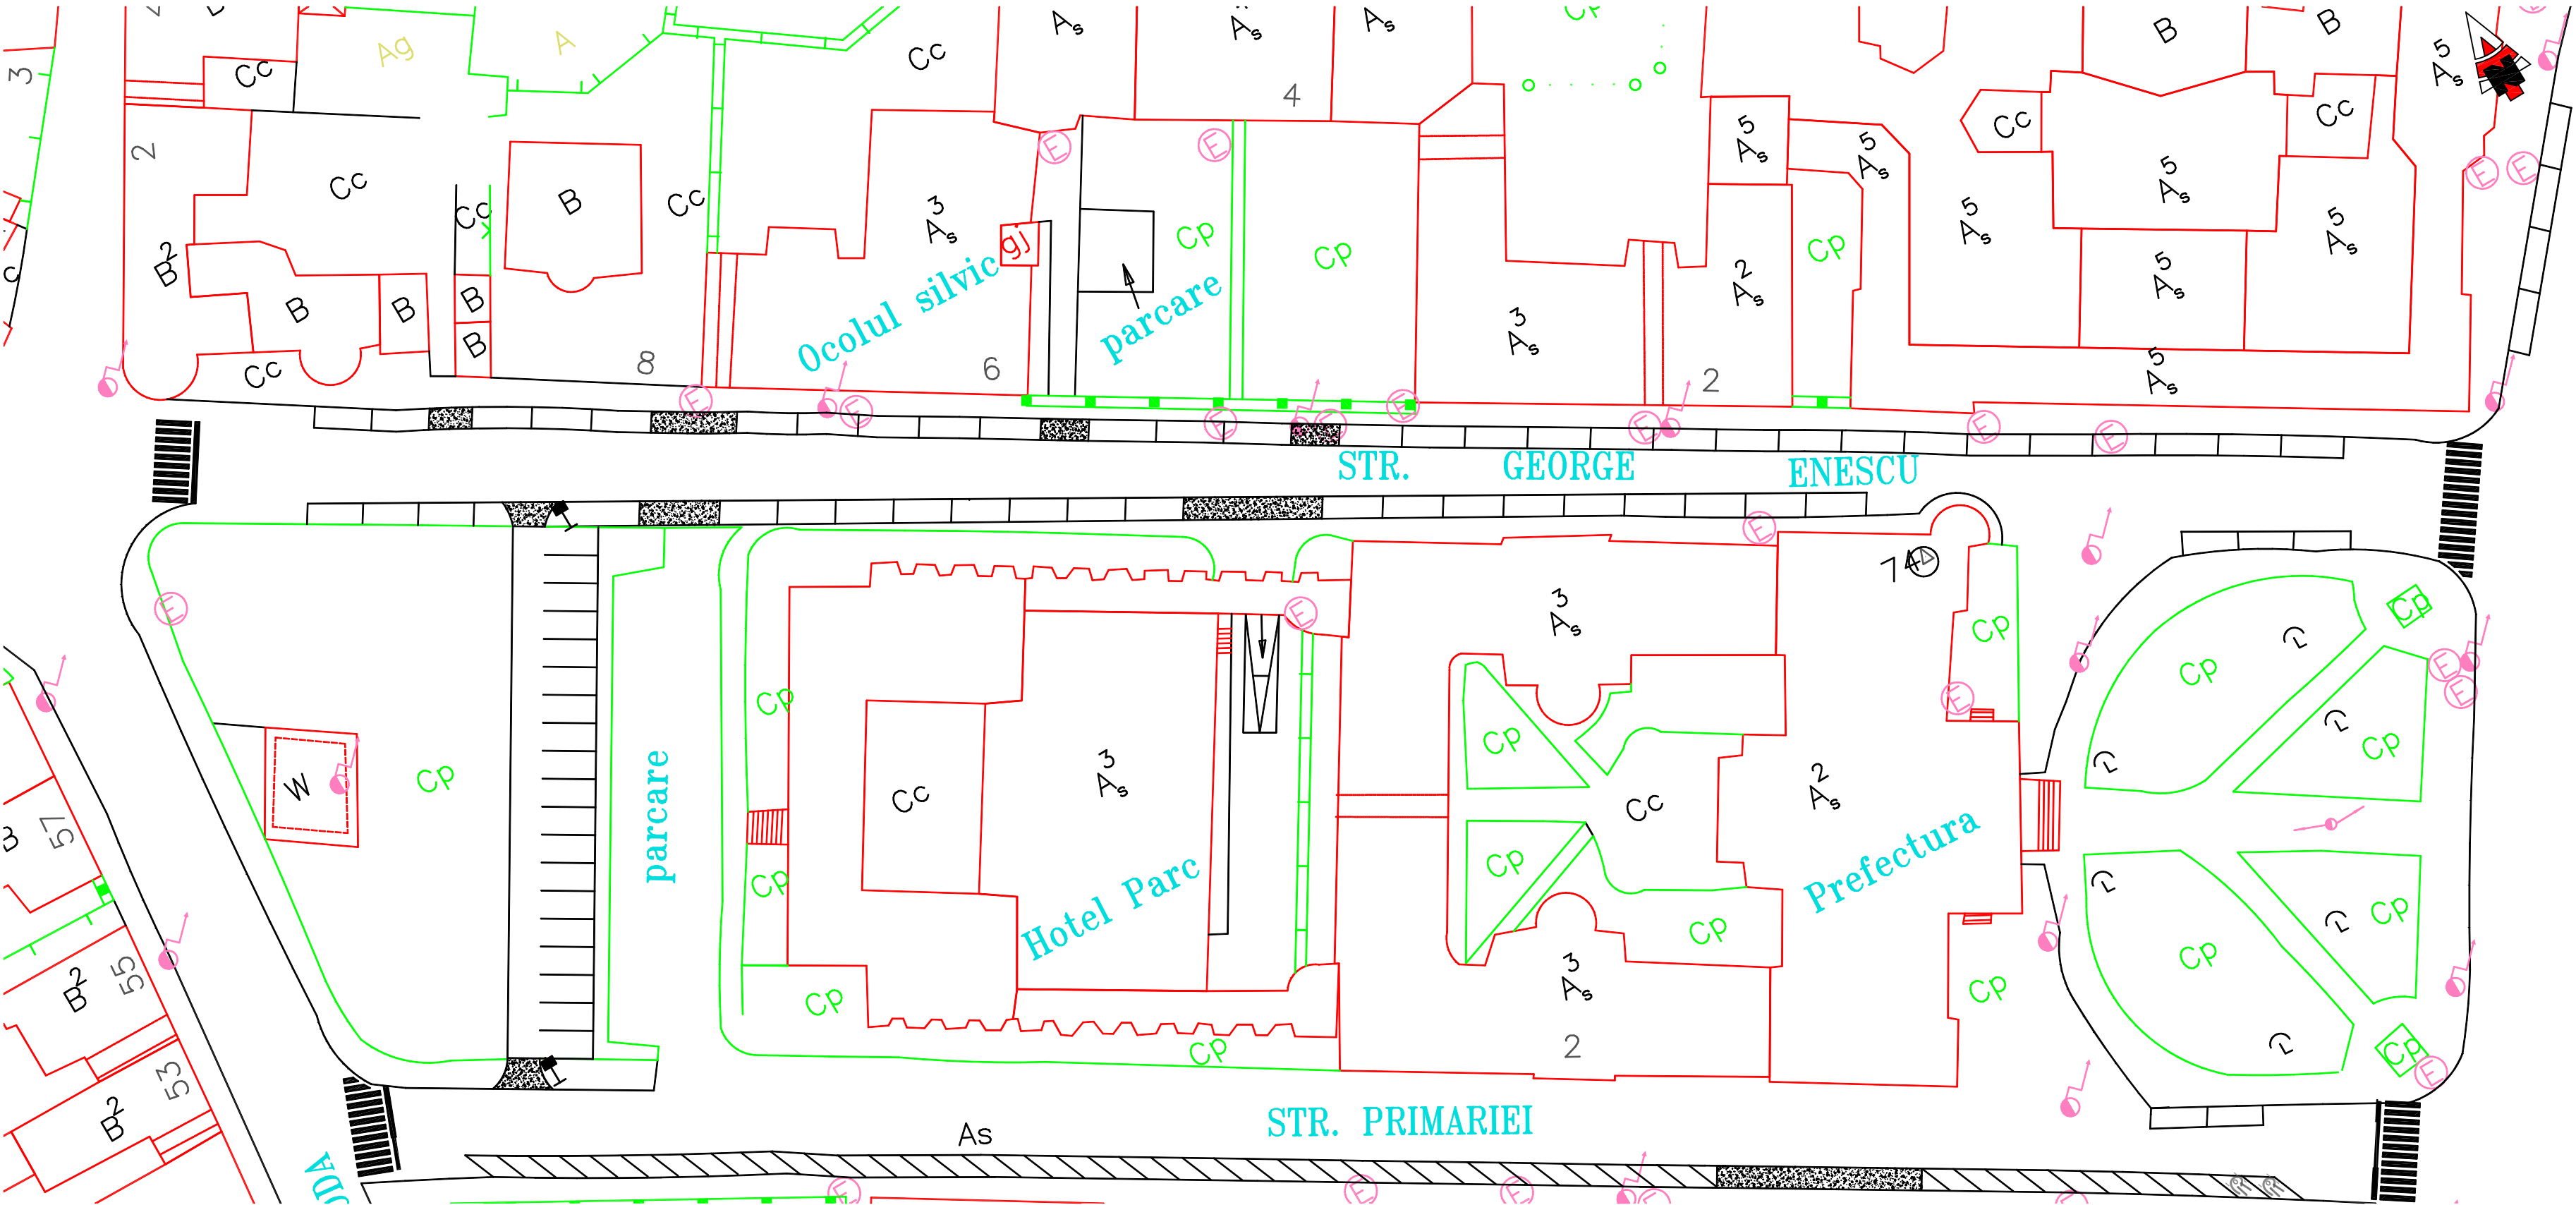


PLAN AMENAJARE PARCARI
STR. GHEORGHE SINCAI

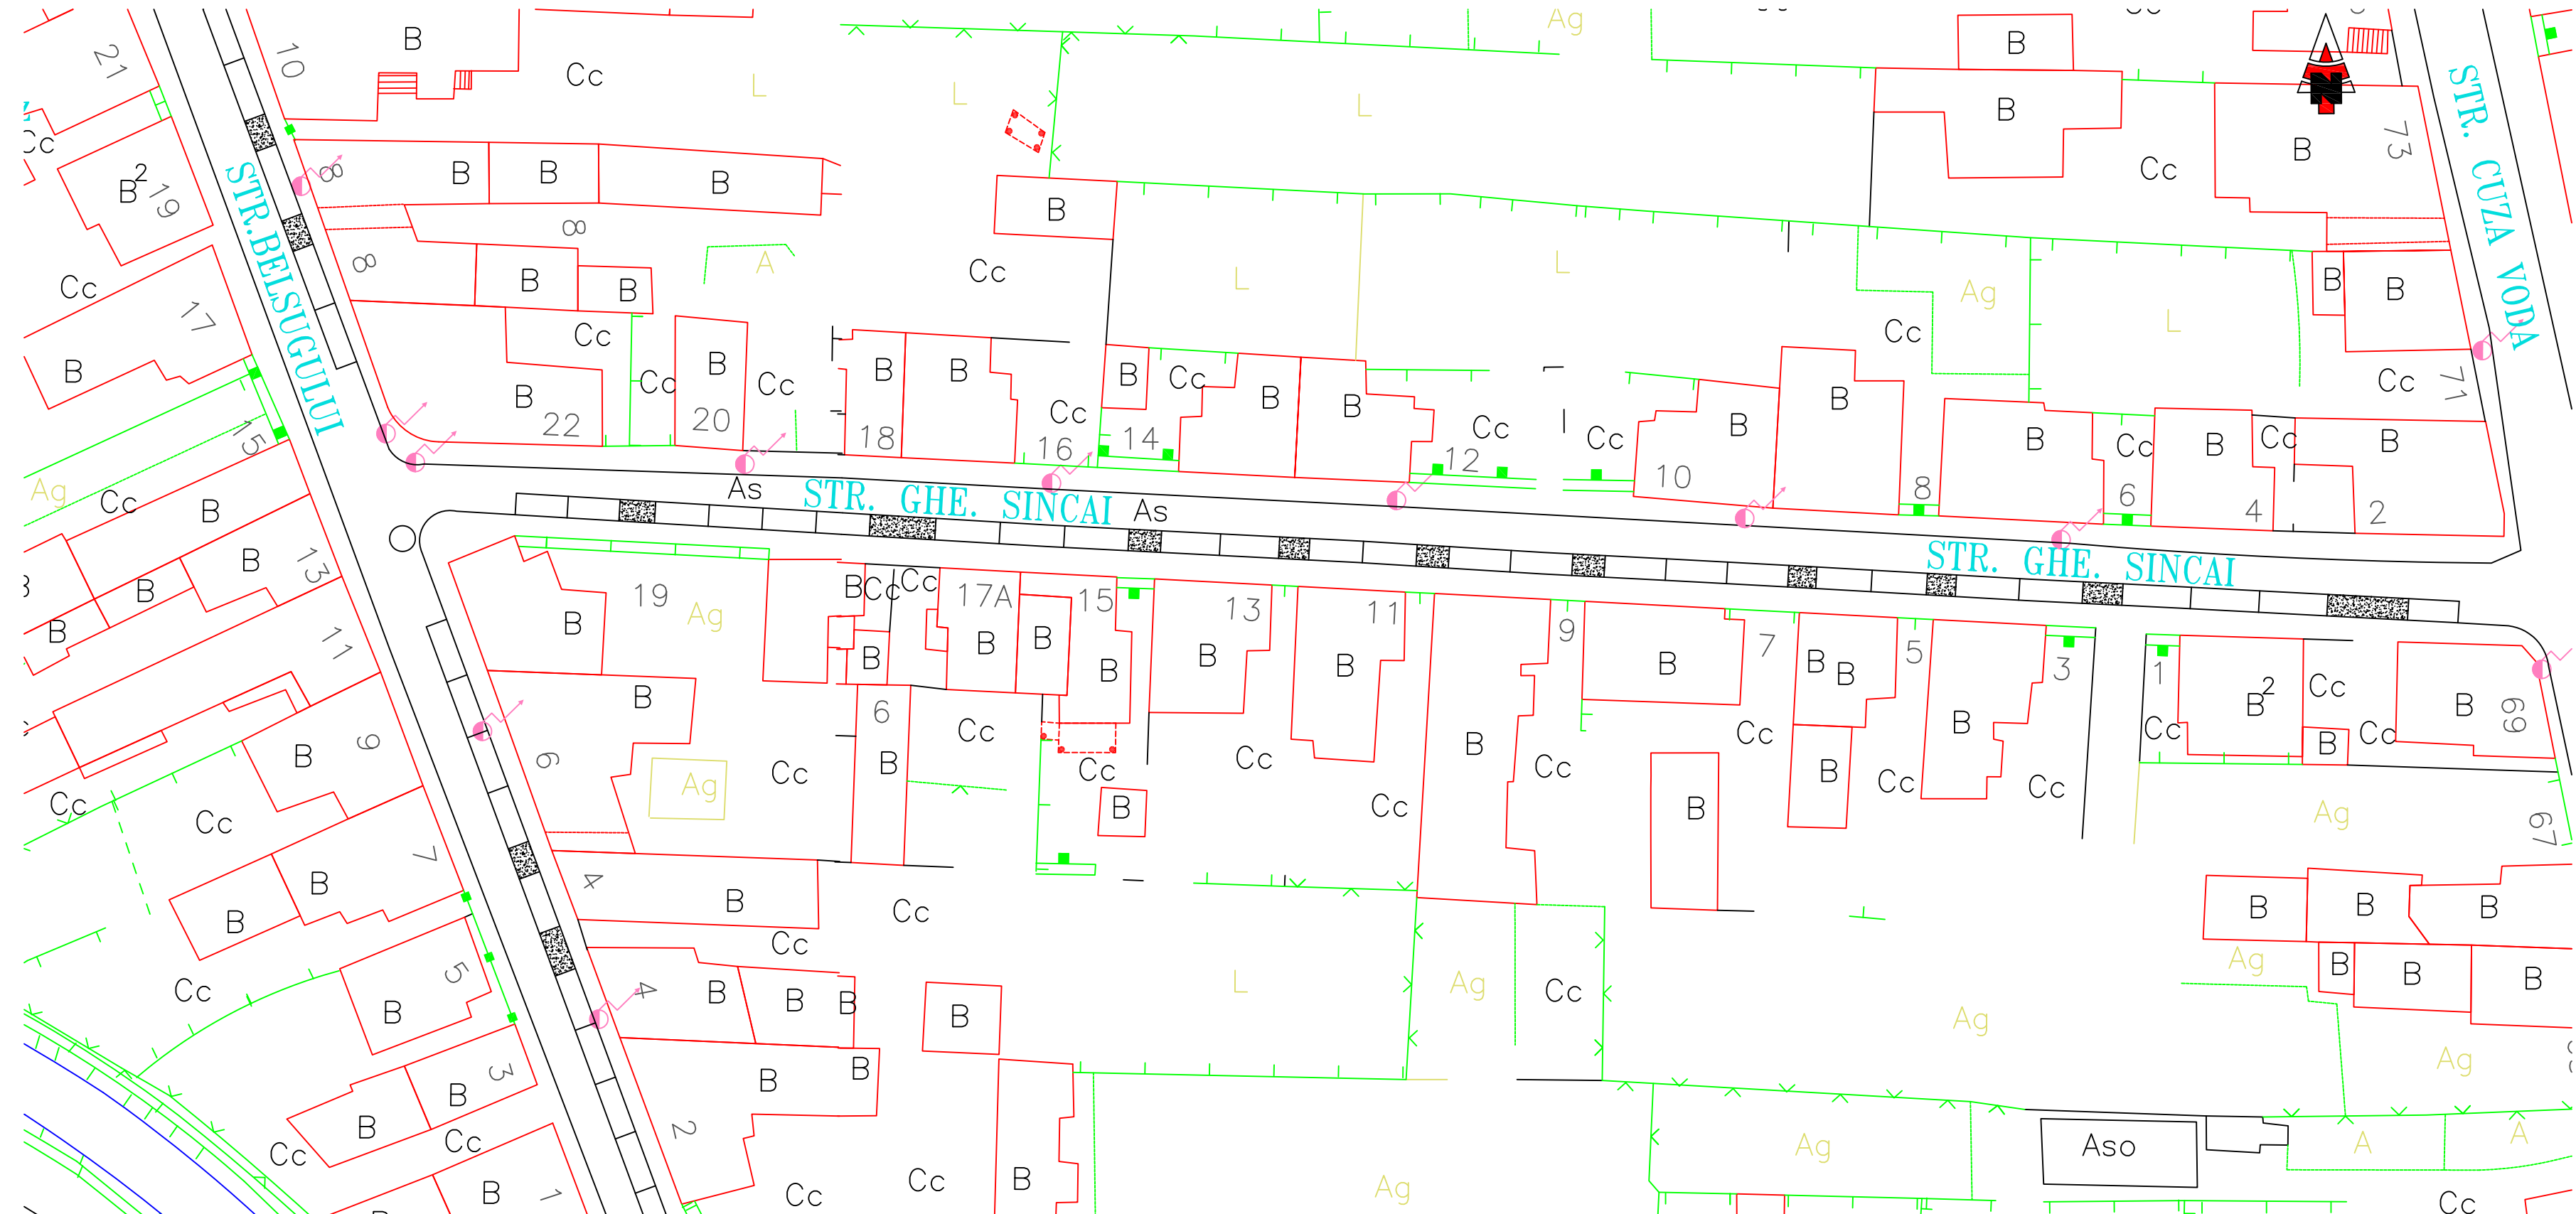

LEGENDA	
	Parcare perpendiculara
	Parcare paralela
	Acces auto
	Parcare la 45°

Strada sens unic
LOCURI DE PARCARE: 26
- 26 parcare paralele


**PLAN AMENAJARE PARCARI
STR. GRADINARILOR**

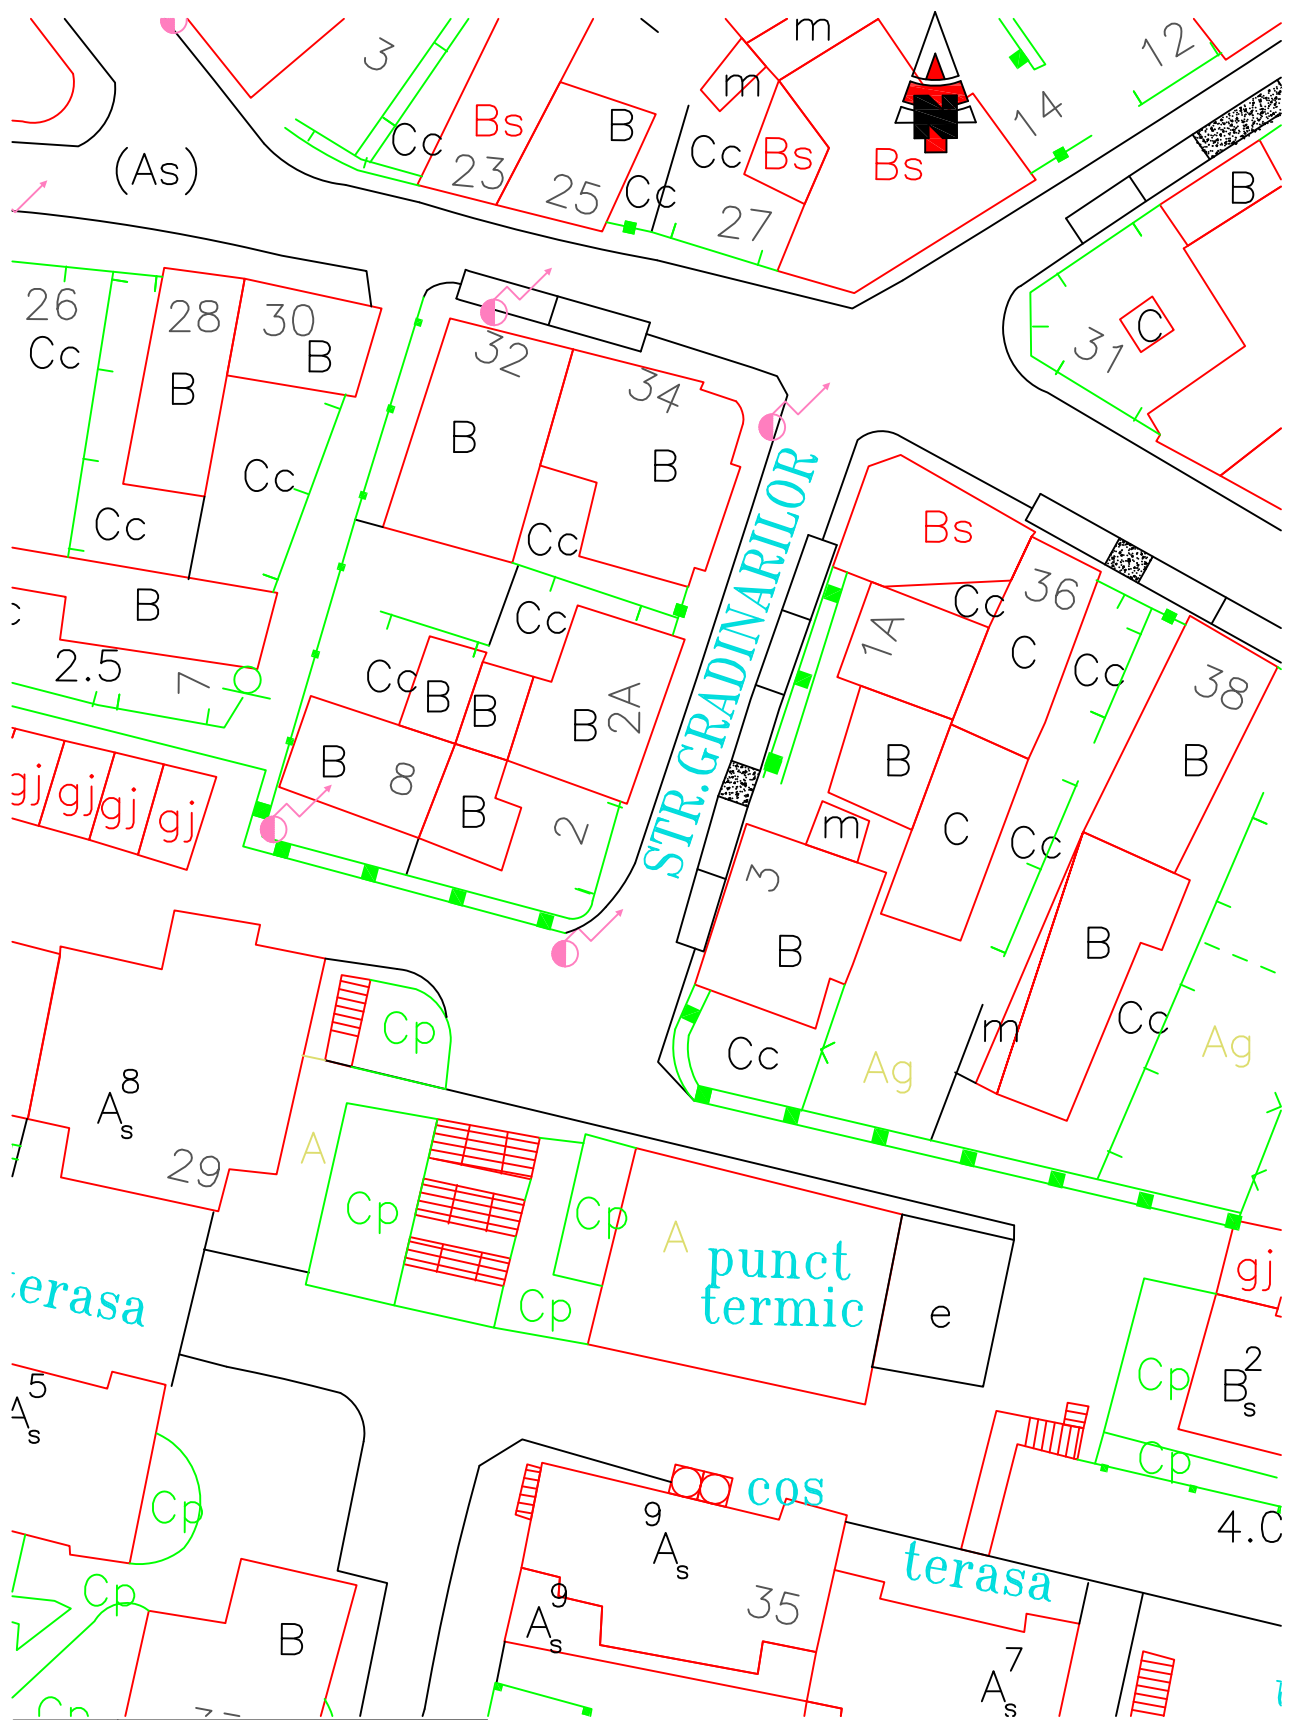

	LEGENDA
	Parcare perpendiculara
	Parcare paralela
	Acces auto
	Parcare la 45°

LOCURI DE PARCARE: 11
- 5 parcare paralele/sector
(Stramba- Scari Spectra)

PLAN AMENAJARE PARCARI STR. GRADINARILOR

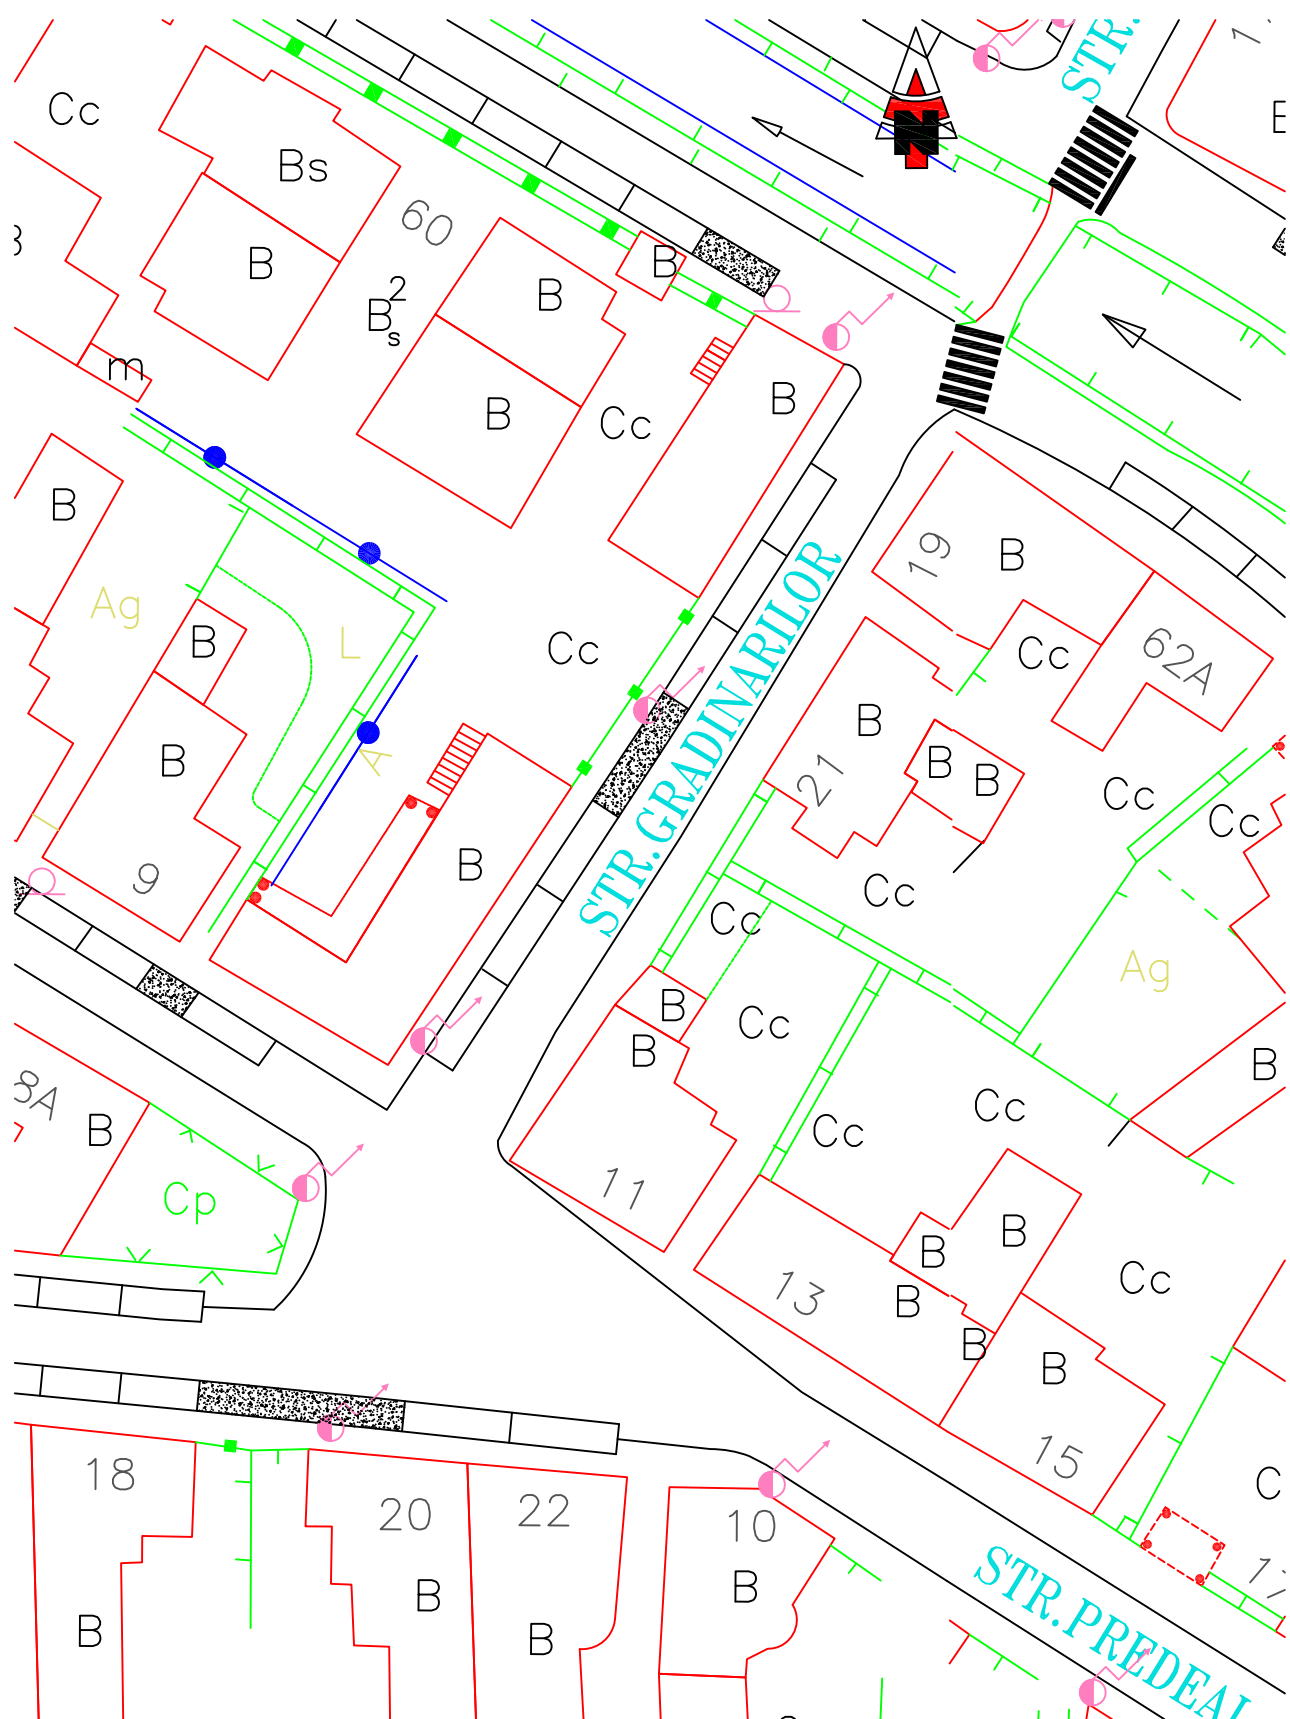


LEGENDA	
	Parcare perpendiculara
	Parcare paralela
	Acces auto
	Parcare la 45°

LOCURI DE PARCARE: 11

- 6 parcare paralele/sector
(Tudor Vladimirescu - Predeal)

PLAN AMENAJARE PARCARI
STR. HOREA

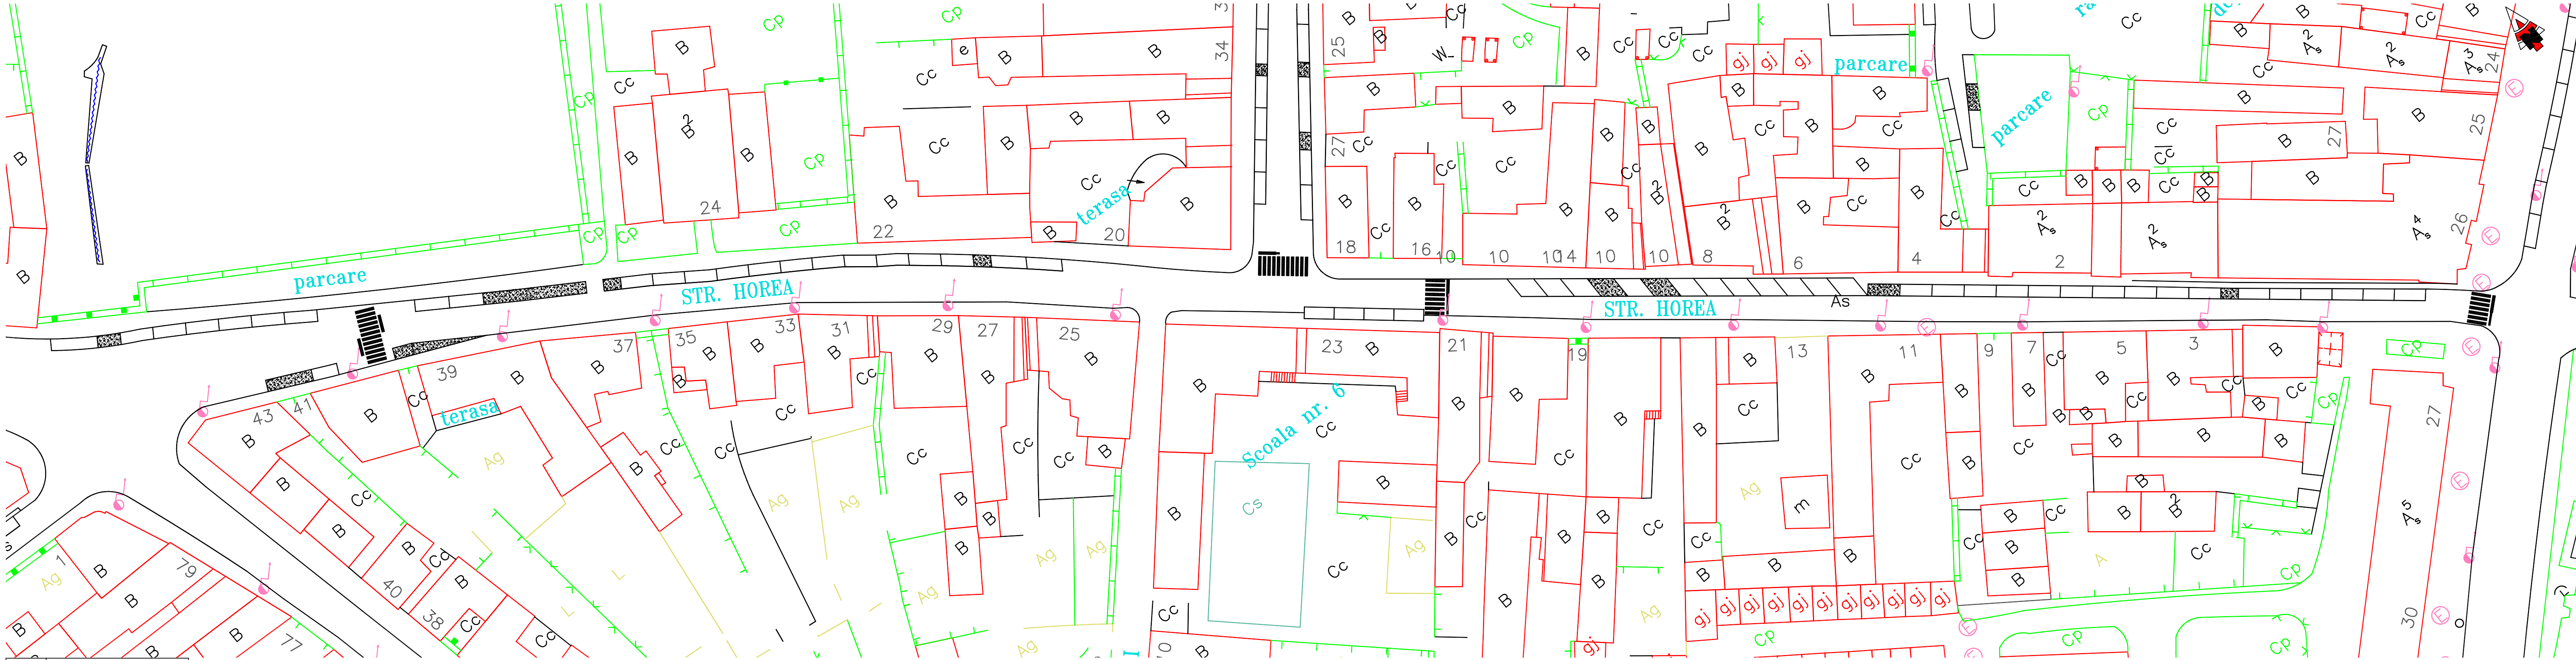


LEGENDA	
	Parcare perpendiculara
	Parcare paralela
	Acces auto
	Parcare la 45°

Strada sens unic
P-ta Trandafirilor - A. Filimon

LOCURI DE PARCARE: 54
- 43 parcari paralele
- 11 parcari la 45°


PLAN AMENAJARE PARCARI
STR. IALOMITEI

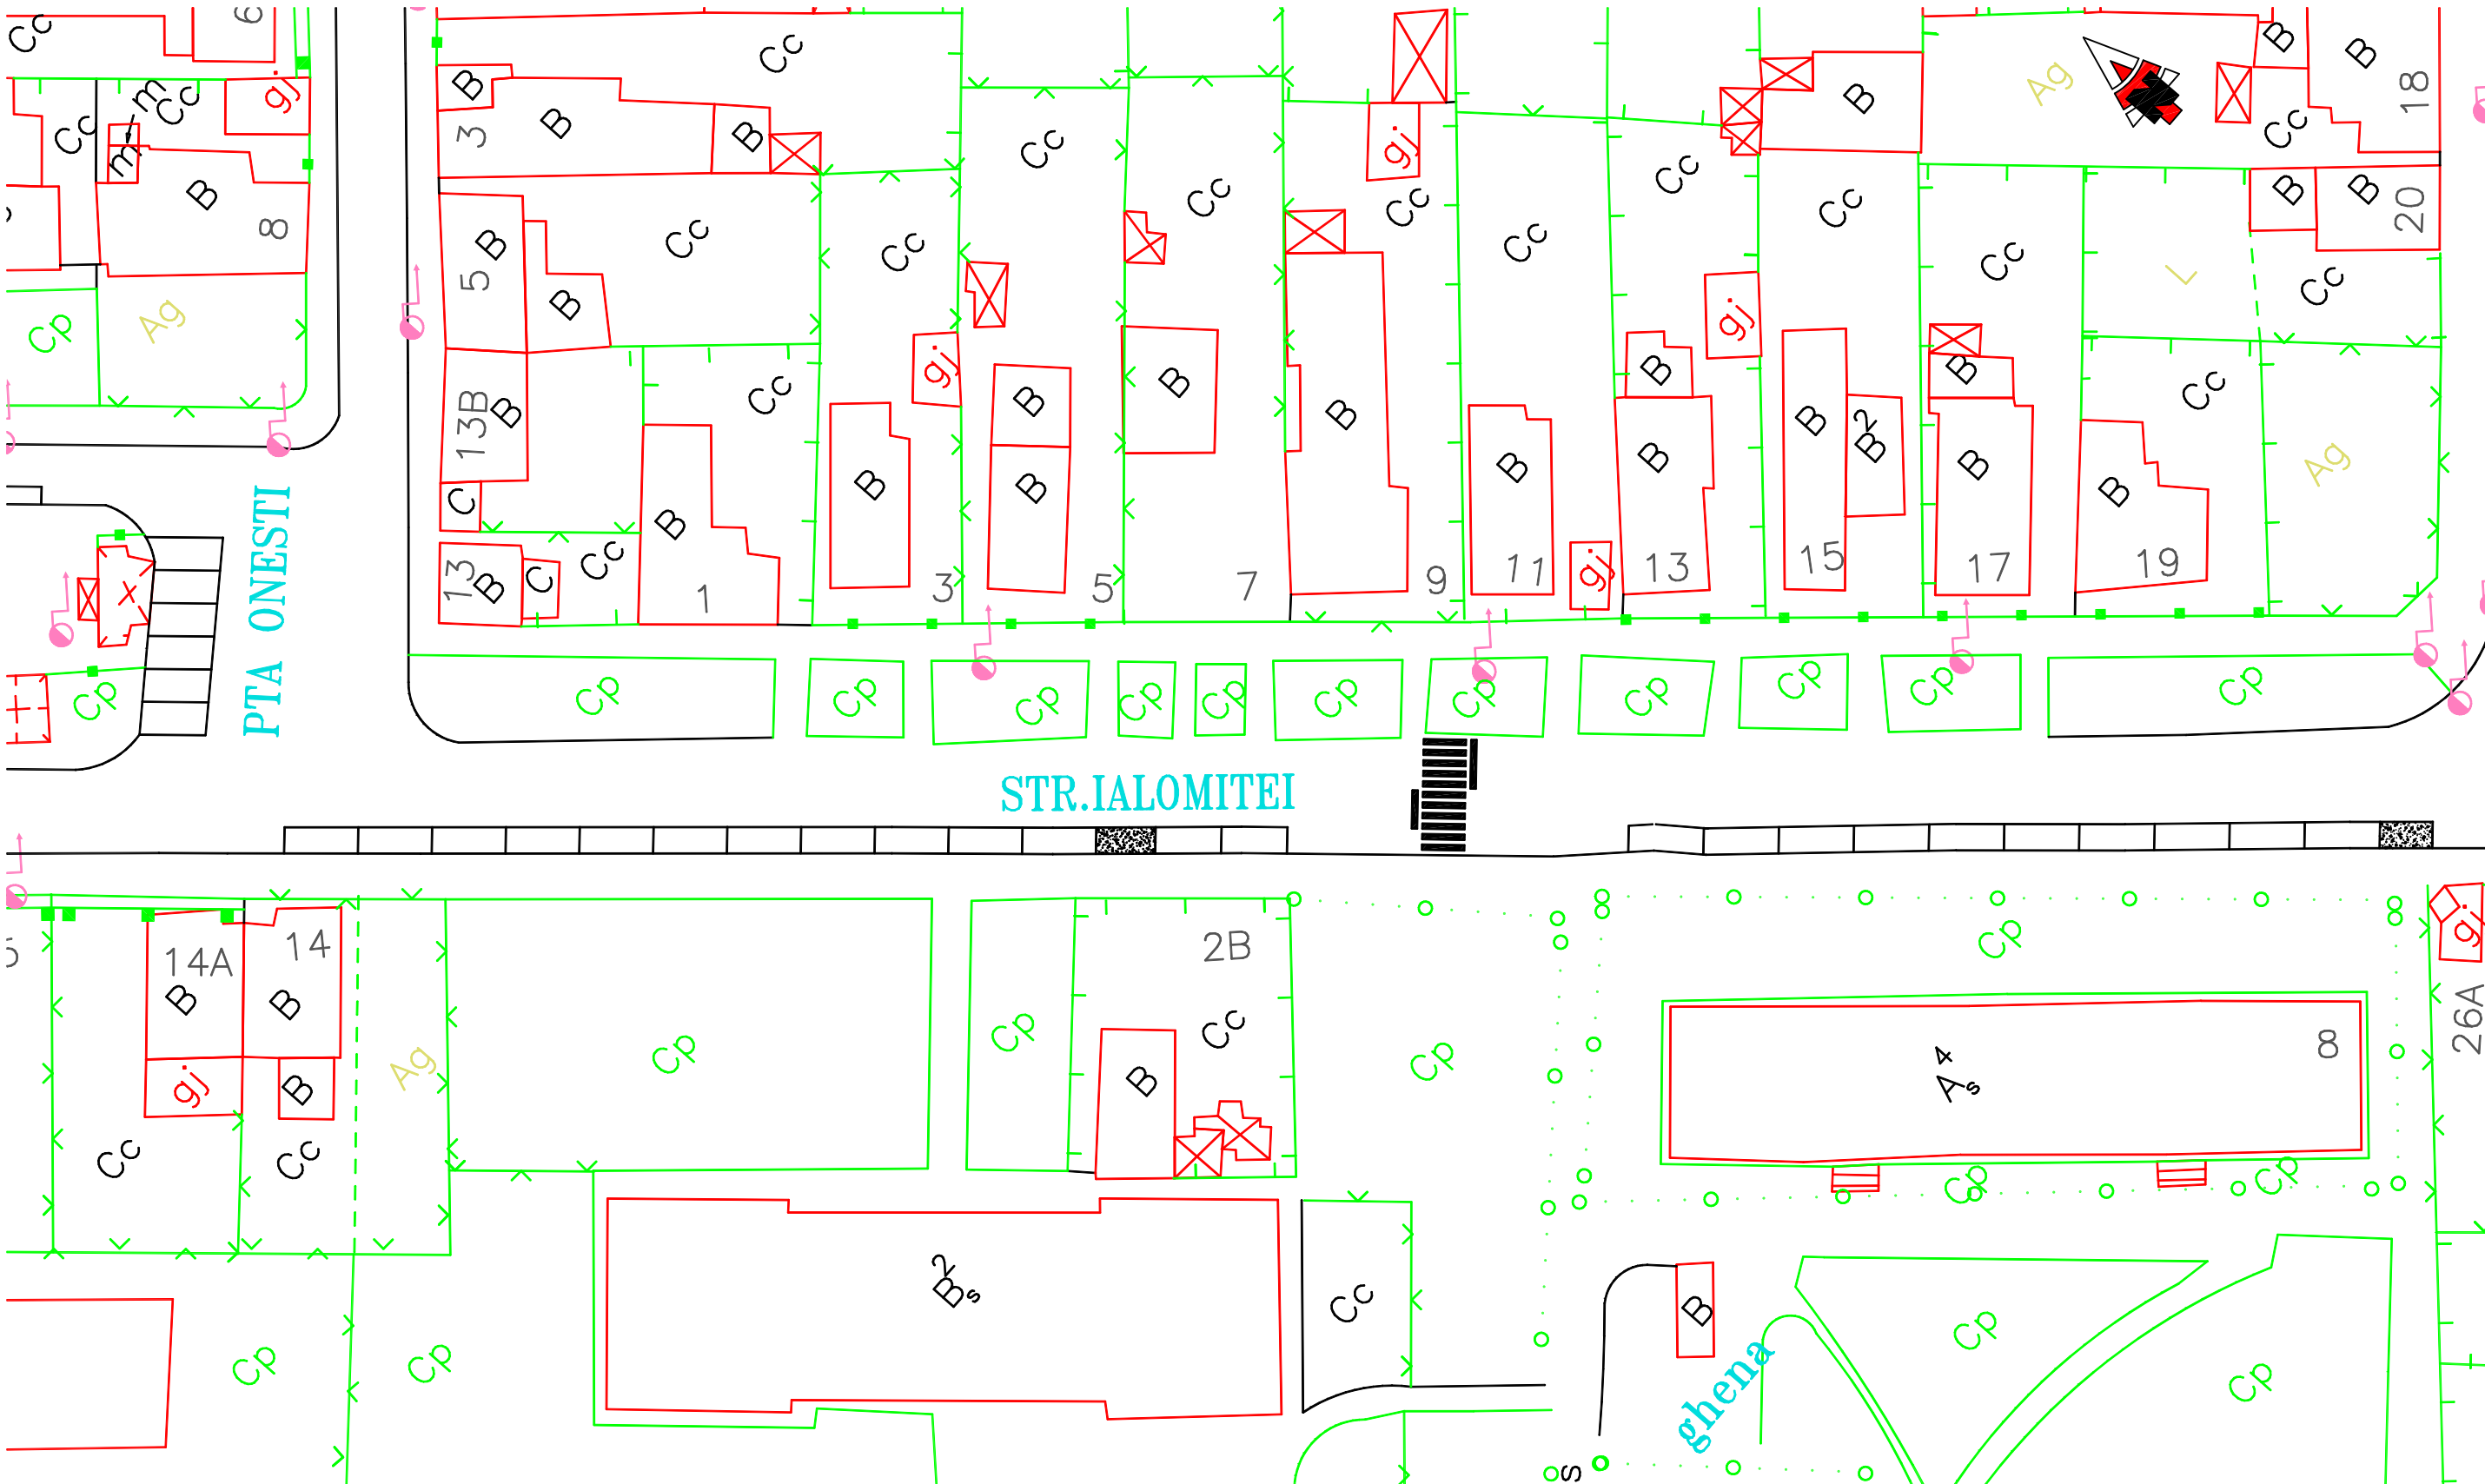

LEGENDA	
	Parcare perpendiculara
	Parcare paralela
	Acces auto
	Parcare la 45°

LOCURI DE PARCARE: 23
- 23 parcare paralele

PLAN AMENAJARE PARCARI STR. ION CREANGA

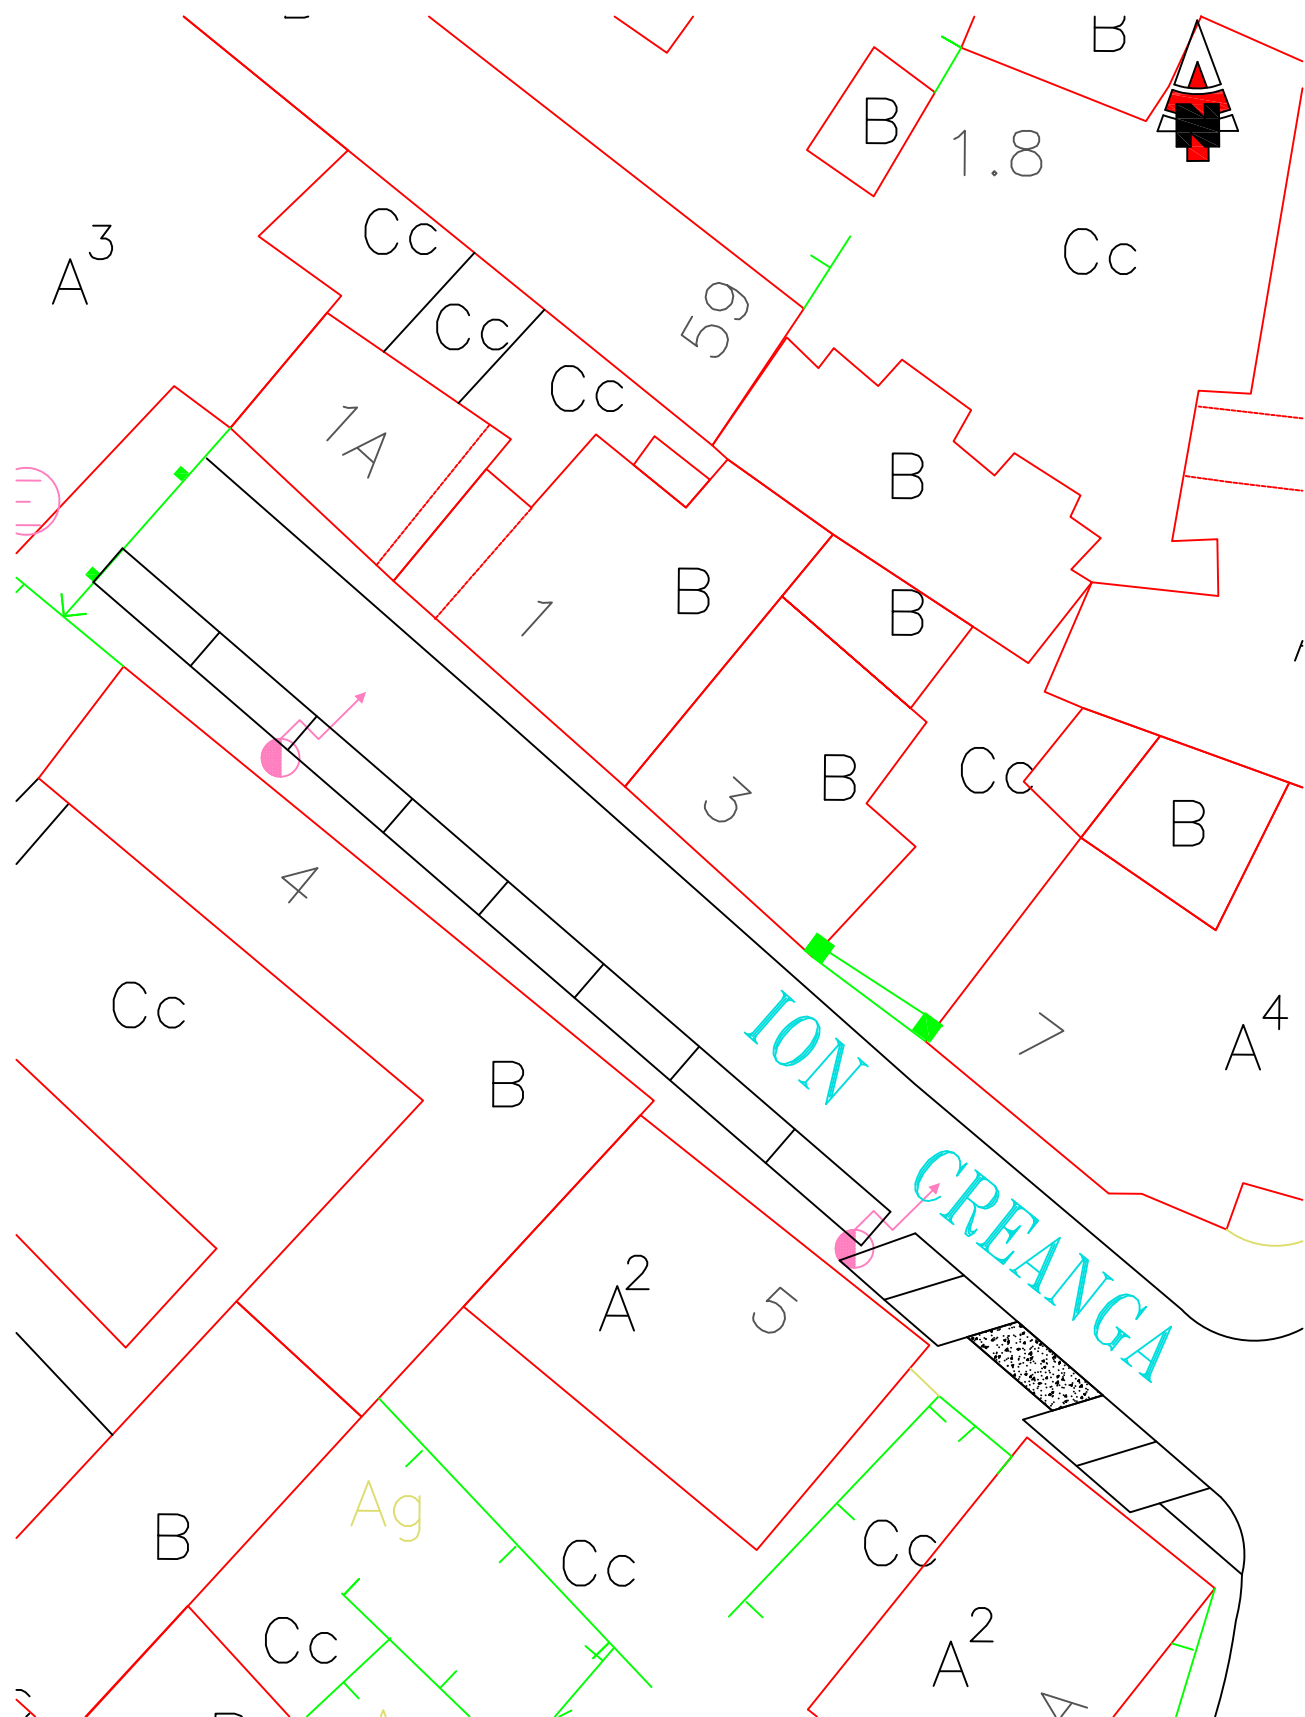


LEGENDA	
	Parcare perpendiculara
	Parcare paralela
	Acces auto
	Parcare la 45°

LOCURI DE PARCARE: 12

- 8 parcari paralele
- 4 parcari la 45°

PLAN AMENAJARE PARCARI
STR. IULIU MANIU

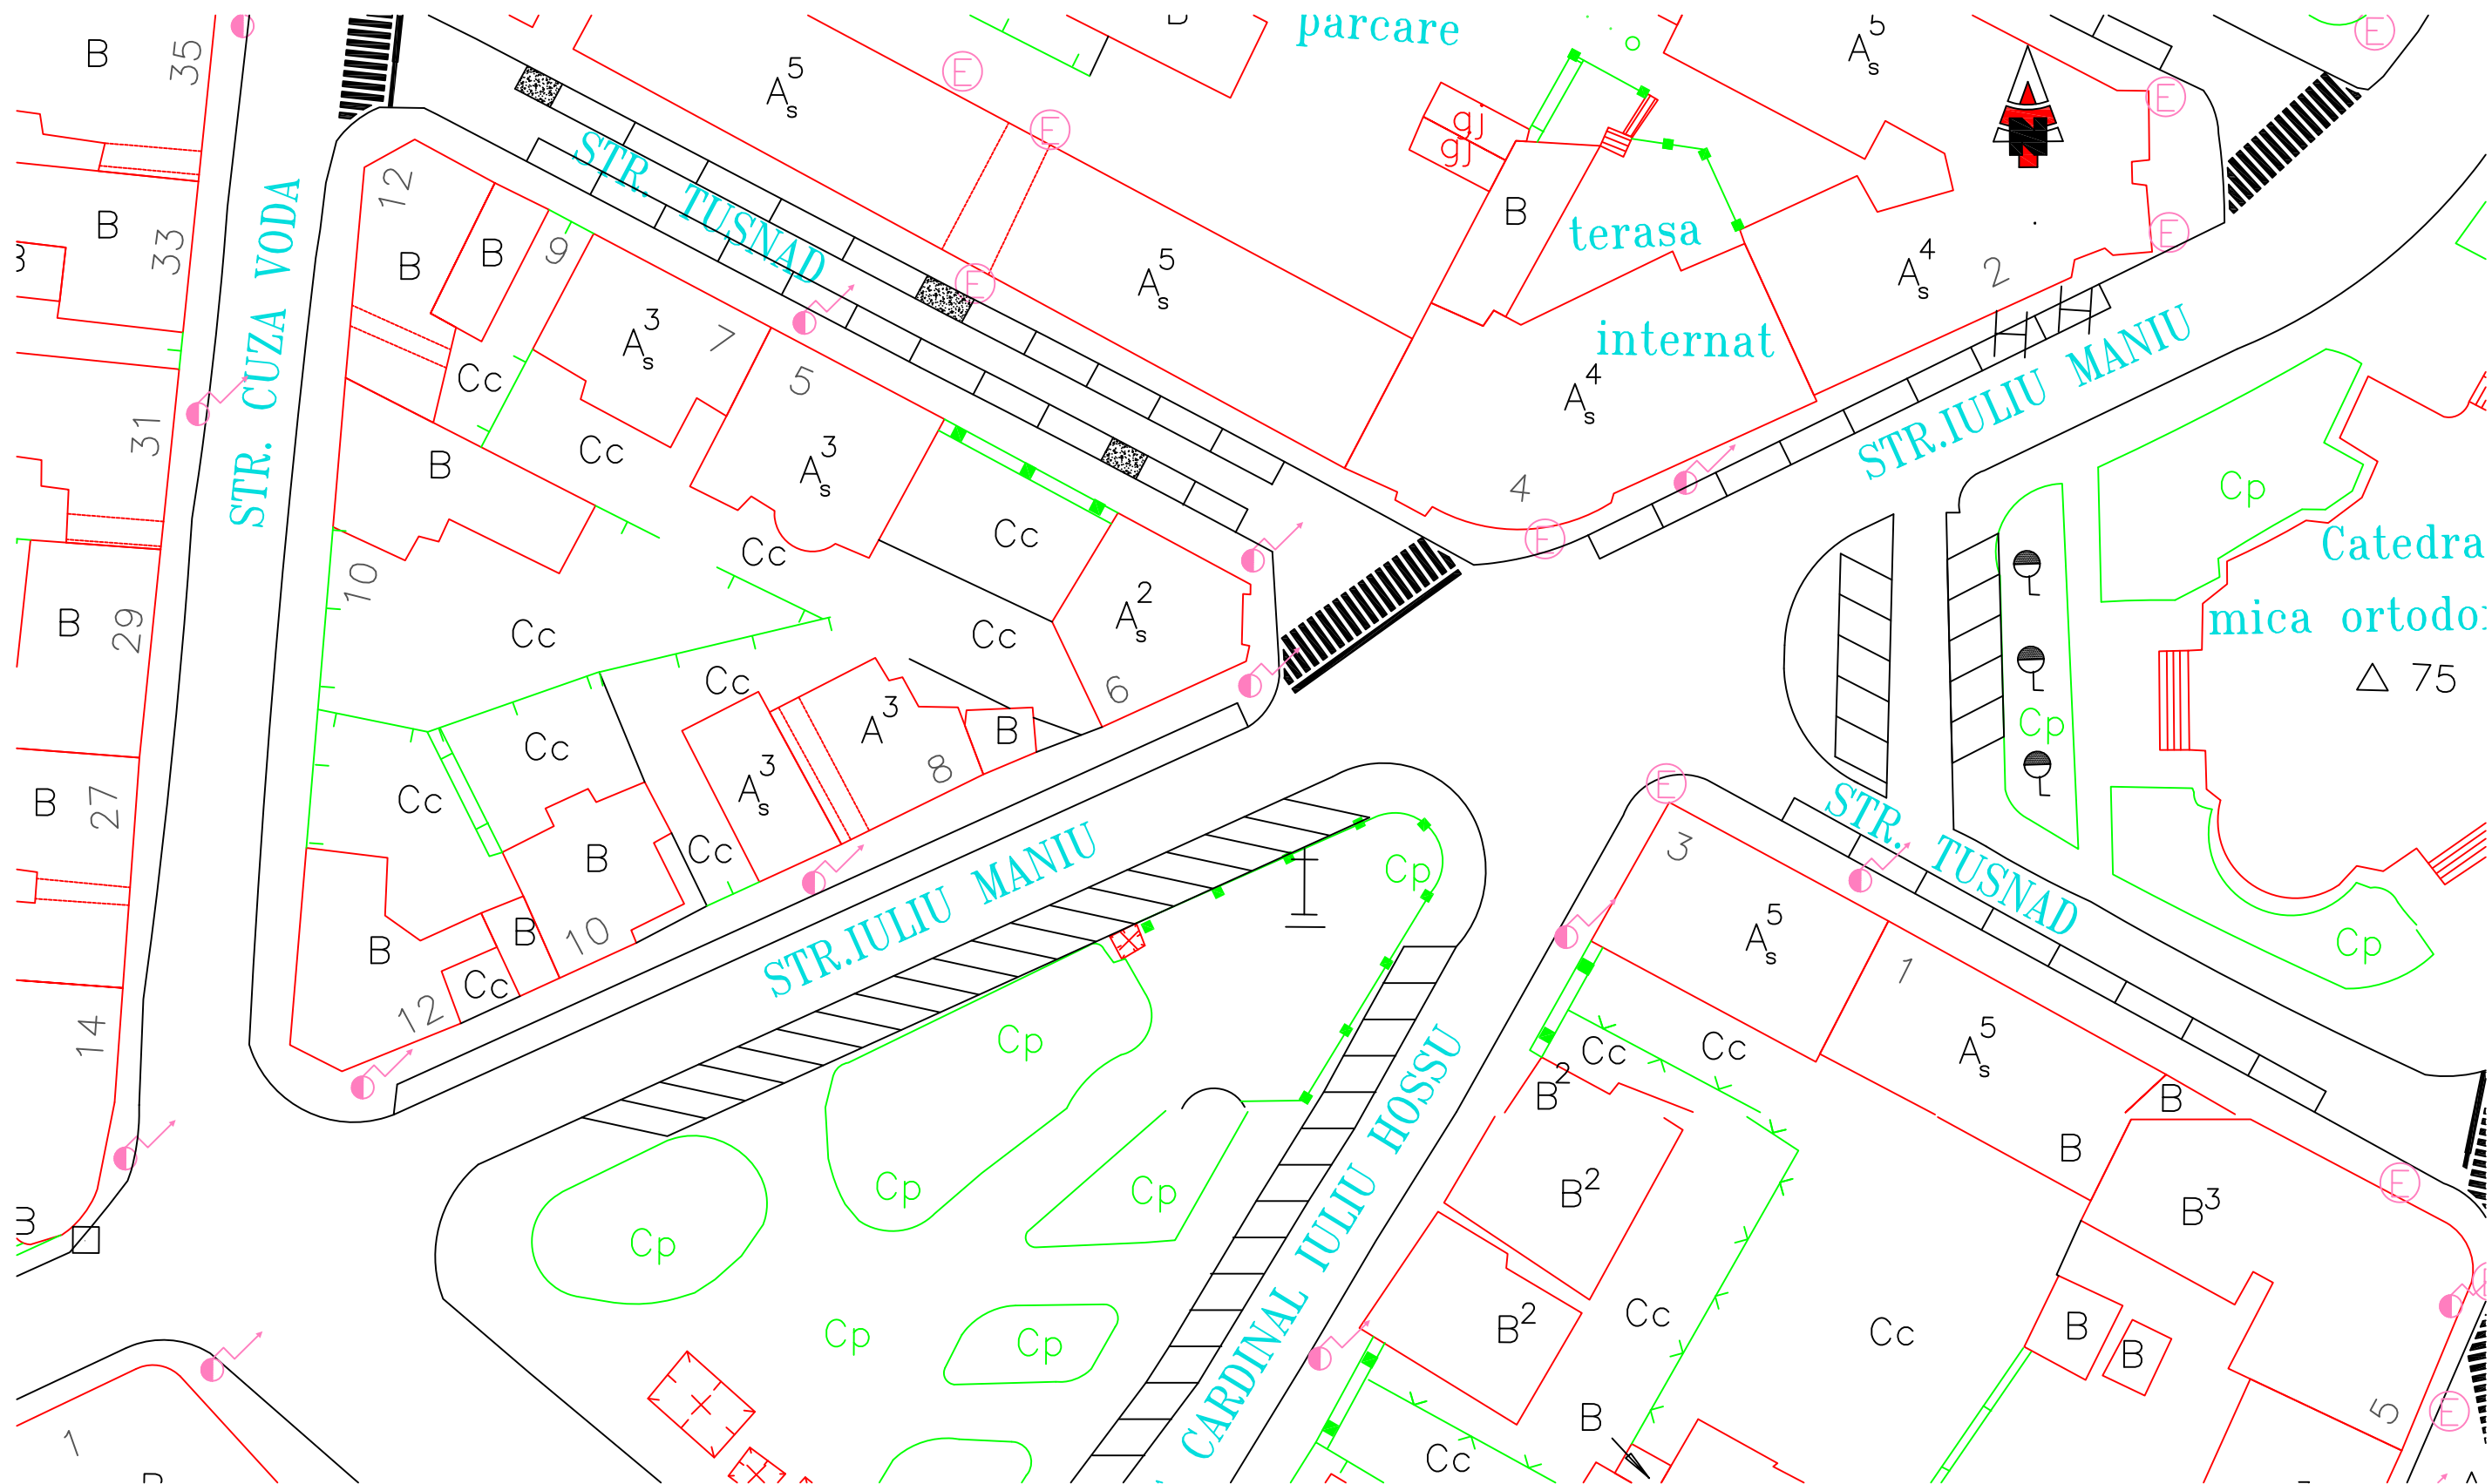


LEGENDA	
	Parcare perpendiculara
	Parcare paralela
	Acces auto
	Parcare la 45°

Strada sens unic
Tineretului - Cuza Voda


LOCURI DE PARCARE: 42
Locuri de parcare/sector: 26
- 8 parcari paralele
- 18 parcari la 45°
Mentiuni:
- 2 locuri persoane cu handicap

**PLAN AMENAJARE PARCARI
STR. IULIU MANIU**

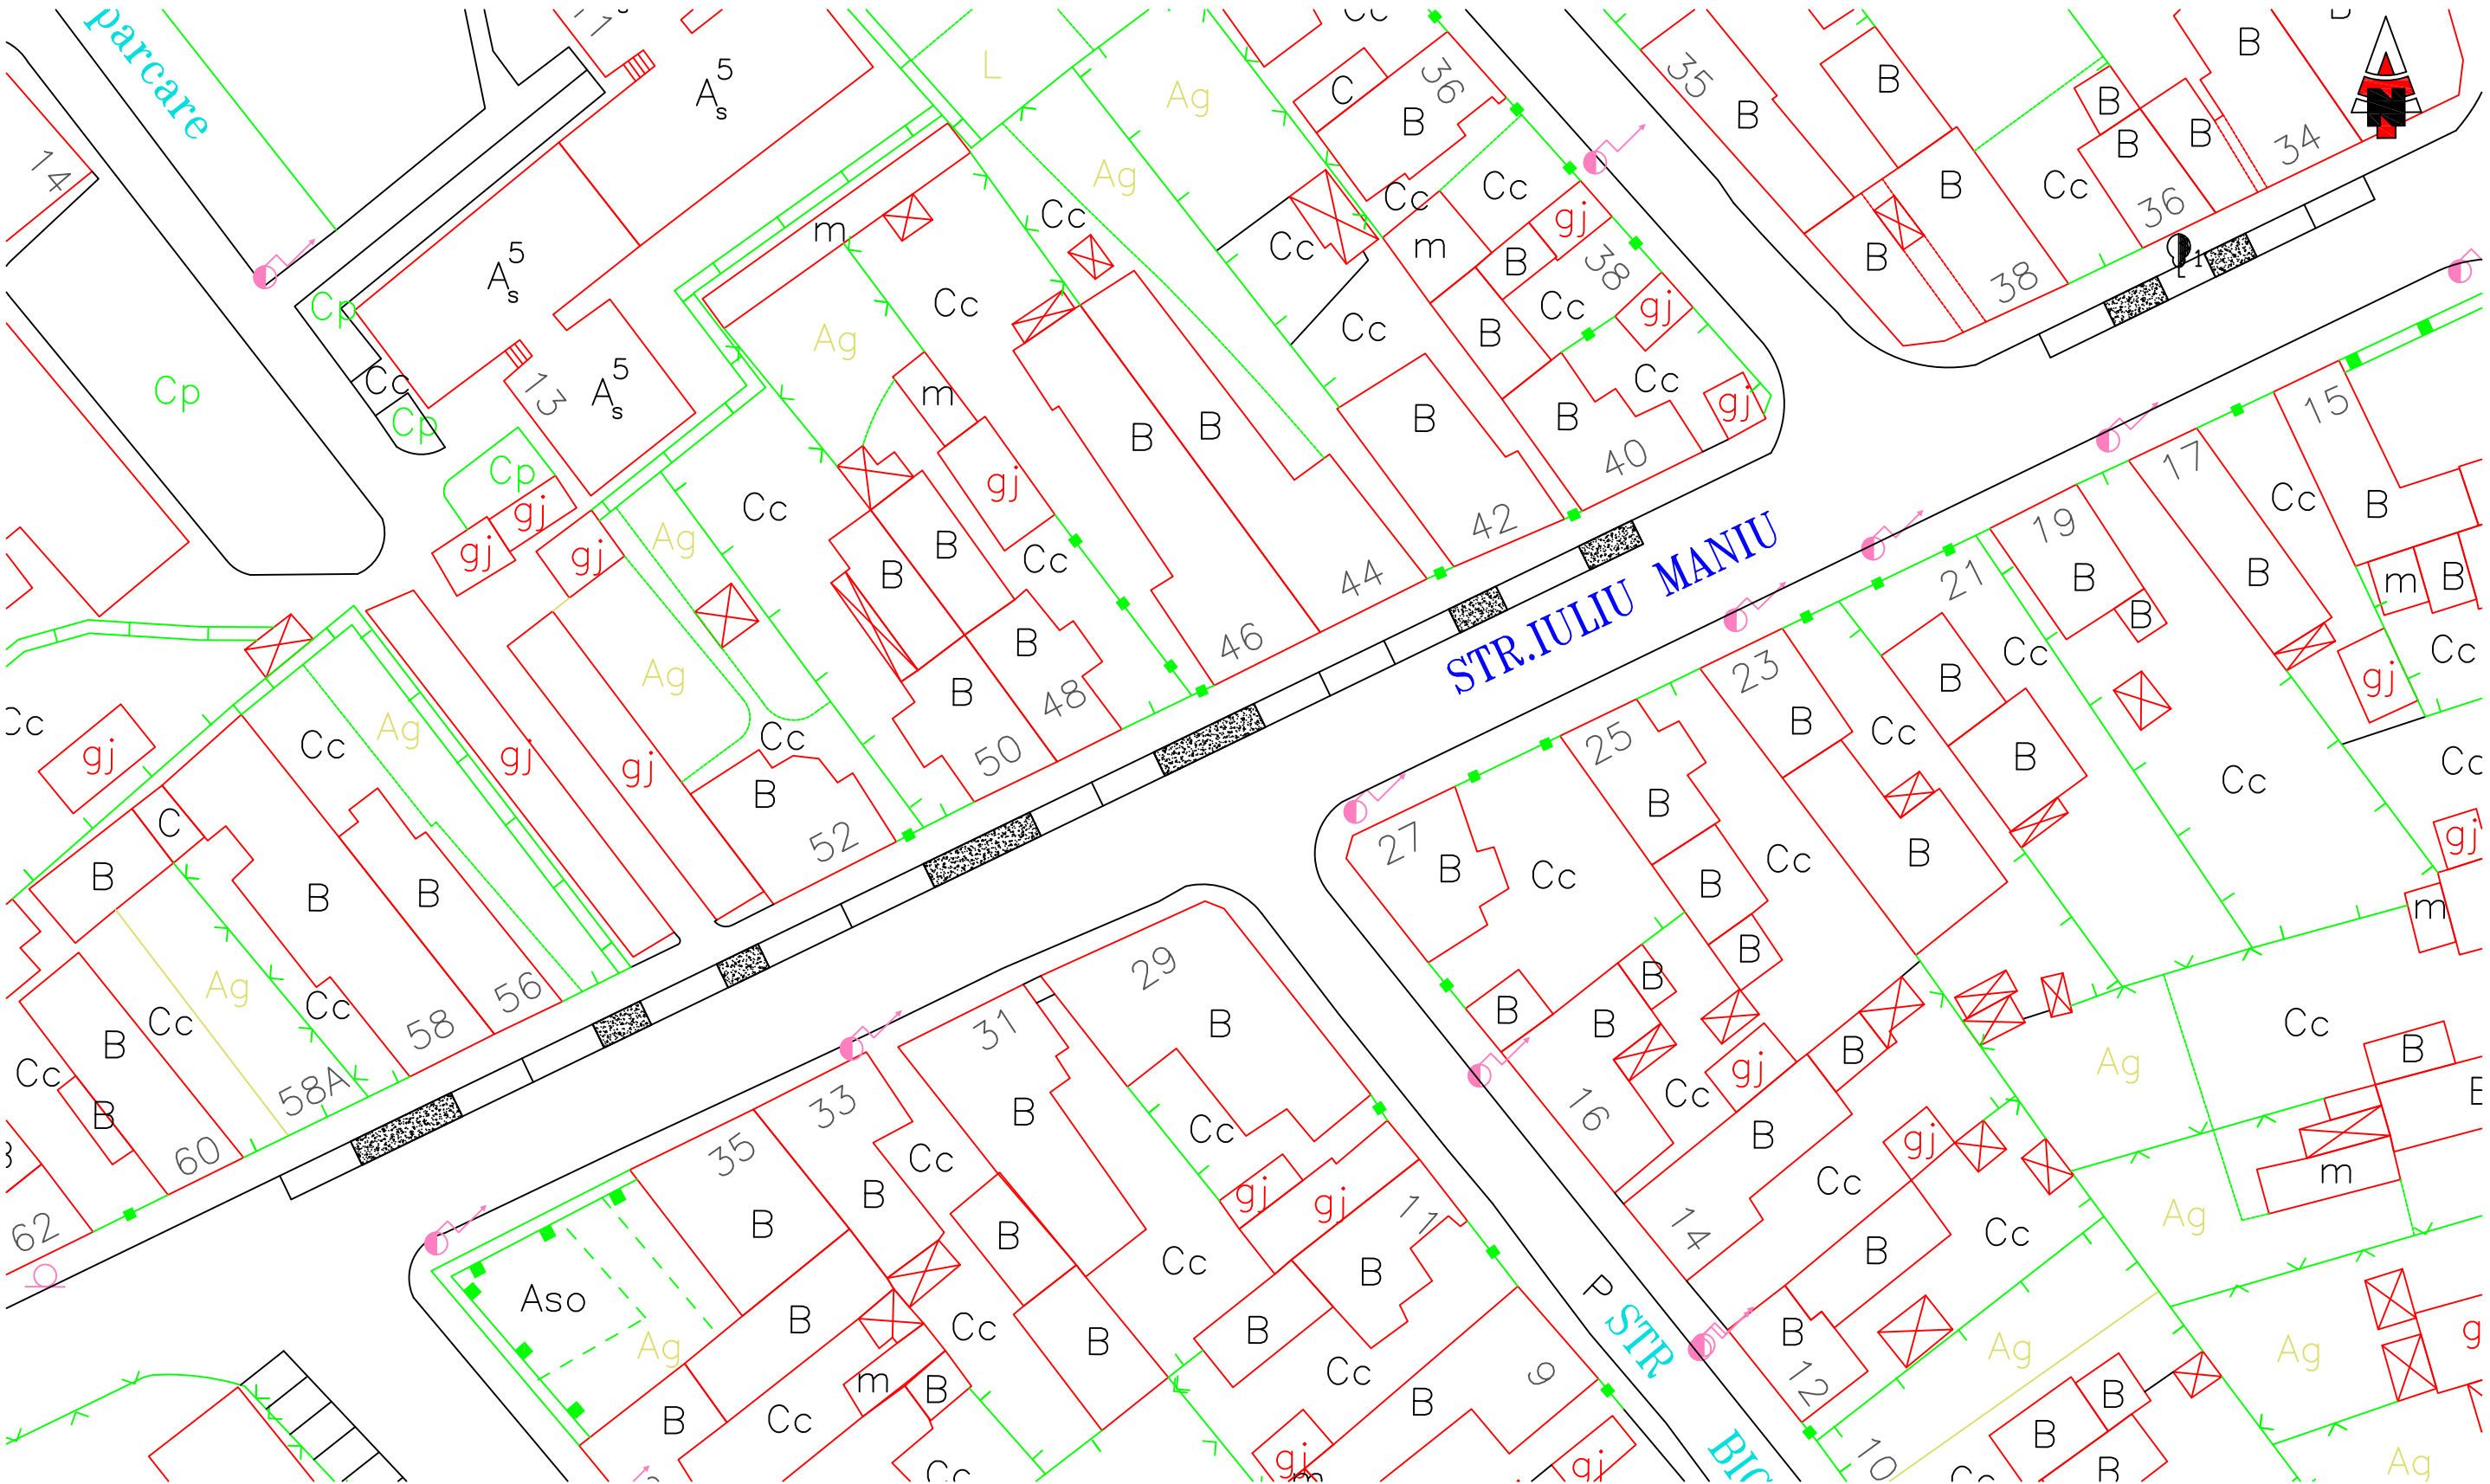

LOCURI DE PARCARE: 42
Locuri de parcare/sector:16
(Lavandei-Furtunei)
- 16 parcari paralele

PLAN AMENAJARE PARCARI **STR. IZVORULUI**

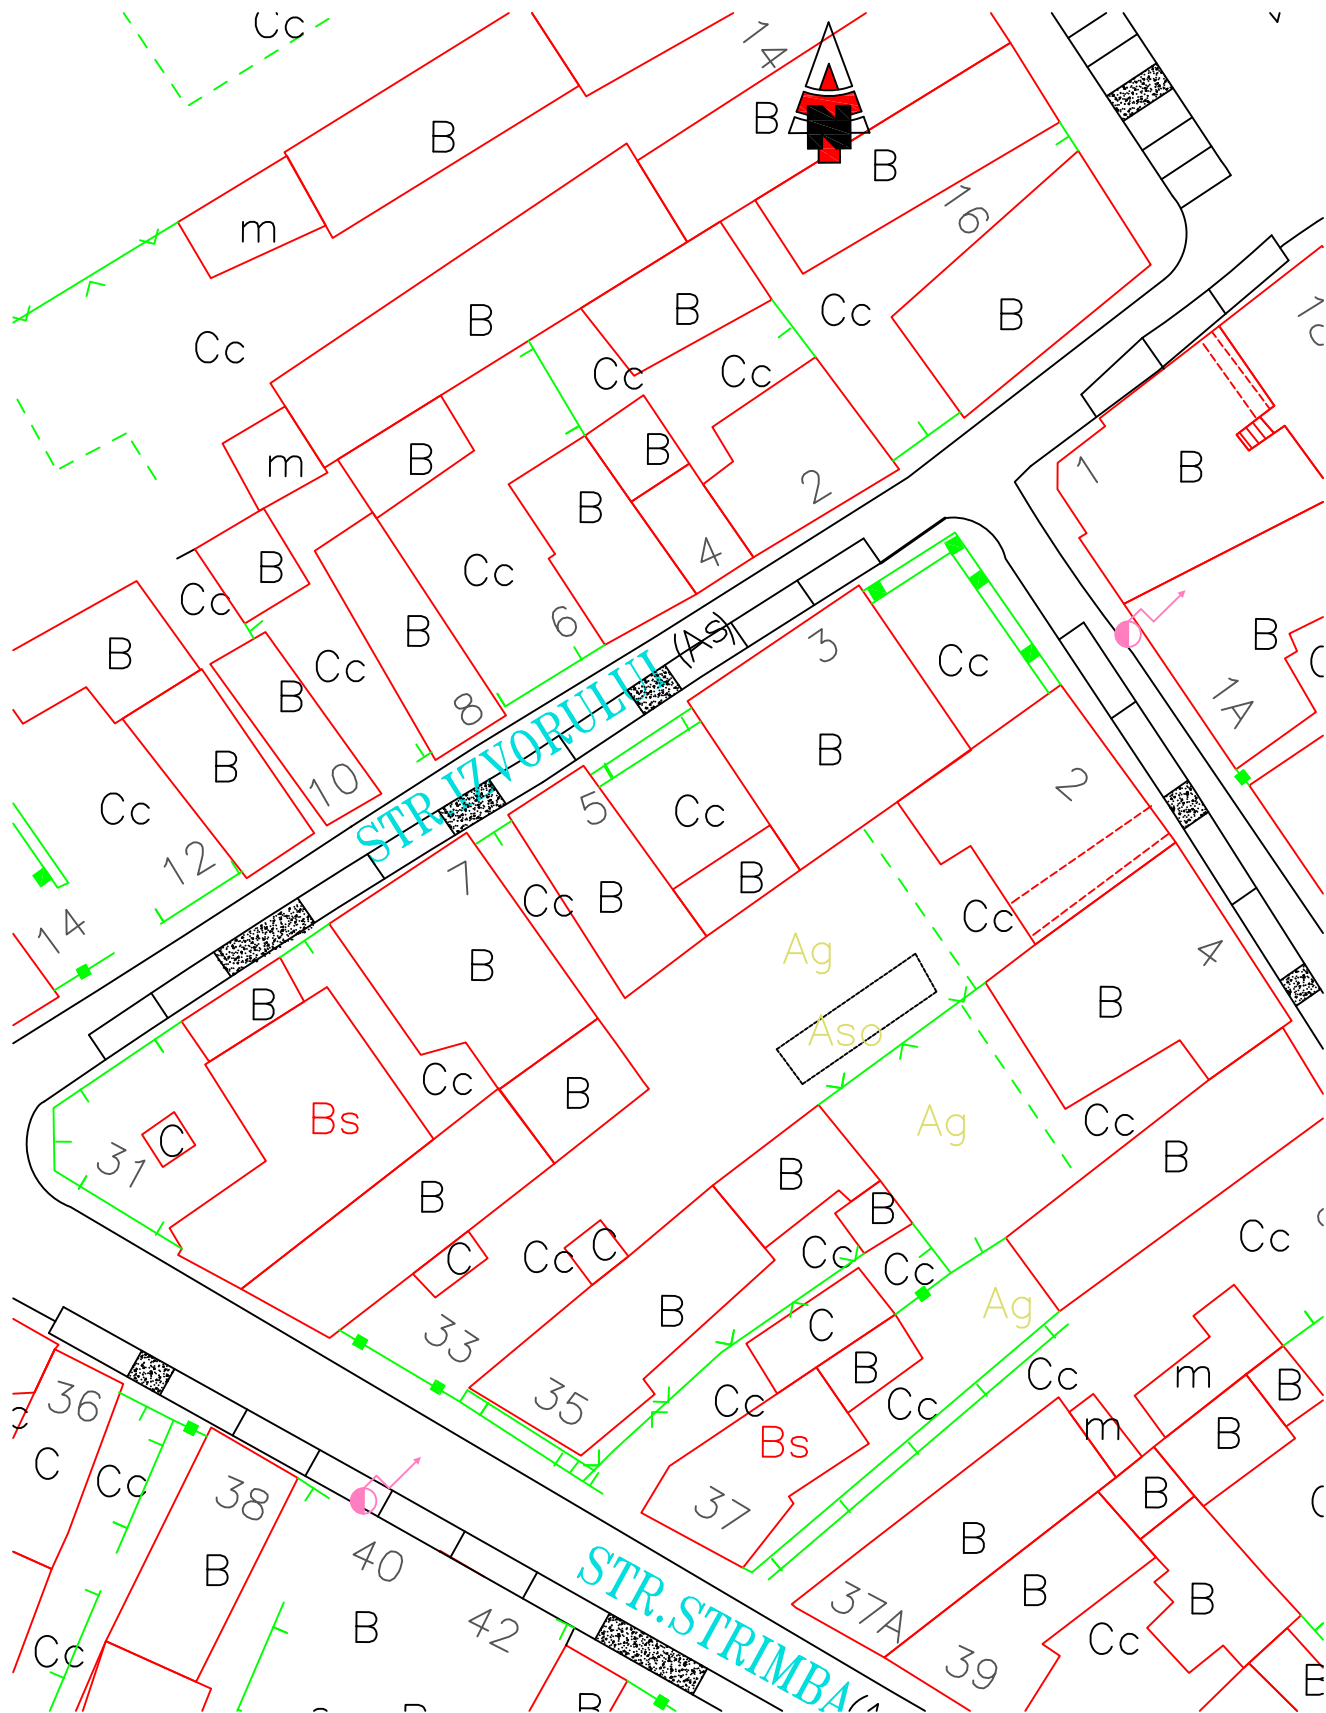


LEGENDA	
	Parcare perpendiculara
	Parcare paralela
	Acces auto
	Parcare la 45°

Strada sens unic

LOCURI DE PARCARE: 12
- 12 parcari paralele

PLAN AMENAJARE PARCARI
STR. JUSTITIEI

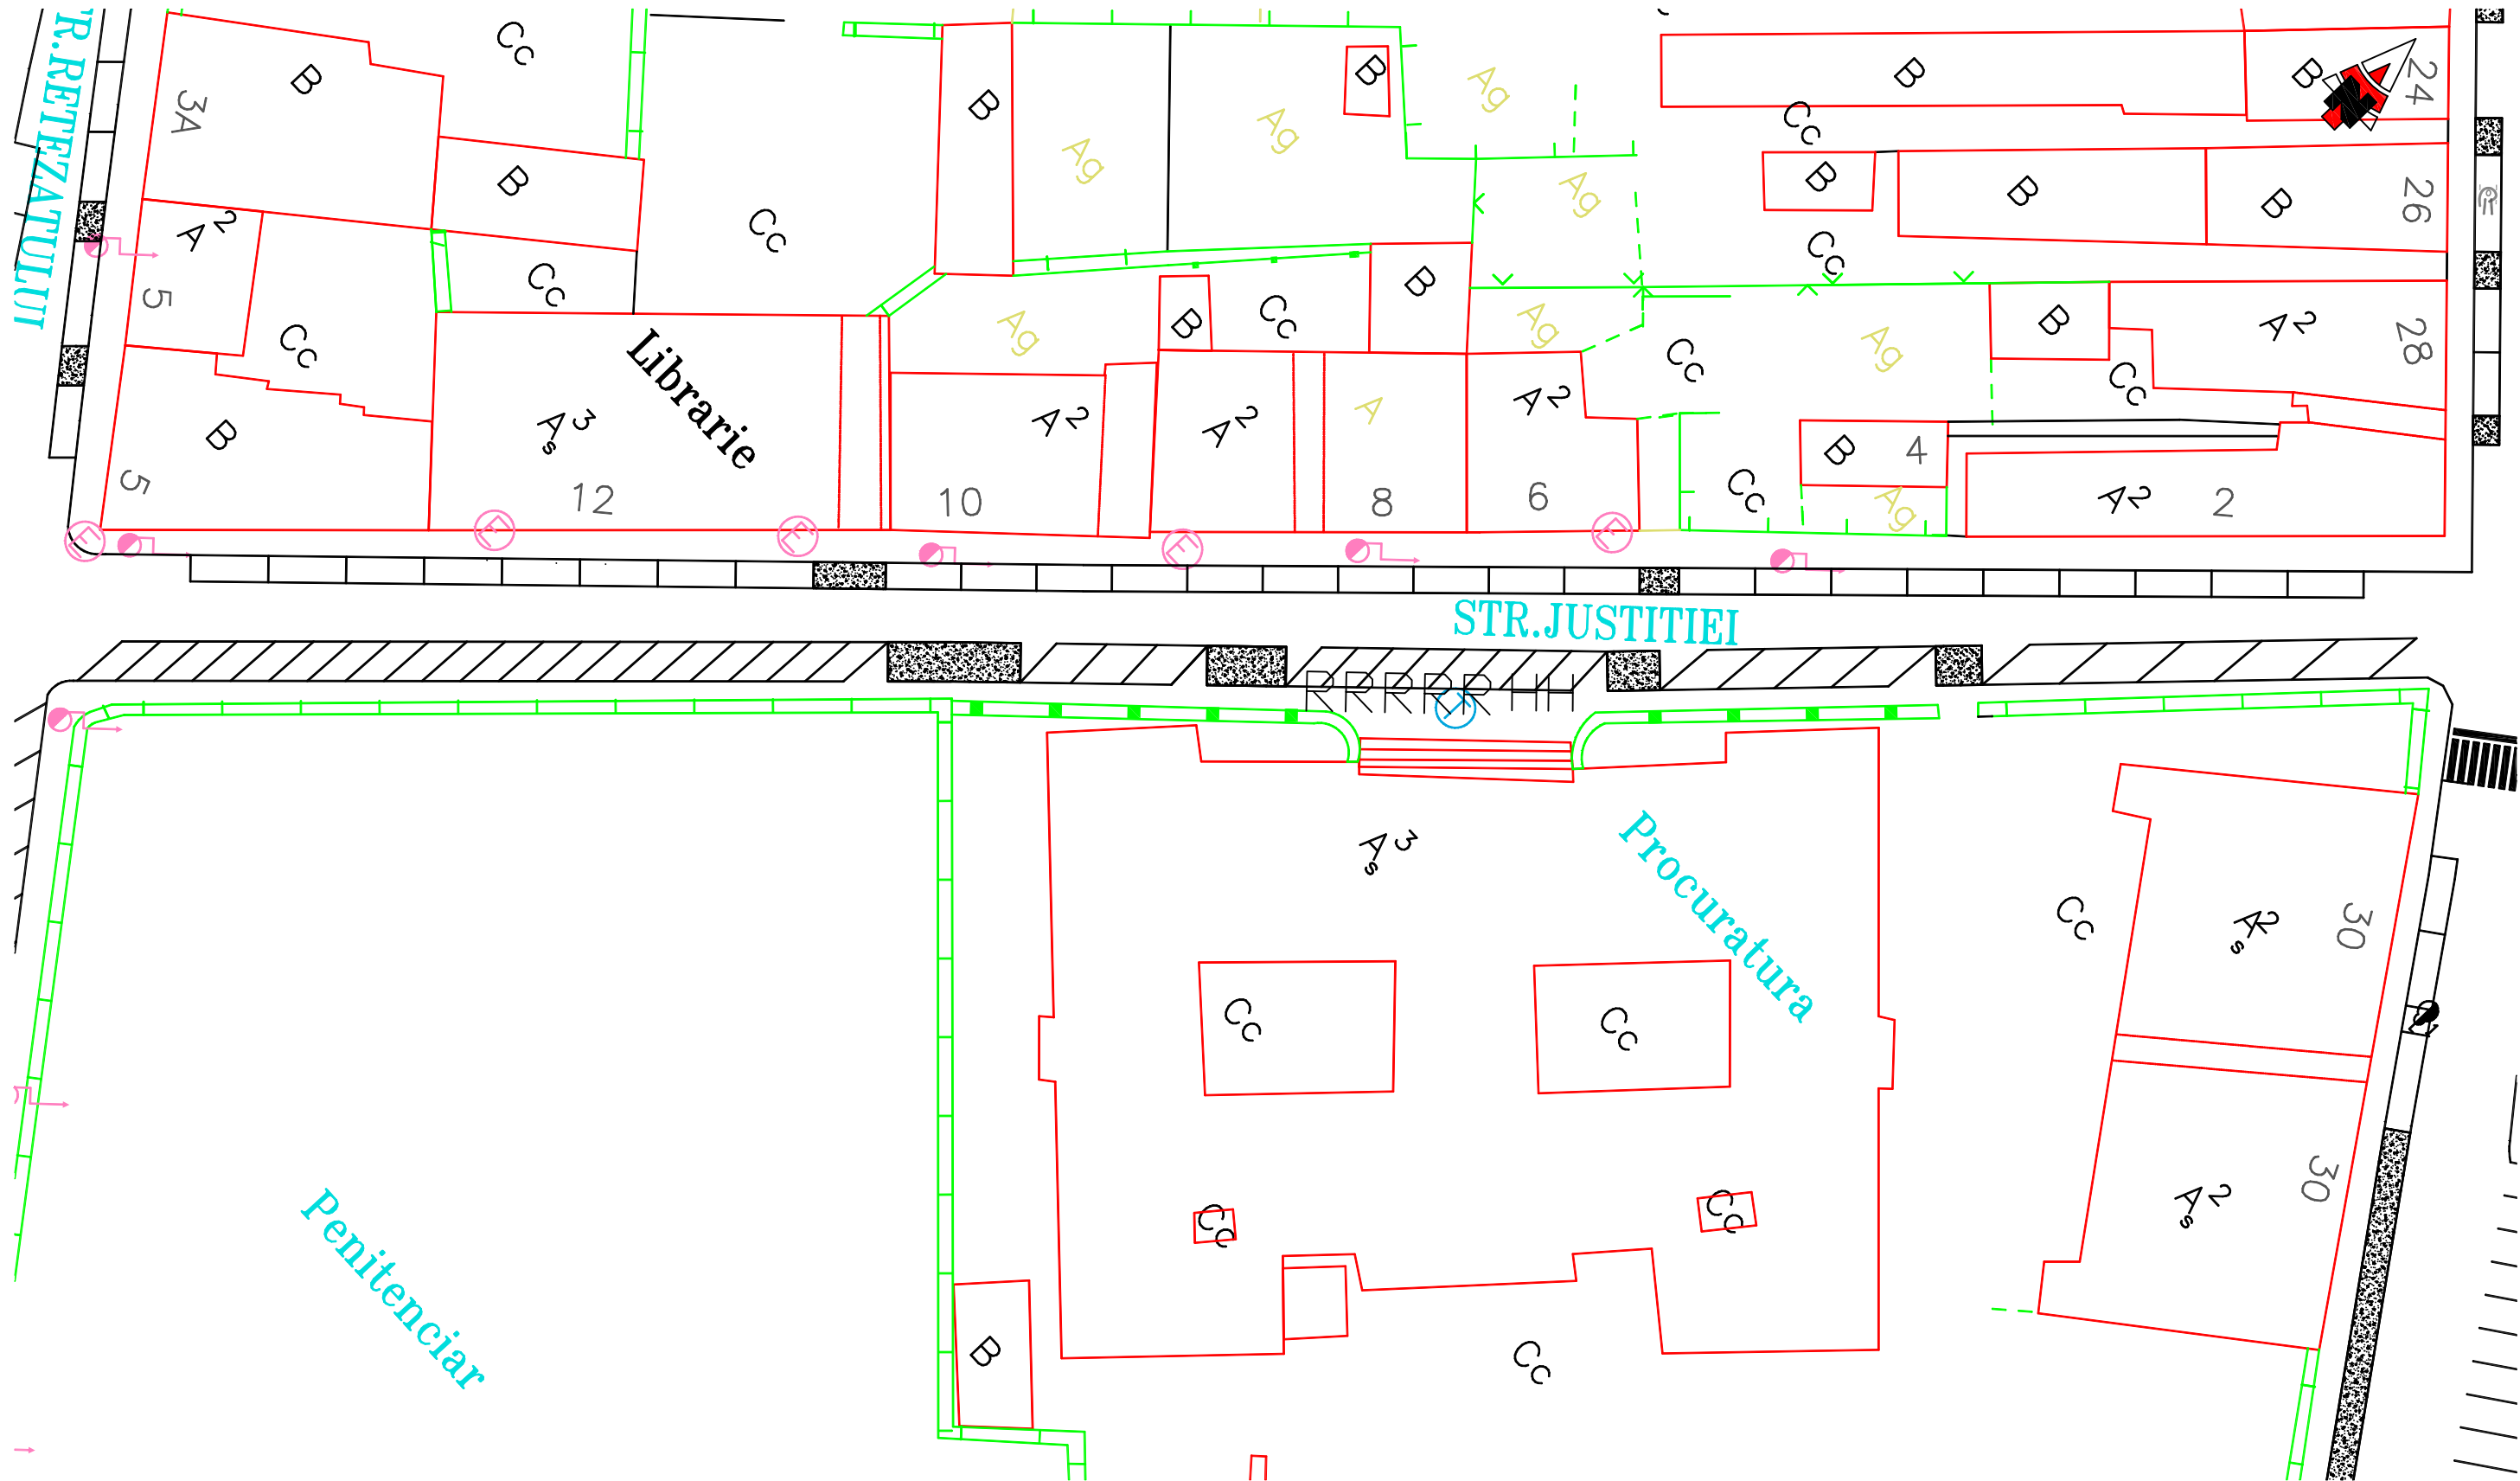

LEGENDA	
	Parcare perpendiculara
	Parcare paralela
	Acces auto
	Parcare la 45°

Strada sens unic


LOCURI DE PARCARE: 67

- 27 parcari paralele
- 40 parcari la 45°

Mentiuni:

- 2 parcari persoane cu handicap
- 6 parcari rezervate procuratura

PLAN AMENAJARE PARCARI
STR. KOTELES SAMUEL

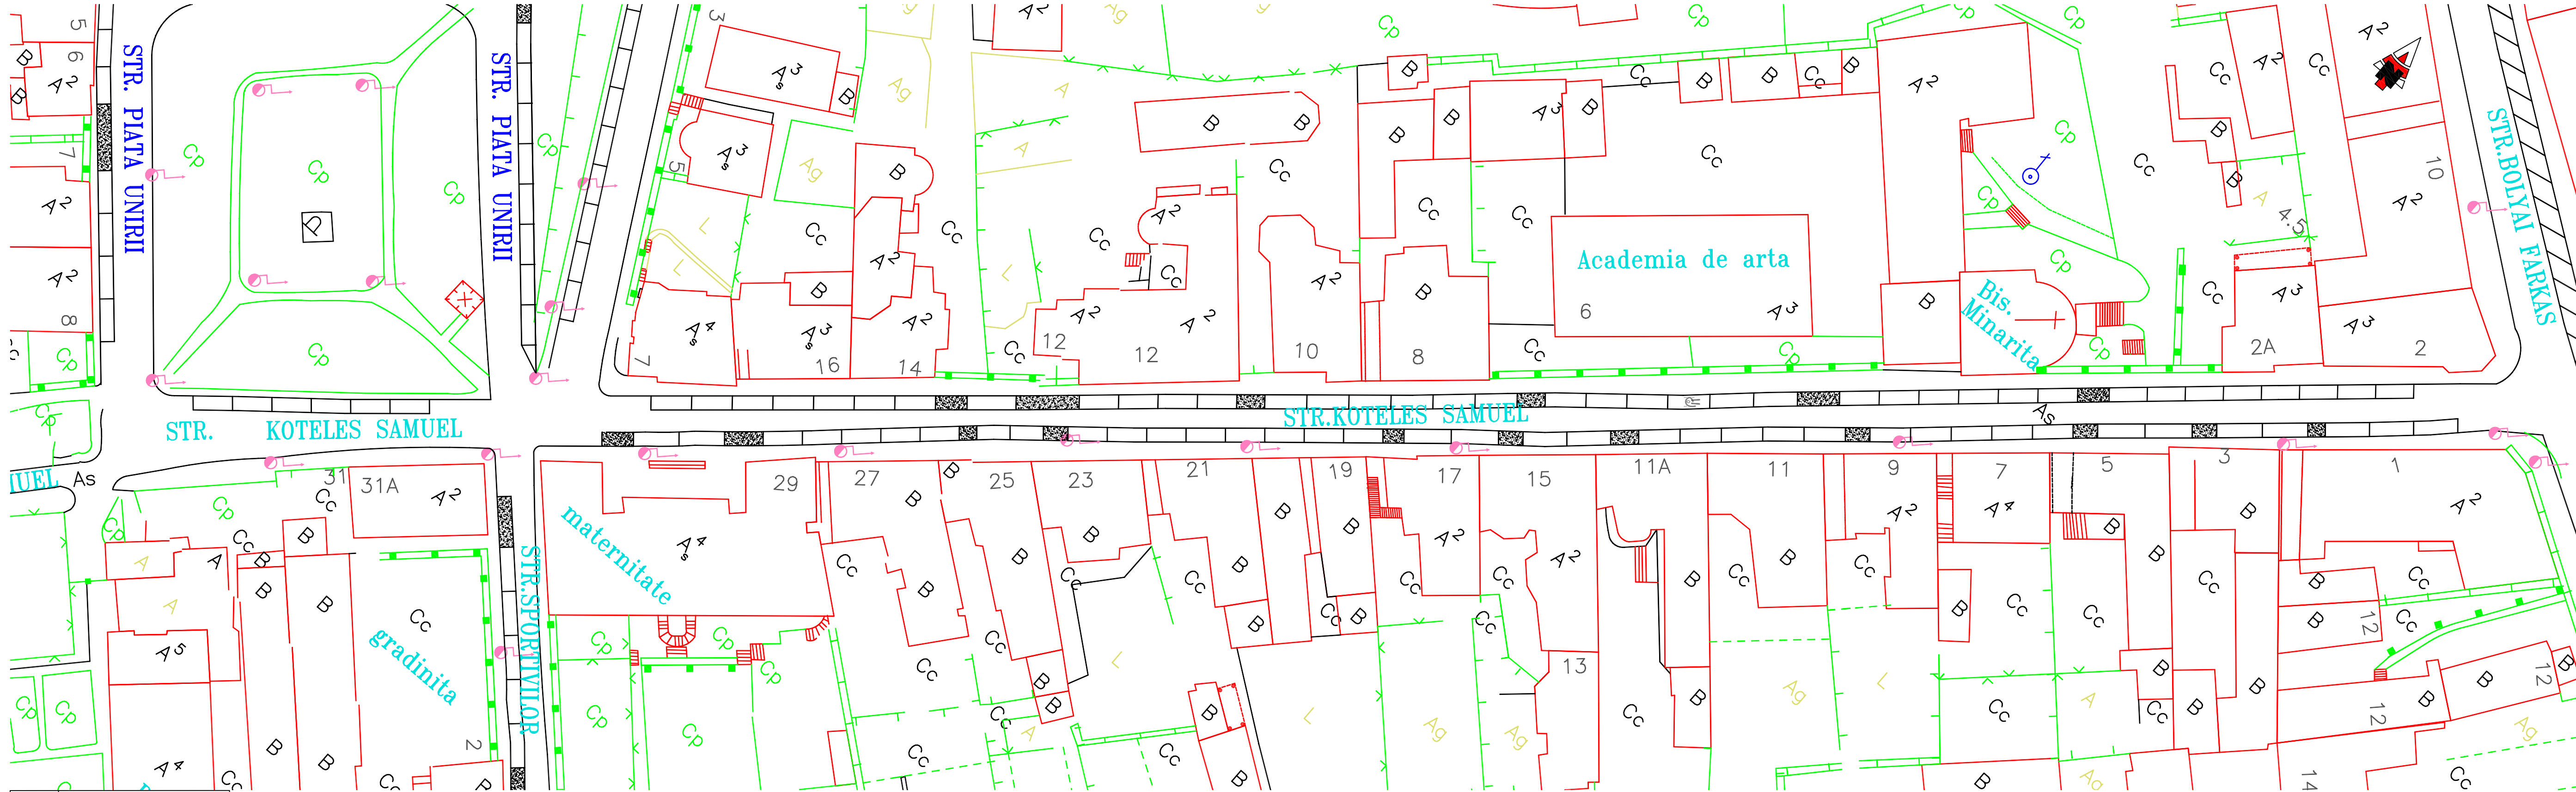


LEGENDA	
	Parcare perpendiculara
	Parcare paralela
	Acces auto
	Parcare la 45°

Strada sens unic

LOCURI DE PARCARE: 82
- 82 parcari paralele

Mentiuni:
- 1 loc persoane cu handicap


PLAN AMENAJARE PARCARI
STR. LIBERTATII

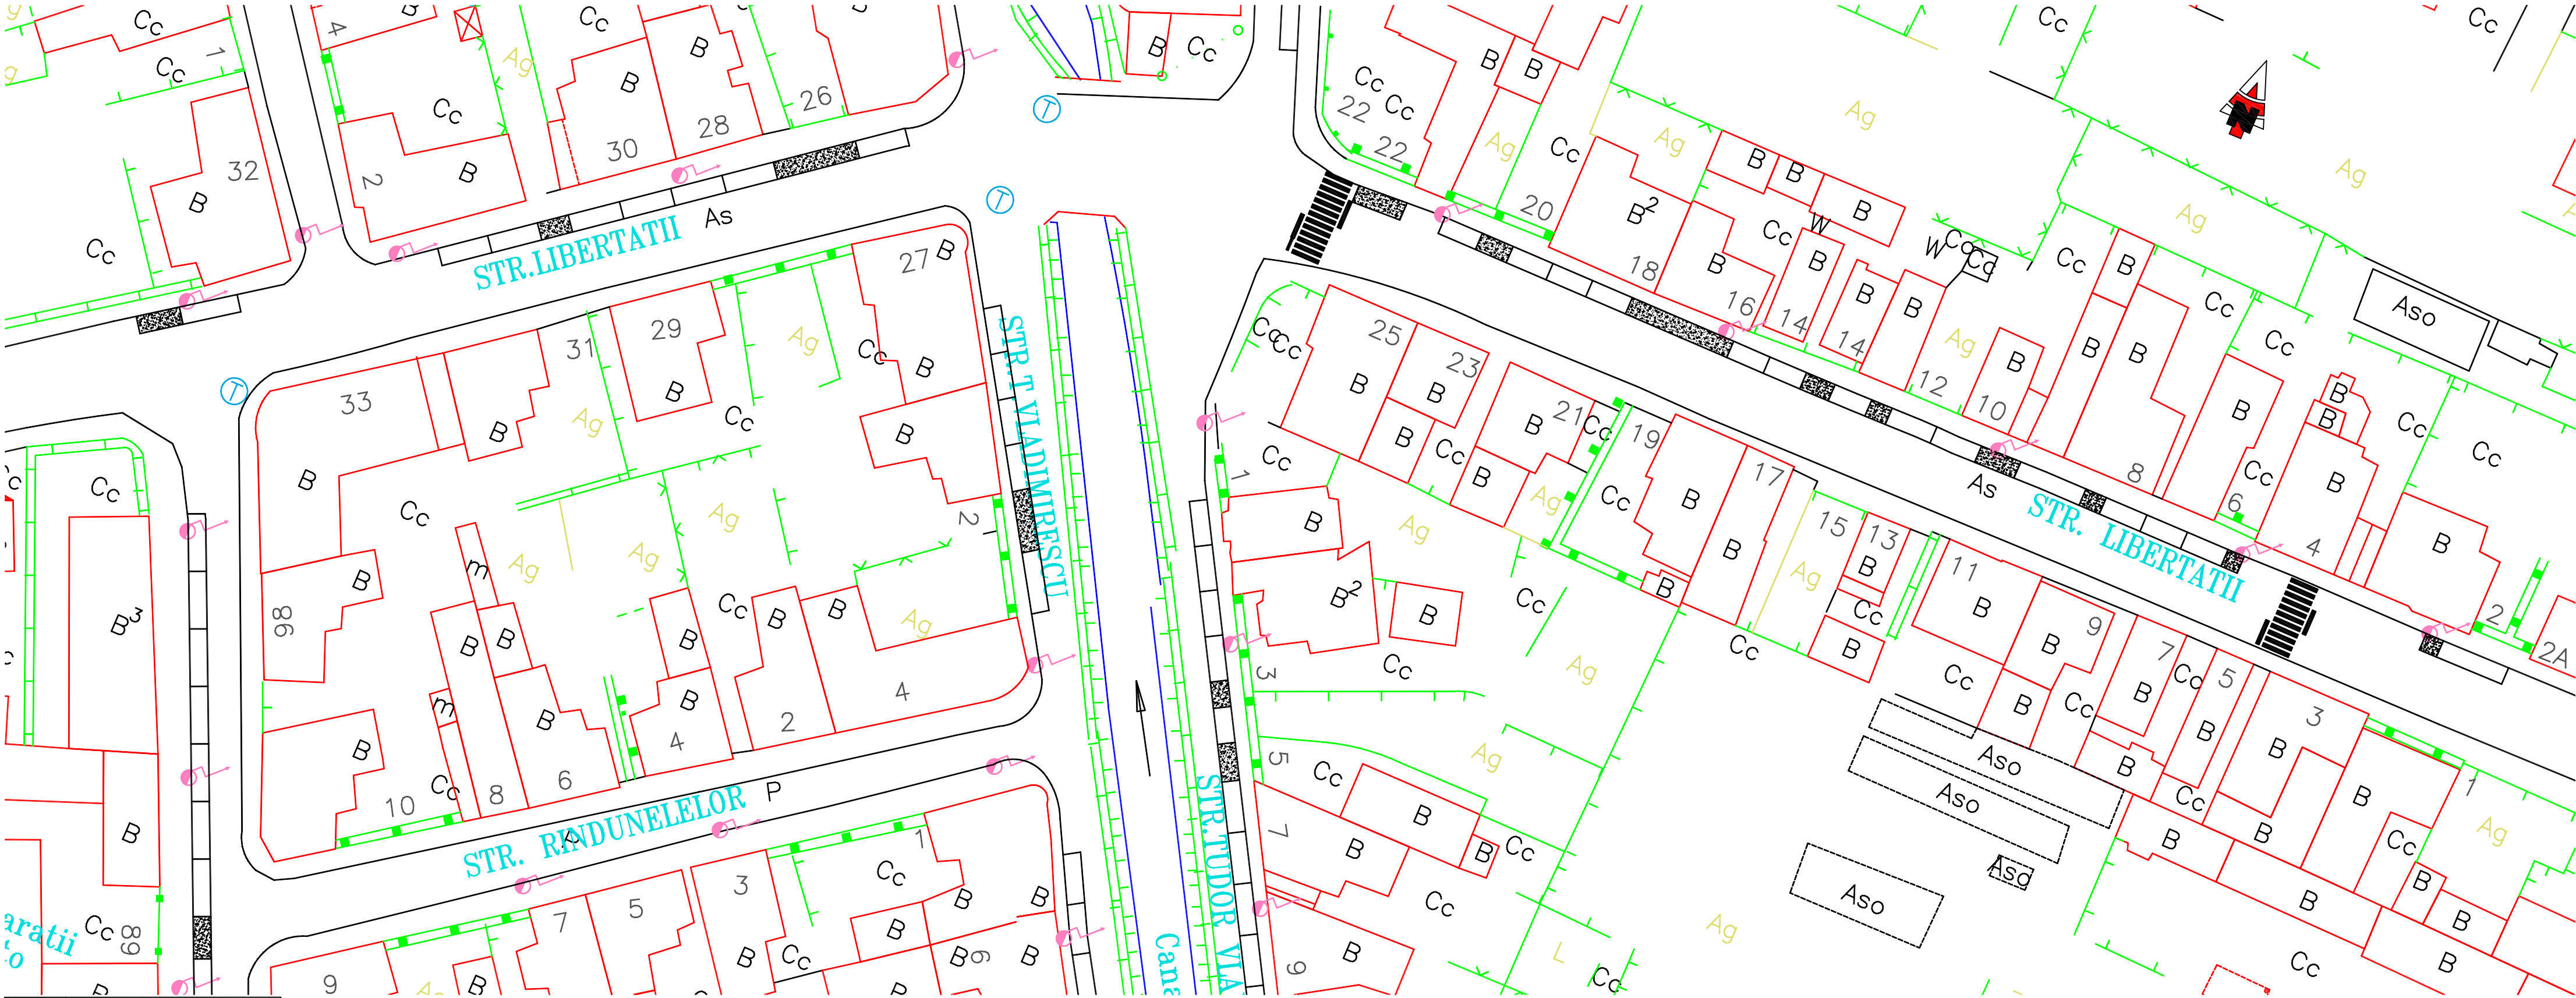


LEGENDA	
	Parcare perpendiculara
	Parcare paralela
	Acces auto
	Parcare la 45°

LOCURI DE PARCARE: 94
- 22 parcare paralele/sector
(Cuza Voda - Tudor Vladimirescu)

PLAN AMENAJARE PARCARI
STR. LIBERTATII

 

PLAN AMENAJARE PARCARI STR. LICEULUI

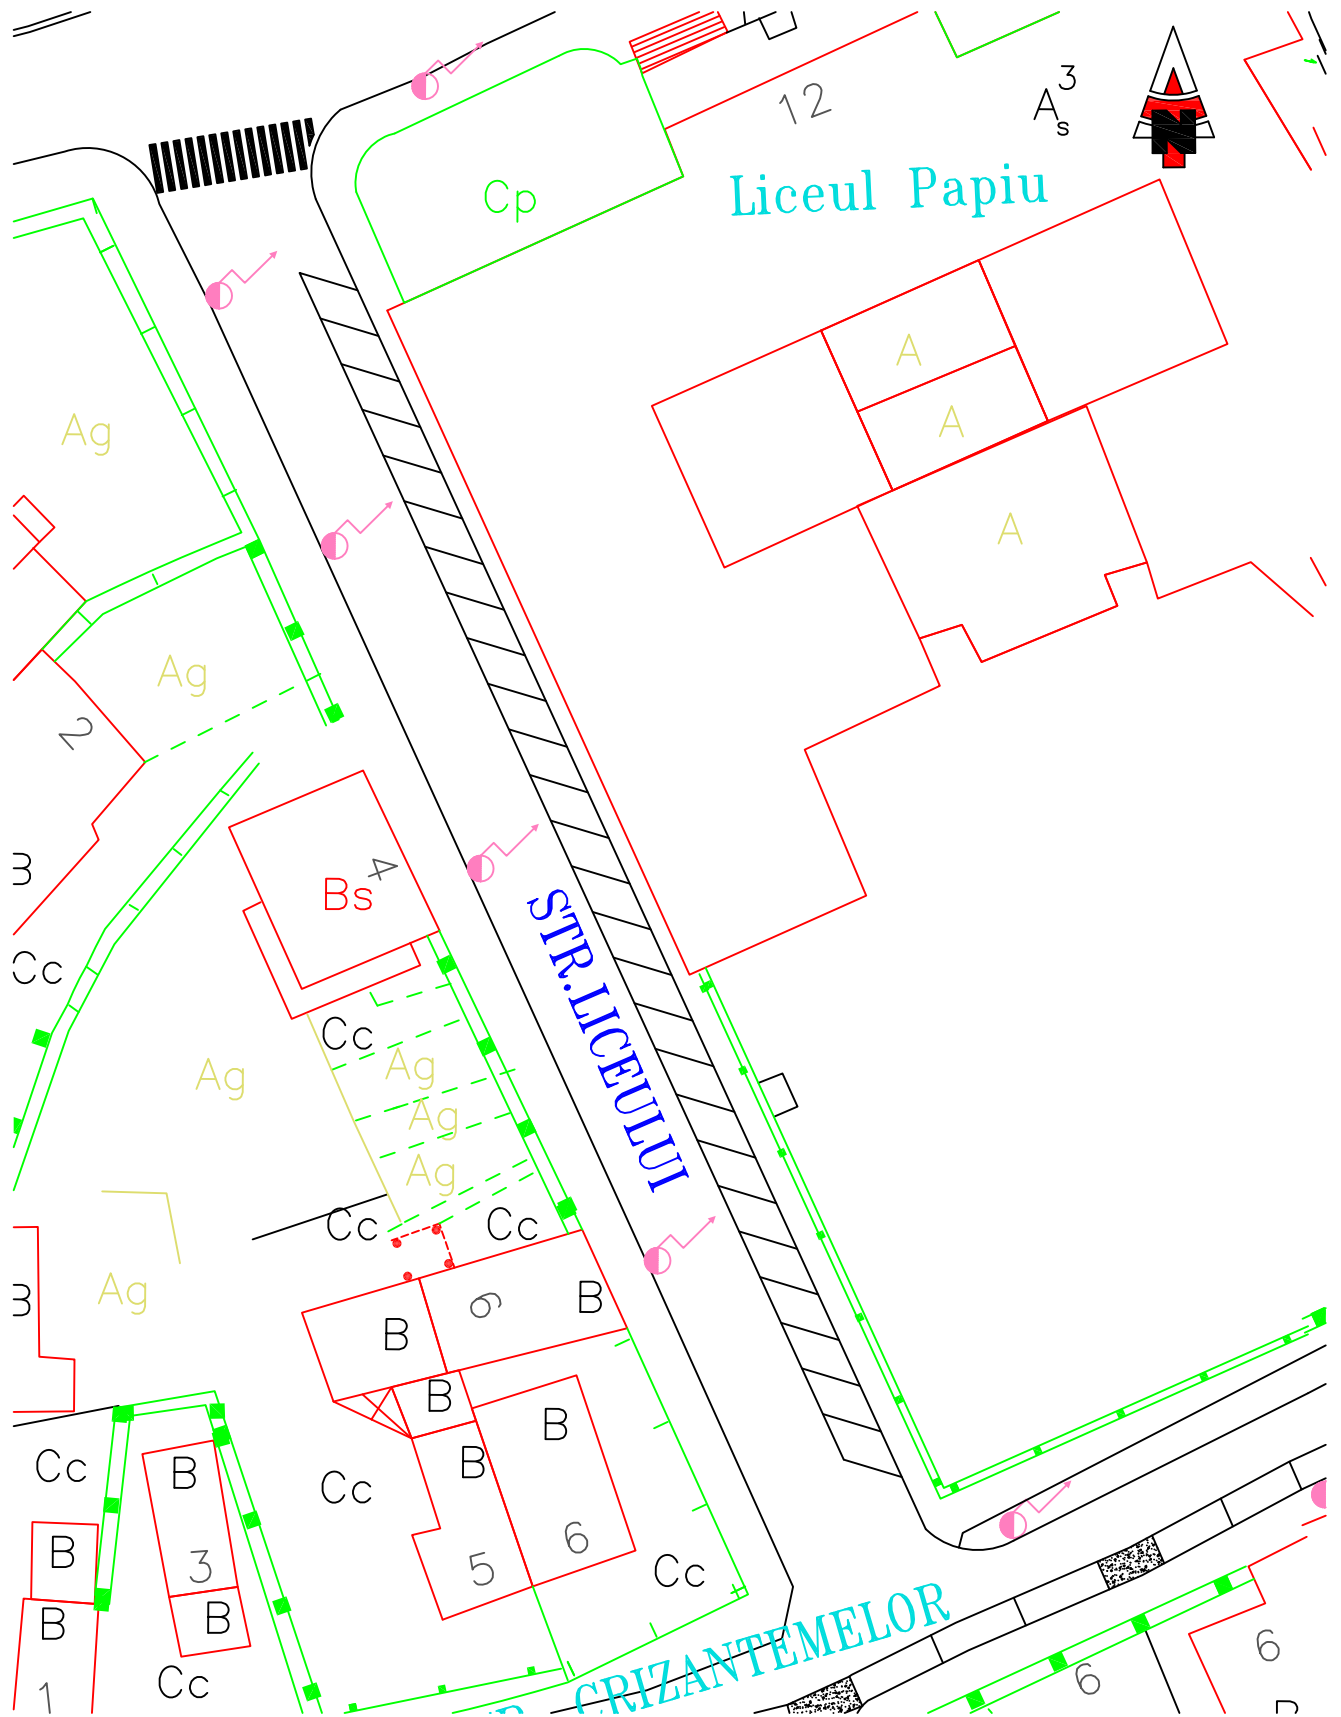


LEGENDA	
	Parcare perpendiculara
	Parcare paralela
	Acces auto
	Parcare la 45°

Strada sens unic

LOCURI DE PARCARE: 26
- 26 parcari la 45°


PLAN AMENAJARE PARCARI
STR. MADACH IMRE

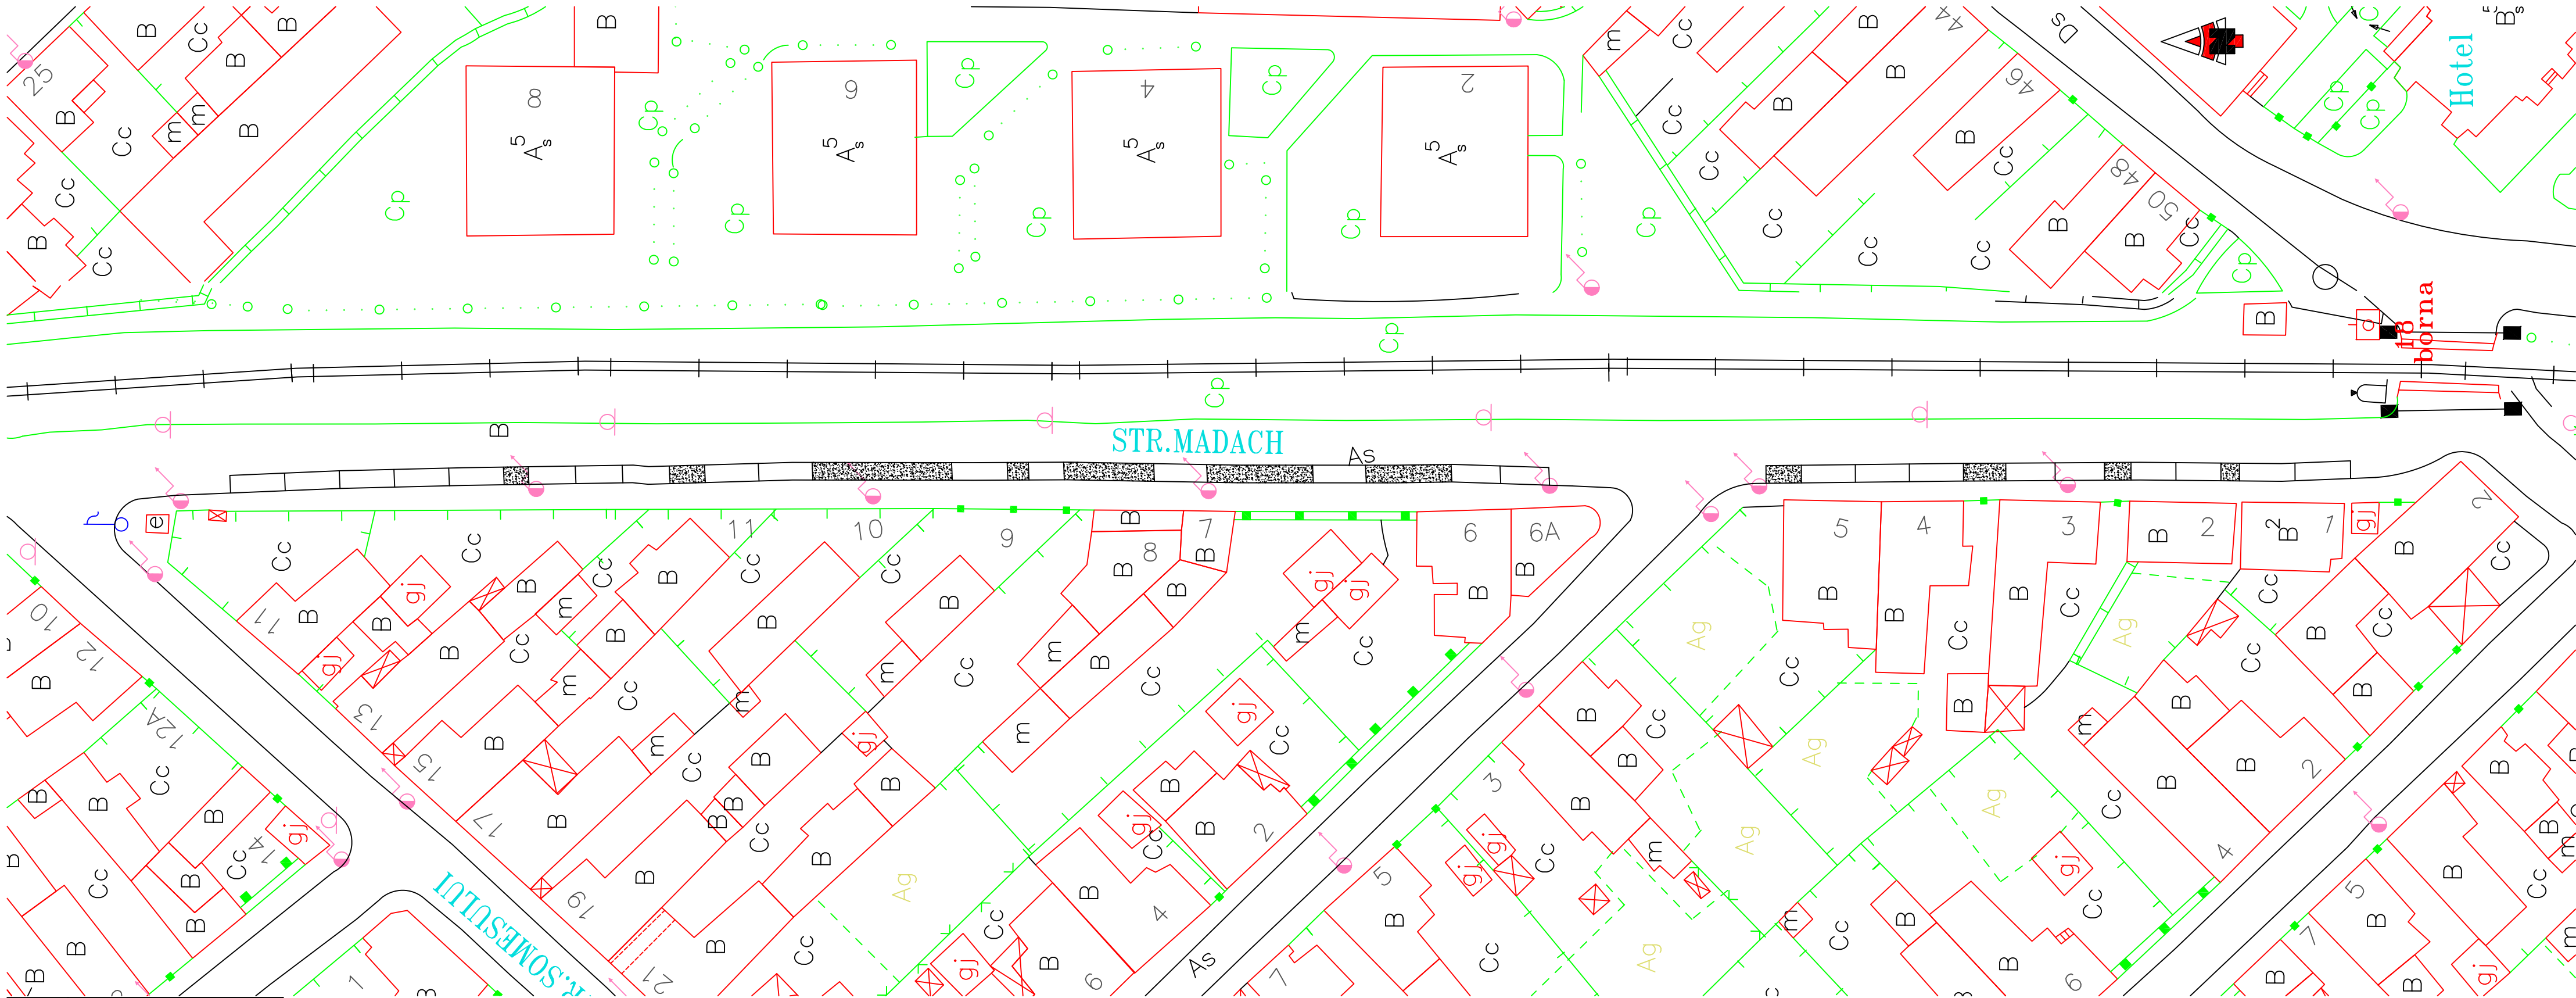

LEGENDA	
	Parcare perpendiculara
	Parcare paralela
	Acces auto
	Parcare la 45°

Strada sens unic
LOCURI DE PARCARE: 25
- 25 parcare paralele


PLAN AMENAJARE PARCARI
STR. MARASTI

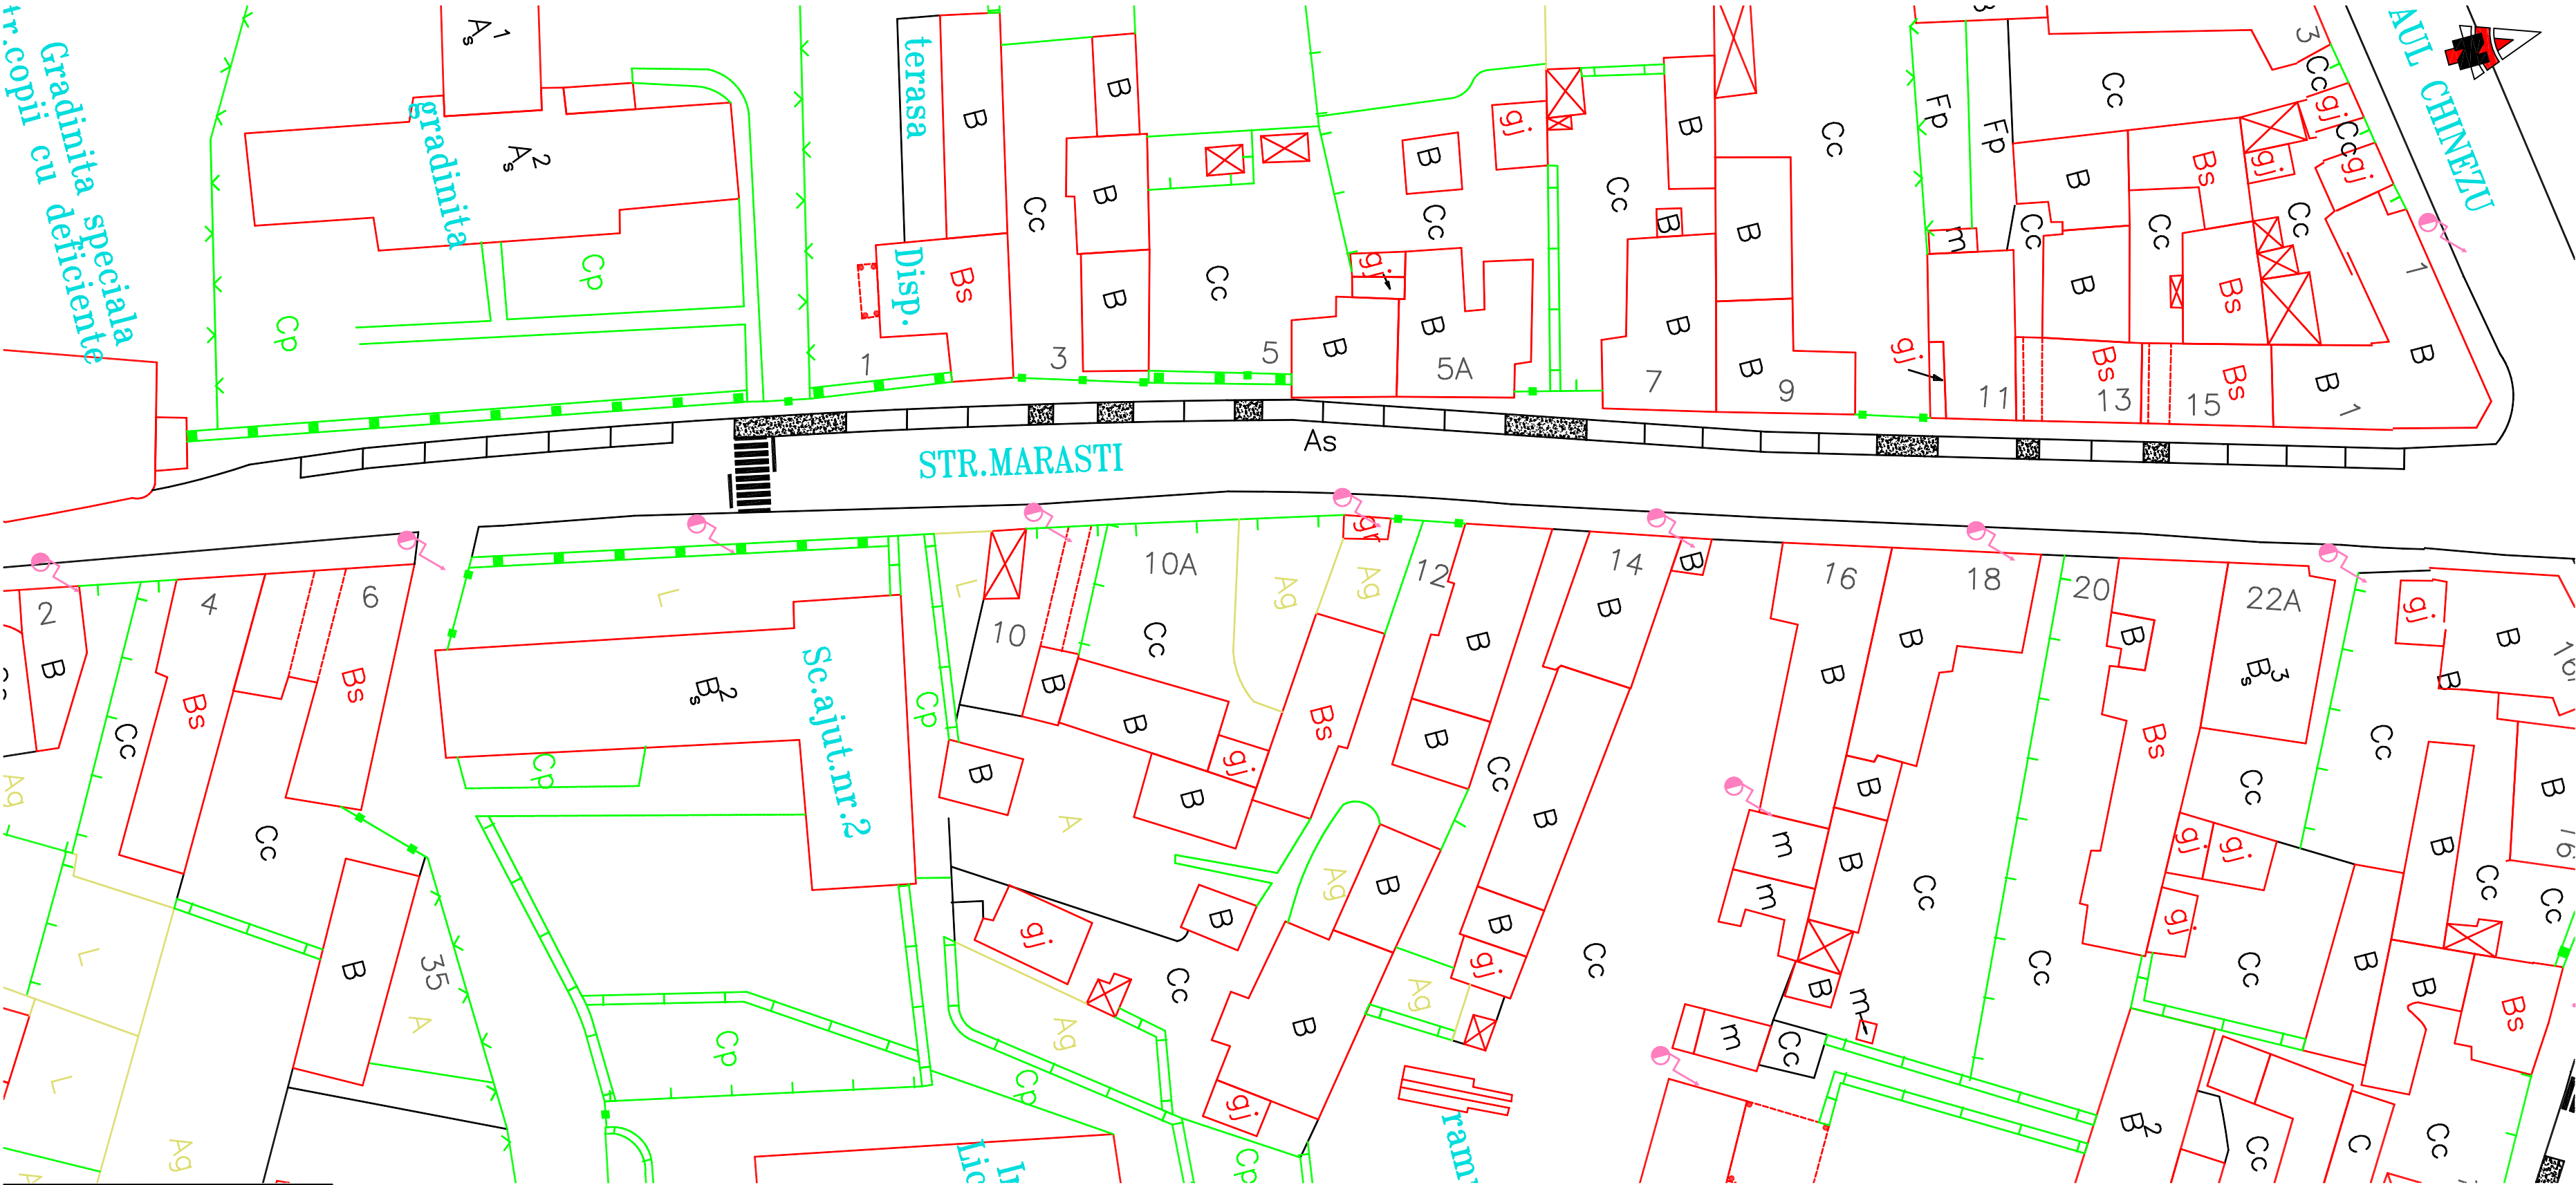

LEGENDA	
	Parcare perpendiculara
	Parcare paralela
	Acces auto
	Parcare la 45°

LOCURI DE PARCARE: 28
- 28 parcare paralele

PLAN AMENAJARE PARCARI
STR. MARTON ARON

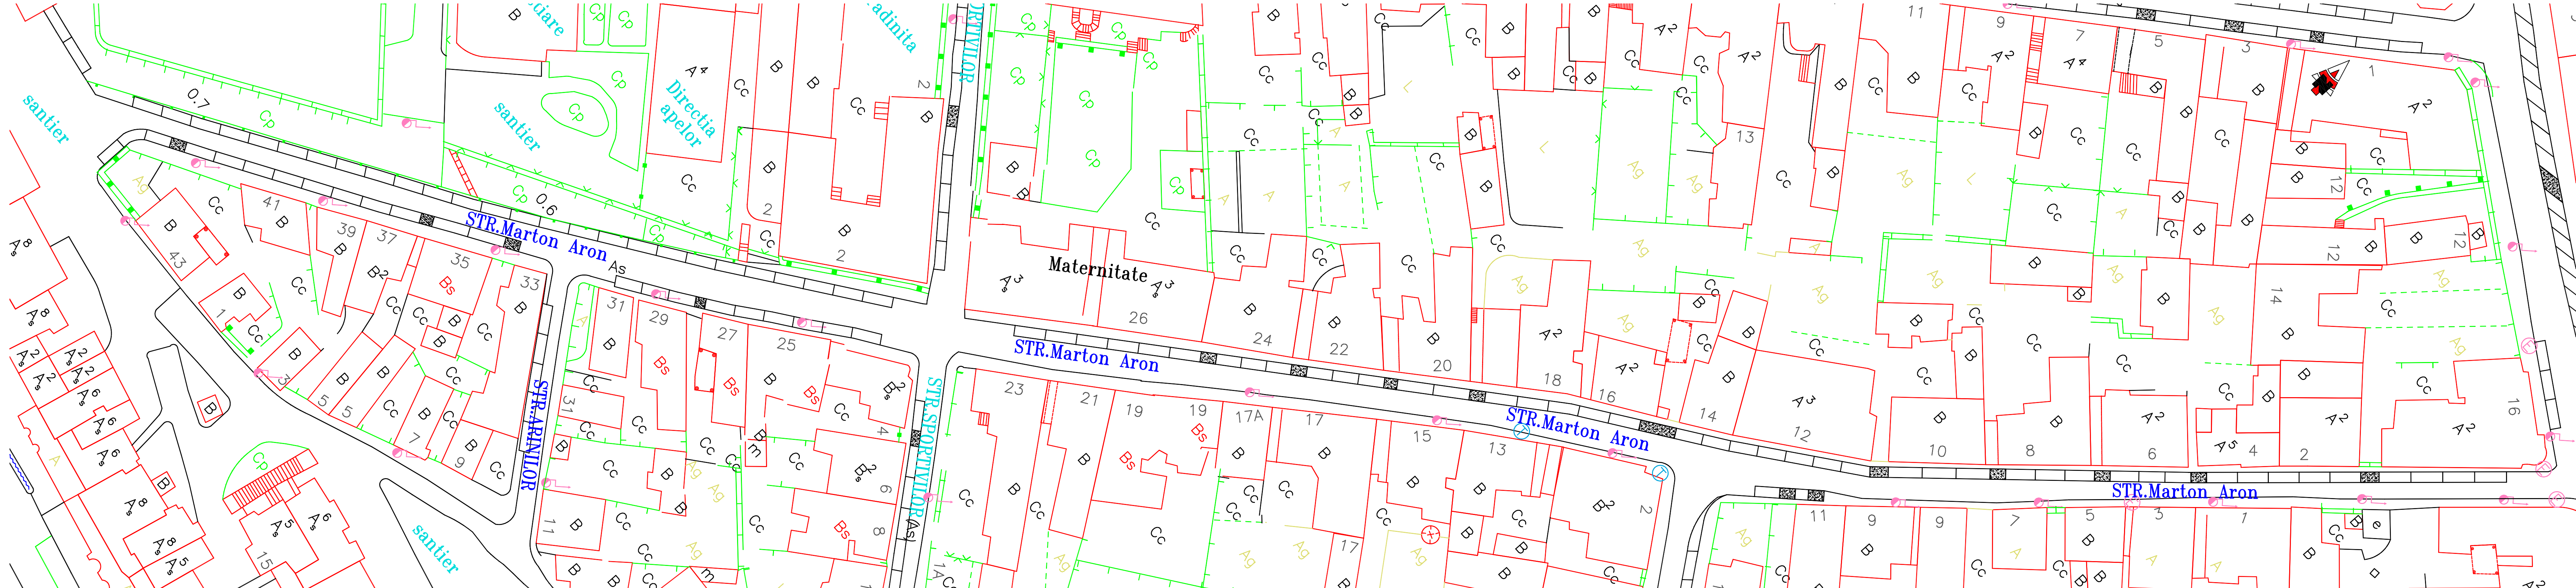


LEGENDA	
	Parcare perpendiculara
	Parcare paralela
	Acces auto
	Parcare la 45°

Strada sens unic
P-ta Unirii - Bolyai F.


LOCURI DE PARCARE: 92
- 92 parcare paralele

As **STR. MIHAI EMINESCU**

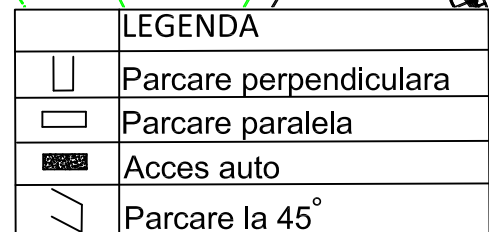

LOCURI DE PARCARE: 78
Locuri de parcare/sector: 29
(Revolutiei - Braila)
- 29 parcuri paralele


PLAN AMENAJARE PARCARI
STR. MIHAI EMINESCU

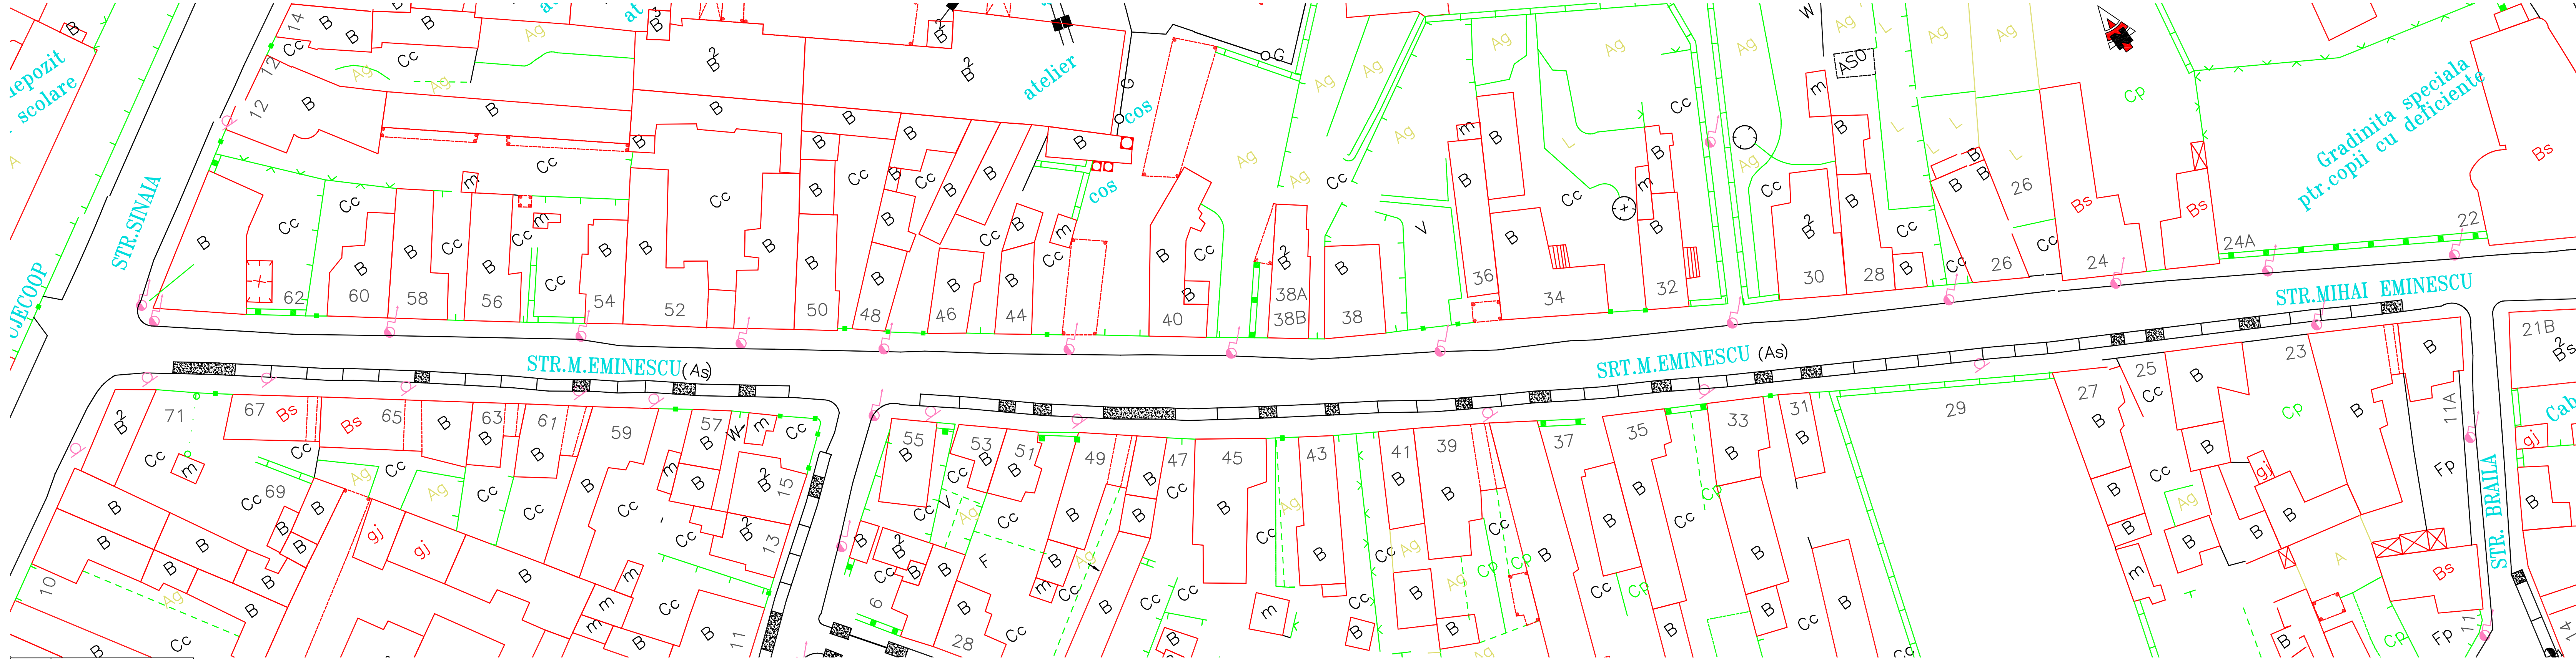

LEGENDA	
	Parcare perpendiculara
	Parcare paralela
	Acces auto
	Parcare la 45°

LOCURI DE PARCARE: 78
(Braila - Sinaia)
Locuri de parcare/sector: 49
- 51 parcare paralele


PLAN AMENAJARE PARCARI
STR. MIHAI VITEAZU

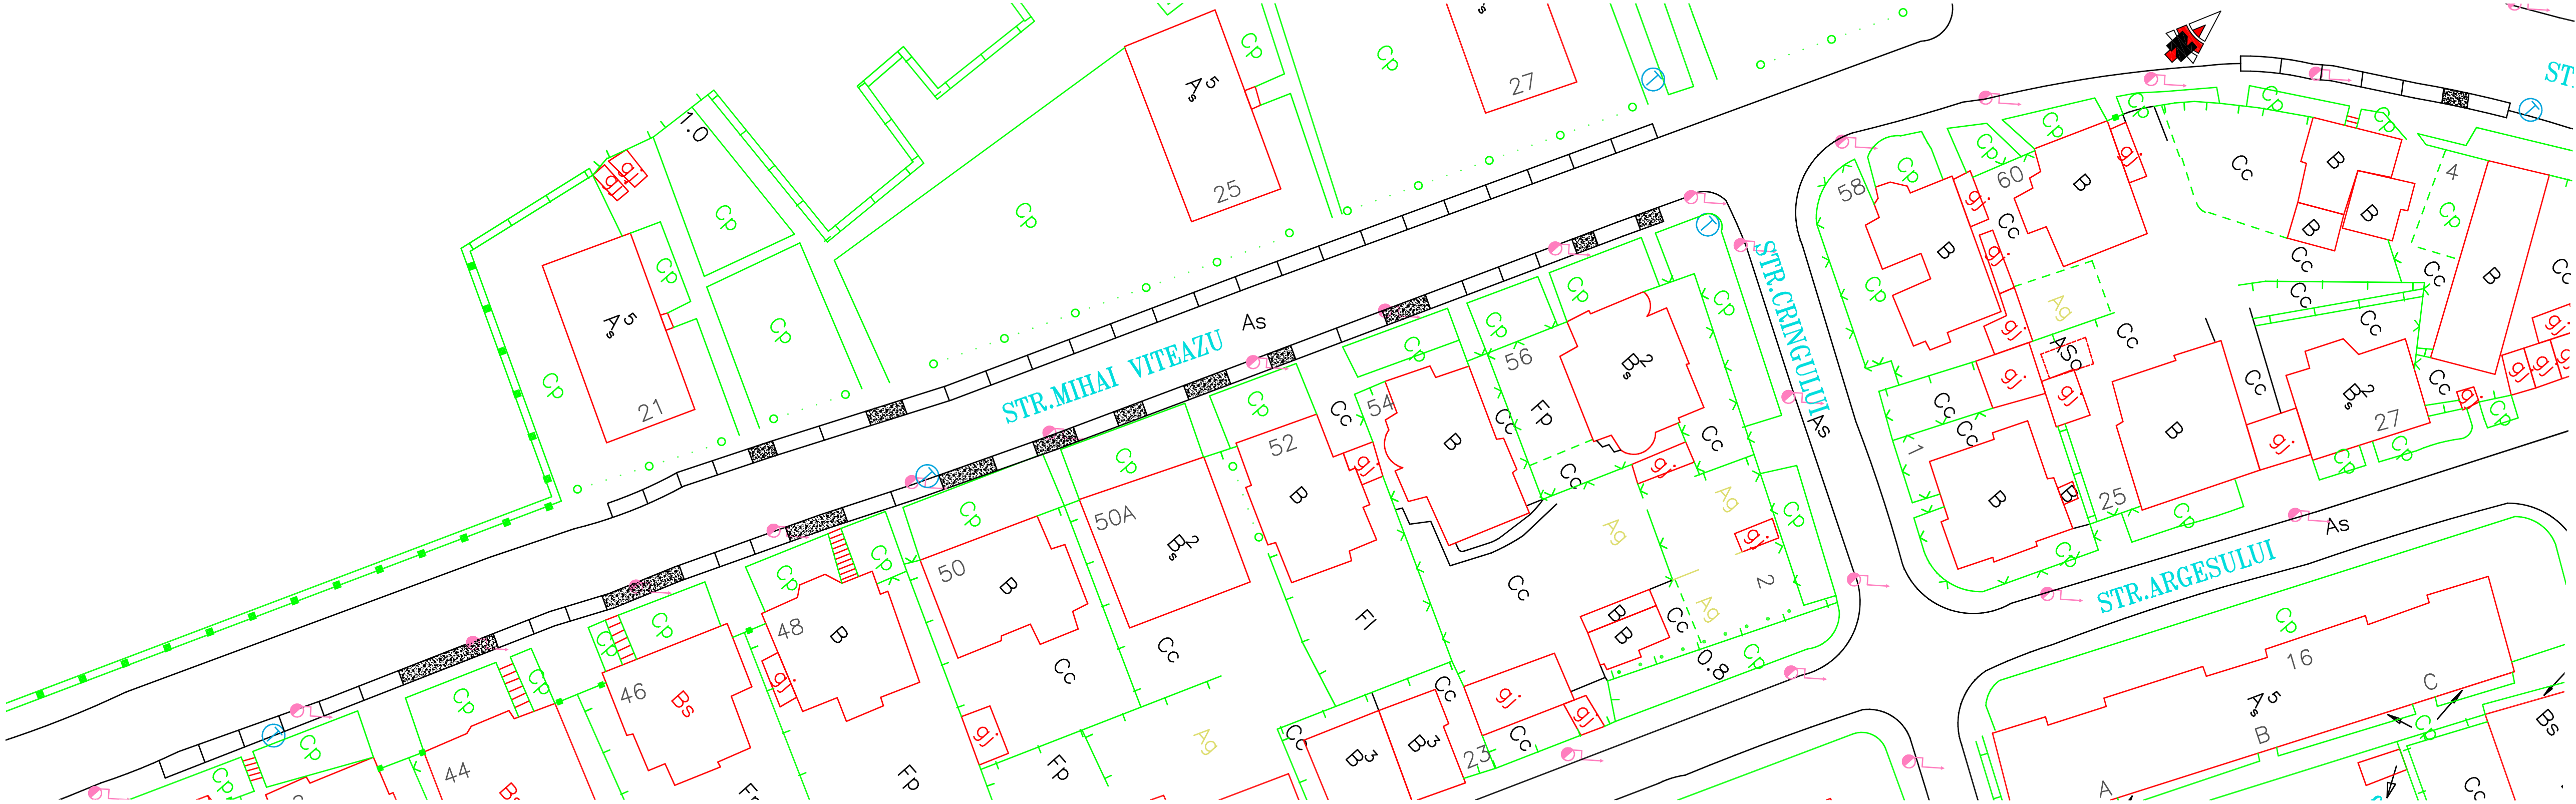

LEGENDA	
	Parcare perpendiculara
	Parcare paralela
	Acces auto
	Parcare la 45°

LOCURI DE PARCARE: 80
Locuri de parcare/sector: 55
(Bd-ul Cetatii - Gh. Marinescu)
- 55 parcati paralele

PLAN AMENAJARE PARCARI
STR. MIHAI VITEAZU

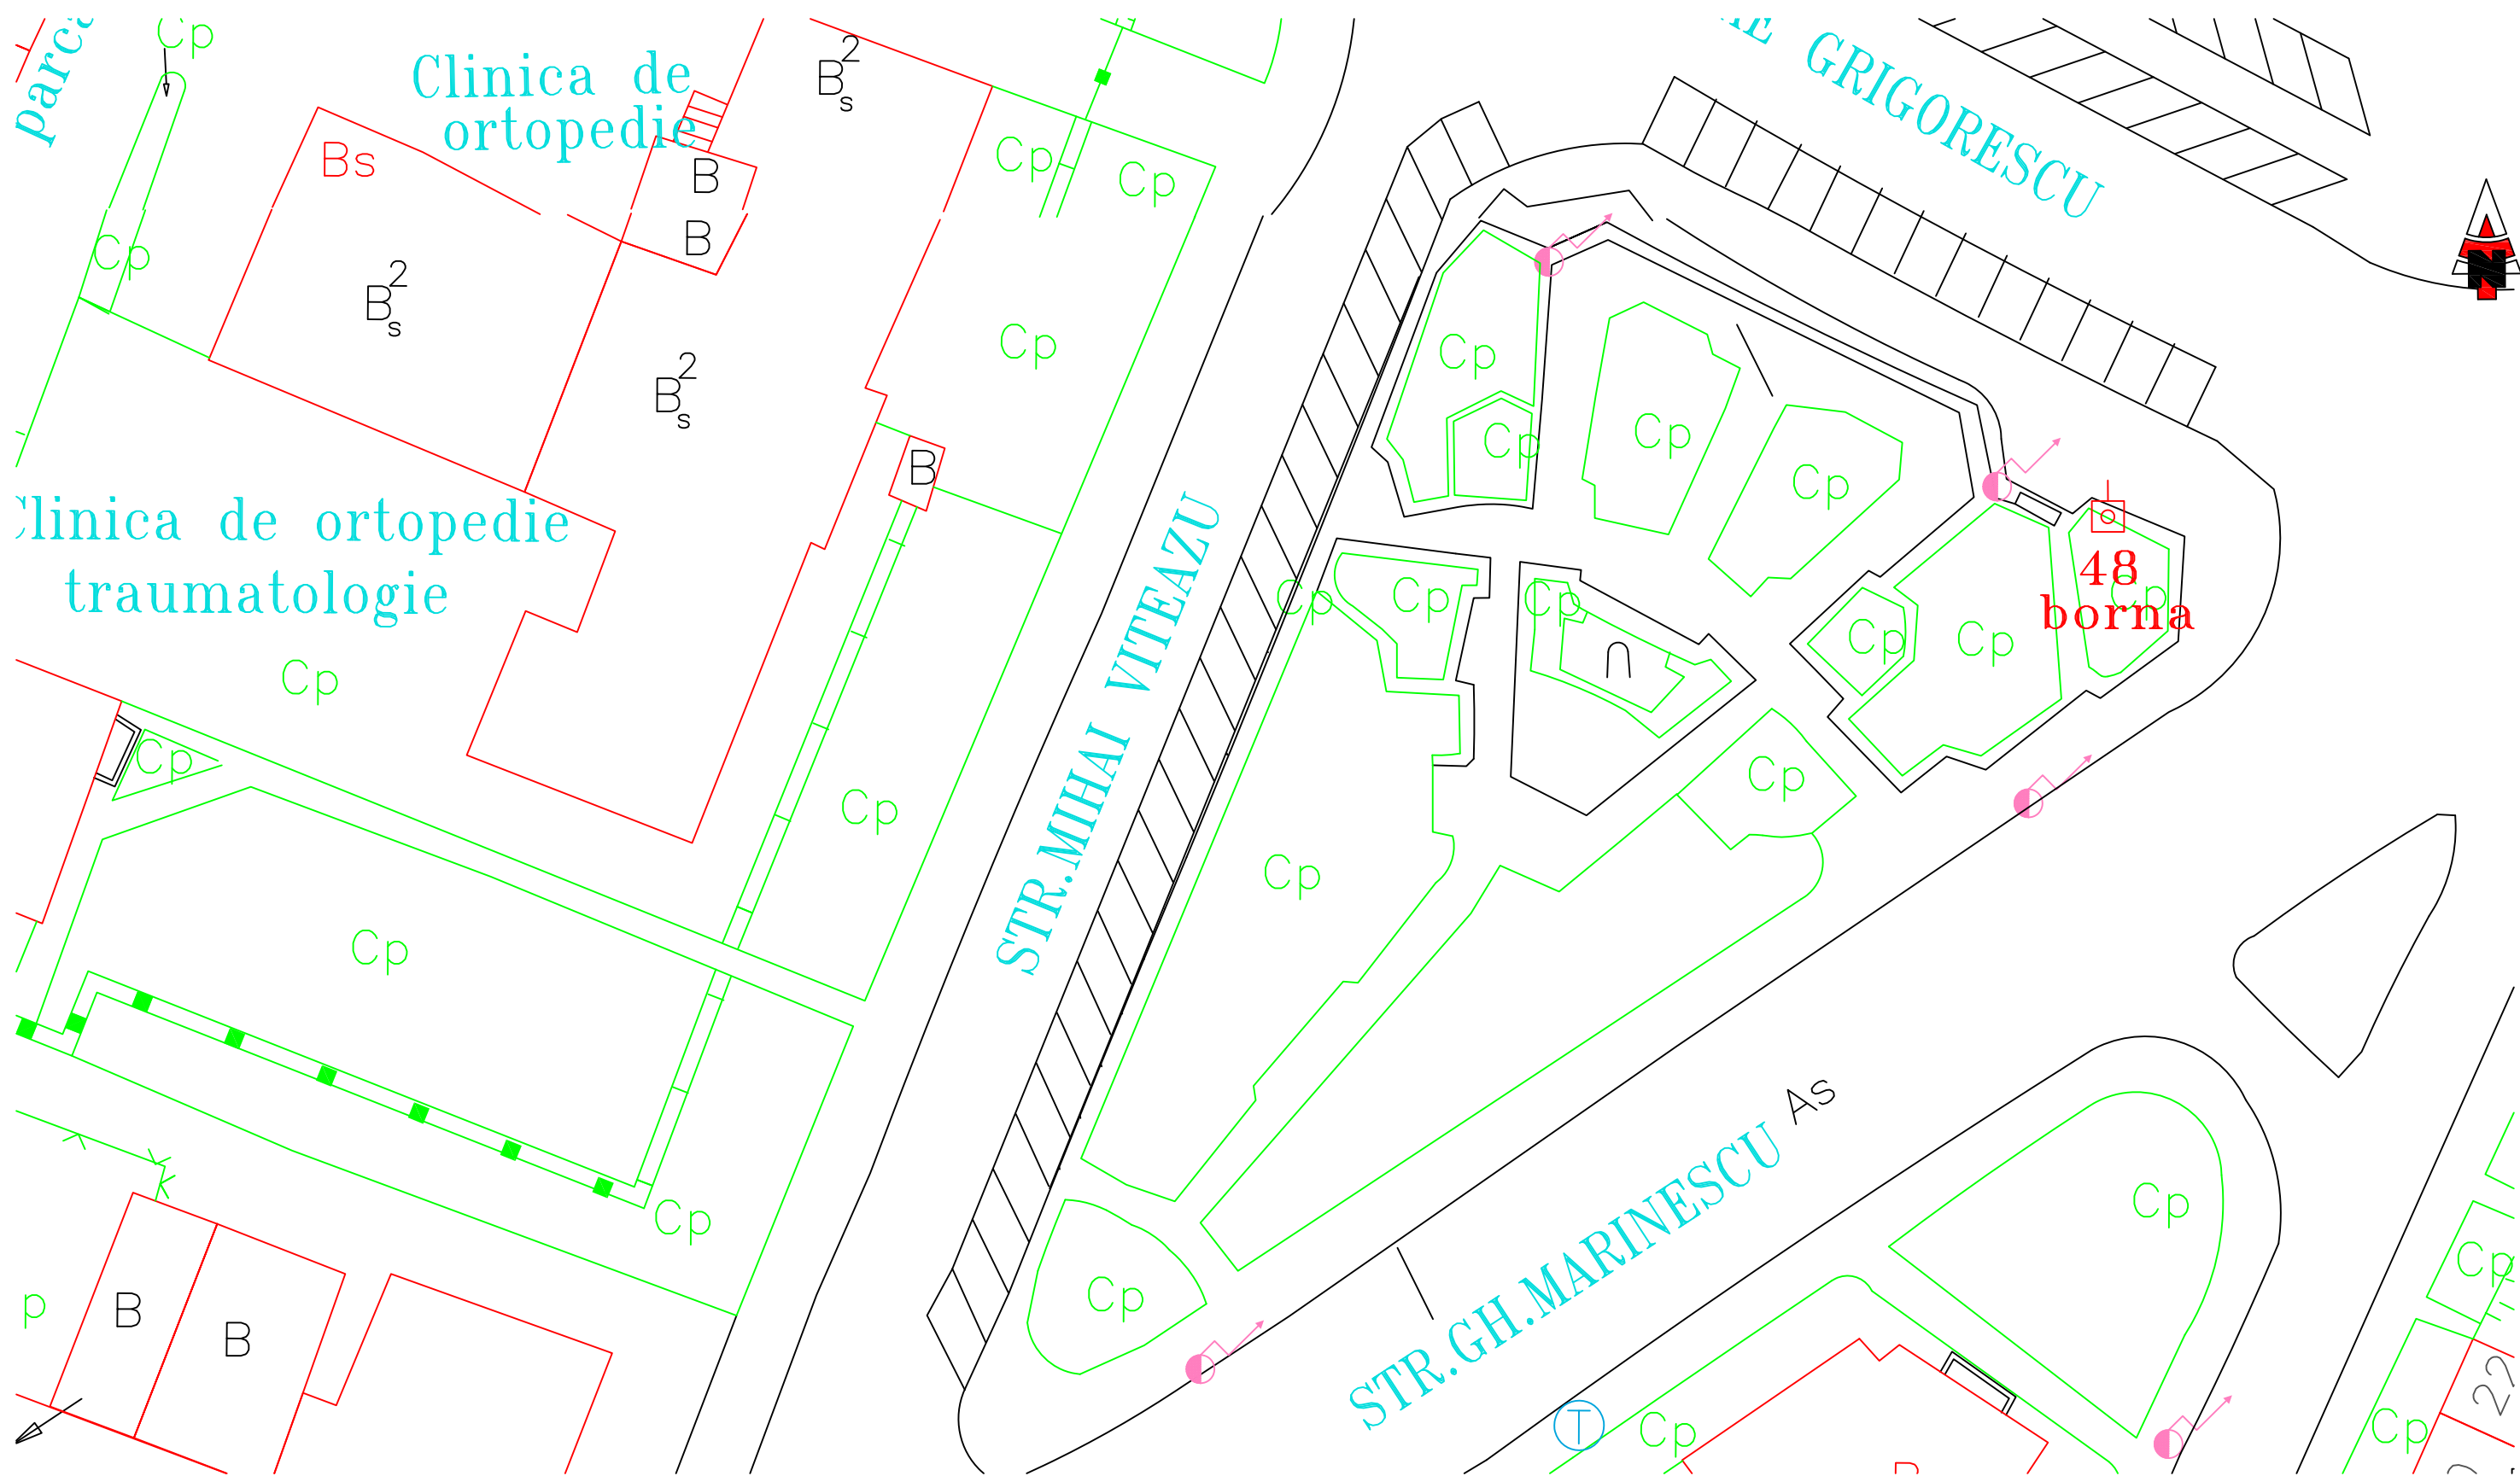


	LEGENDA
	Parcare perpendiculara
	Parcare paralela
	Acces auto
	Parcare la 45°

Strada sens unic

LOCURI DE PARCARE:80
Locuri de parcare/sector: 25
(Gh. Marinescu - N. Grigorescu)
- 25 parcare la 45°

PLAN AMENAJARE PARCARI
STR. MIHAIL KOGALNICEANU

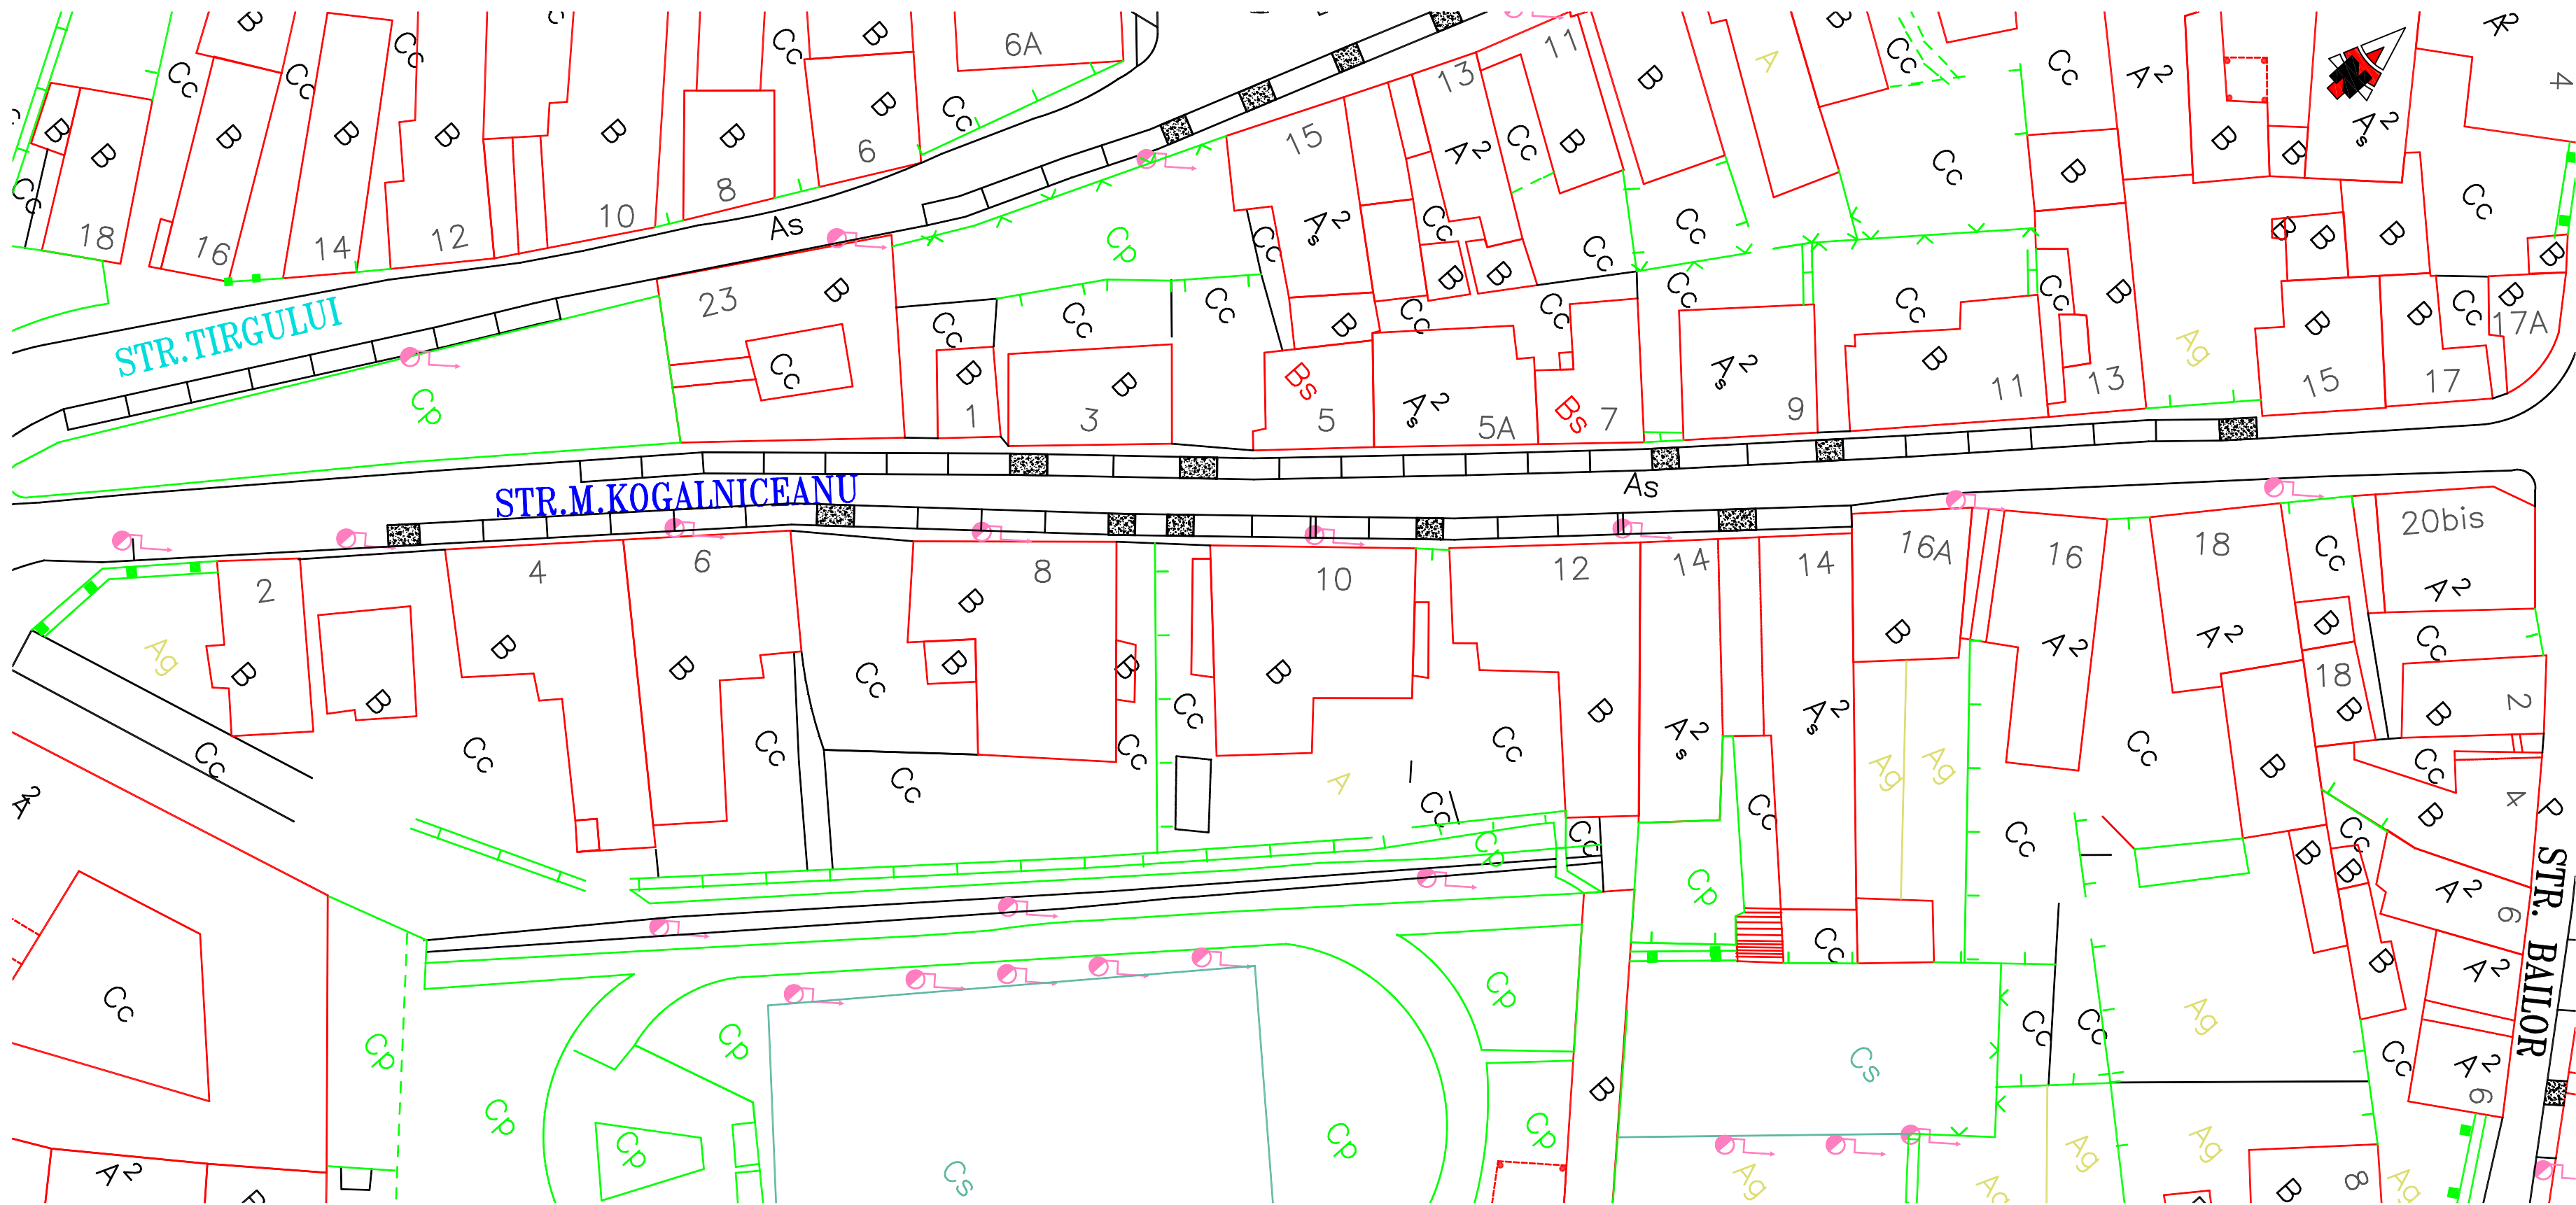


LEGENDA	
	Parcare perpendiculara
	Parcare paralela
	Acces auto
	Parcare la 45°

Strada sens unic

LOCURI DE PARCARE: 44
- 44 parcare paralele

PLAN AMENAJARE PARCARI
STR. MORII

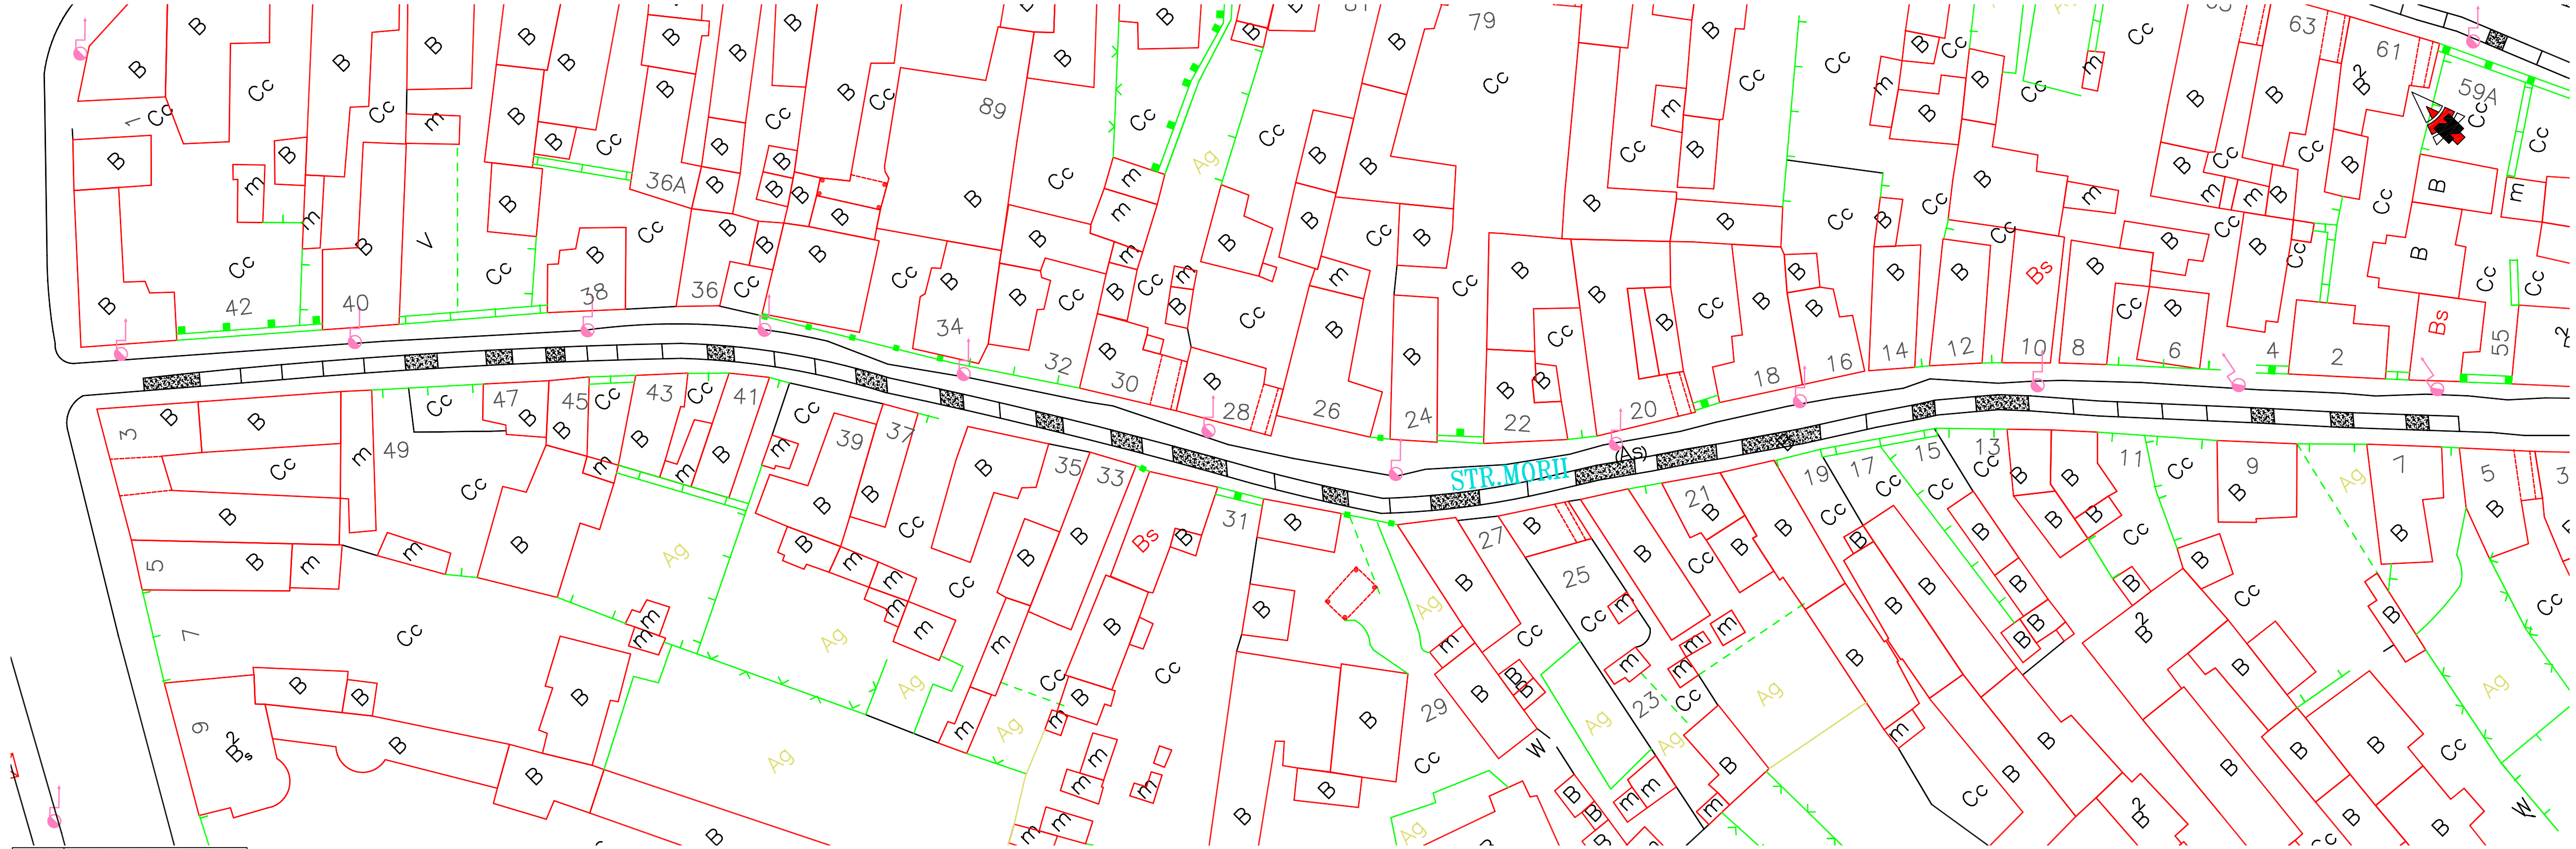


LEGENDA	
	Parcare perpendiculara
	Parcare paralela
	Acces auto
	Parcare la 45°

Strada sens unic

LOCURI DE PARCARE: 38
- 38 parcare paralele


**PLAN AMENAJARE PARCARI
STR. NICOLAE GRIGORESCU**

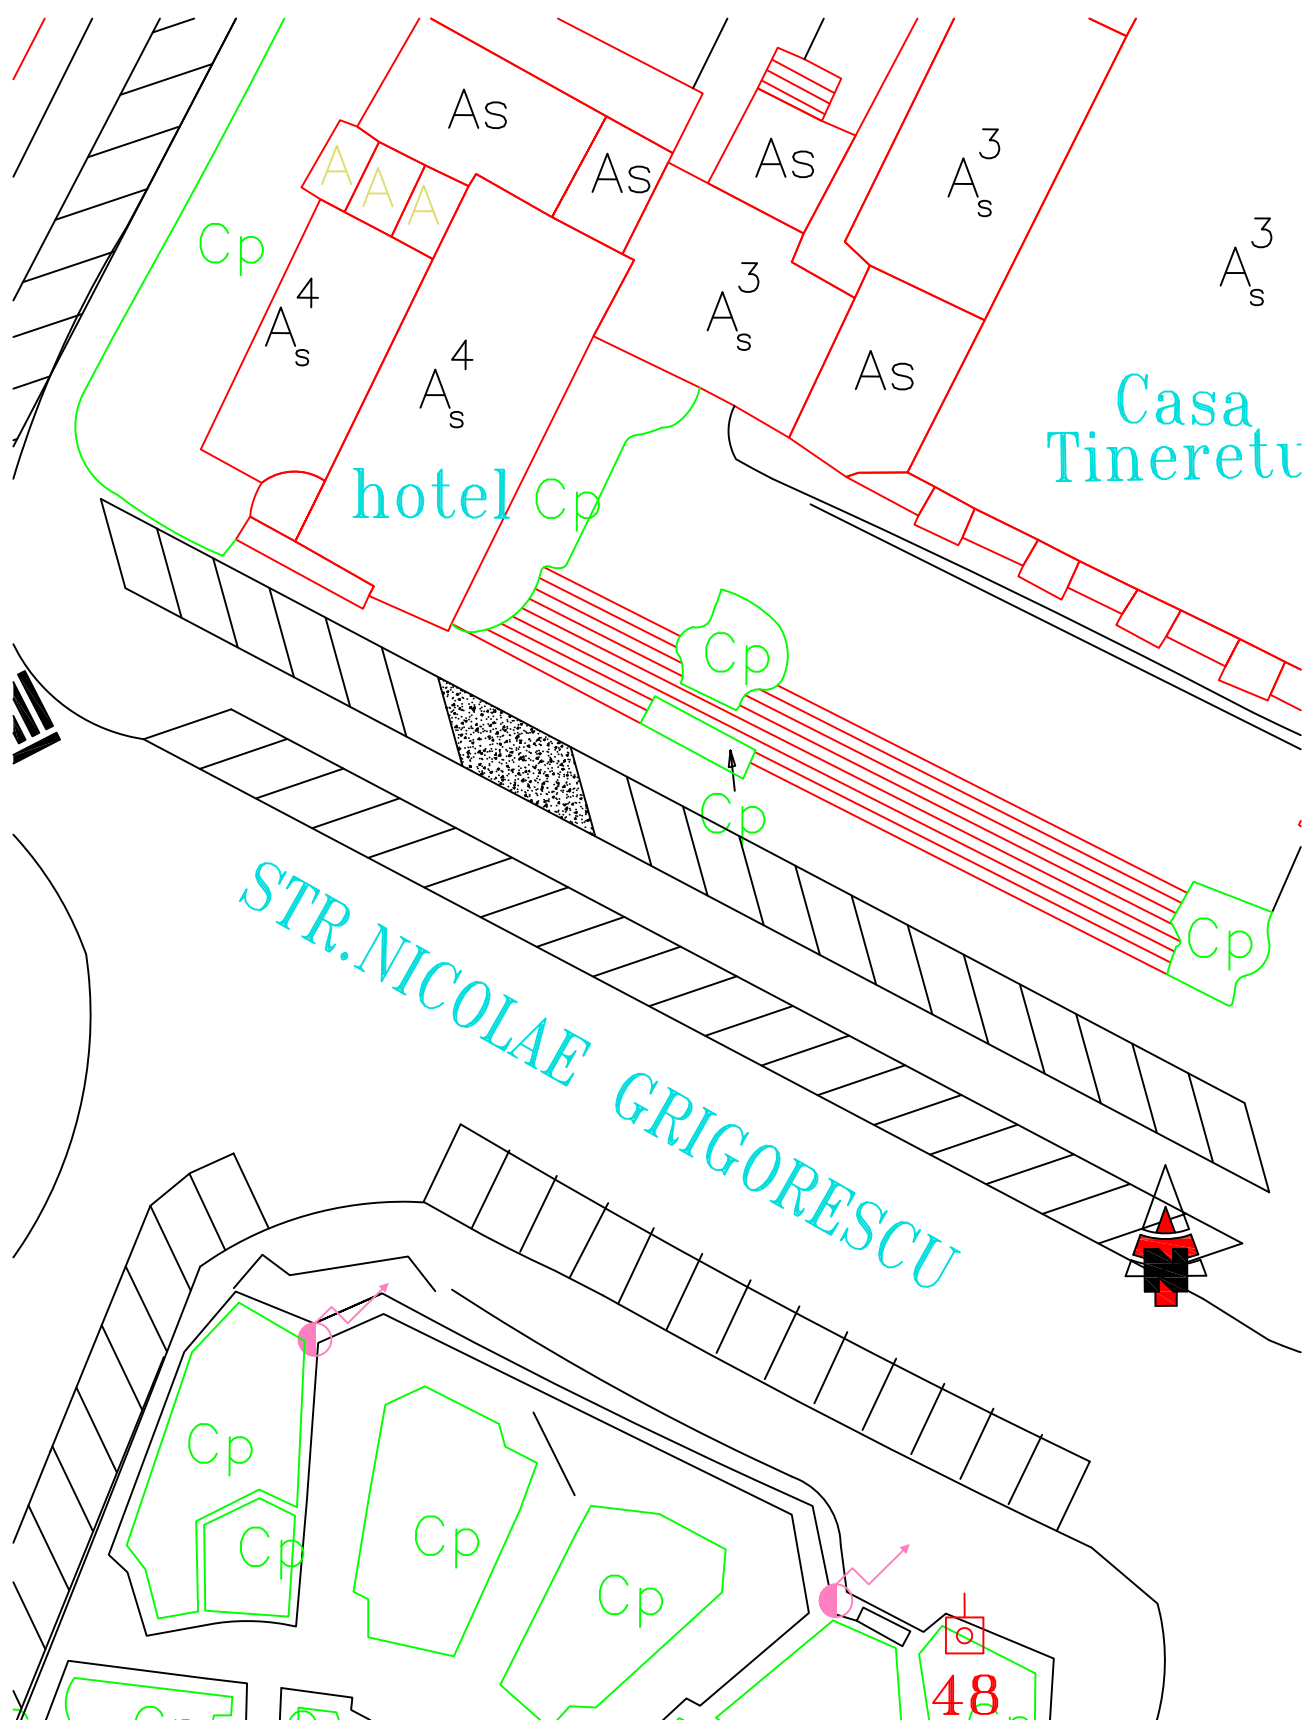

LEGENDA	
	Parcare perpendiculara
	Parcare paralela
	Acces auto
	Parcare la 45°

LOCURI DE PARCARE: 49
- 13 parcare perpendiculare
- 36 parcare la 45°

PLAN AMENAJARE PARCARI
STR. NICOLAE IORGA

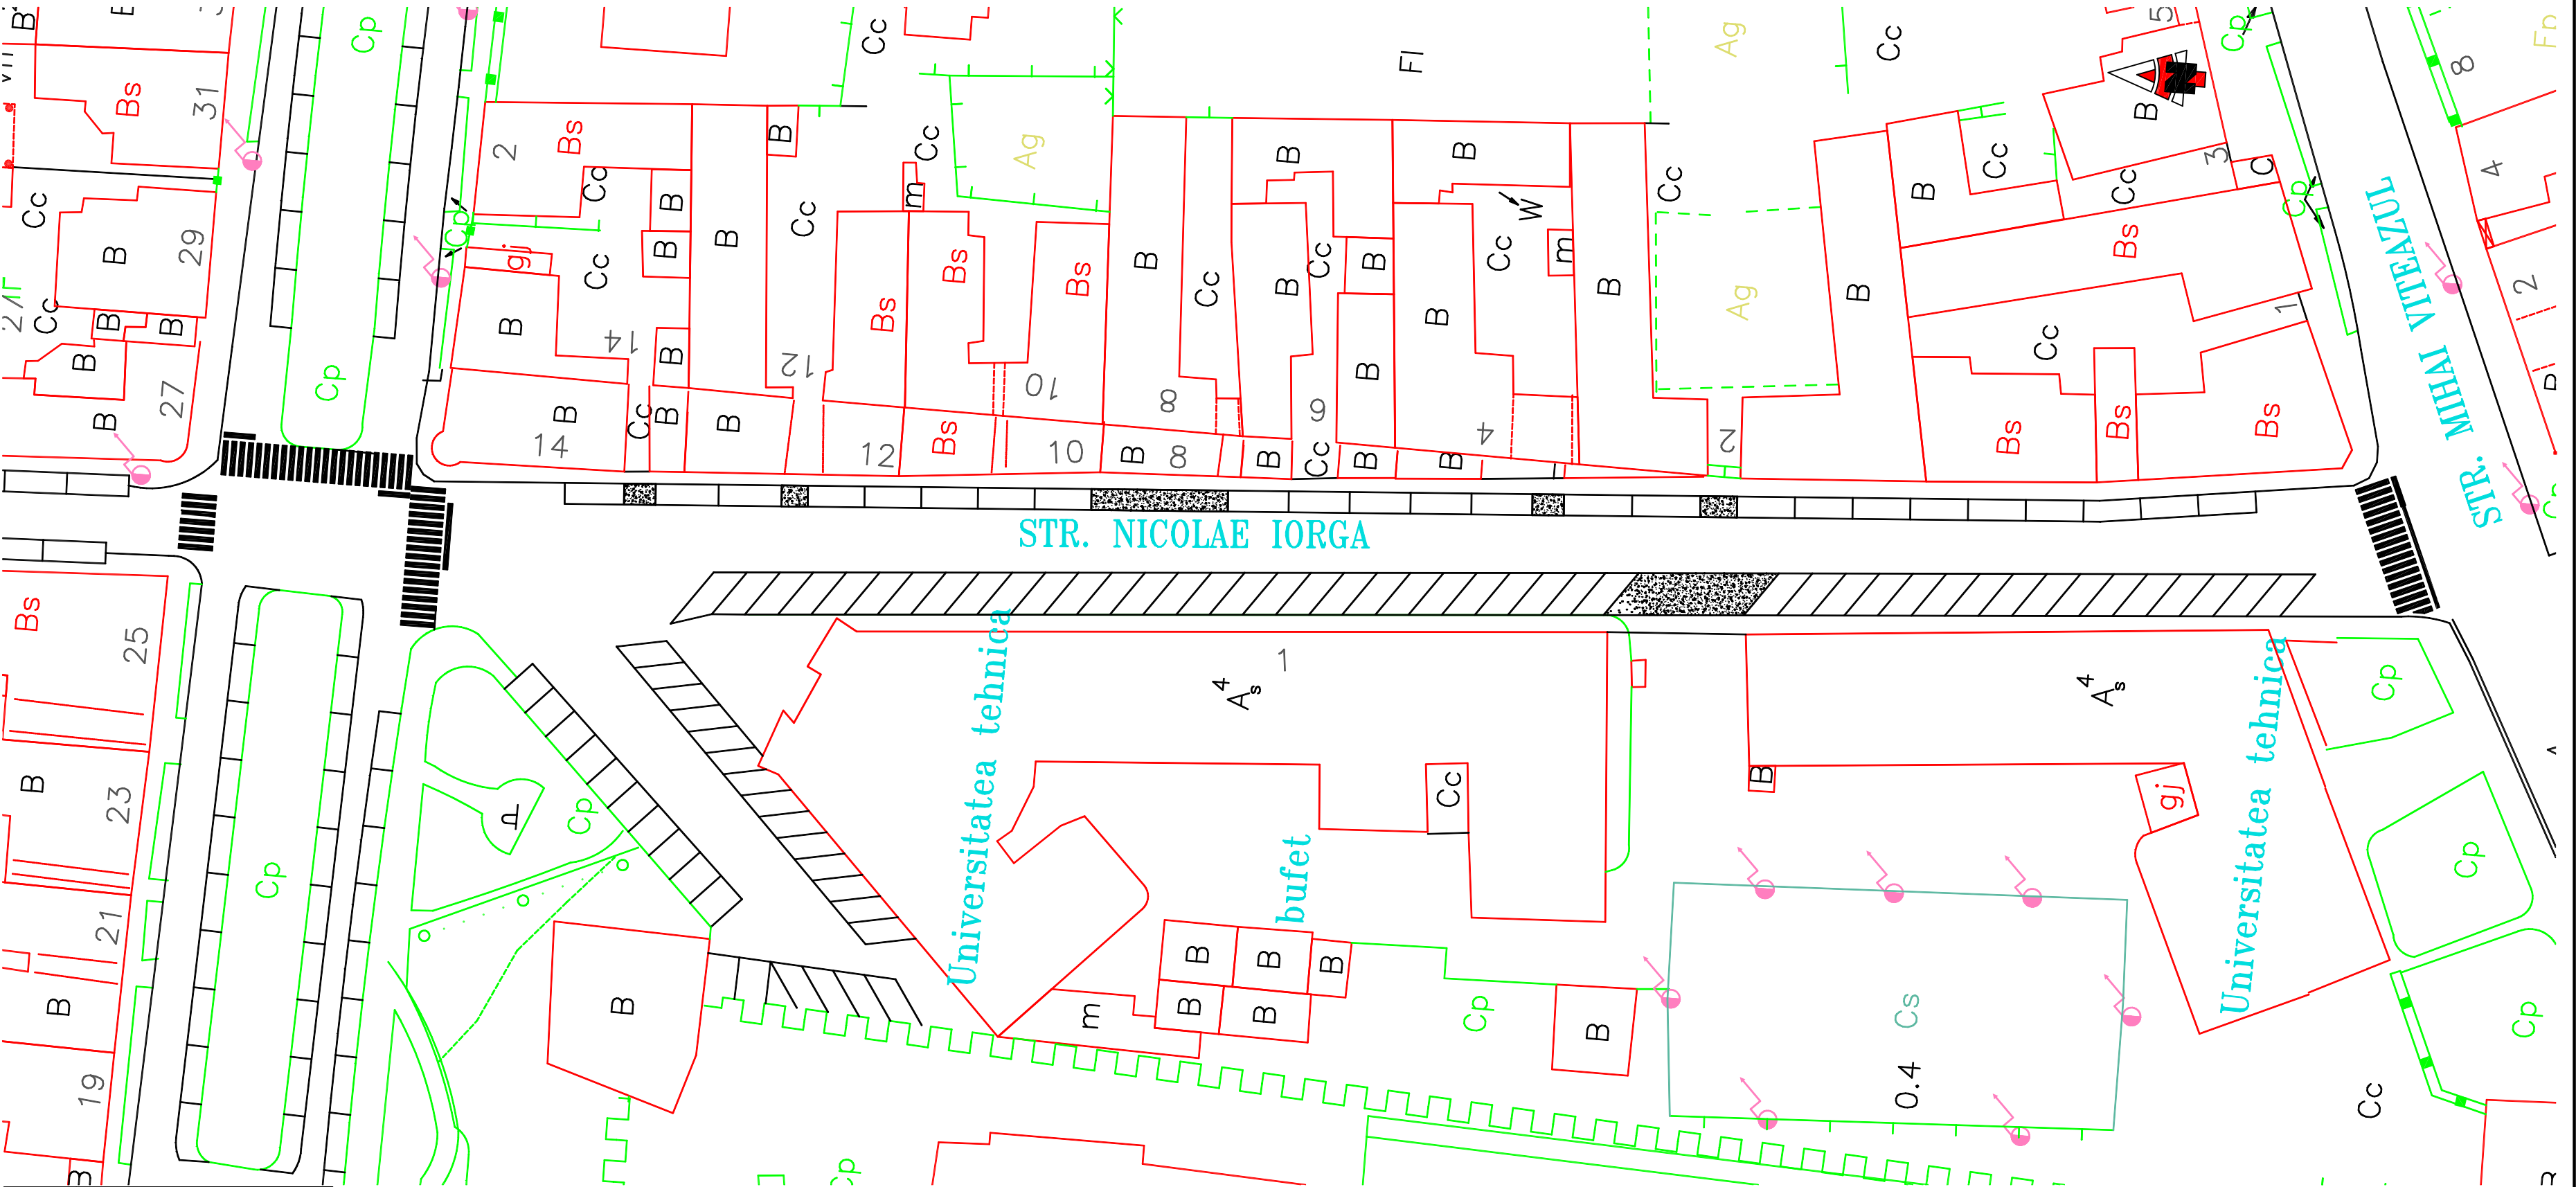


LEGENDA	
	Parcare perpendiculara
	Parcare paralela
	Acces auto
	Parcare la 45°

Strada sens unic

LOCURI DE PARCARE: 100

- 26 parcari paralele
- 12 parcari perpendiculare
- 62 parcari la 45°

PLAN AMENAJARE PARCARI STR. PADES

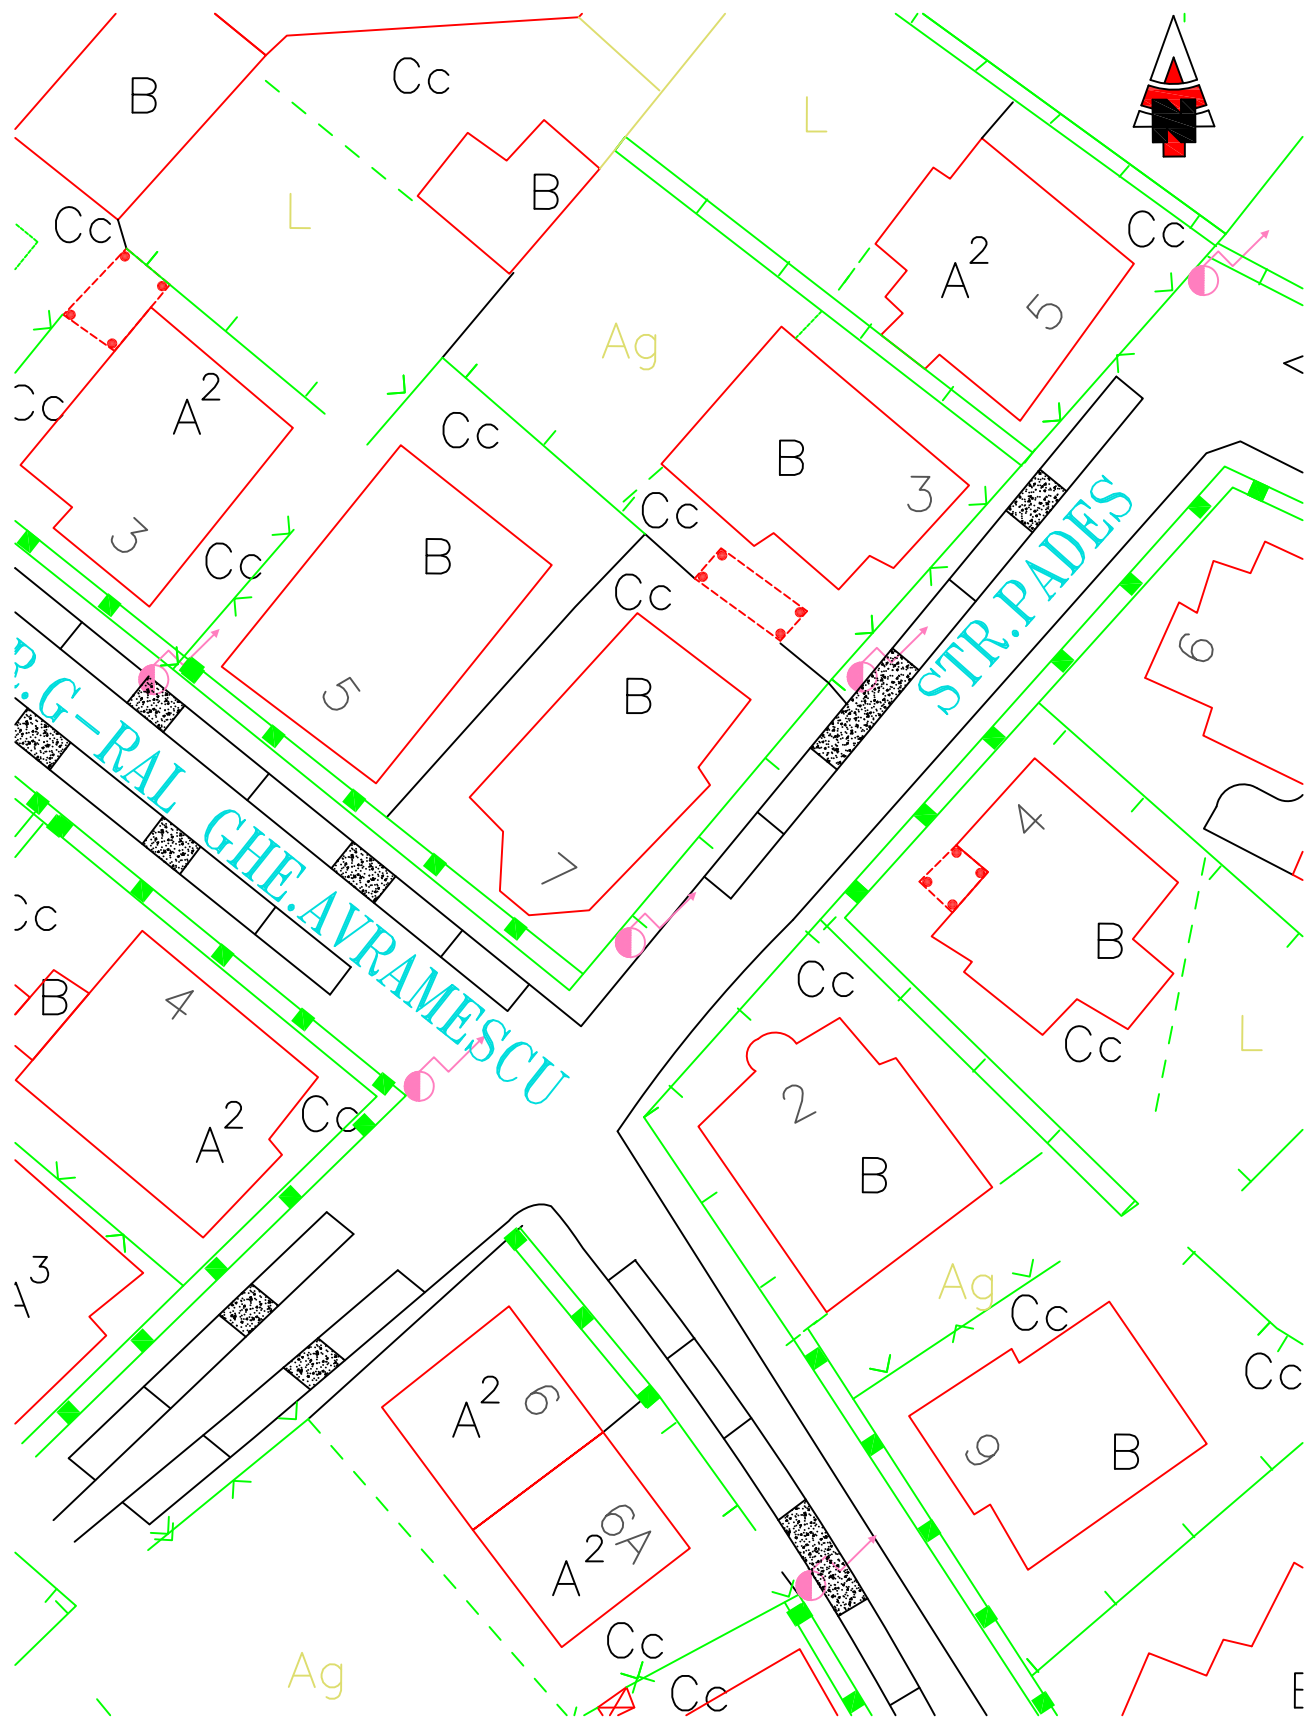


	LEGENDA
	Parcare perpendiculara
	Parcare paralela
	Acces auto
	Parcare la 45°

Strada sens unic

LOCURI DE PARCARE: 11
- 11 parcarî paralele

PLAN AMENAJARE PARCARI **STR. PANSELUTELOR**

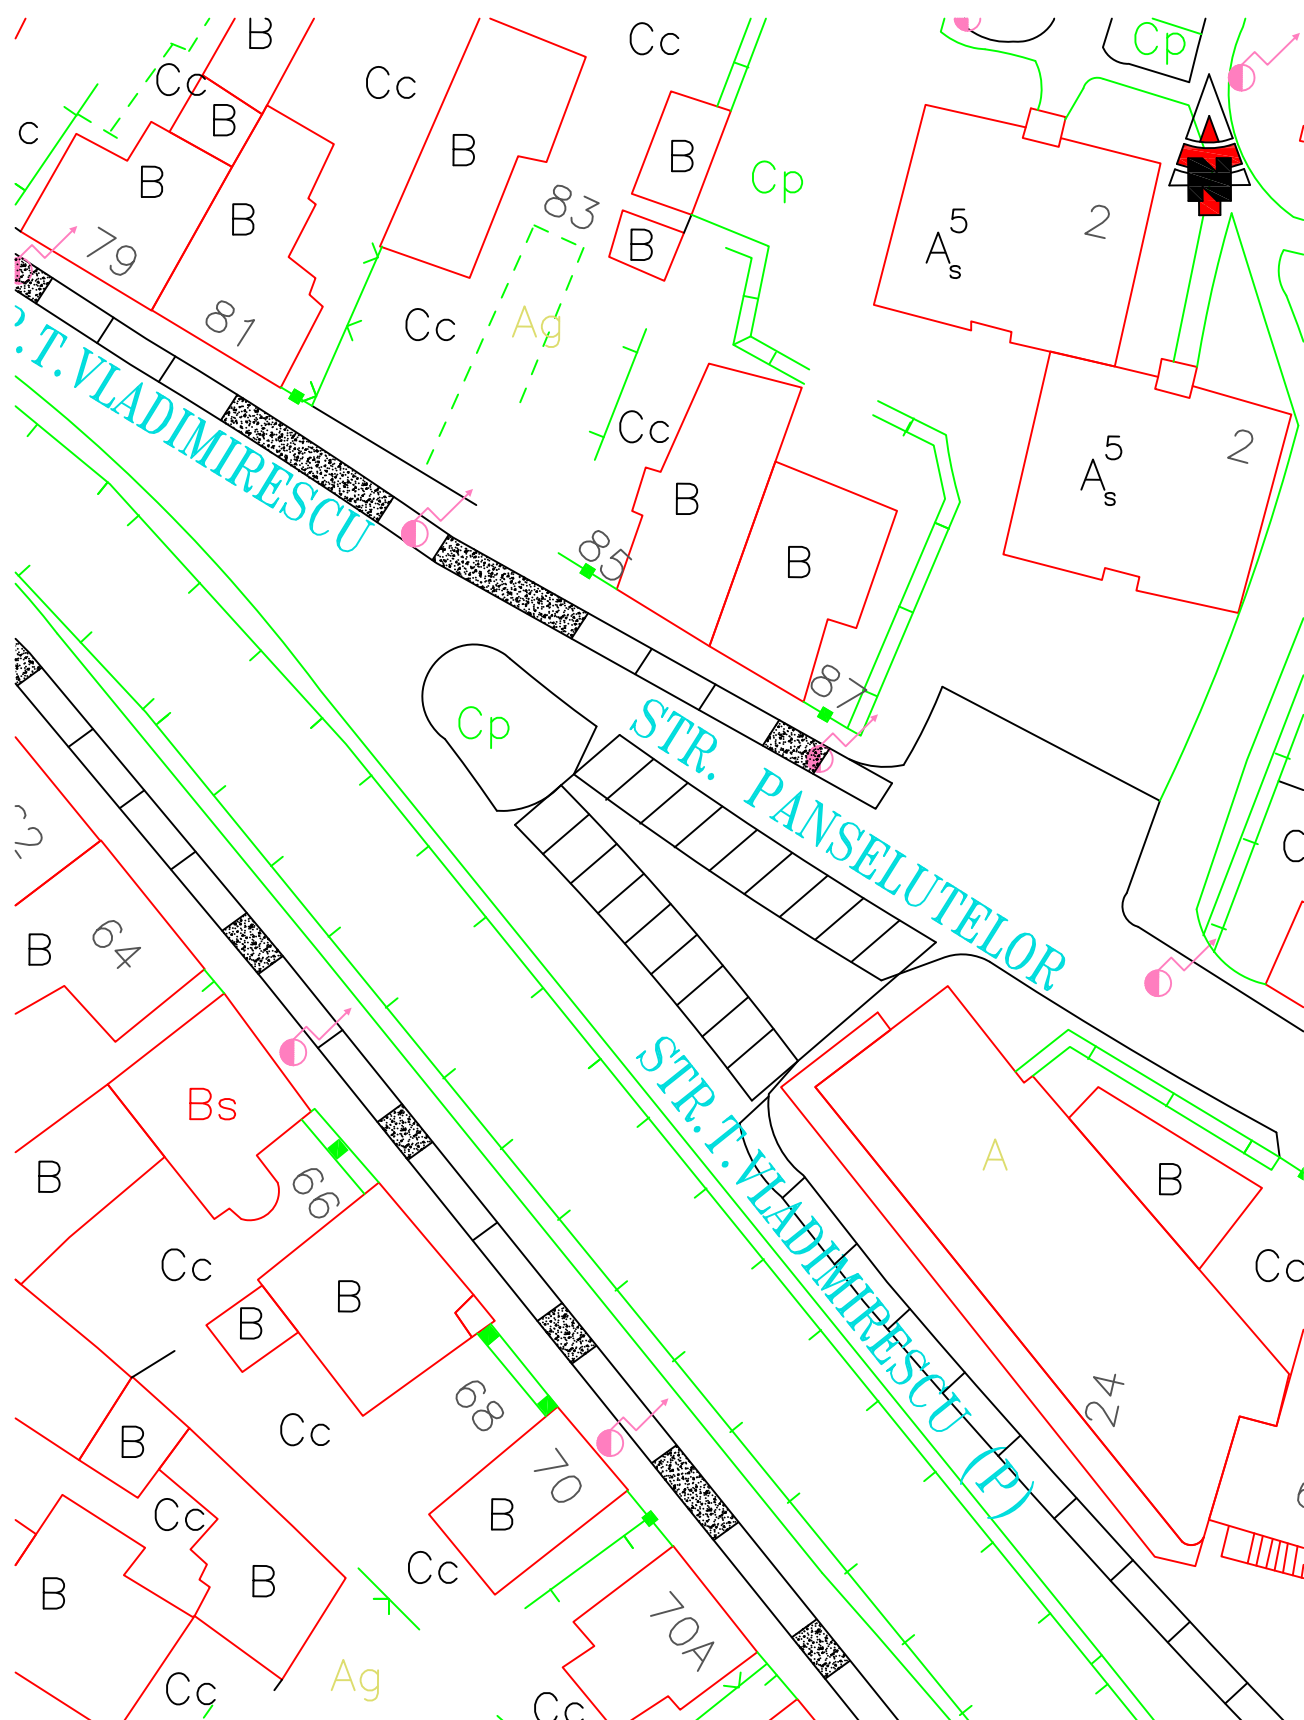


LEGENDA	
	Parcare perpendiculara
	Parcare paralela
	Acces auto
	Parcare la 45°

Strada sens unic

LOCURI DE PARCARE: 13

- 9 parcari perpendiculare
- 4 parcari paralele

PLAN AMENAJARE PARCARI STR. INCINTA BCR - FINANTE

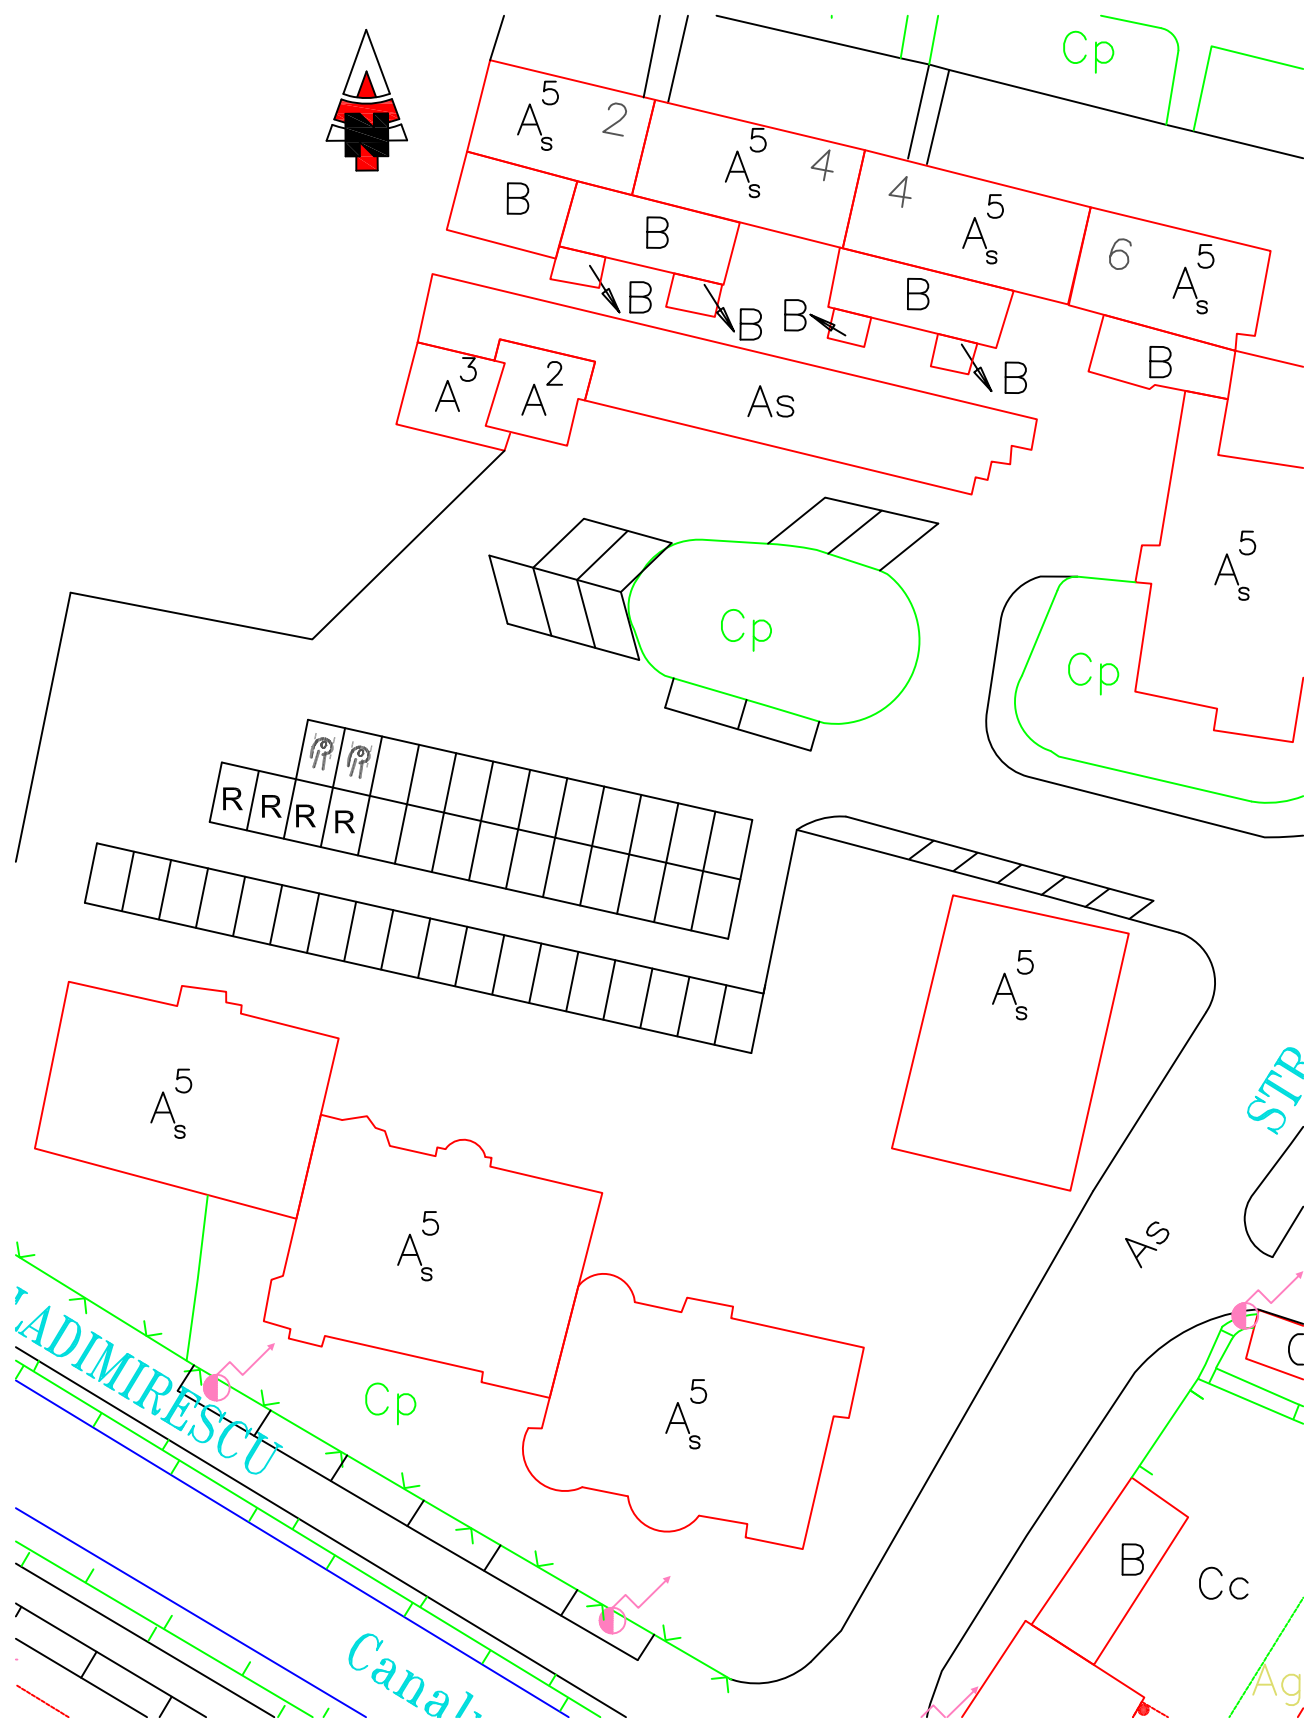

LEGENDA	
	Parcare perpendiculara
	Parcare paralela
	Acces auto
	Parcare la 45°


LOCURI DE PARCARE: 58

- 2 parcare paralele
- 44 parcare perpendiculare
- 12 parcare la 45°

Mentiuni:

- 4 locuri rezervate
- 2 locuri persoane cu handicap

PLAN AMENAJARE PARCARI
INCINTA PARC HOTEL

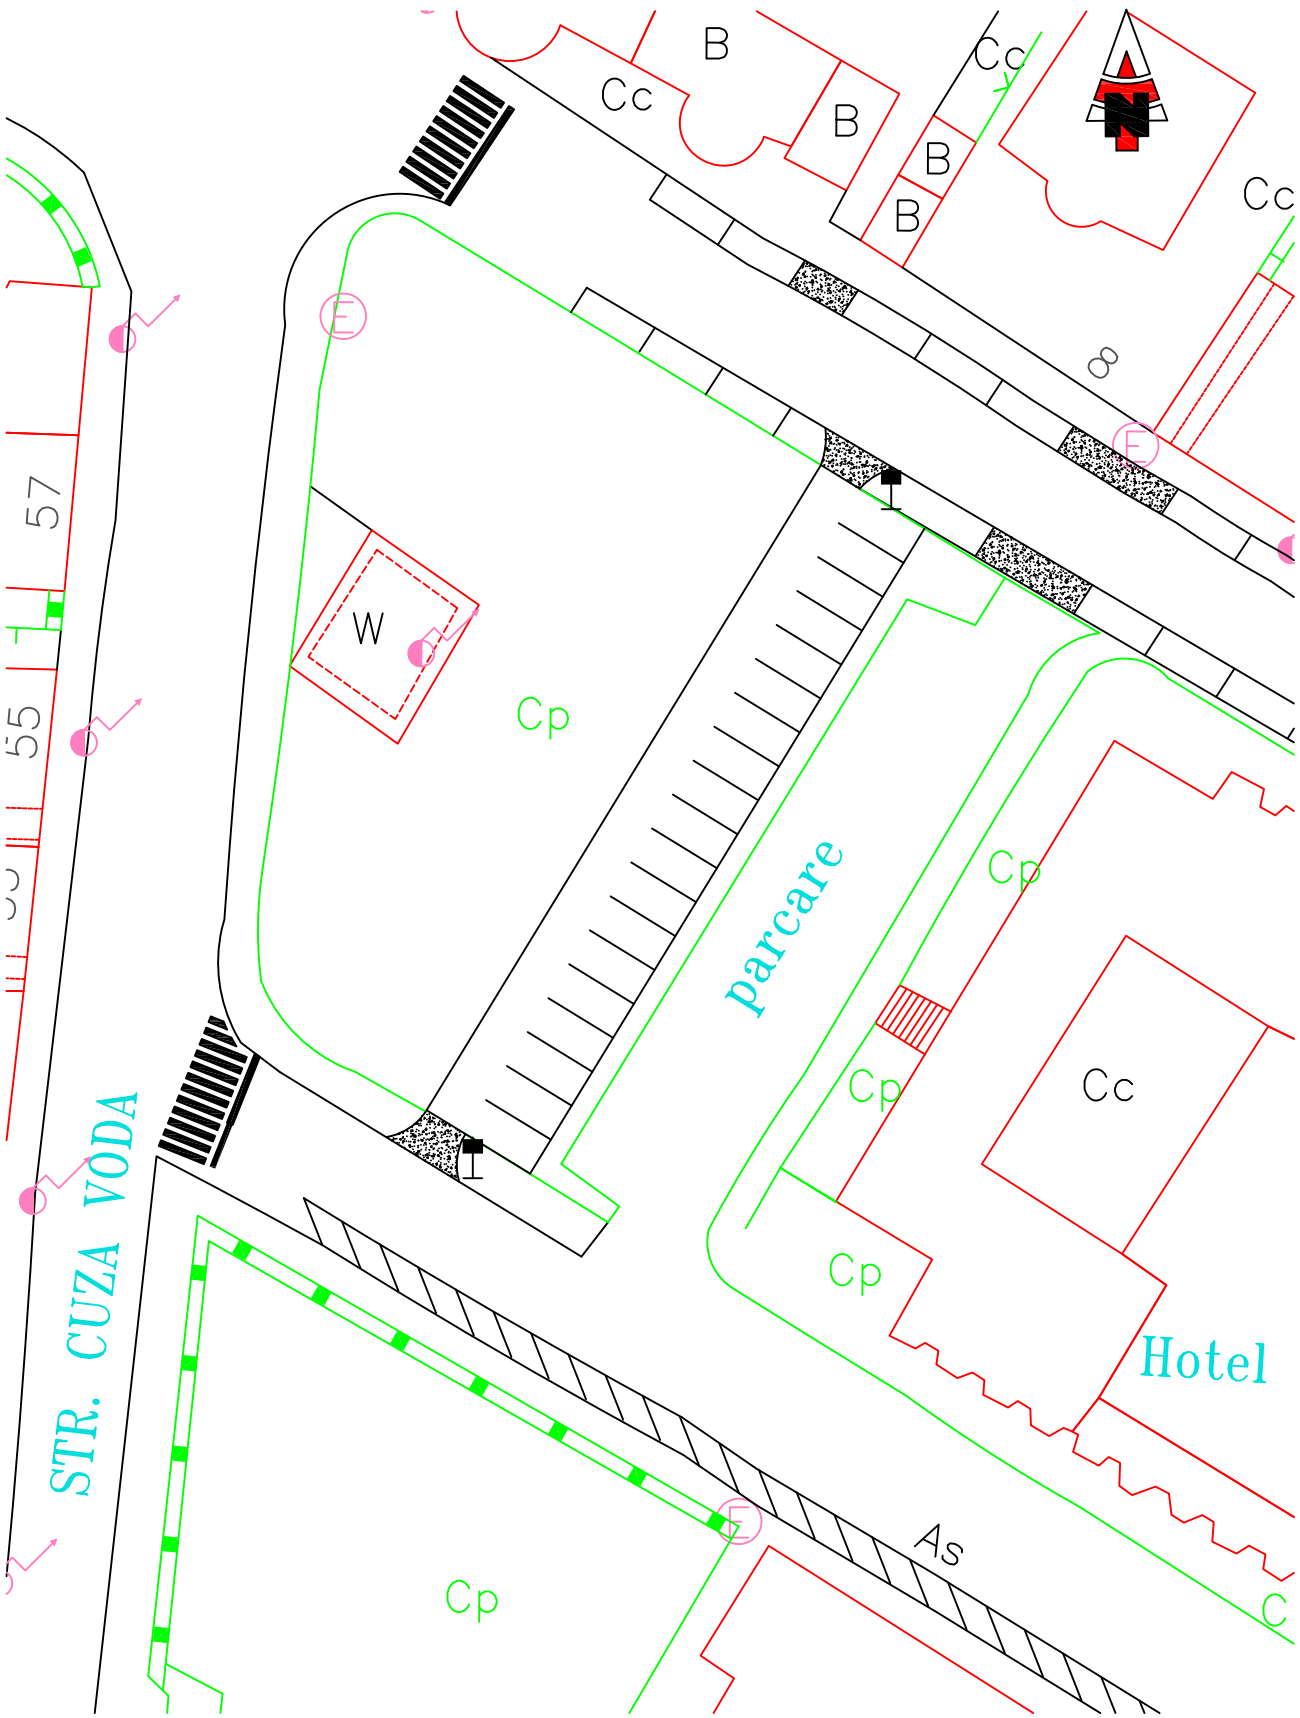

	LEGENDA
	Parcare perpendiculara
	Parcare paralela
	Acces auto
	Parcare la 45°

Strada sens unic

LOCURI DE PARCARE: 19
- 19 parcare perpendiculare

PLAN AMENAJARE PARCARI
PASAJ SUBTERAN LUXOR

STR. BARTOK BELA

STR. CALARASILOR

DEPOZIT 21M
7LOCURI


ALIMENTATIE
PUBLICA 24M
8LOCURI



LEGENDA	
	Parcare perpendiculara
	Parcare paralela
	Acces auto
	Parcare la 45°

LOCURI DE PARCARE: 53
- 53 parcari paralele

PLAN AMENAJARE PARCARI STR. PETRILA

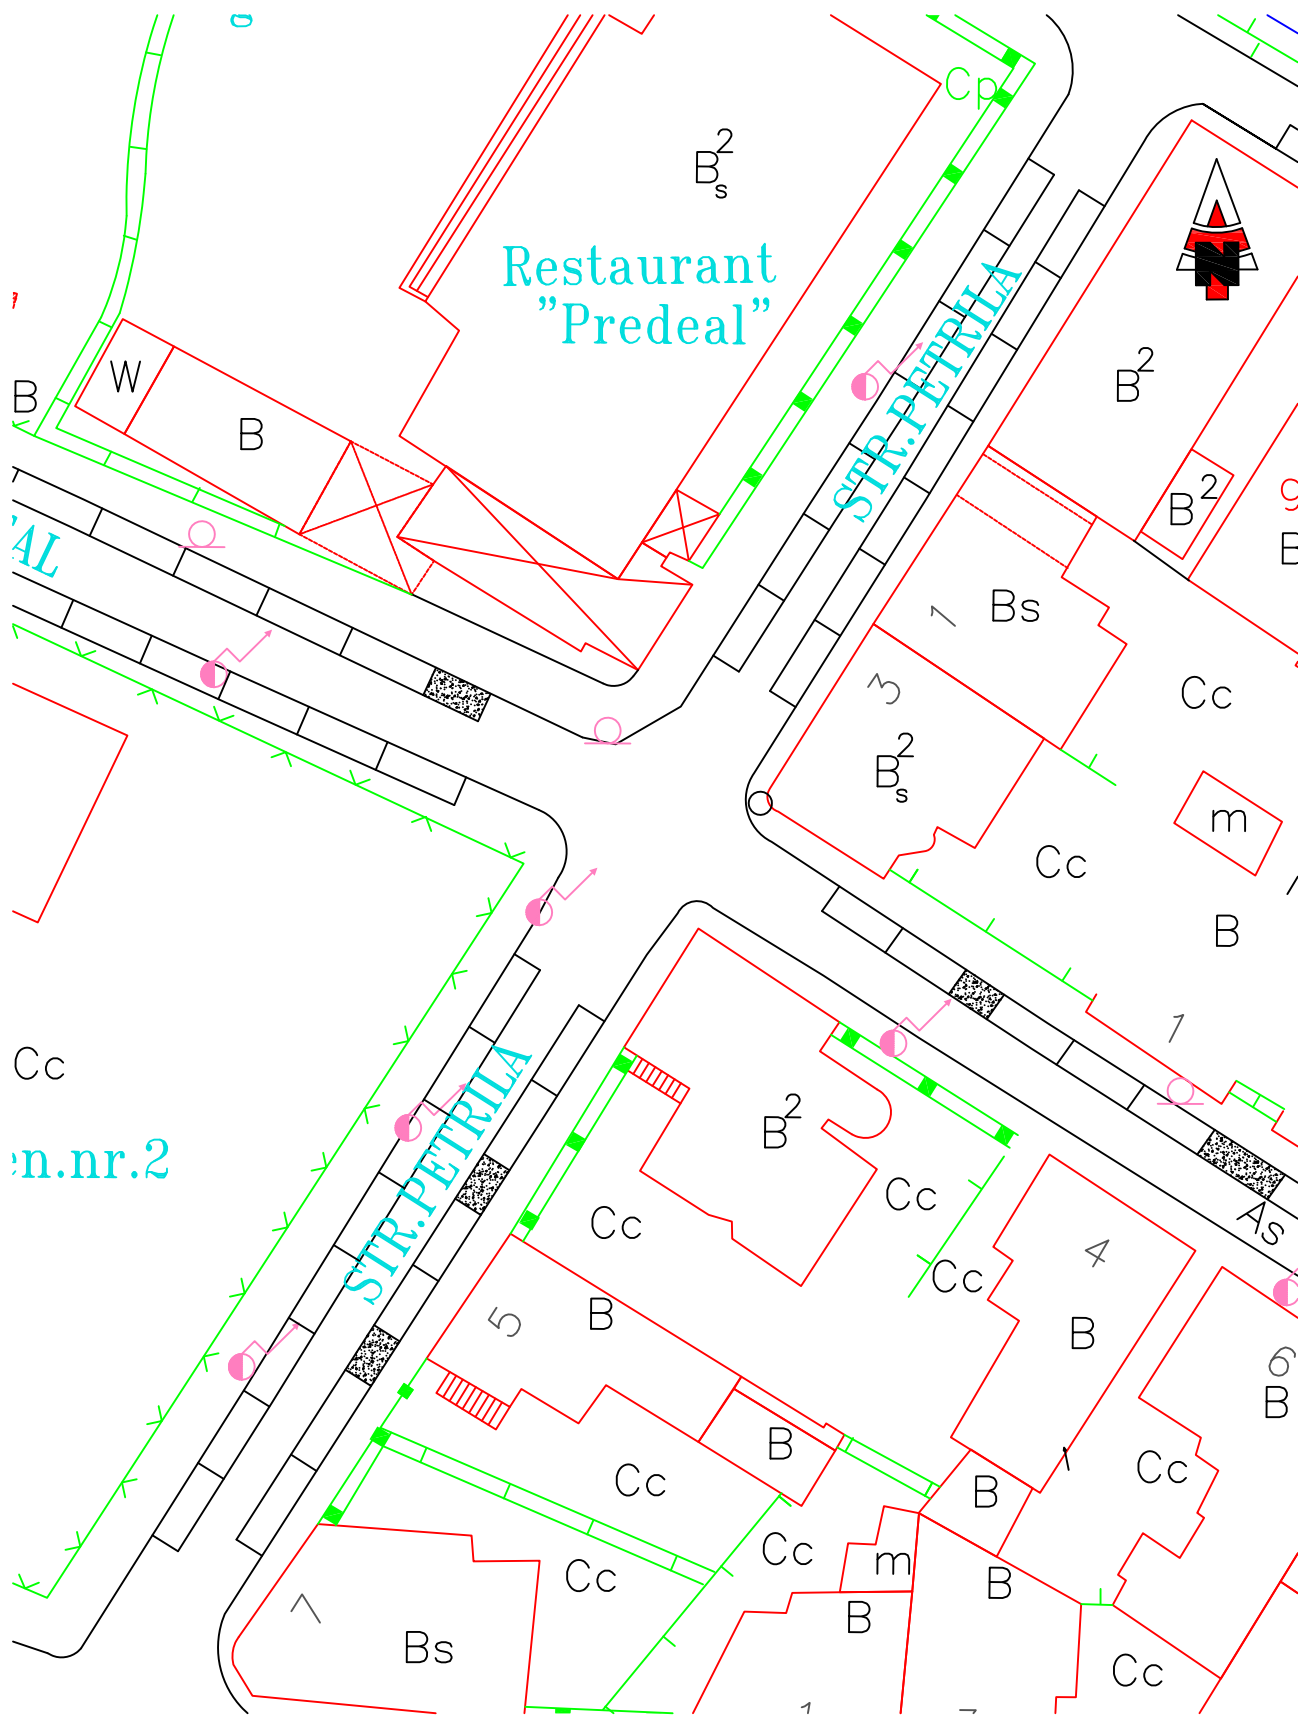


	LEGENDA
	Parcare perpendiculara
	Parcare paralela
	Acces auto
	Parcare la 45°

Strada sens unic
Predeal - Crinului

LOCURI DE PARCARE: 28
- 28 parcare paralele

PLAN AMENAJARE PARCARI STR. PIATA ARMATEI

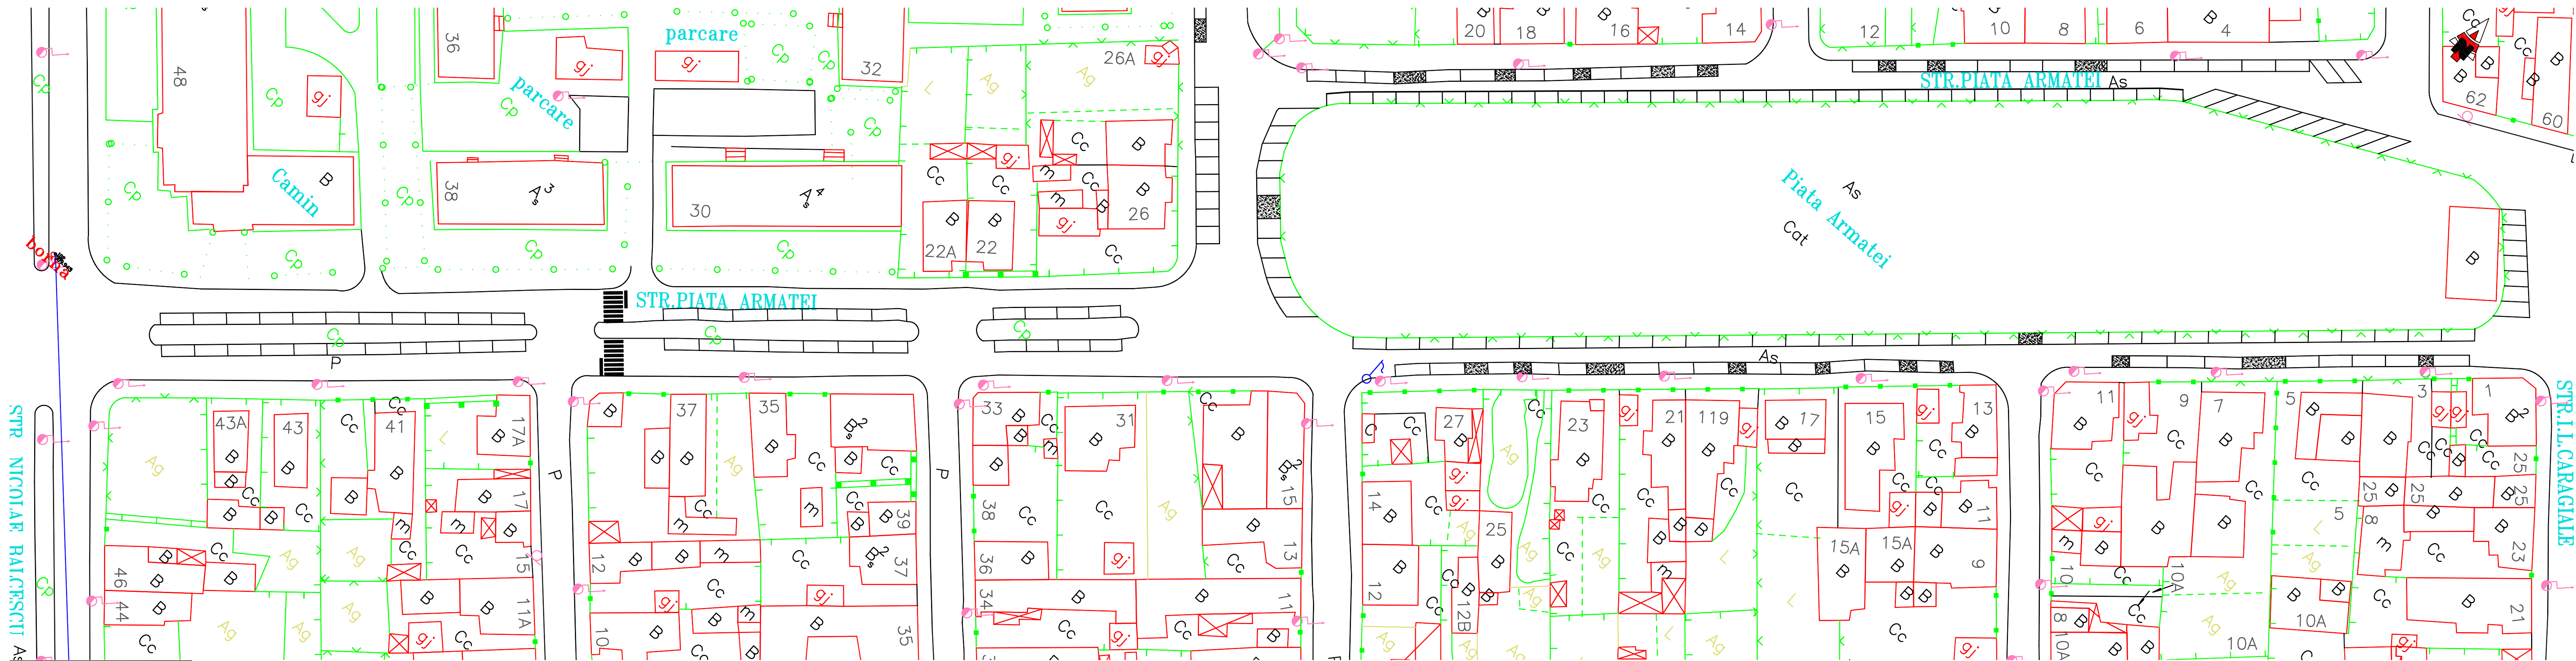


	Parcare perpendiculara
	Parcare paralela
	Acces auto
	Parcare la 45°

Strada sens unic

LOCURI DE PARCARE: 194

- 157 parcare paralele
- 26 parcare perpendiculare
- 11 parcare la 45°


PLAN AMENAJARE PARCARI **STR. PIATA BERNADY GYORGY**

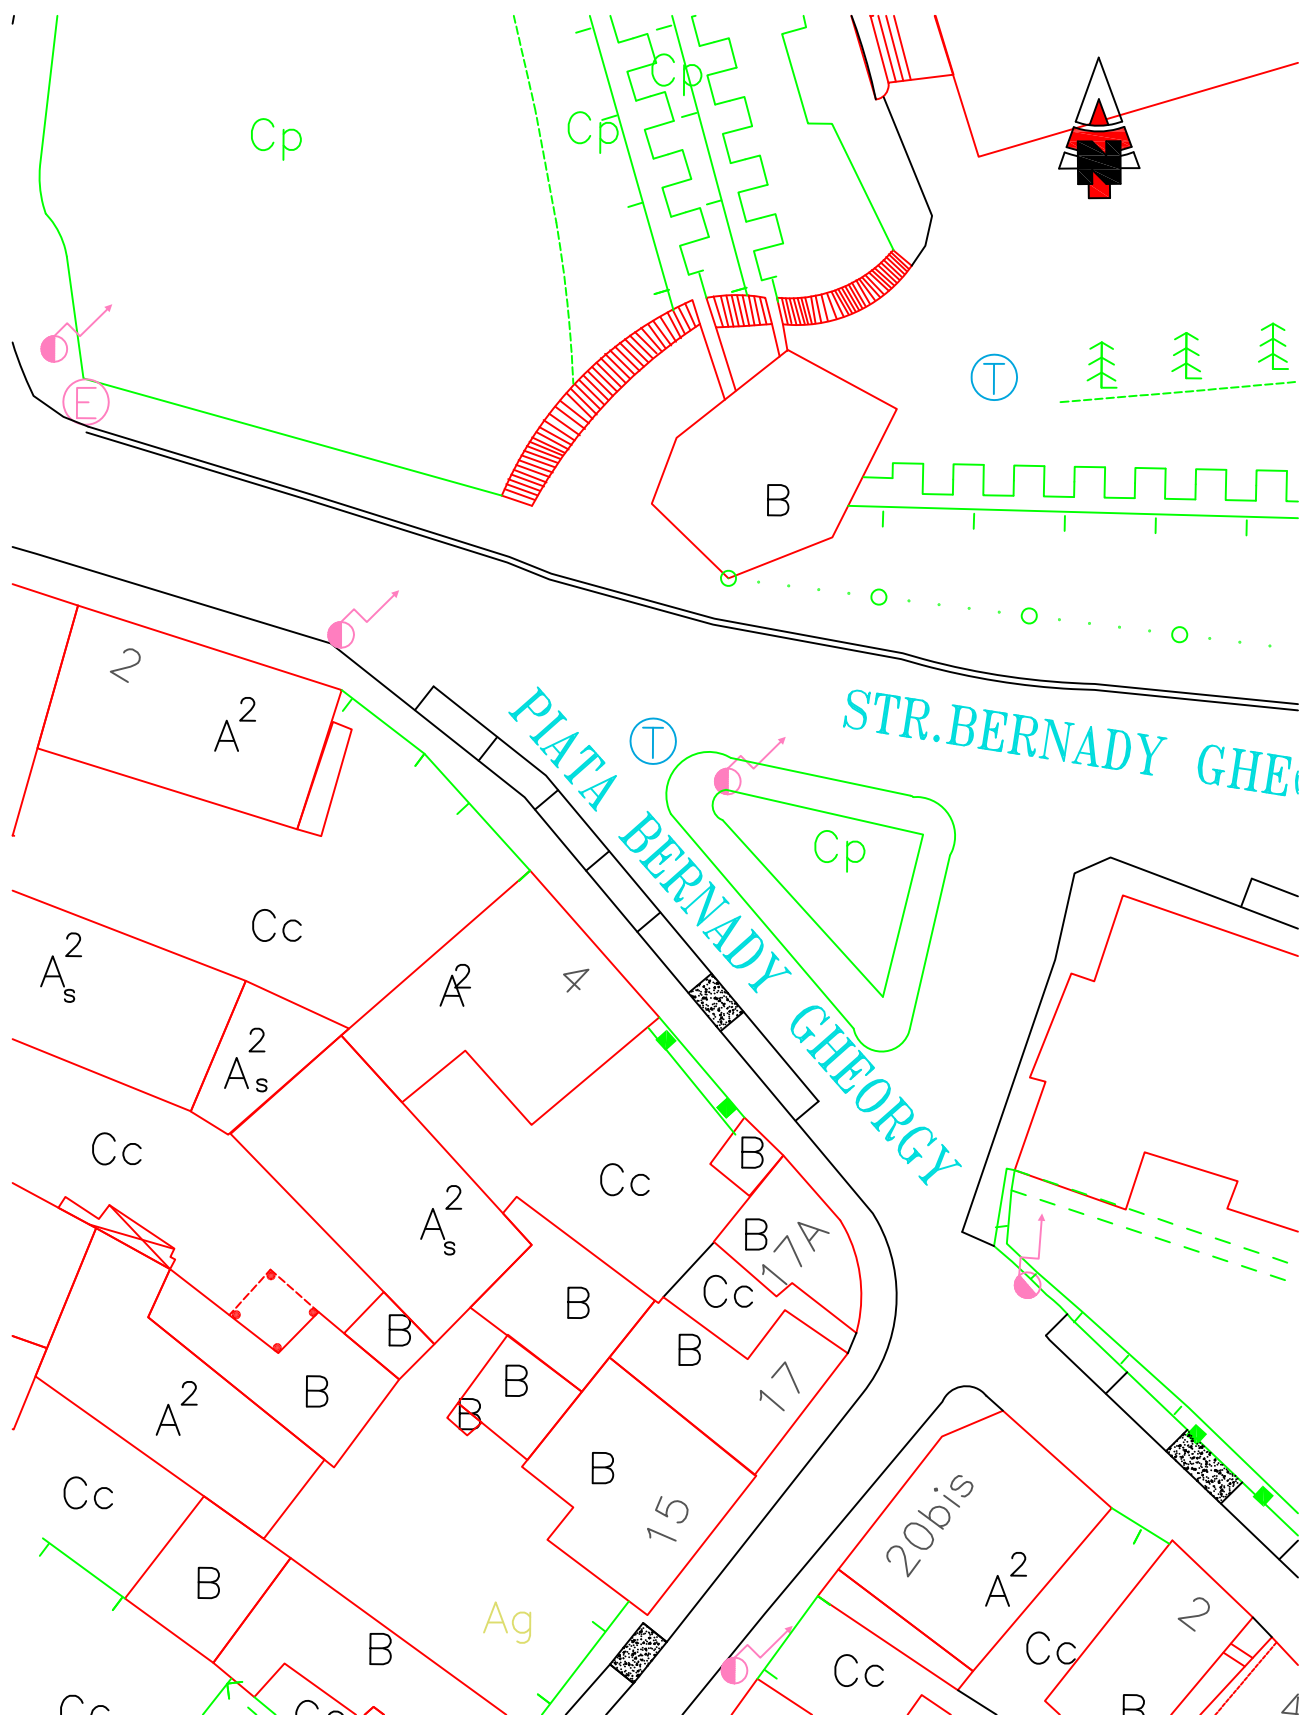


LEGENDA	
	Parcare perpendiculara
	Parcare paralela
	Acces auto
	Parcare la 45°

LOCURI DE PARCARE: 28
Locuri de parcare/sector: 6
(parc 1)
- 6 parcari paralele

PLAN AMENAJARE PARCARI STR. PIATA BERNADY GYORGY

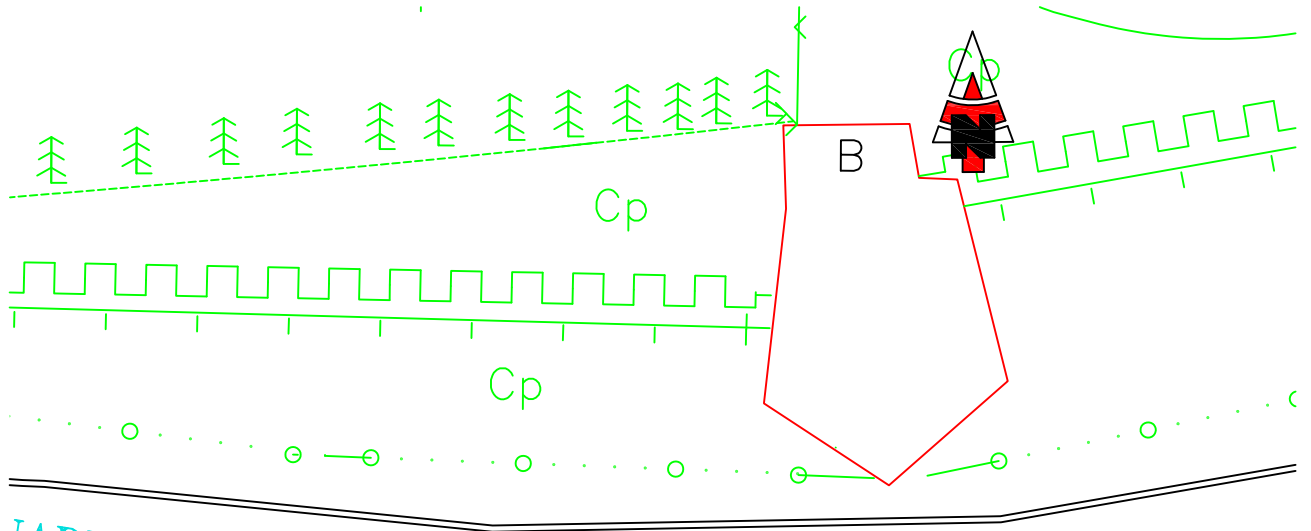

PIATA BERNADY GHEORGY

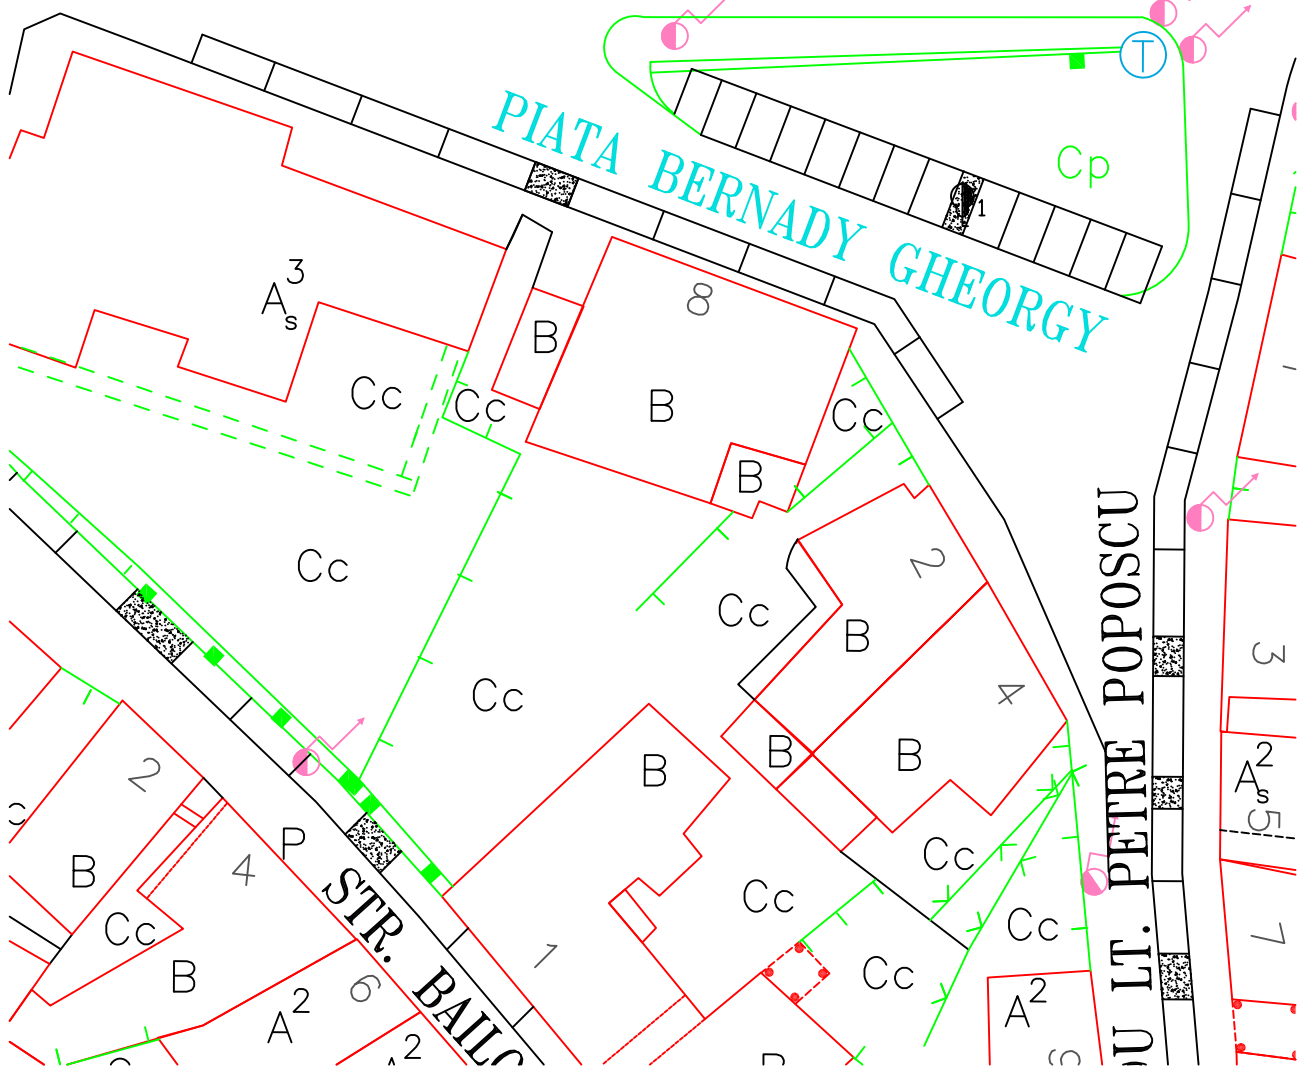

LEGENDA	
	Parcare perpendiculara
	Parcare paralela
	Acces auto
	Parcare la 45°


Strada sens unic

LOCURI DE PARCARE: 28

Locuri de parcare/sector: 22
(parc 2)

- 9 parcare paralele
- 13 parcare perpendiculare

PLAN AMENAJARE PARCARI **STR. PIATA CARDINAL IULIU HOSSU**

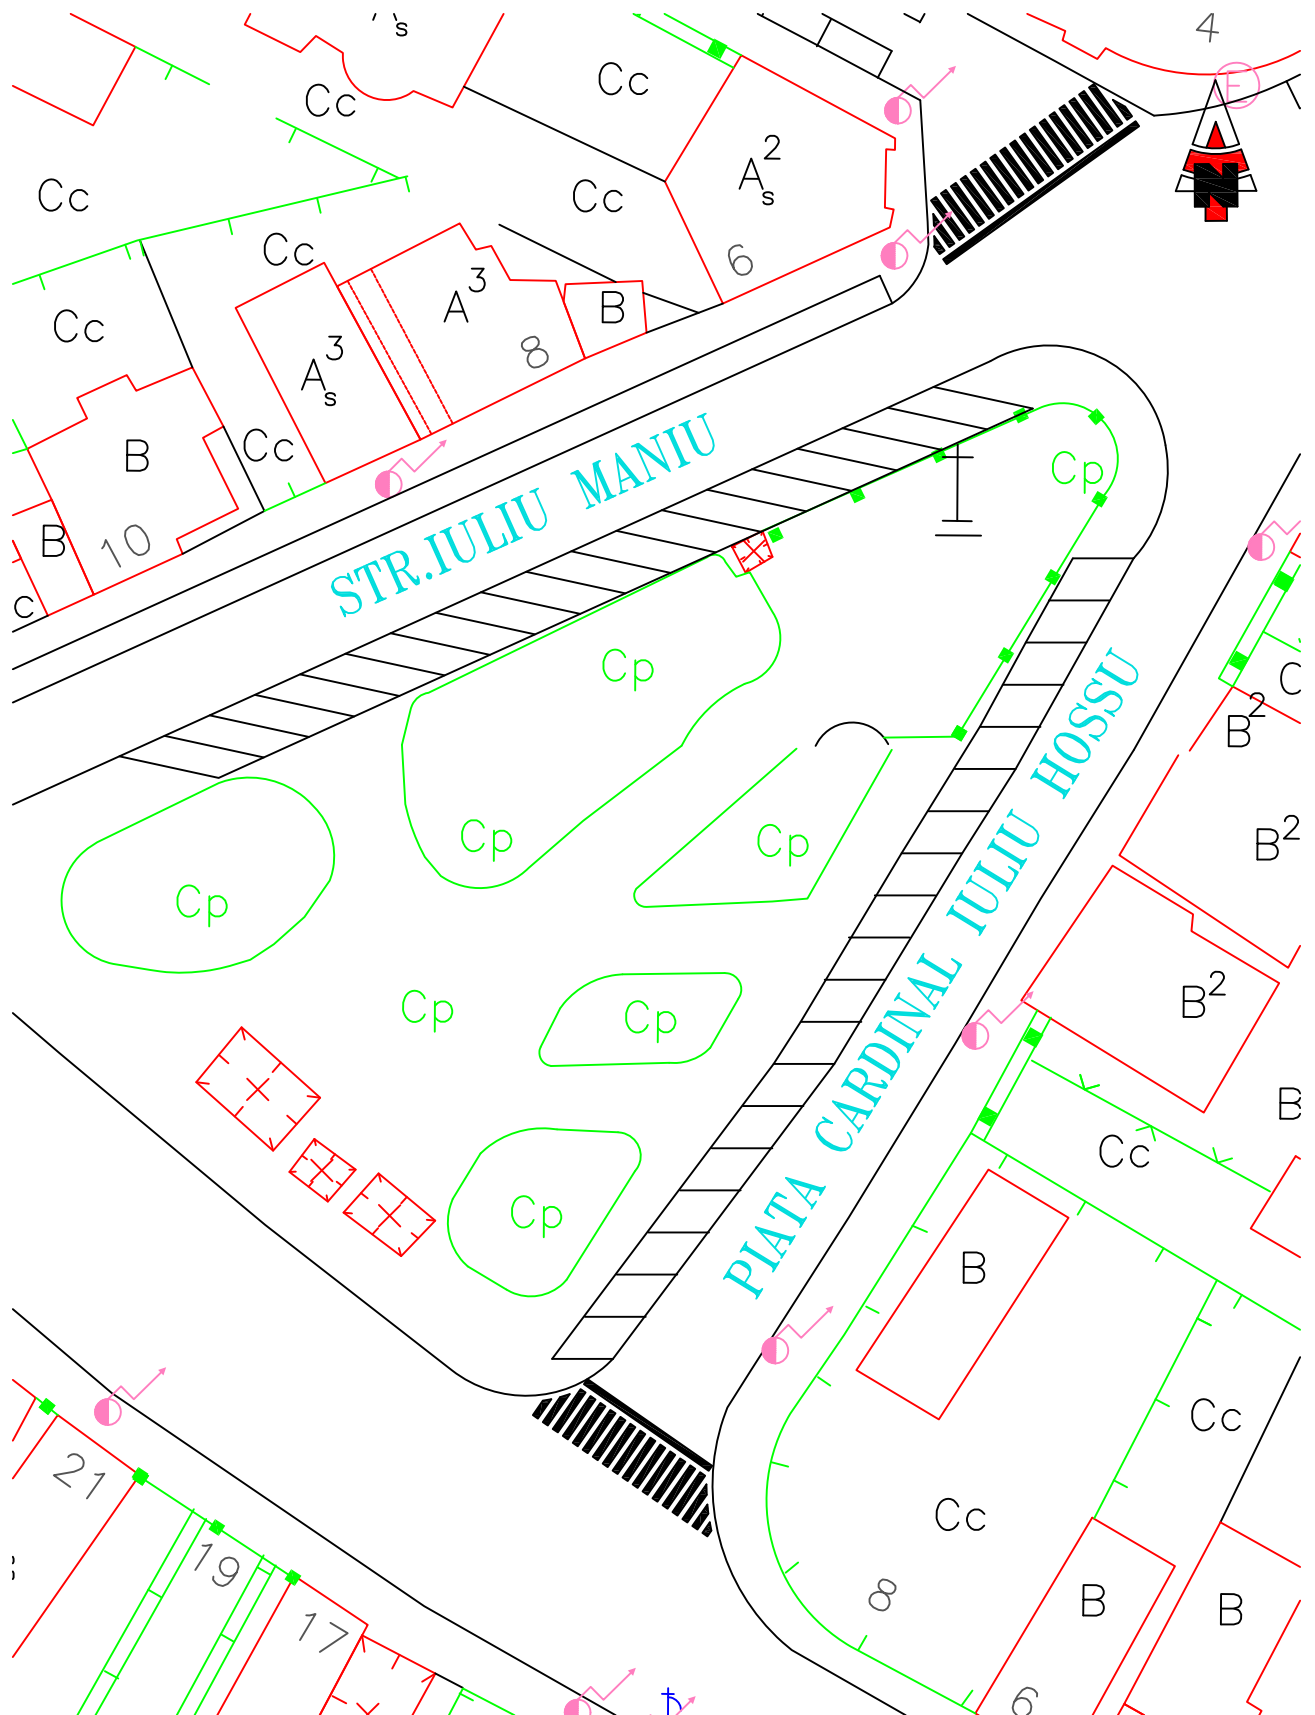

LEGENDA	
	Parcare perpendiculara
	Parcare paralela
	Acces auto
	Parcare la 45°


Strada sens unic

LOCURI DE PARCARE: 19
 - 19 parcari la 45°

PLAN AMENAJARE PARCARI STR. PIATA MARASESTI



PLAN AMENAJARE PARCARI STR. PIATA MATEI CORVIN

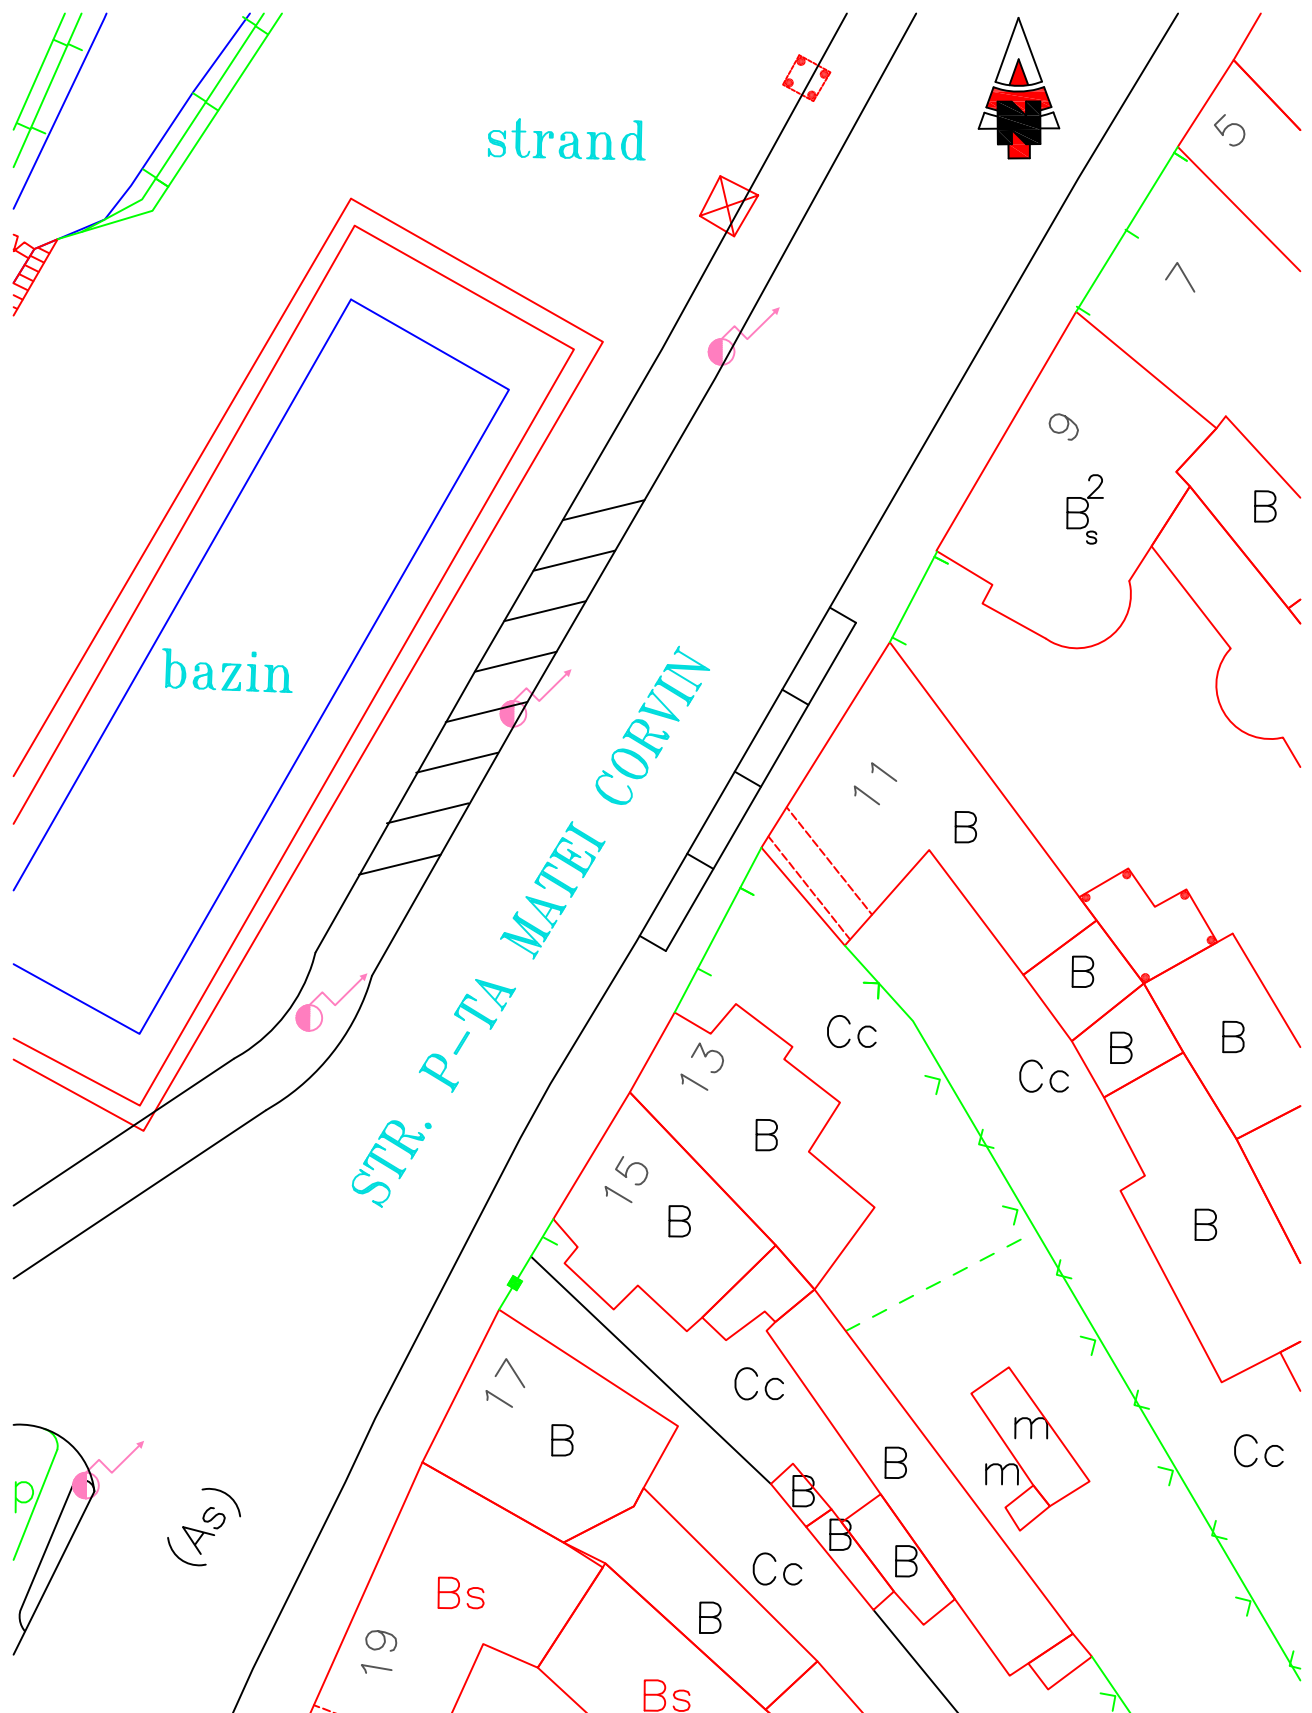


LEGENDA	
	Parcare perpendiculara
	Parcare paralela
	Acces auto
	Parcare la 45°

LOCURI DE PARCARE: 11

- 4 parcari paralele
- 7 parcari la 45°


PLAN AMENAJARE PARCARI
STR. PIATA MEMORANDULUI

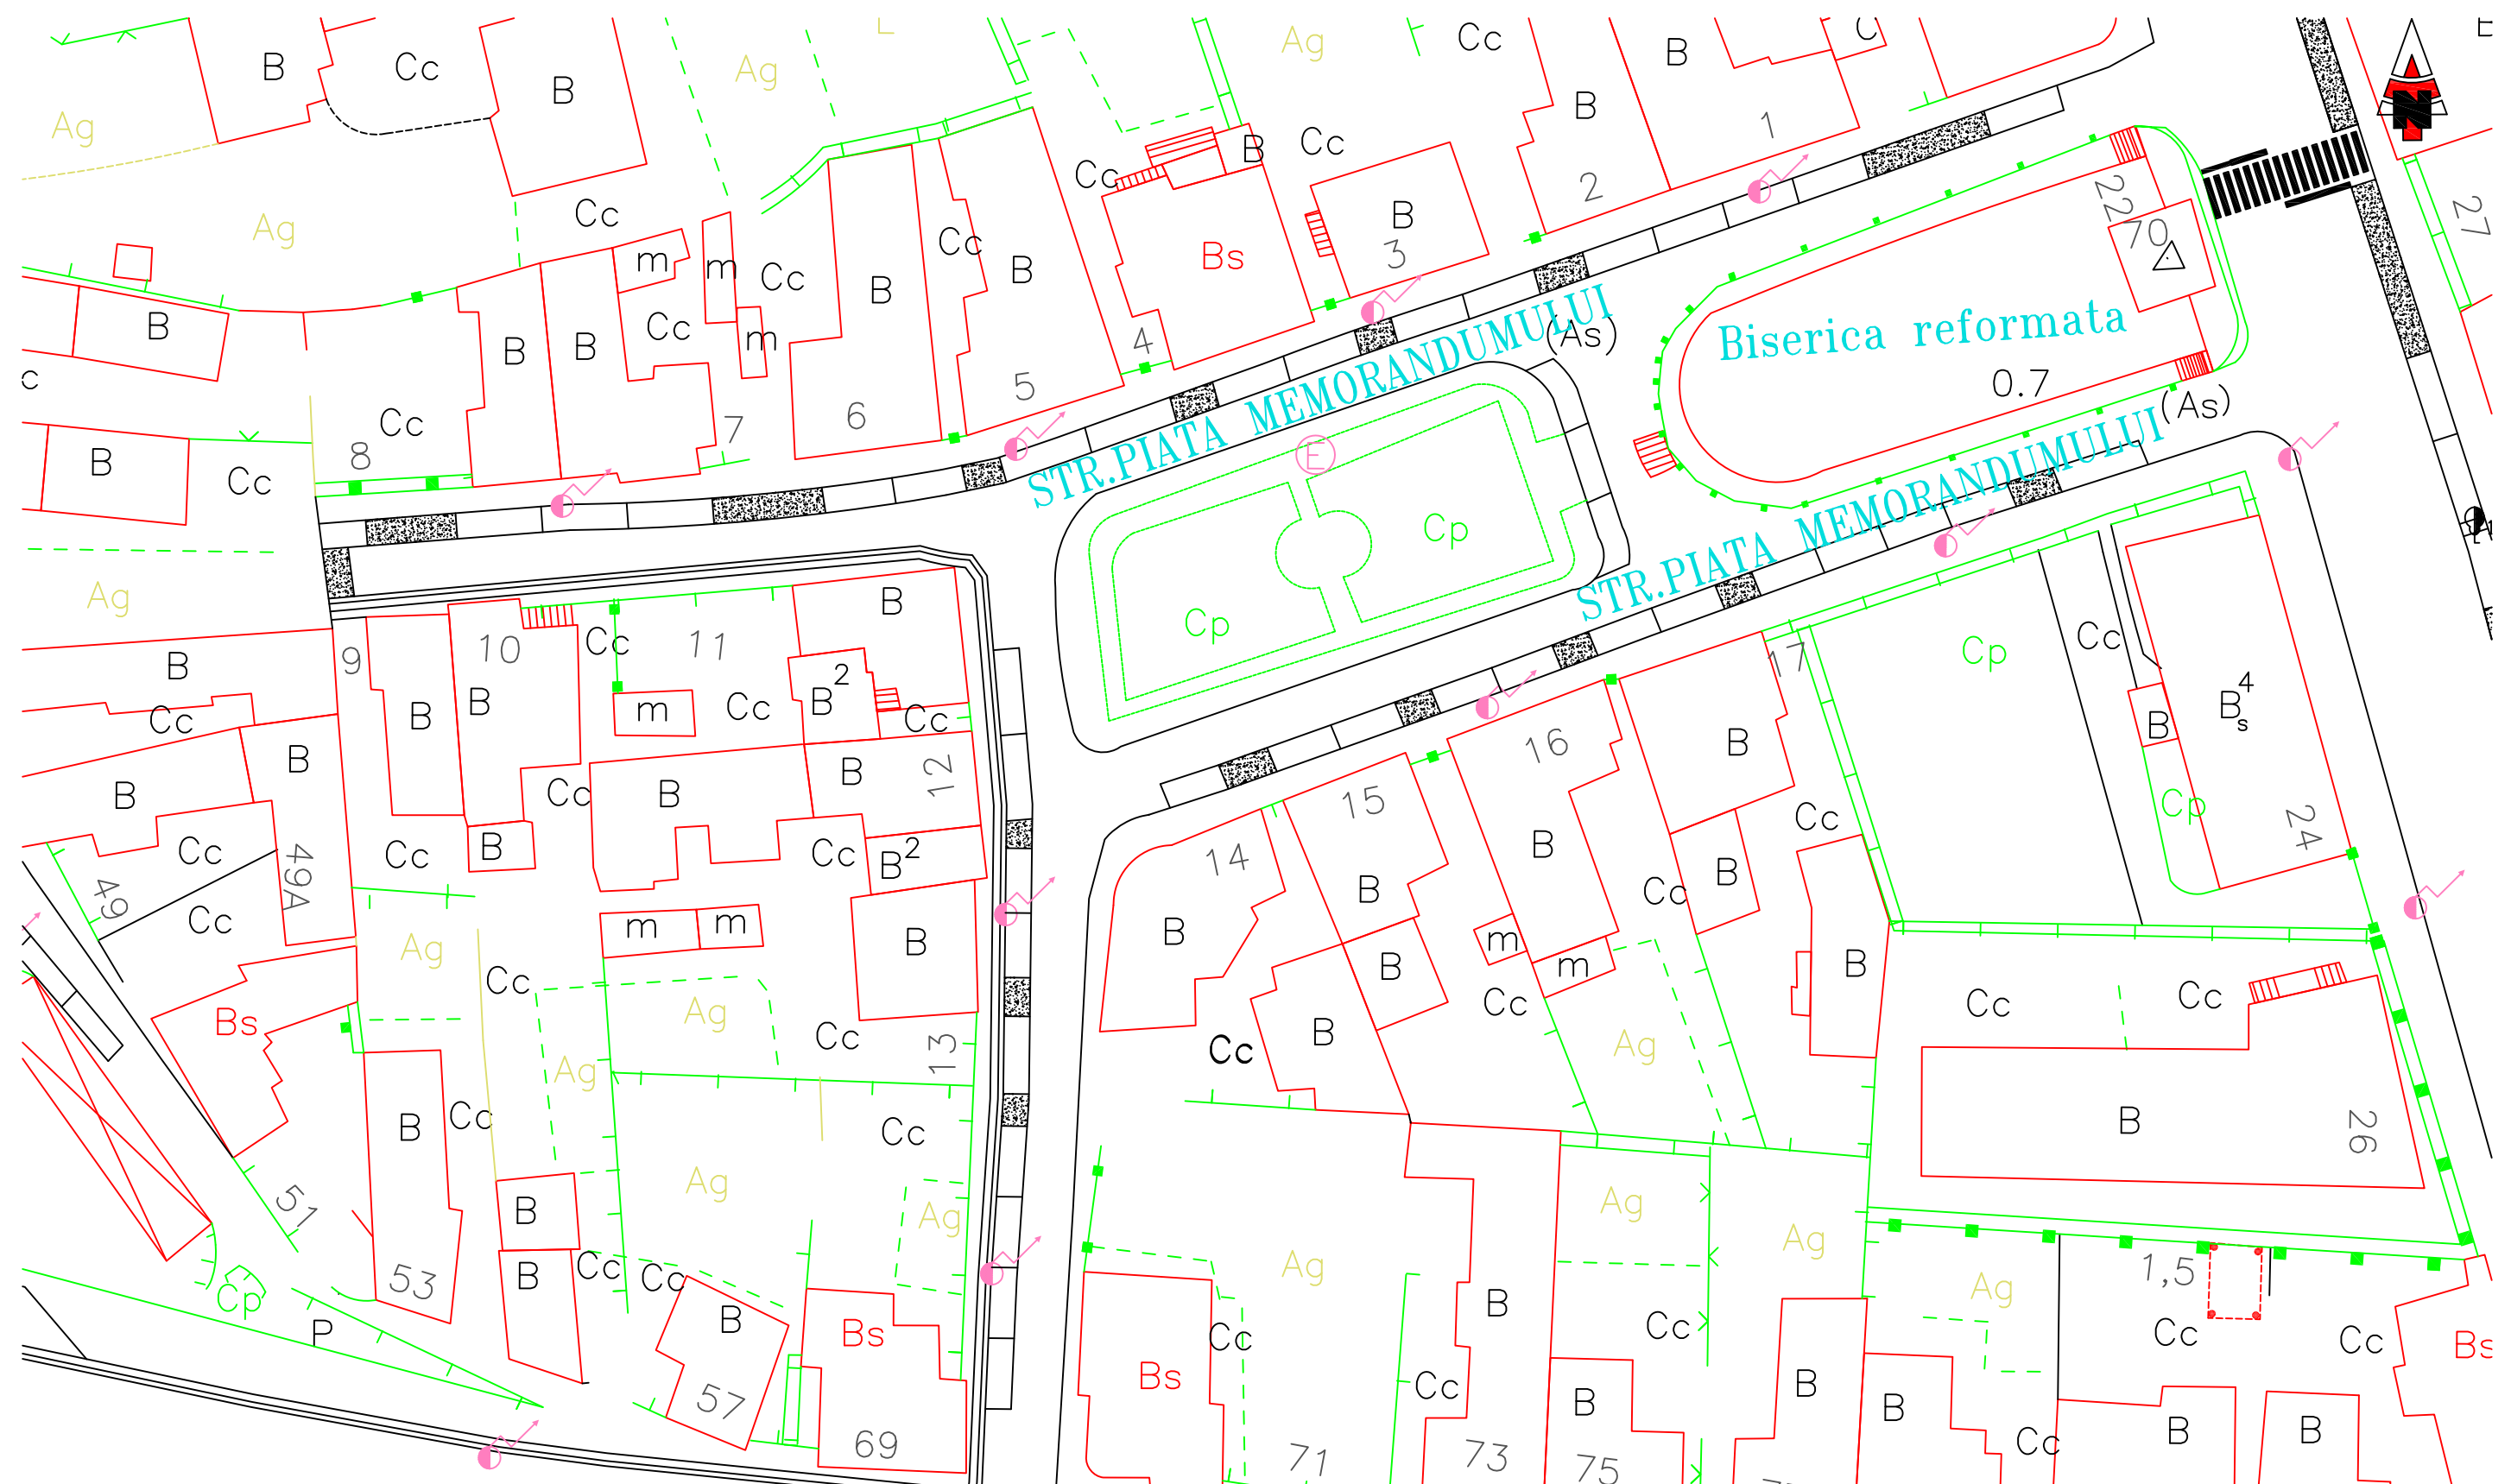

LEGENDA	
	Parcare perpendiculara
	Parcare paralela
	Acces auto
	Parcare la 45°

Strada sens unic
LOCURI DE PARCARE: 40
- 40 parcare paralele

PLAN AMENAJARE PARCARI **STR. PIATA ONESTI**

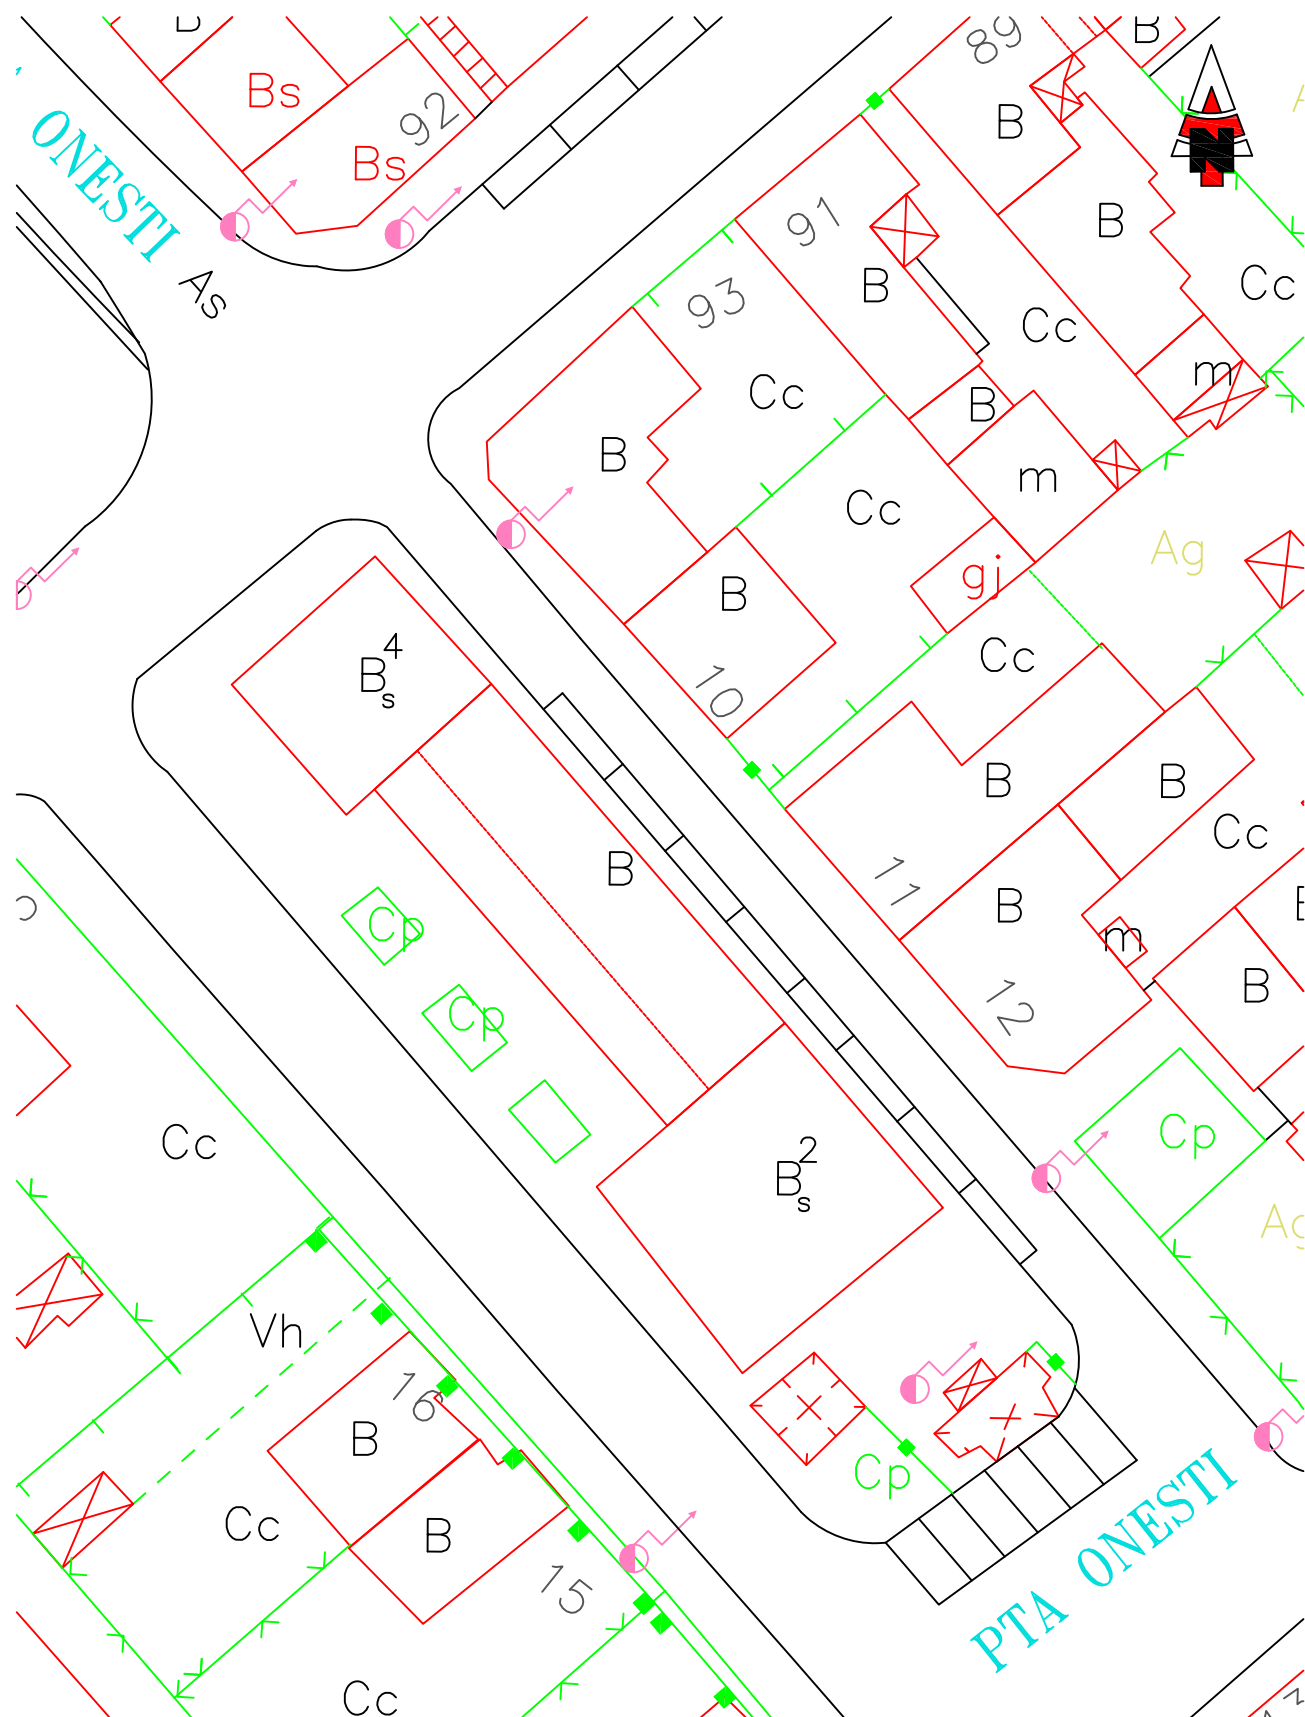


LEGENDA	
	Parcare perpendiculara
	Parcare paralela
	Acces auto
	Parcare la 45°

LOCURI DE PARCARE: 14

- 6 parcari perpendiculare
- 8 parcari paralele

PLAN AMENAJARE PARCARI
STR. P-ta TRANDAFIRILOR

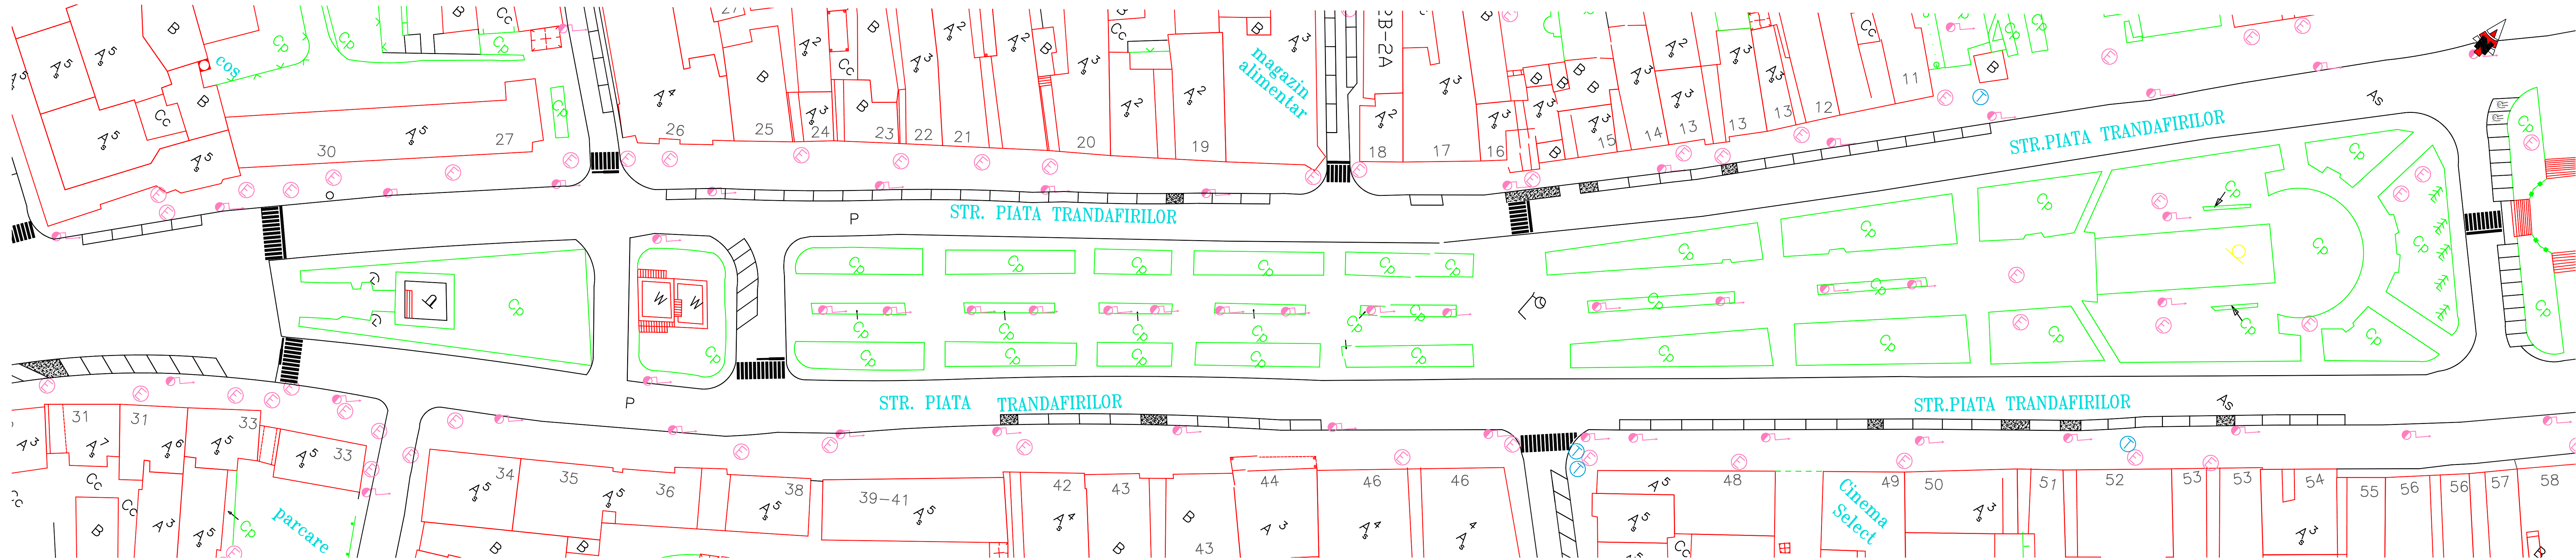


LEGENDA	
	Parcare perpendiculara
	Parcare paralela
	Acces auto
	Parcare la 45°

Strada sens unic
ambele parti

LOCURI DE PARCARE: 90
- 69 parcare paralele
- 16 parcare perpendiculara
- 5 parcare la 45°
Mentiuni:
- 2 locuri persoane cu handicap

PLAN AMENAJARE PARCARI
STR. PIATA UNIRII

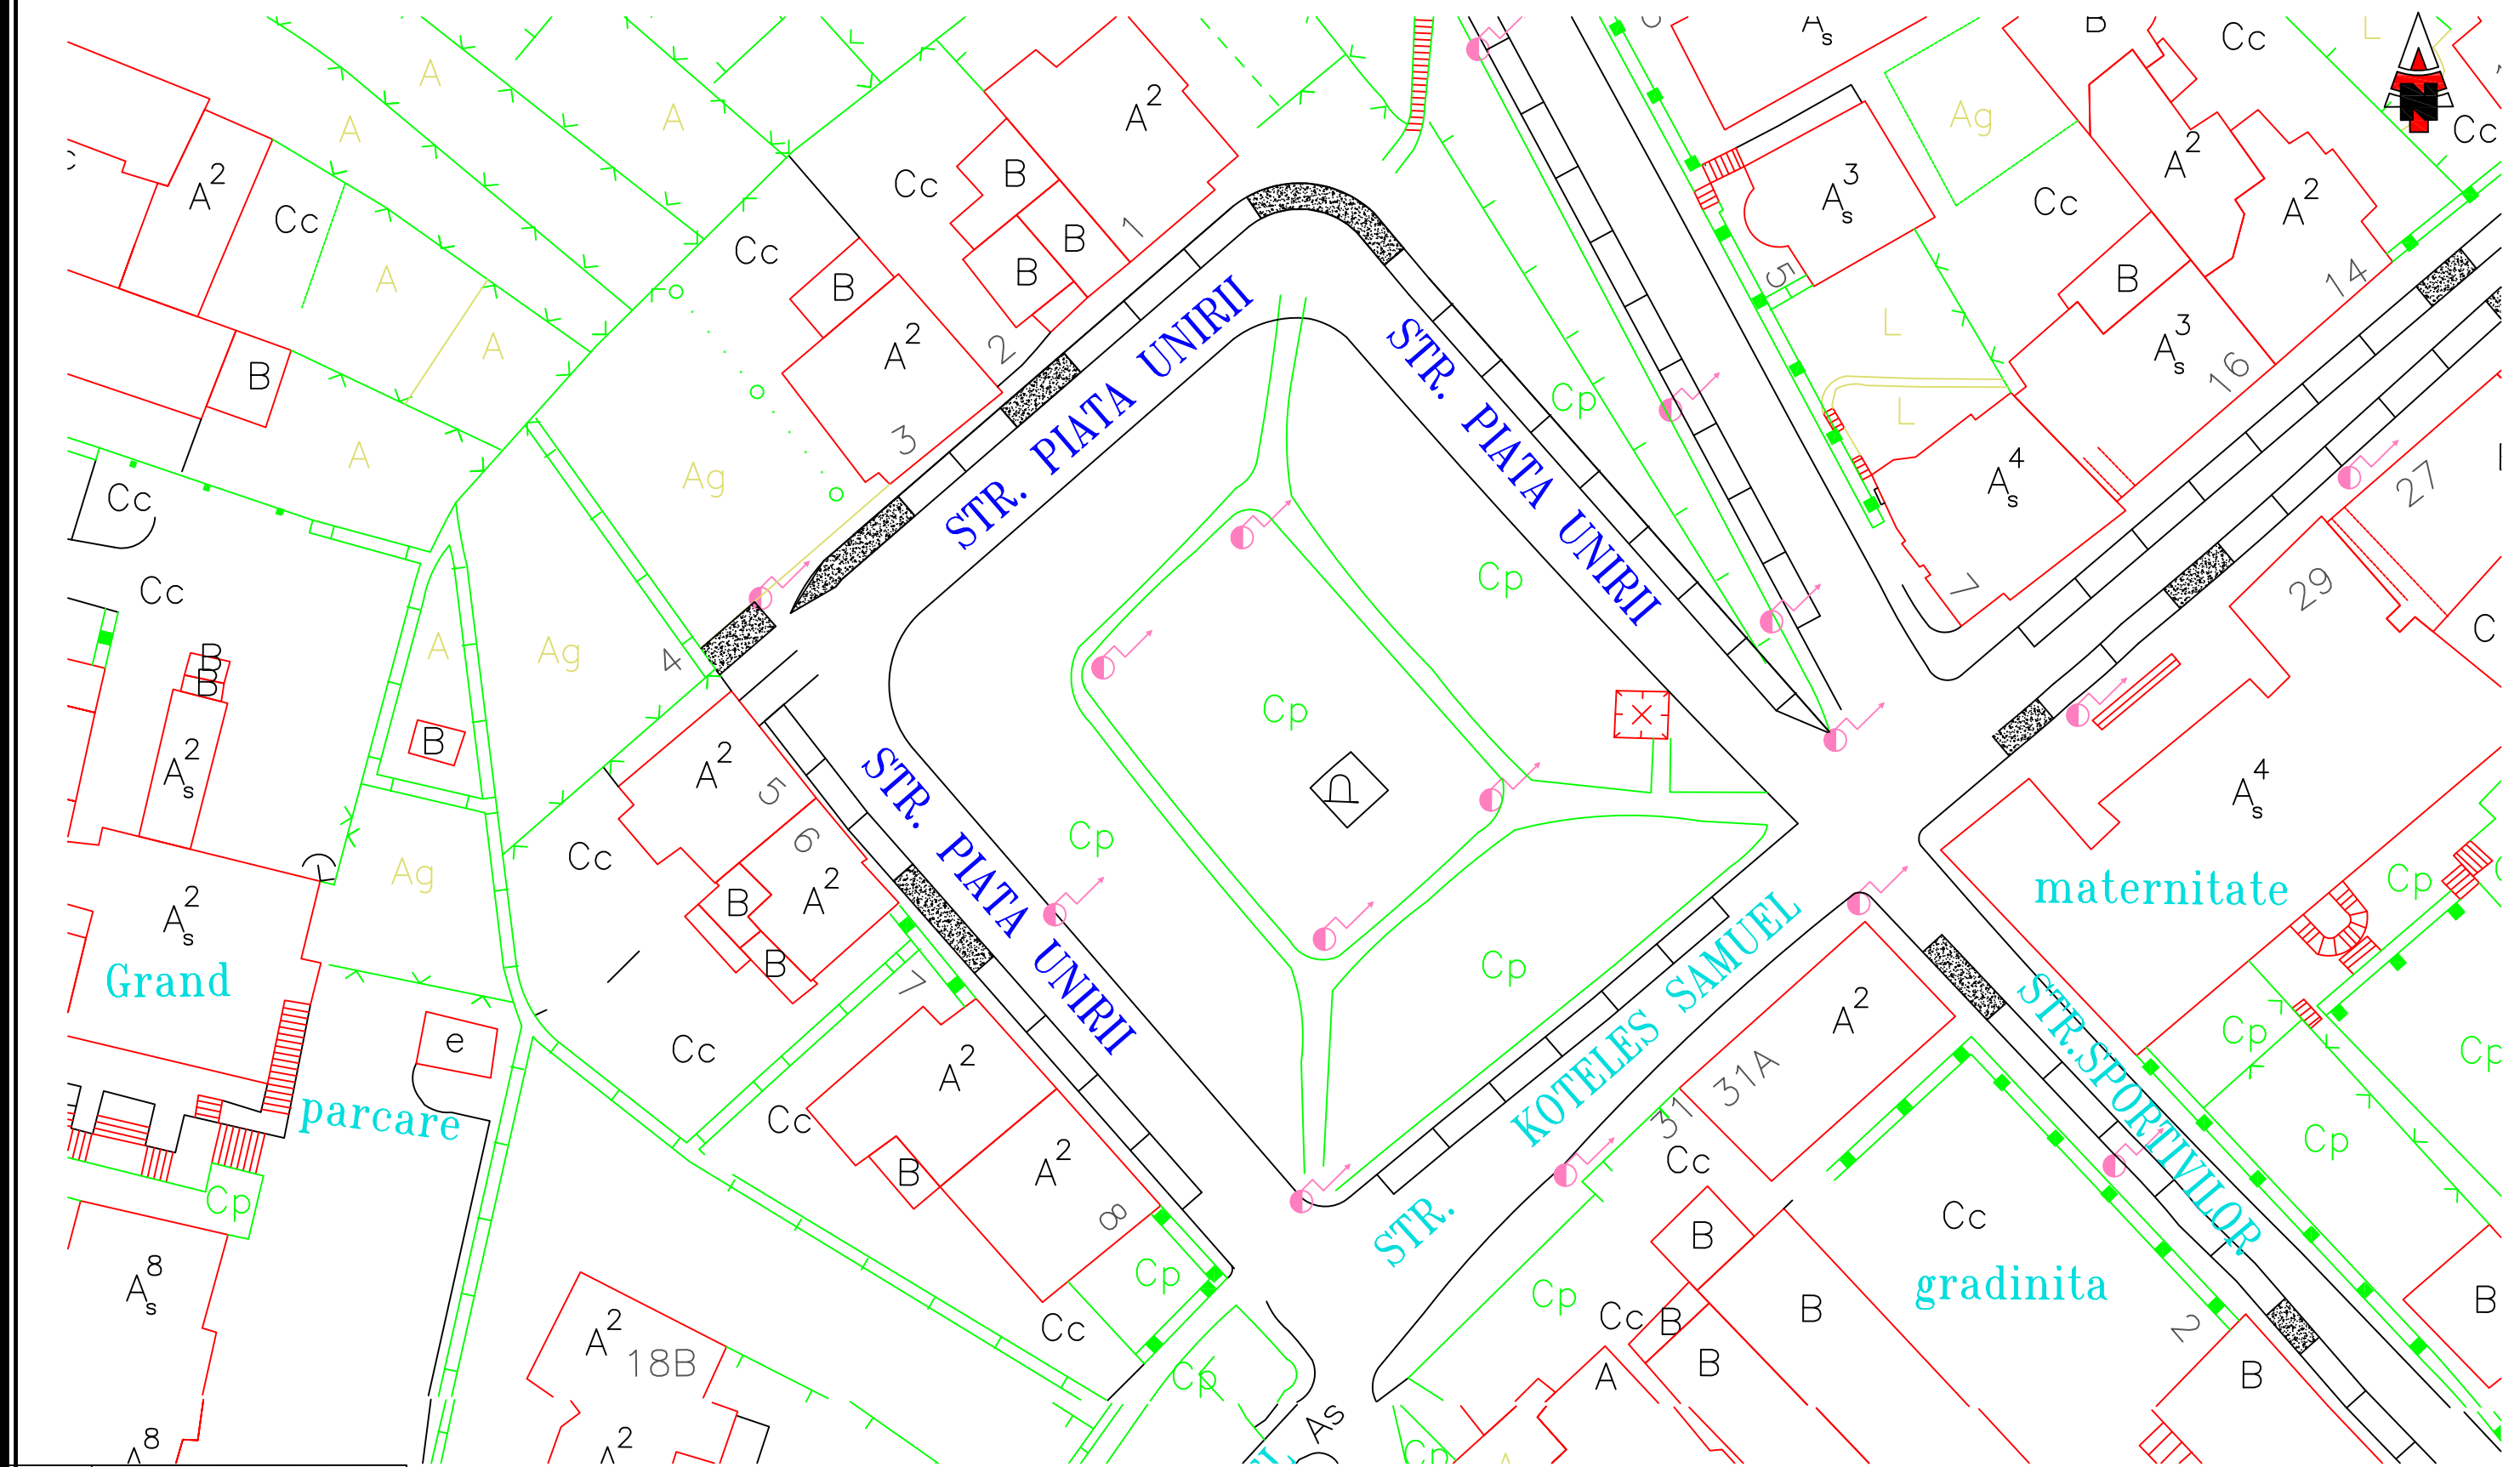


LEGENDA	
	Parcare perpendiculara
	Parcare paralela
	Acces auto
	Parcare la 45°

Strada sens unic

LOCURI DE PARCARE: 22
- 20 parcare paralela
- 2 parcare perpendiculara

PLAN AMENAJARE PARCARI
STR. P-ta VICTORIEI

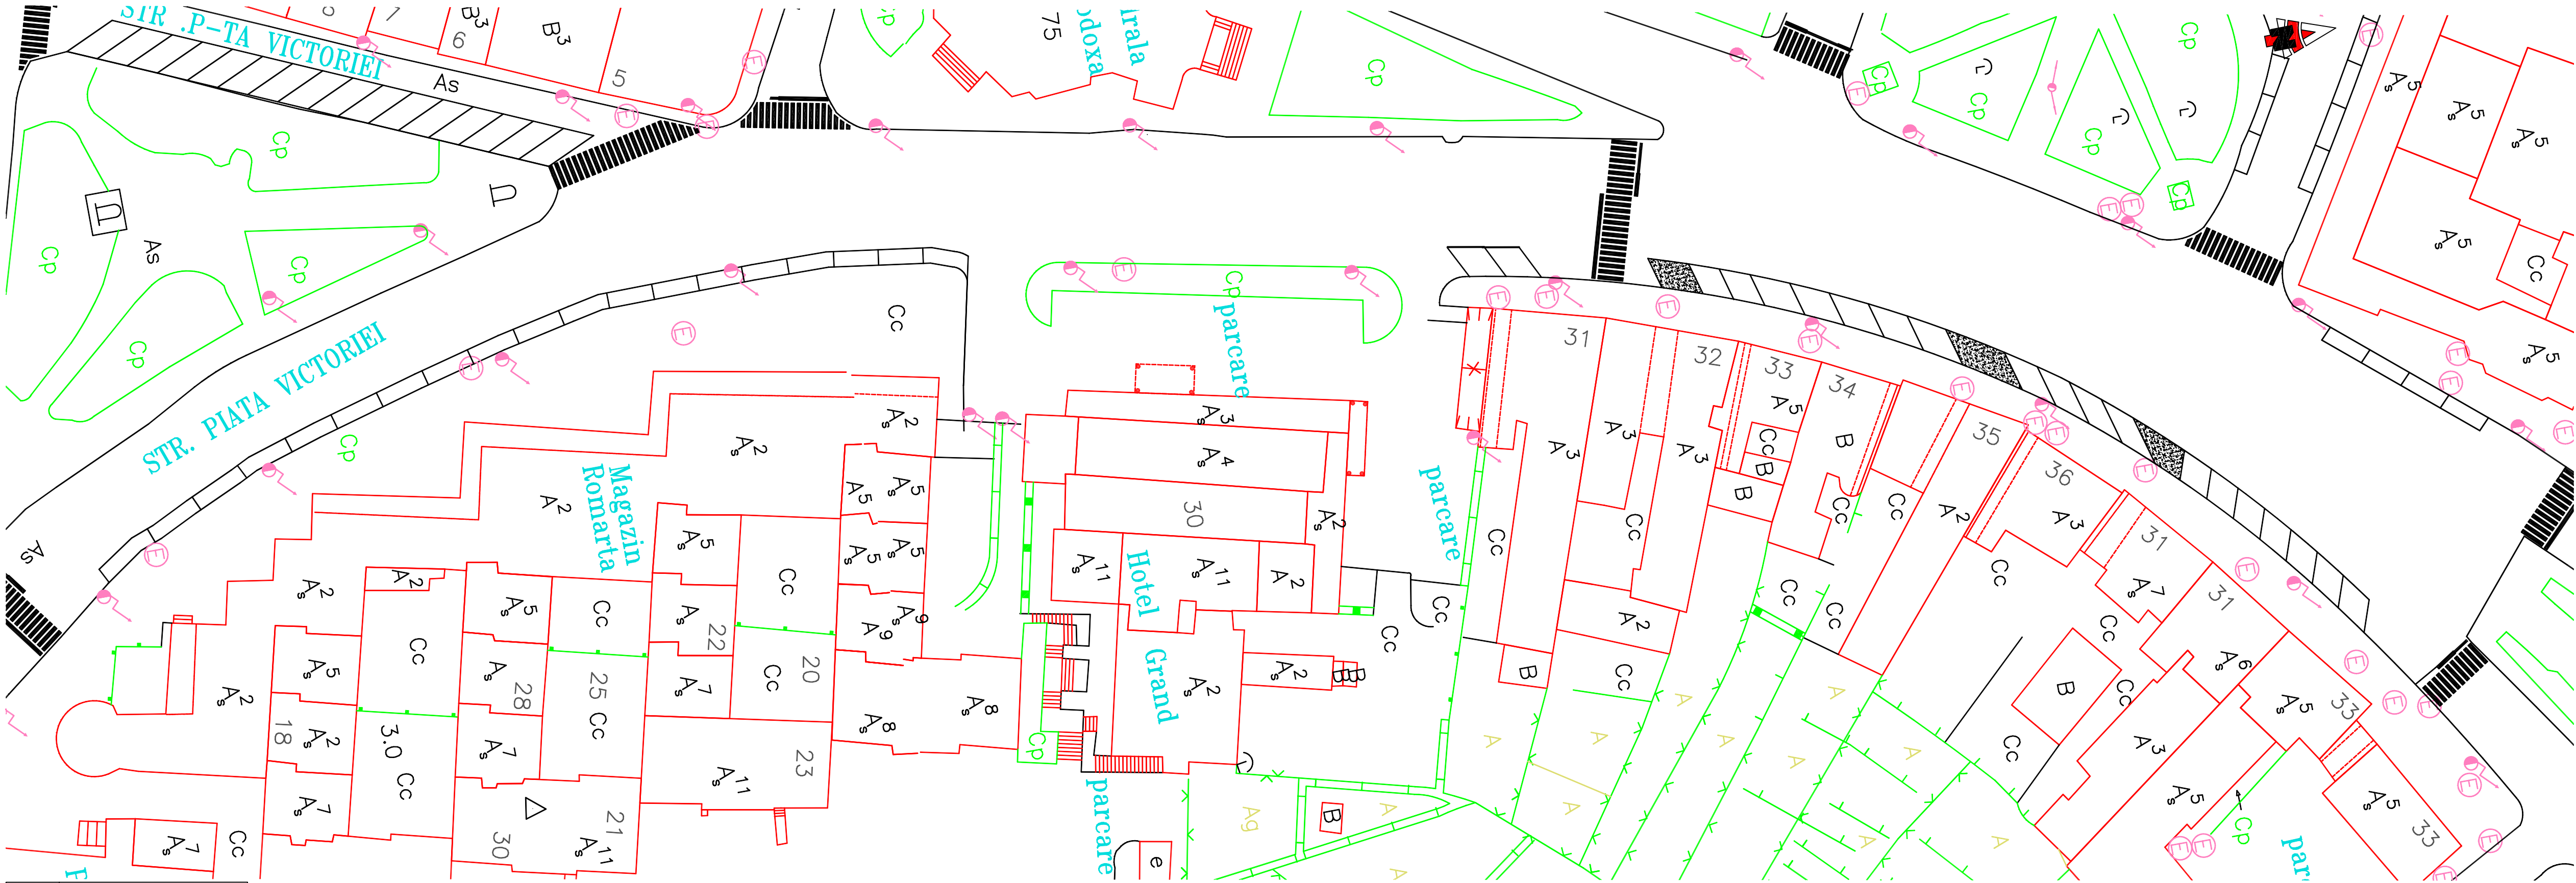


LEGENDA	
	Parcare perpendiculara
	Parcare paralela
	Acces auto
	Parcare la 45°

Strada sens unic
Tusnad - Cuza Voda

LOCURI DE PARCARE: 55
- 19 parcare paralele
- 36 parcare la 45°

PLAN AMENAJARE PARCARI **STR. PIATA PETOFI**


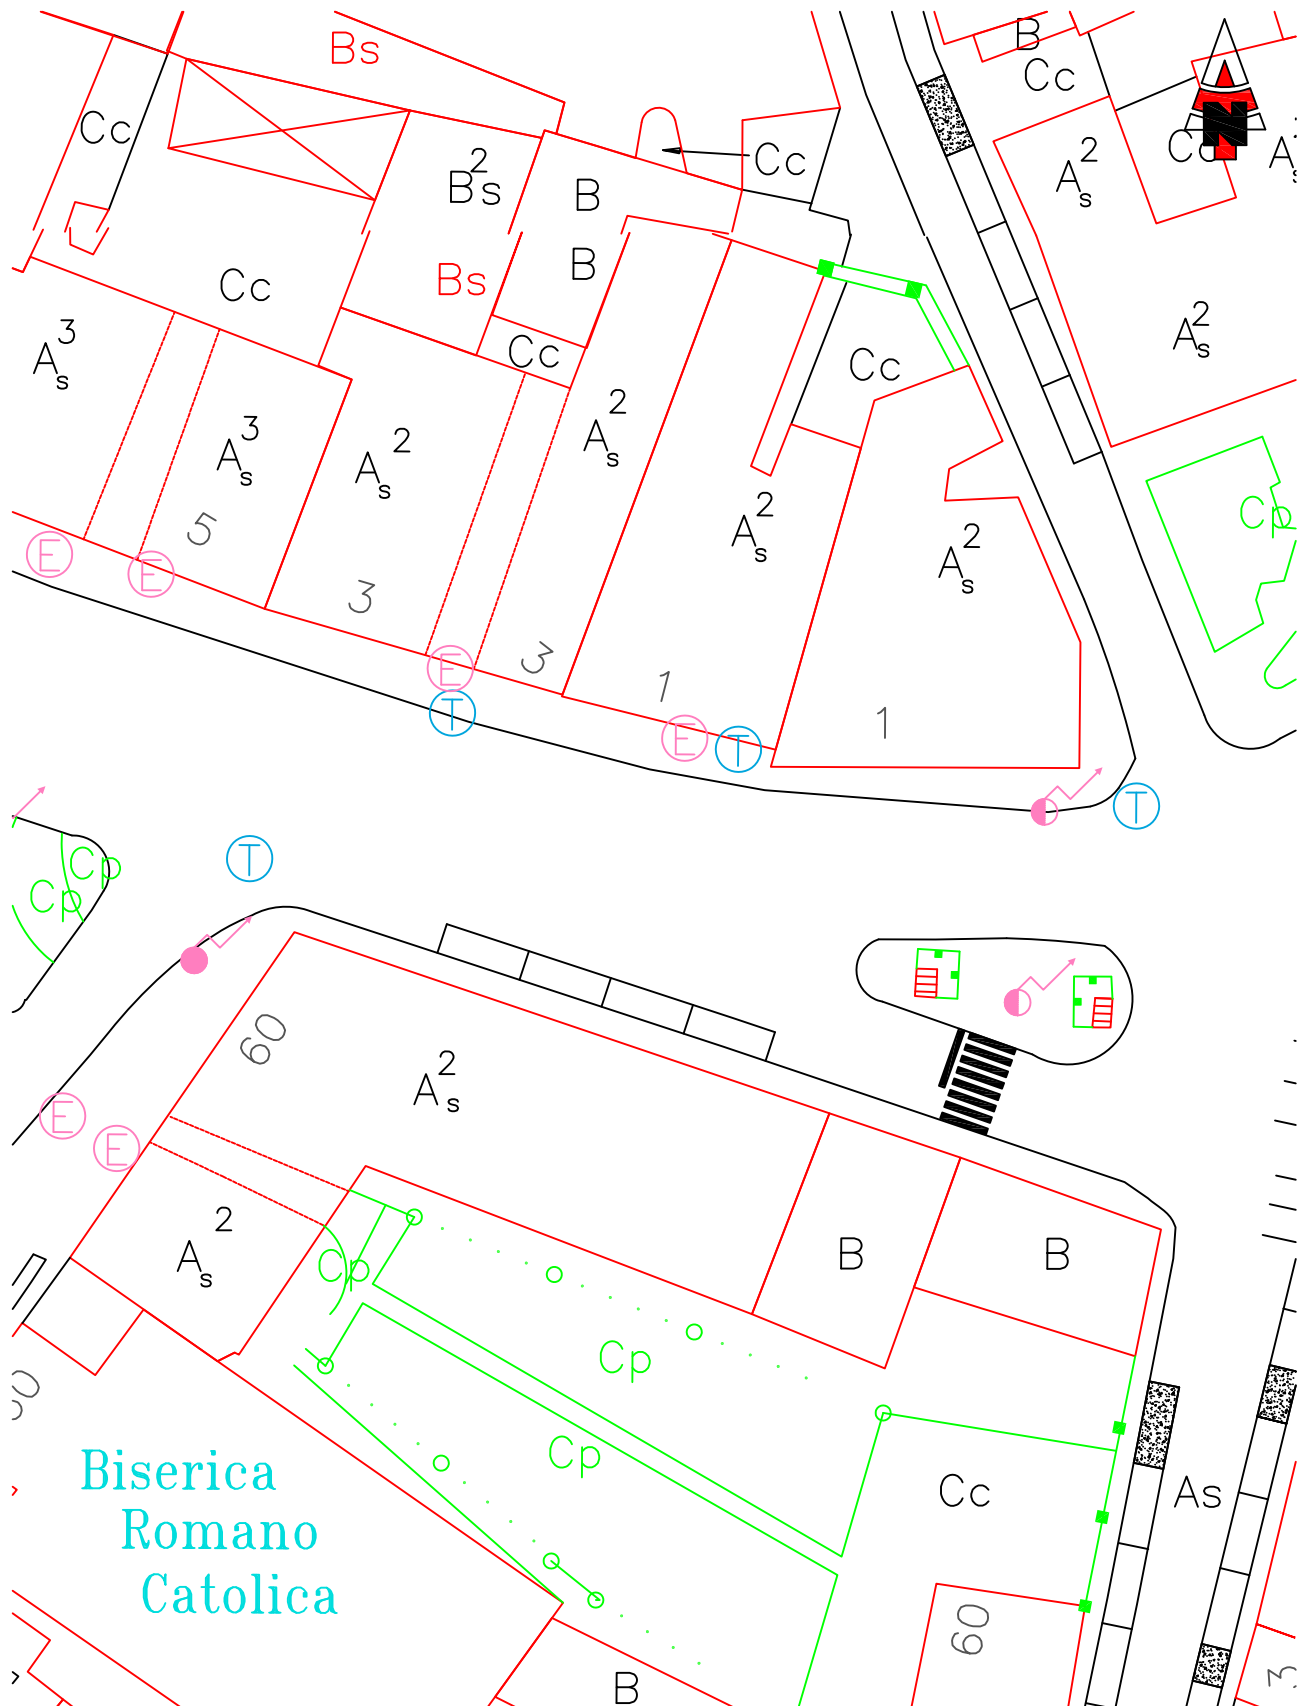


	LEGENDA
	Parcare perpendiculara
	Parcare paralela
	Acces auto
	Parcare la 45°

Strada sens unic

LOCURI DE PARCARE: 4
- 4 parcari paralele


PLAN AMENAJARE PARCARI
STR. P-ta REPUBLICII

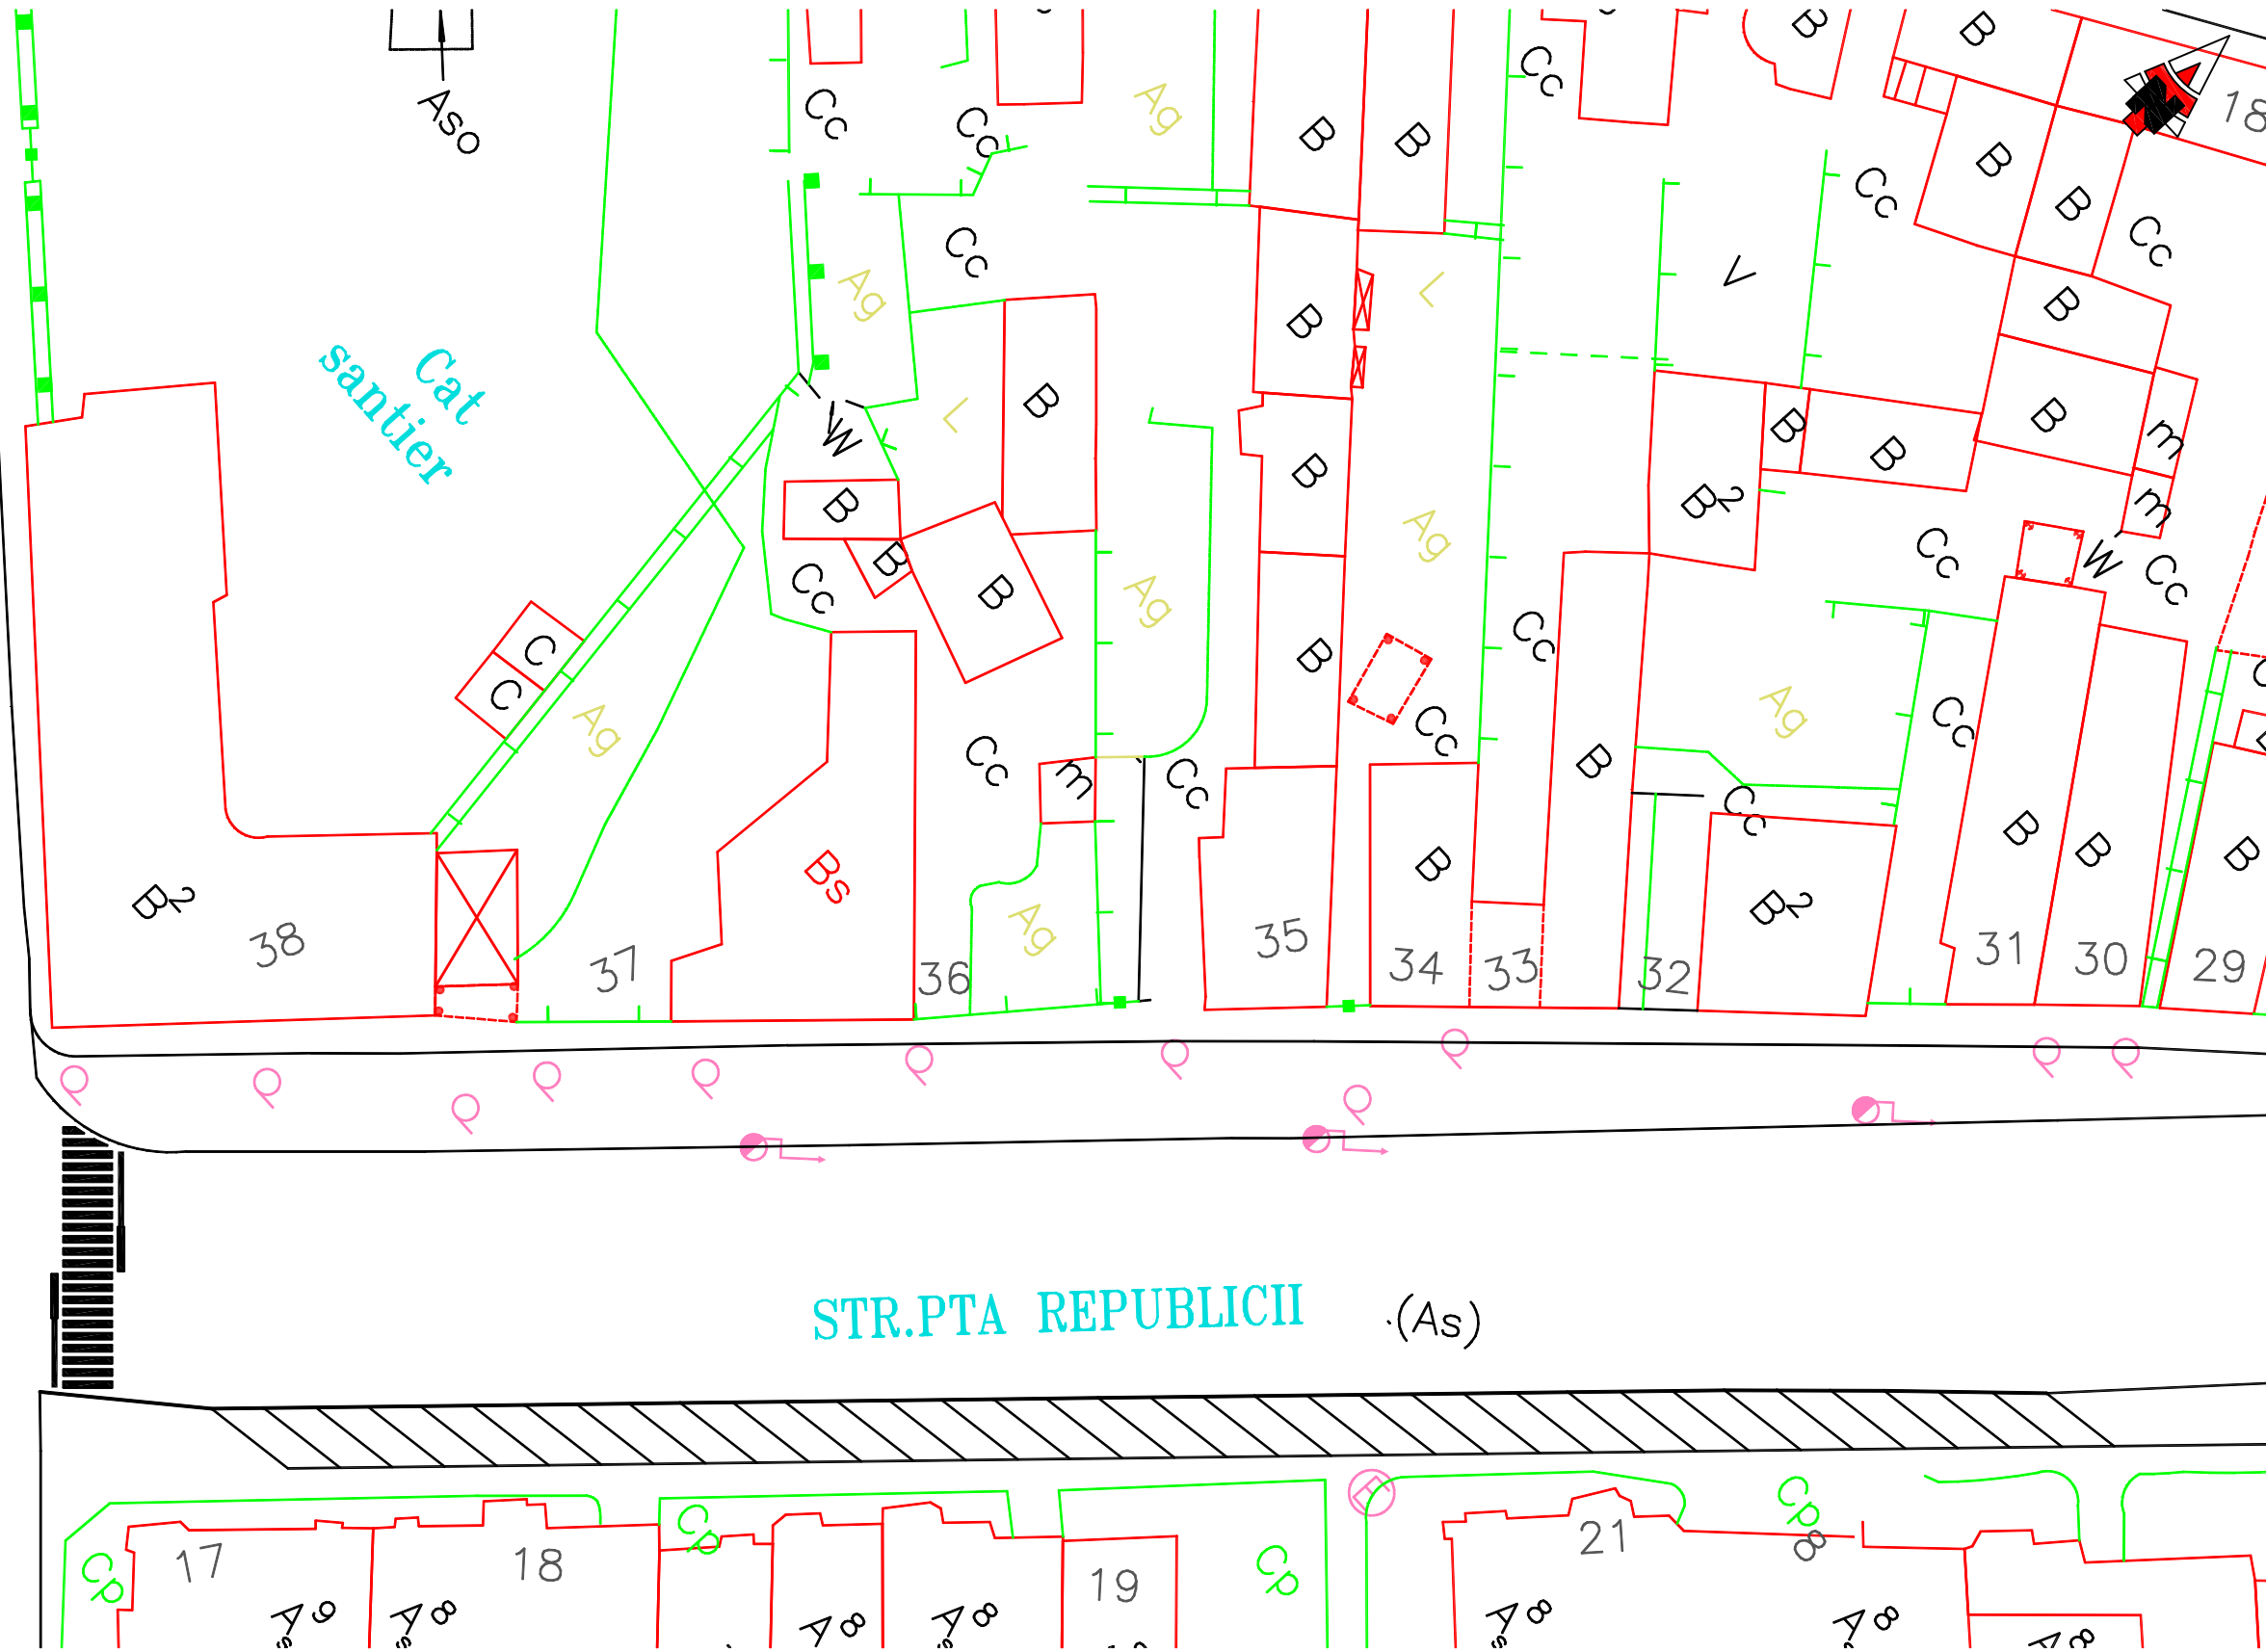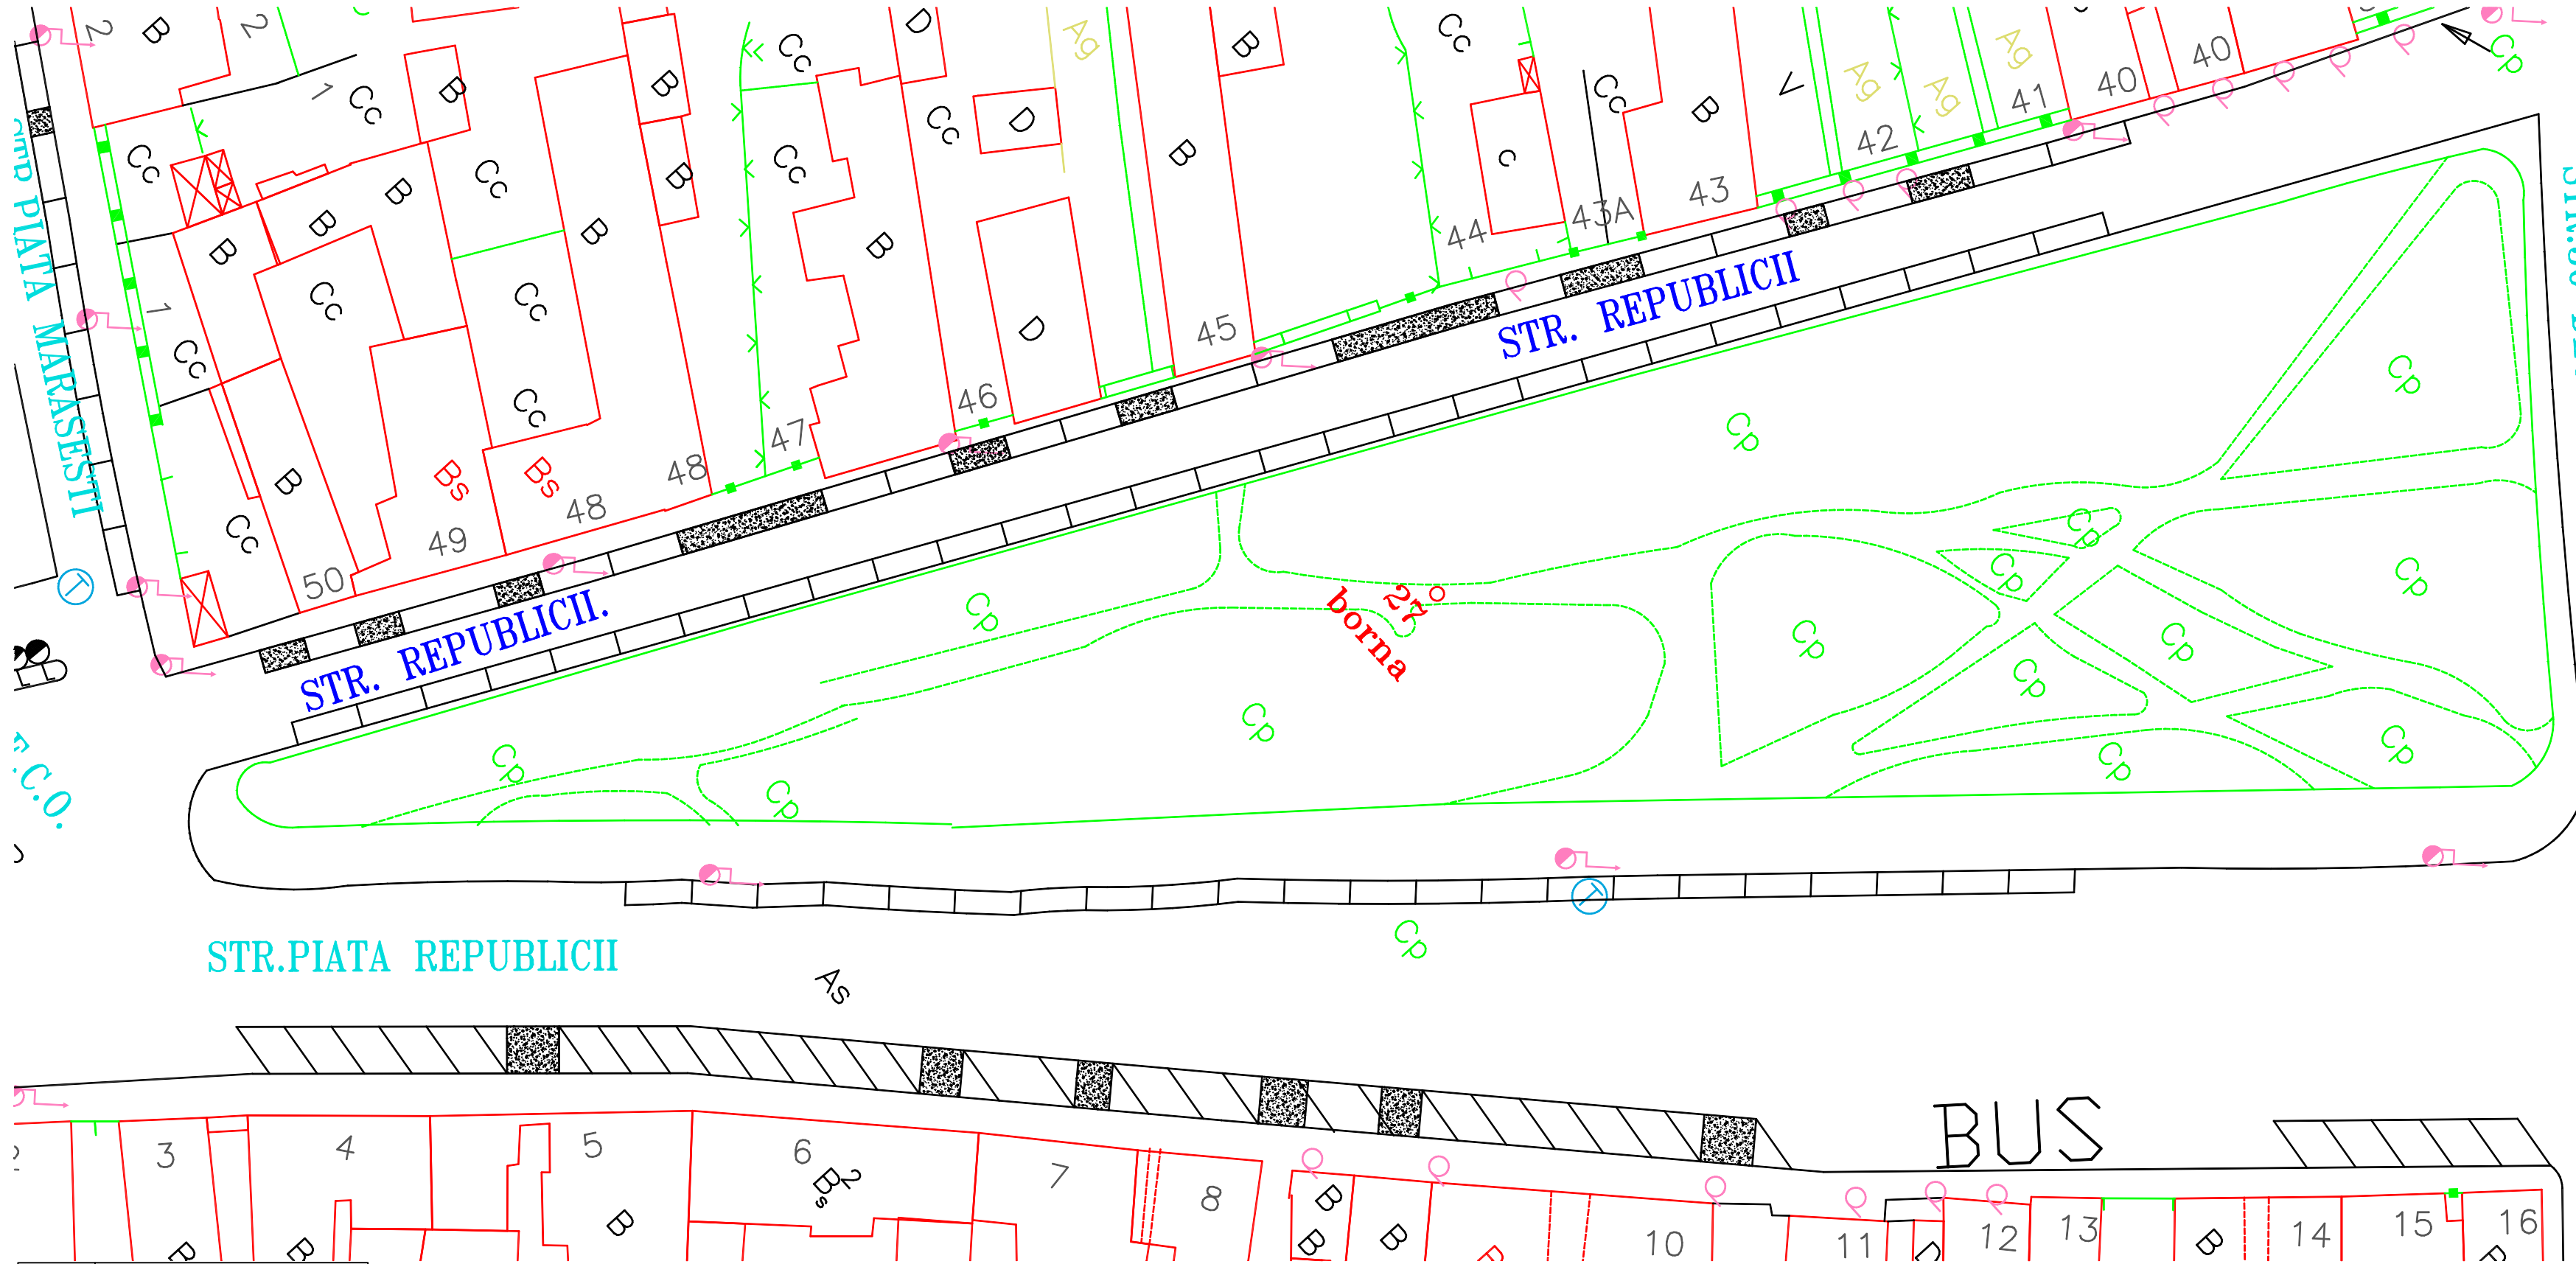

LEGENDA	
	Parcare perpendiculara
	Parcare paralela
	Acces auto
	Parcare la 45°

LOCURI DE PARCARE: 128
- 66 parcar paralele
- 62 parcar la 45°

PLAN AMENAJARE PARCARI
STR. PLEVNA

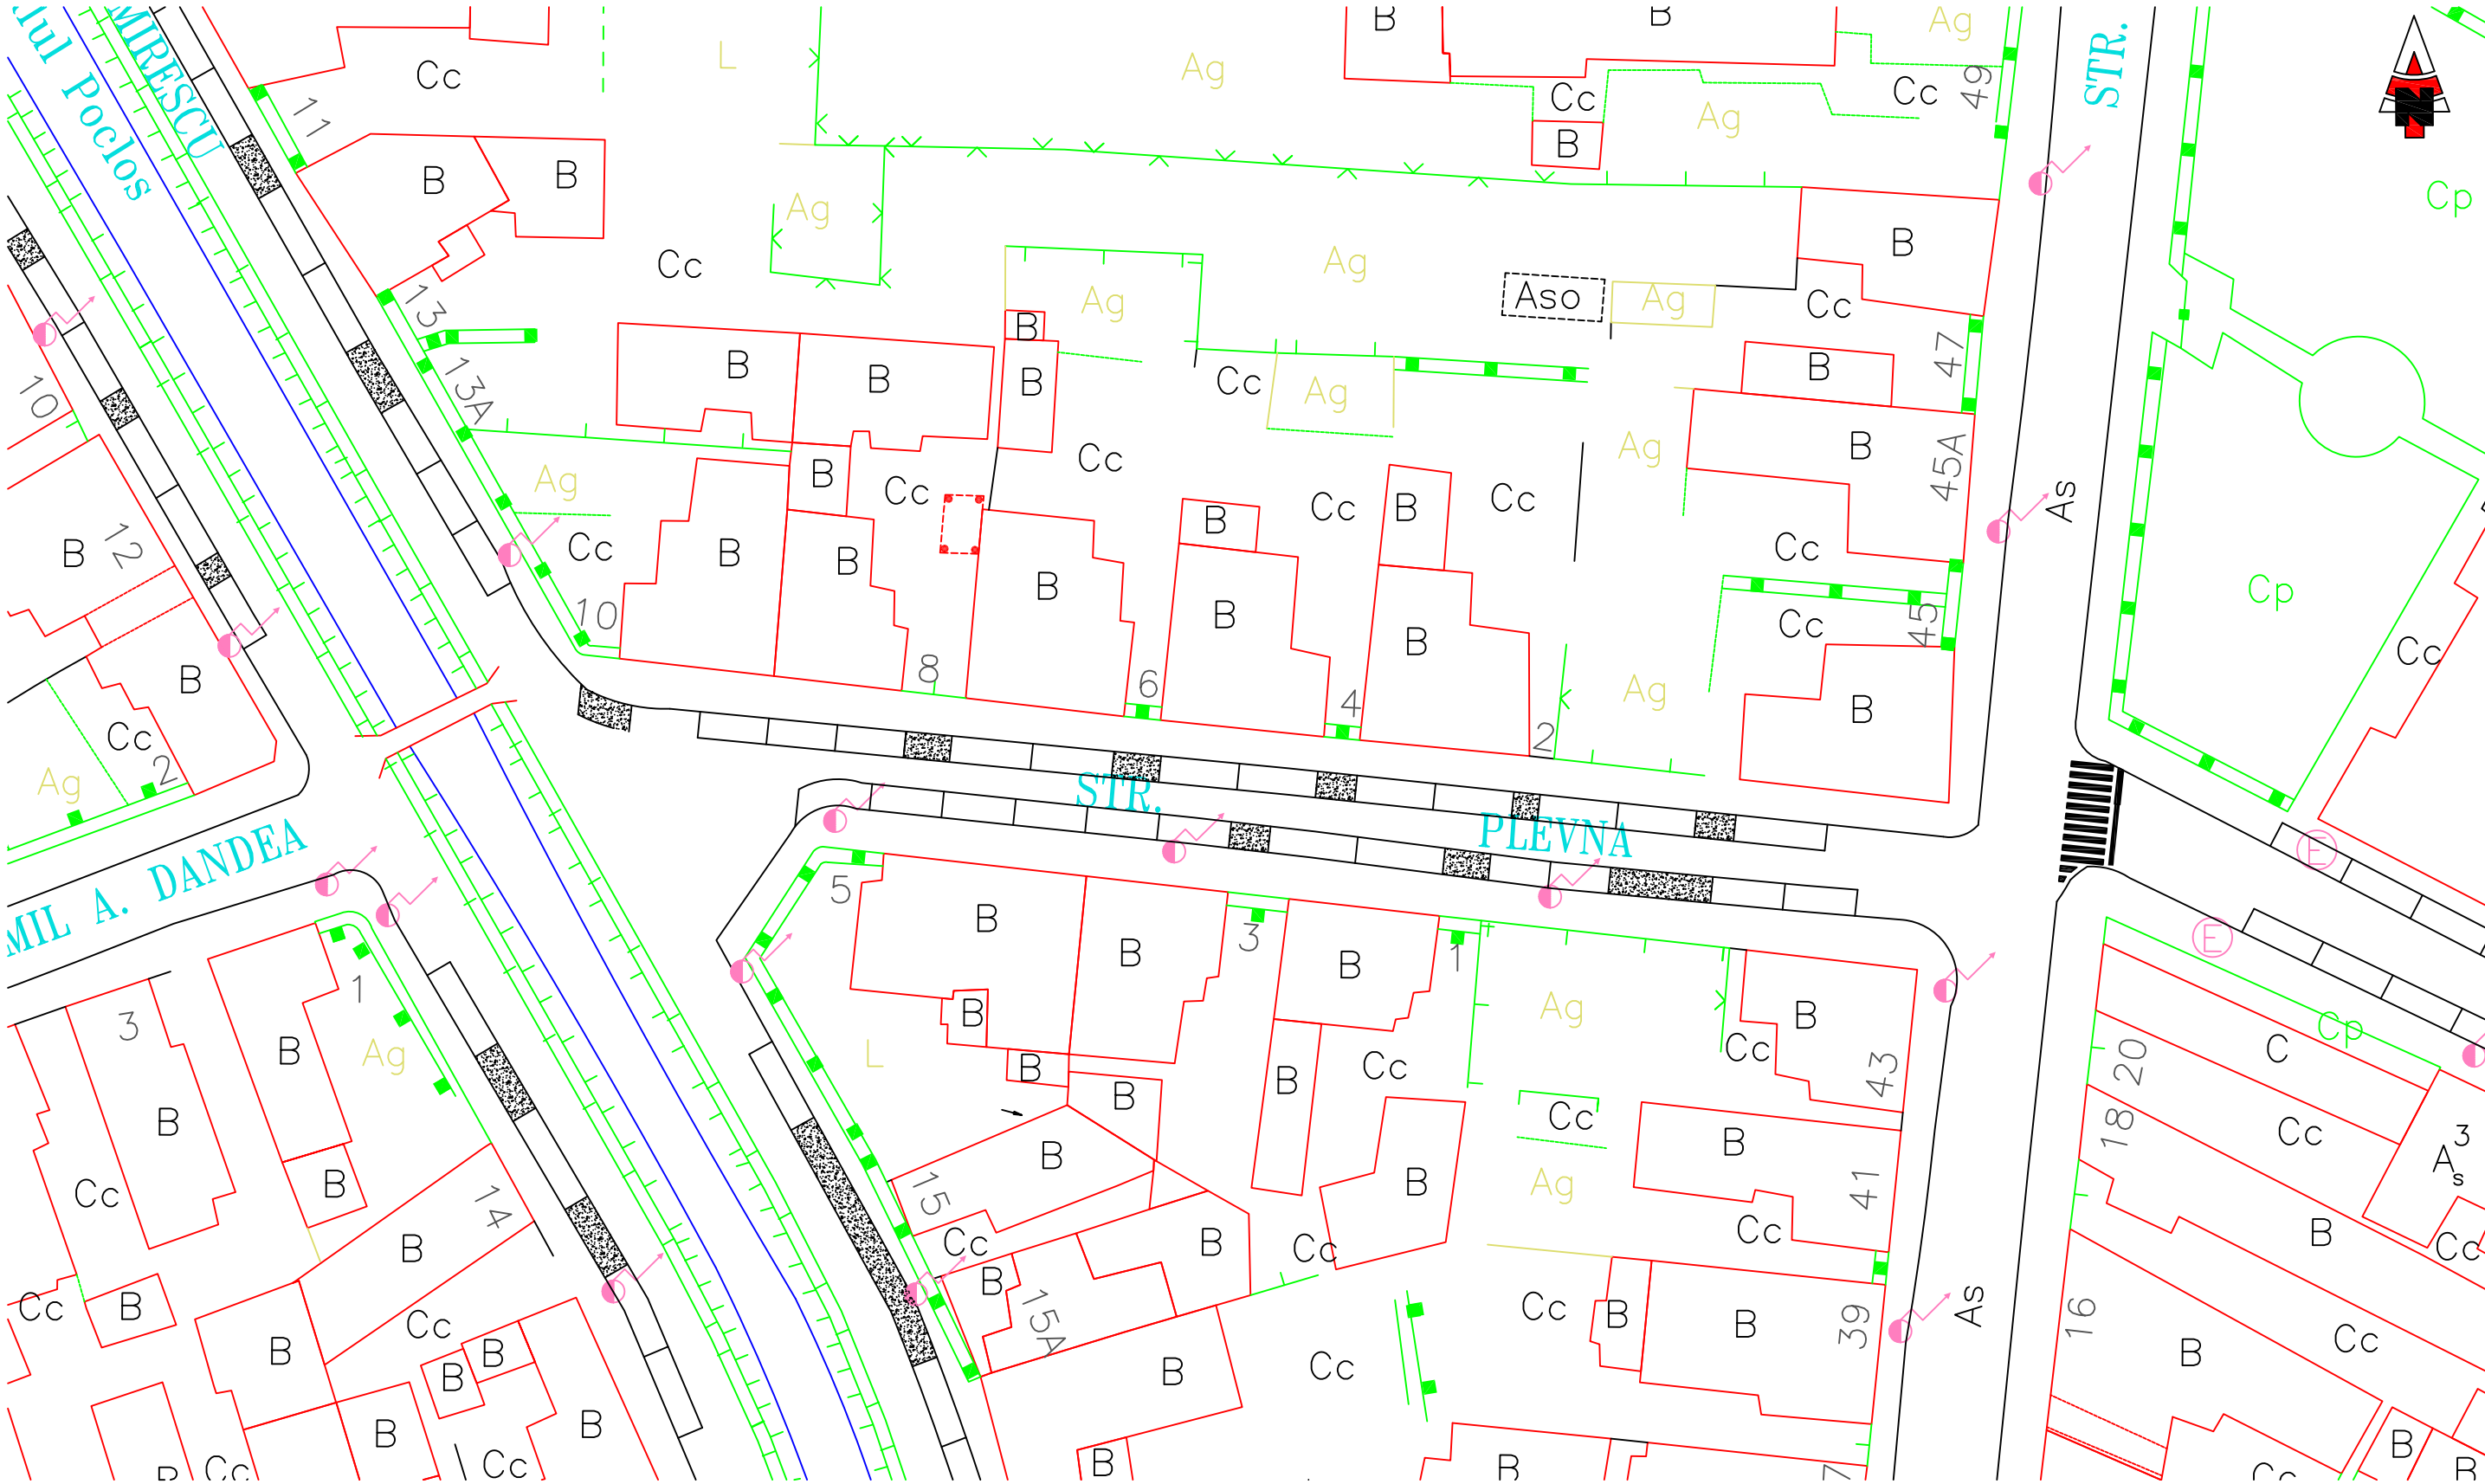


LEGENDA	
	Parcare perpendiculara
	Parcare paralela
	Acces auto
	Parcare la 45°

Strada sens unic


LOCURI DE PARCARE: 24
- 24 parcari paralele

**PLAN AMENAJARE PARCARI
STR. POLIGRAFIEI**

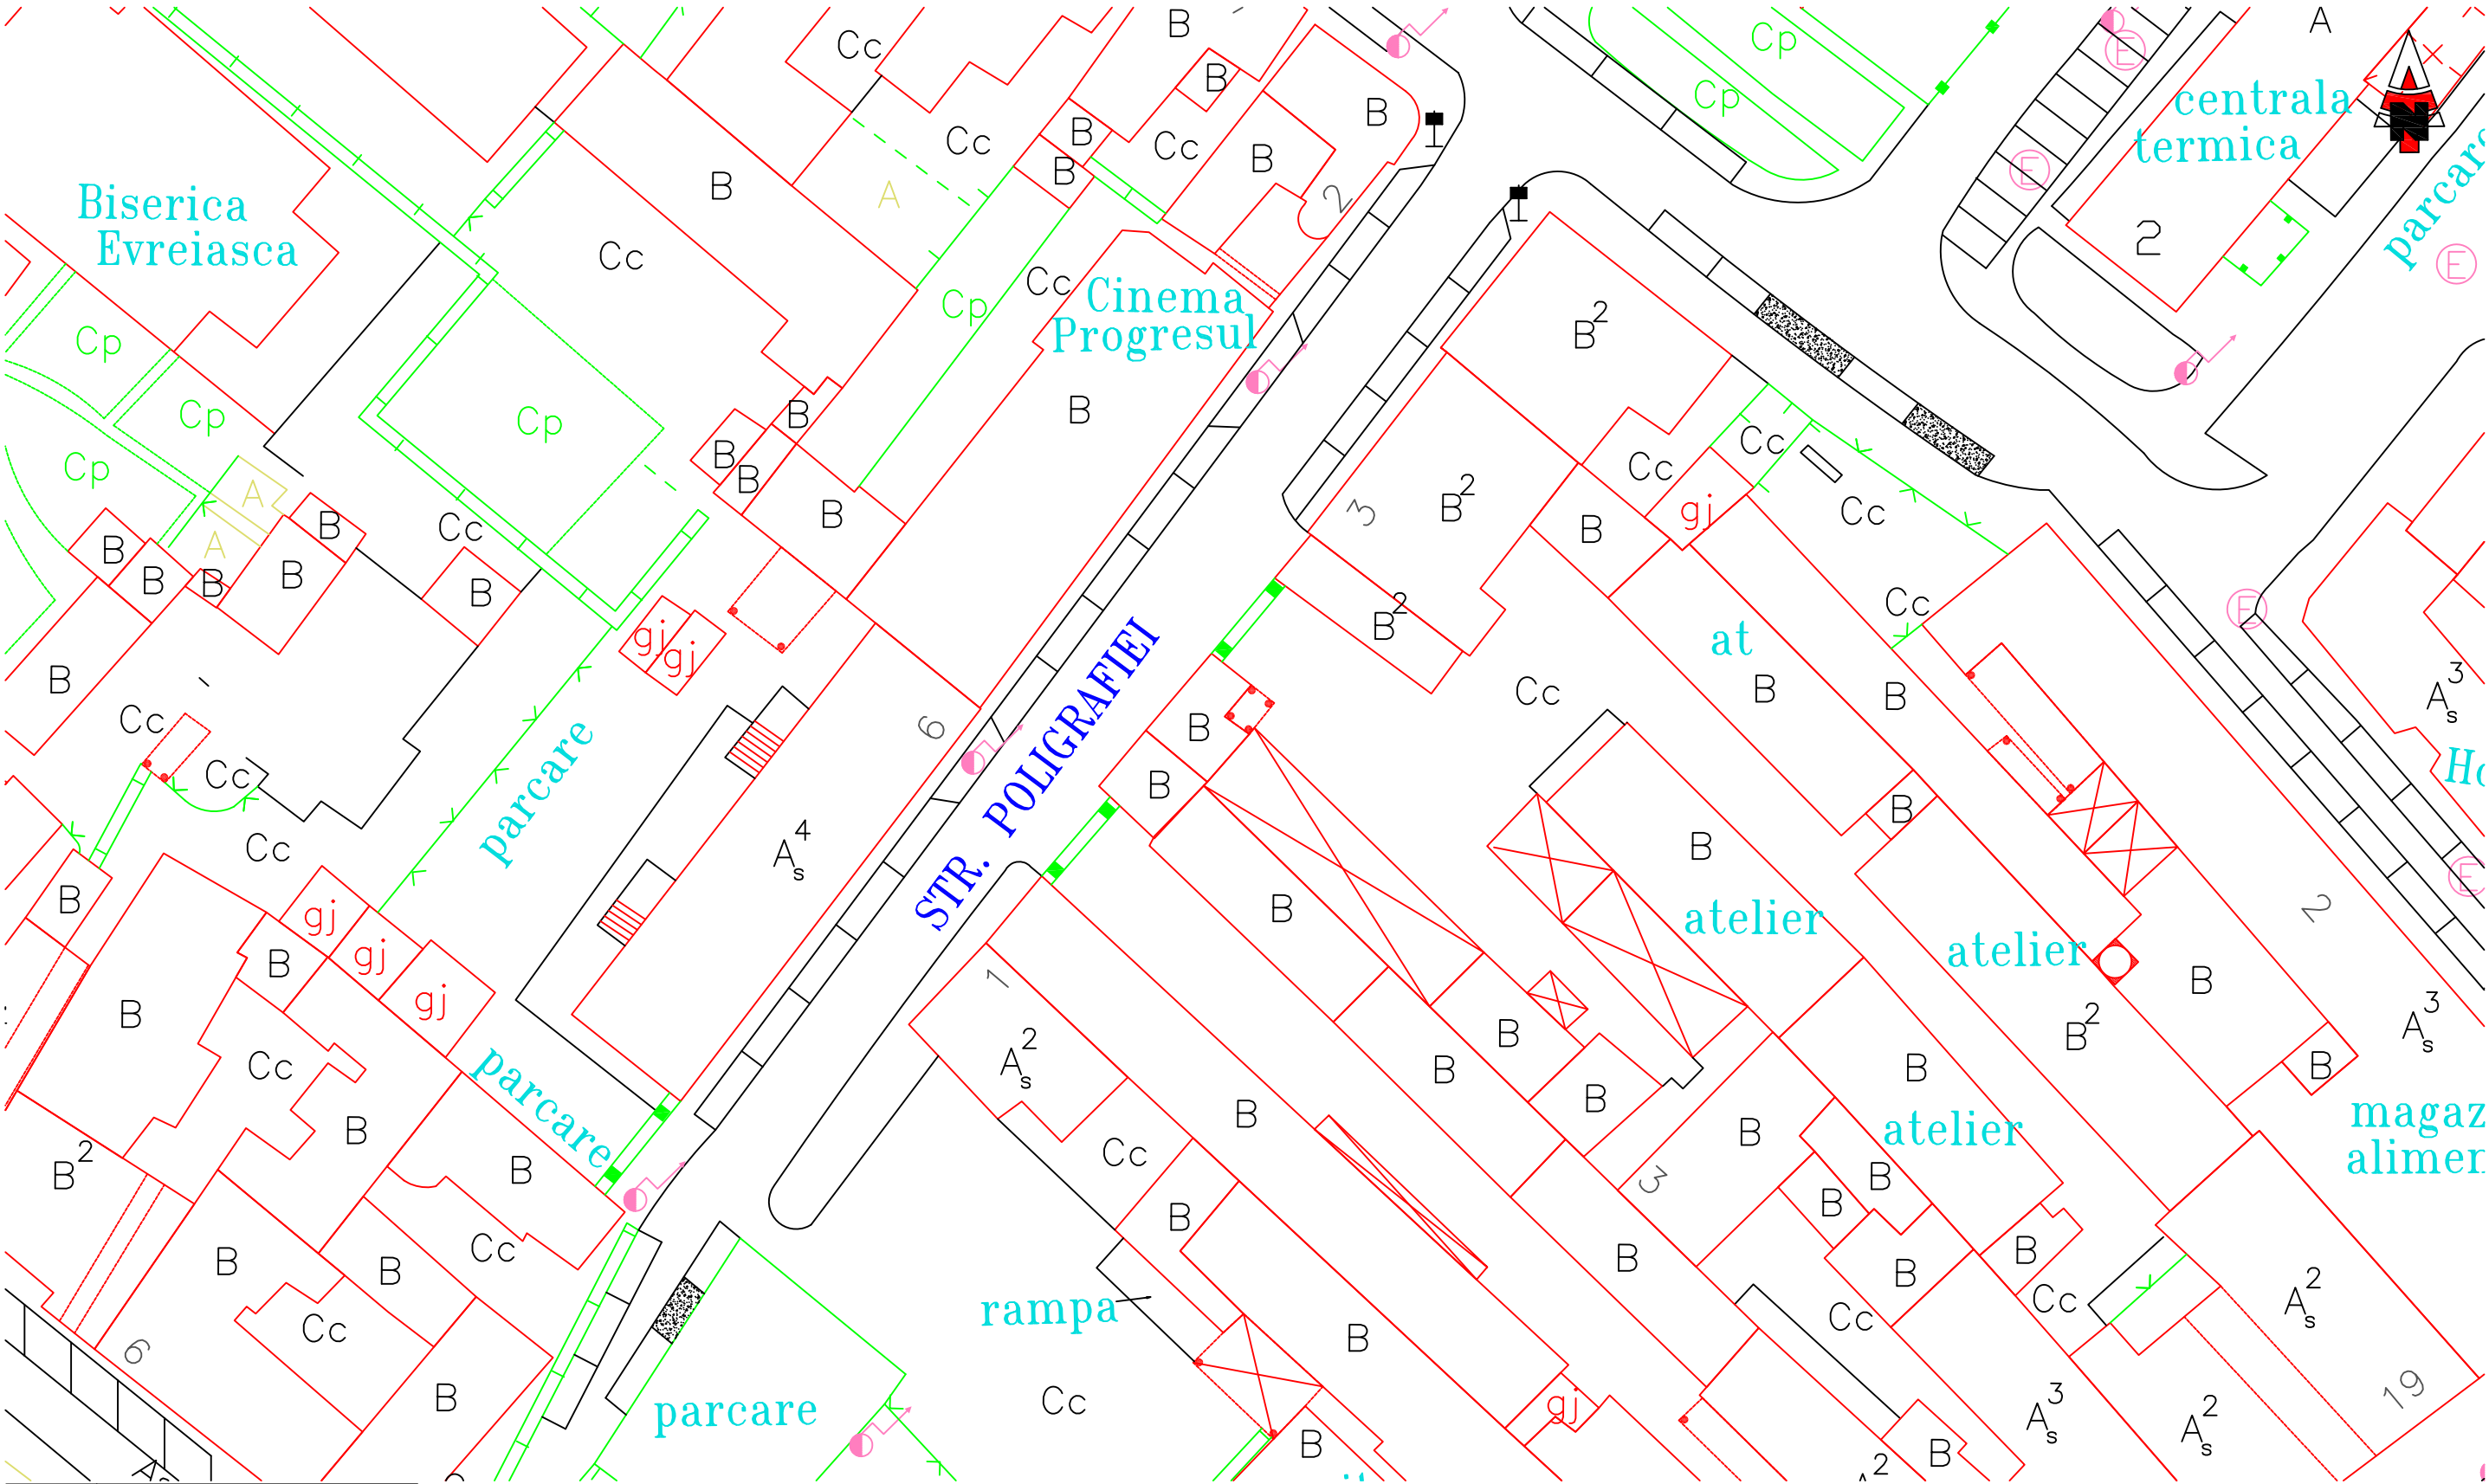


LEGENDA	
	Parcare perpendiculara
	Parcare paralela
	Acces auto
	Parcare la 45°

LOCURI DE PARCARE: 23
-23 parcari paralele

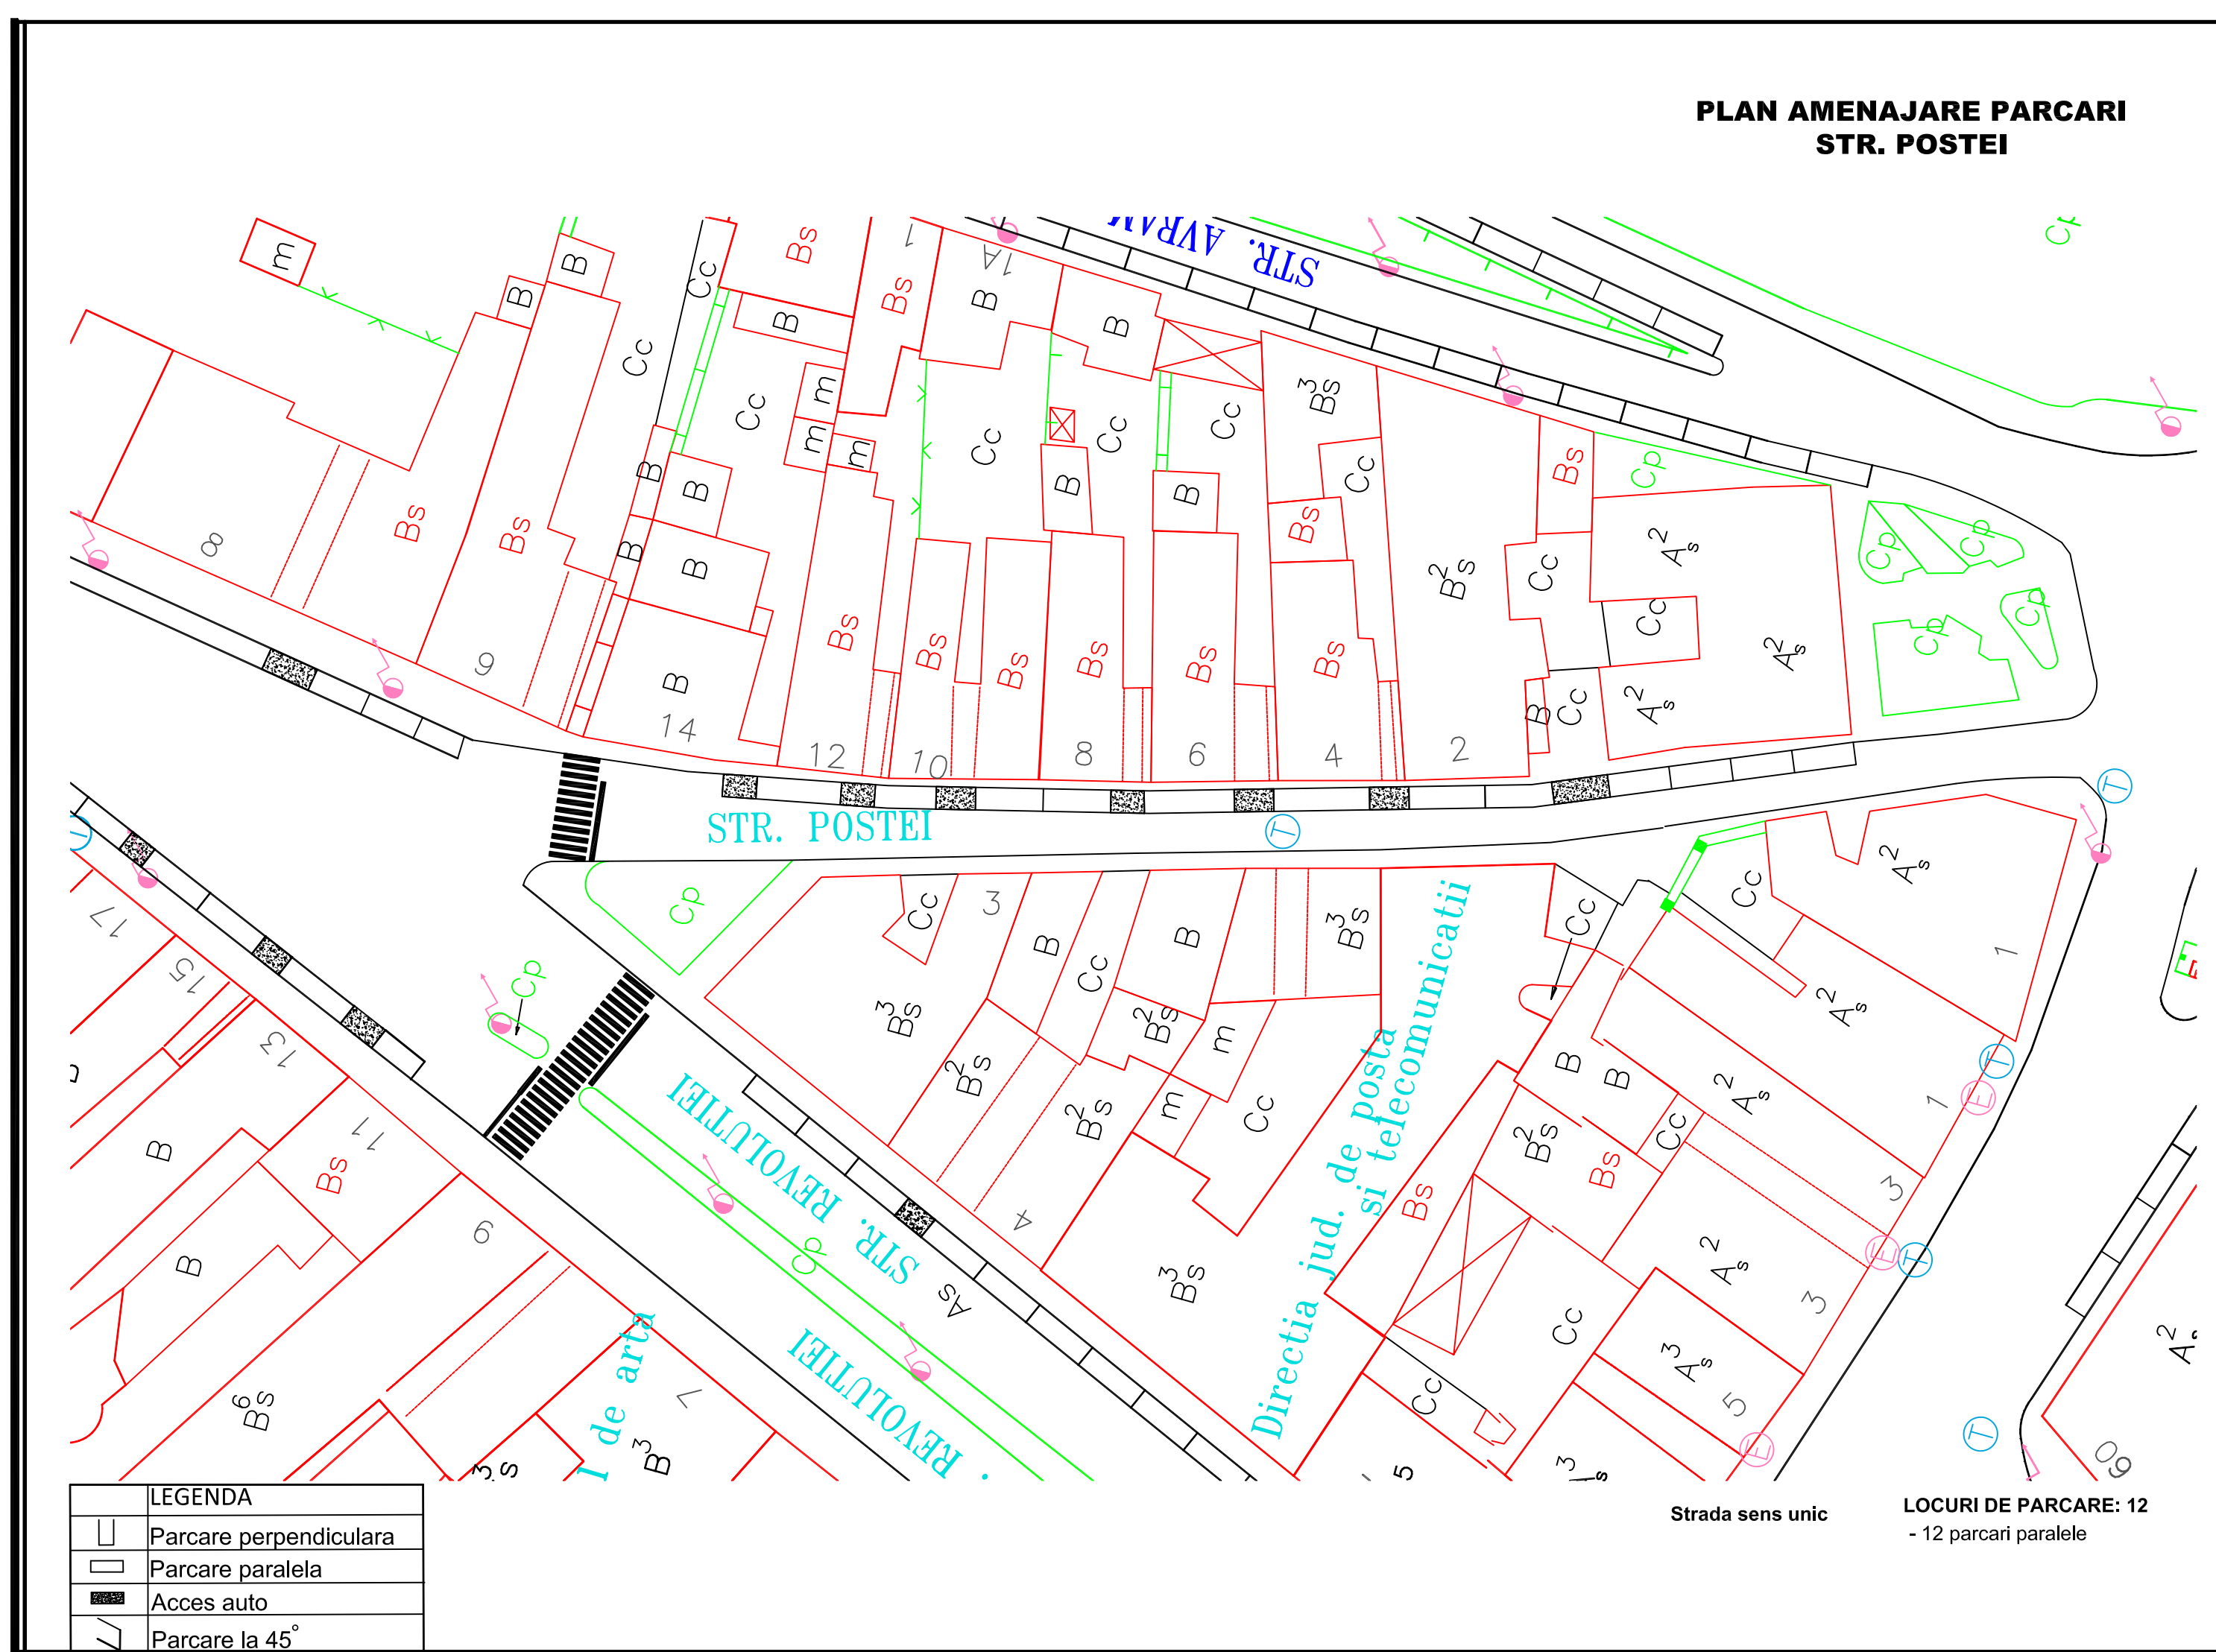

PLAN AMENAJARE PARCARI
STR. PREDEAL

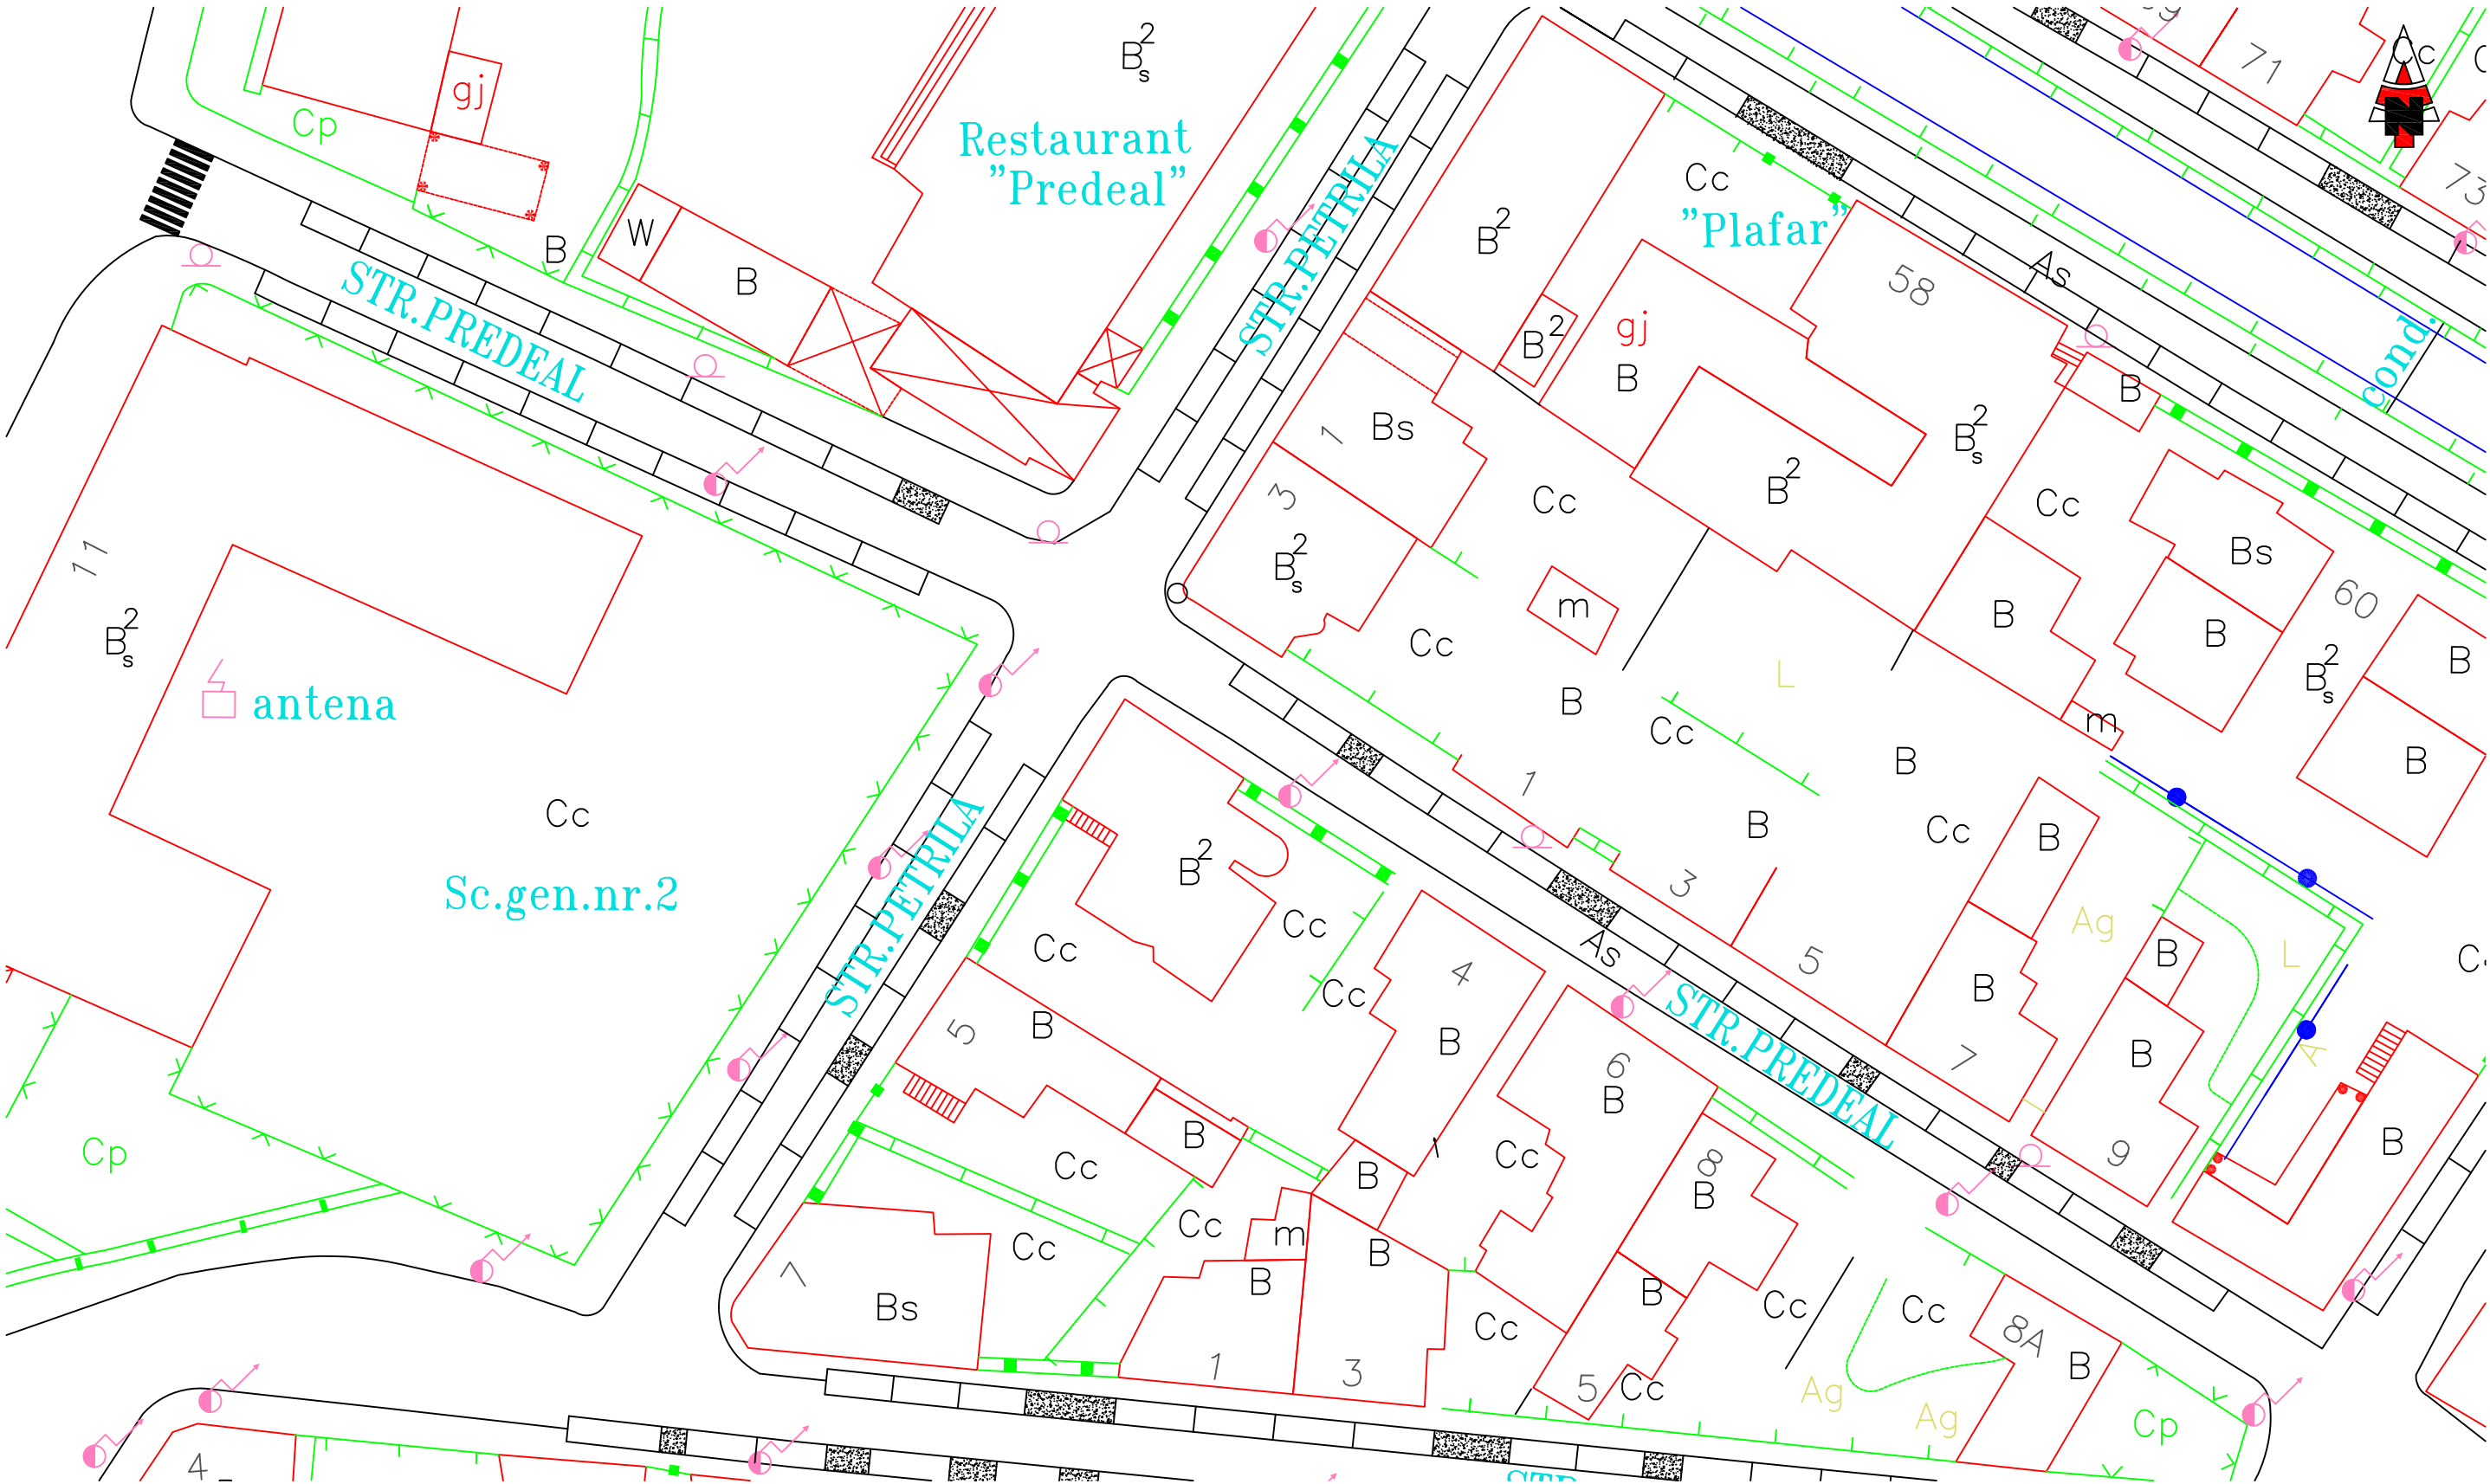


LEGENDA	
	Parcare perpendiculara
	Parcare paralela
	Acces auto
	Parcare la 45°

Strada sens unic
Gh. Doja - Crinului

LOCURI DE PARCARE: 33
- 33 parcari paralele


PLAN AMENAJARE PARCARI
STR. PRIMARIEI

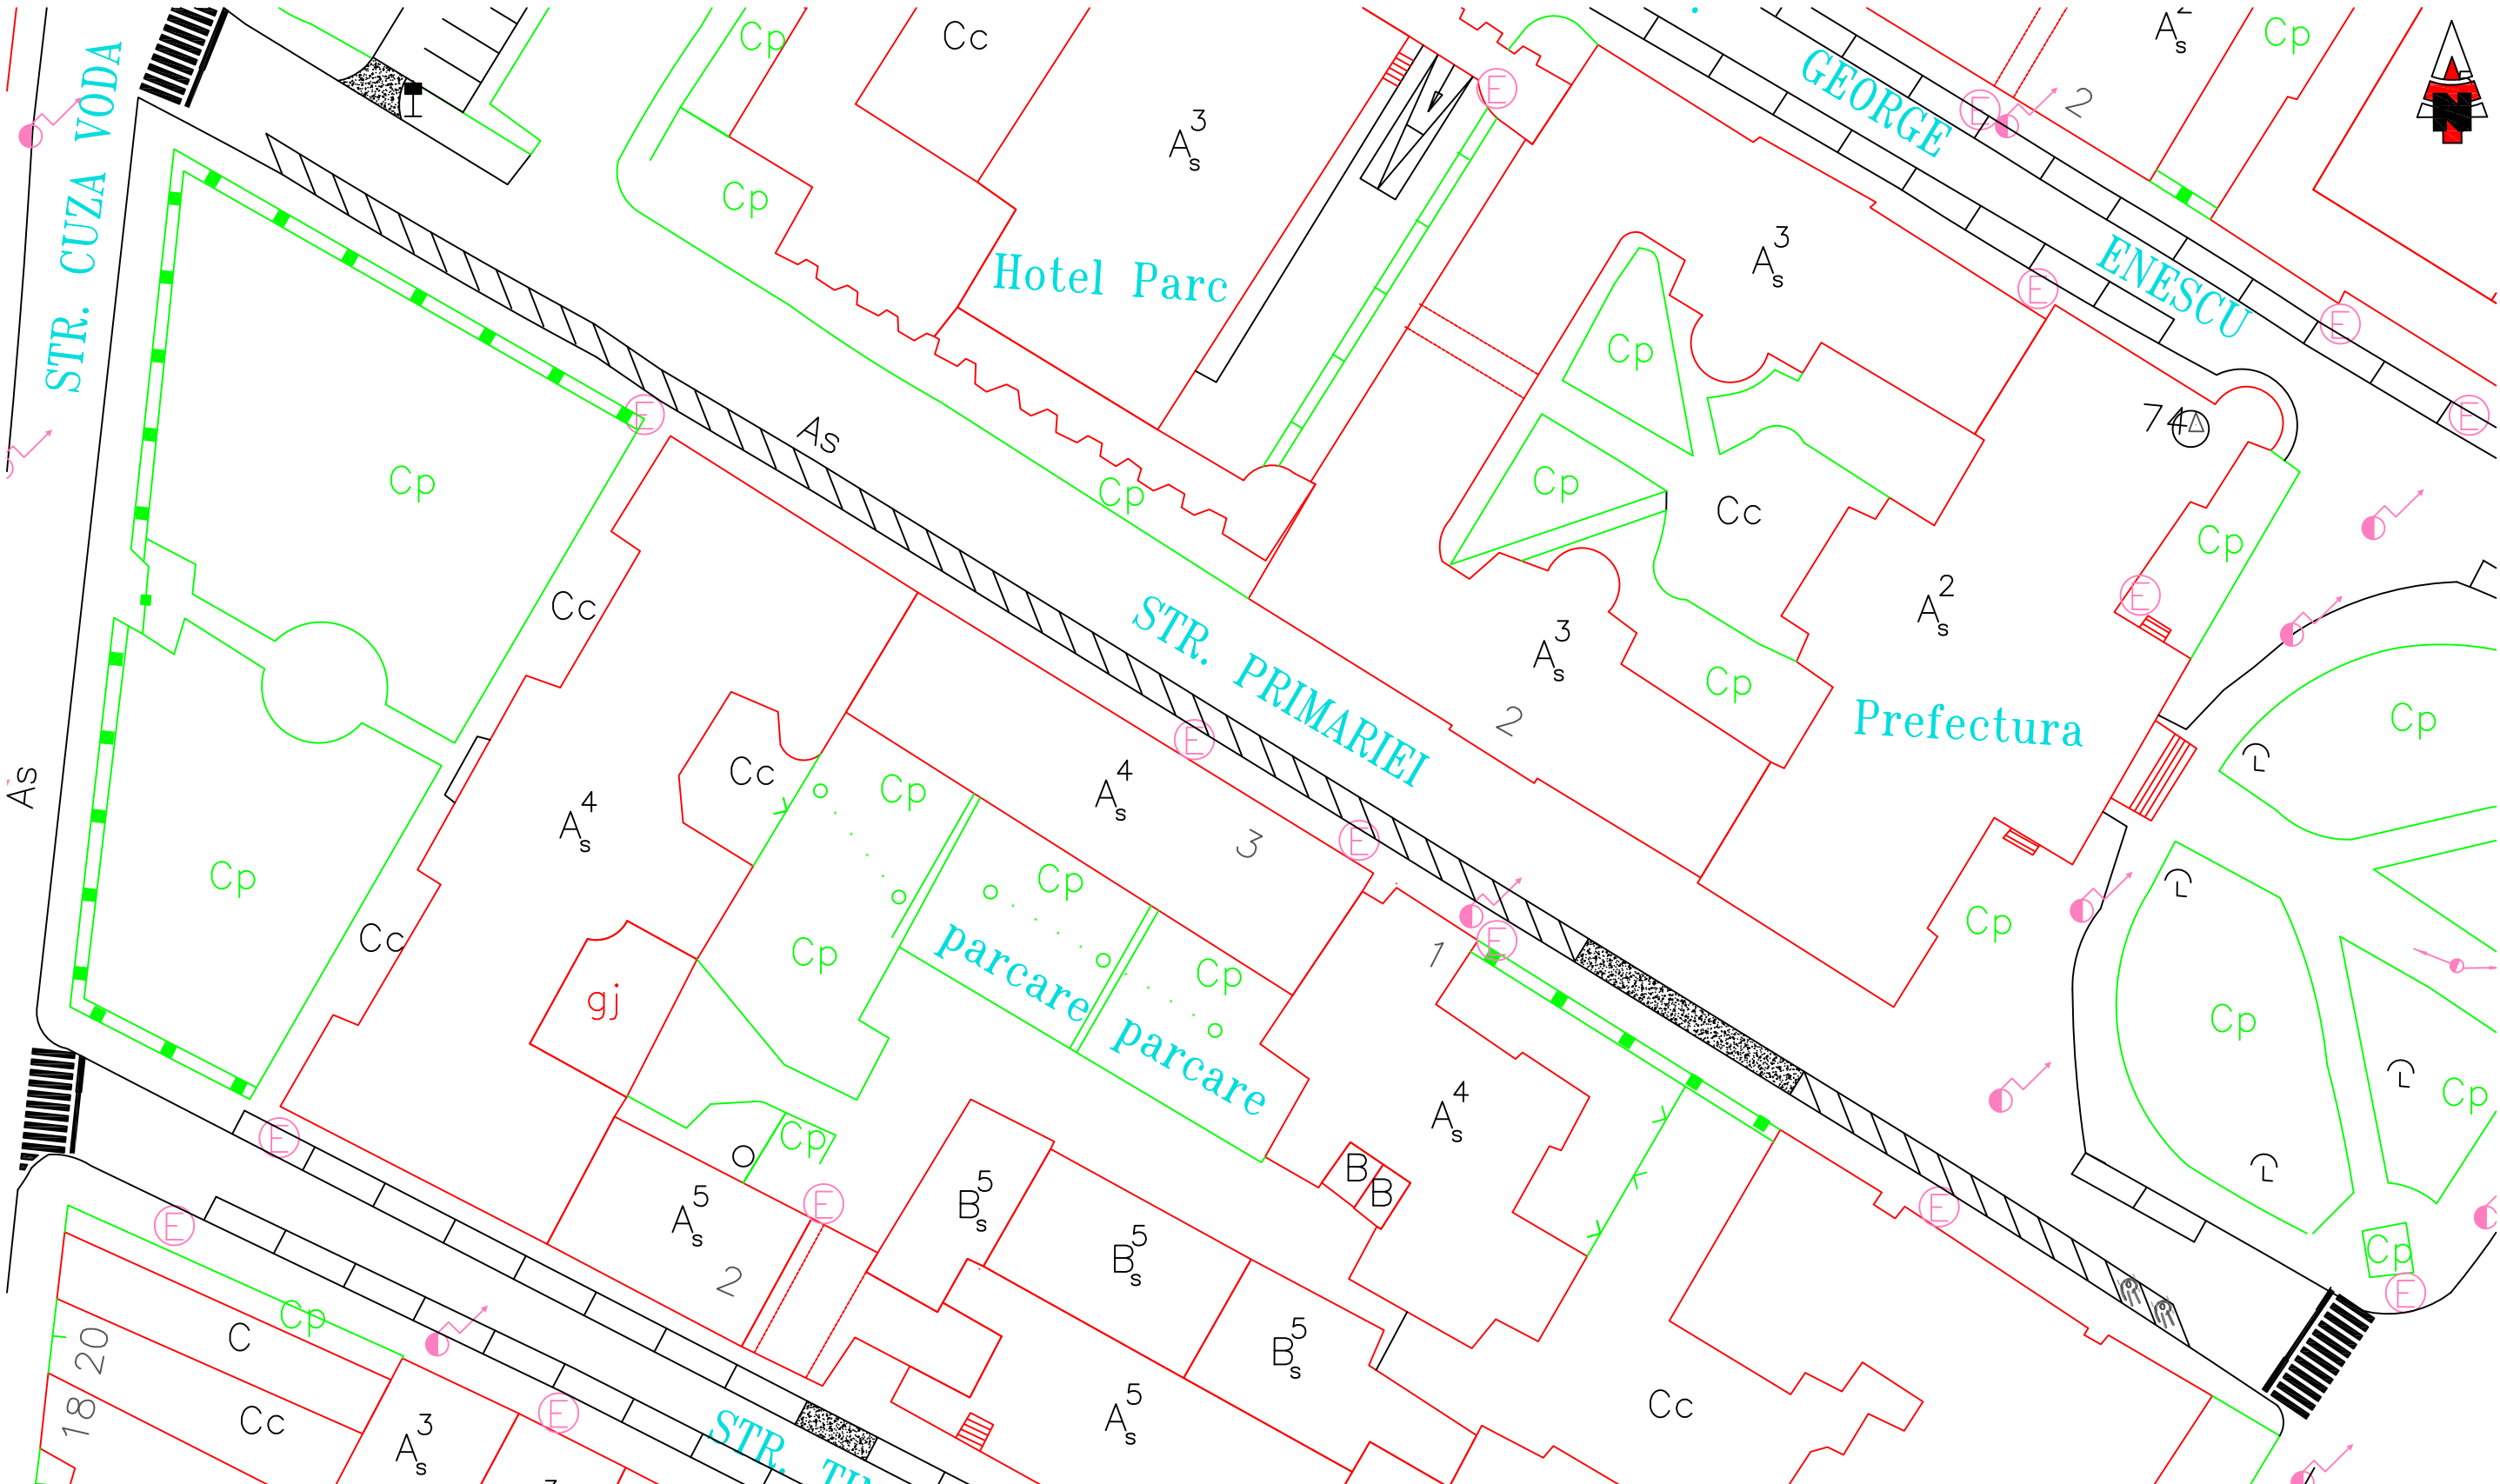


LEGENDA	
	Parcare perpendiculara
	Parcare paralela
	Acces auto
	Parcare la 45°

Strada sens unic

LOCURI DE PARCARE: 52
- 2 parcari paralele
- 50 parcari la 45°
Mentiuni:
- 2 parcari persoane cu handicap

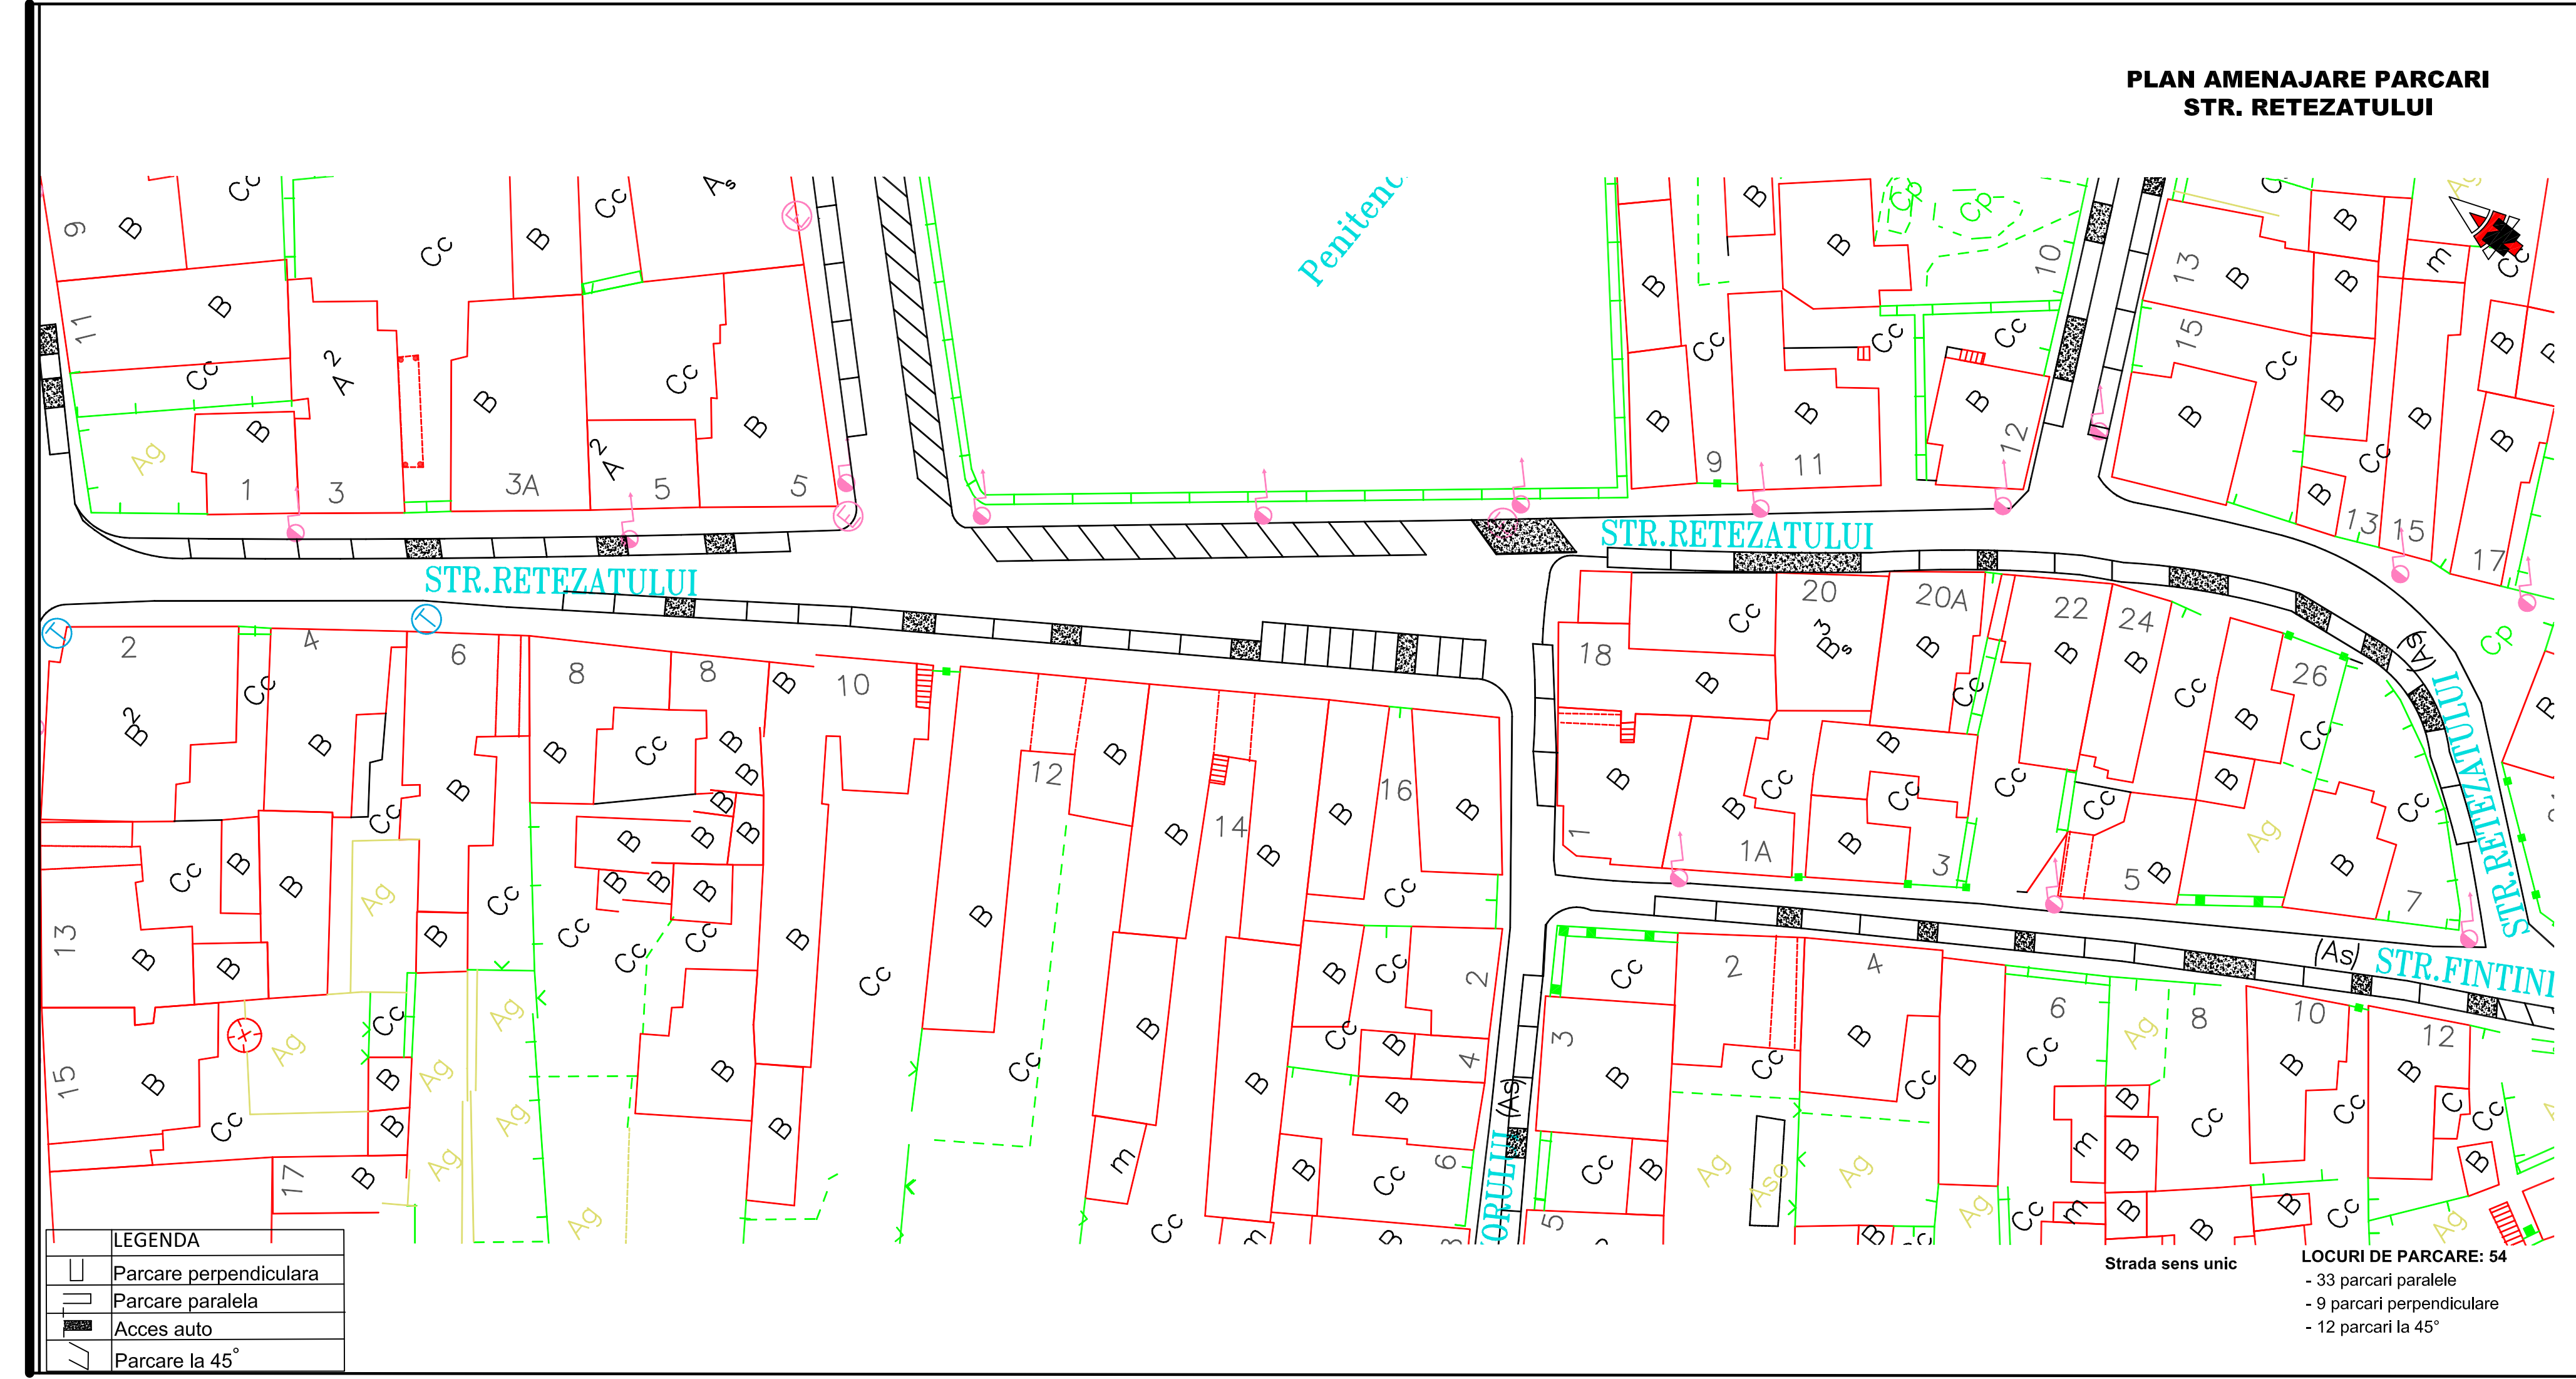


PLAN AMENAJARE PARCARI
STR. REVOLUTIEI

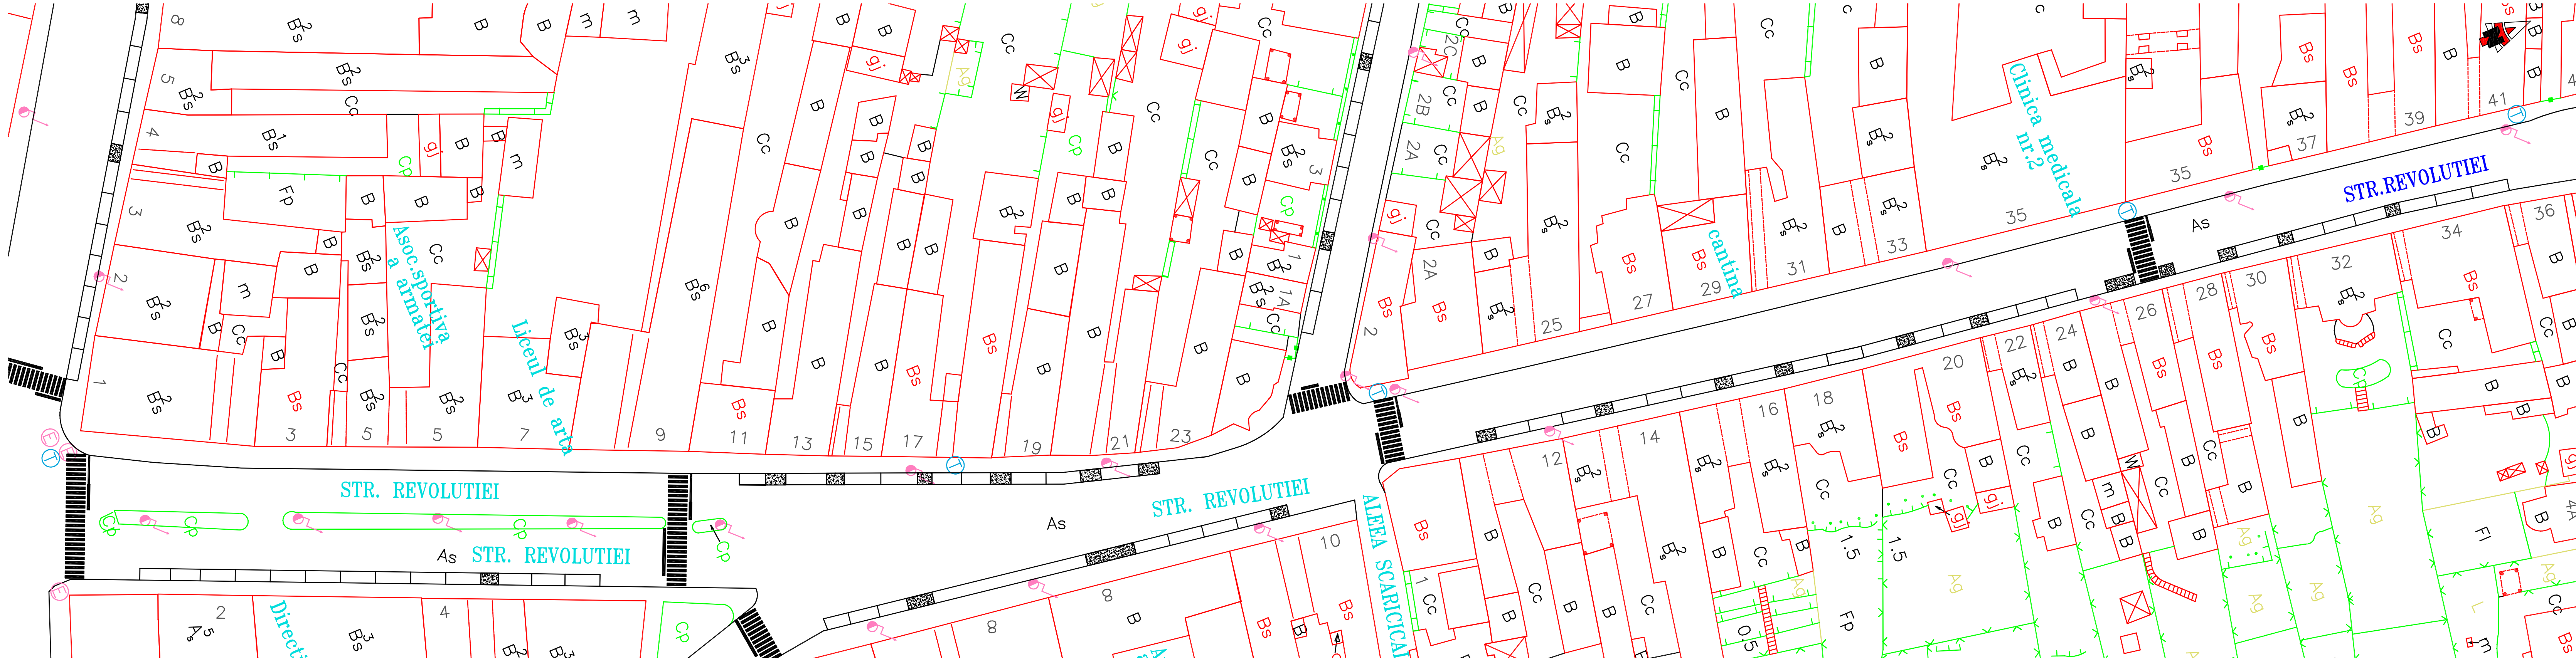

LEGENDA	
	Parcare perpendiculara
	Parcare paralela
	Acces auto
	Parcare la 45°

LOCURI DE PARCARE: 51
- 51 parcare paralele


PLAN AMENAJARE PARCARI
STR. RODNEI

 

LEGENDA	
	Parcare perpendiculara
	Parcare paralela
	Acces auto
	Parcare la 45°

Strada sens unic
LOCURI DE PARCARE: 96
- 96 parcati paralela

PLAN AMENAJARE PARCARI
STR. ROZELOR

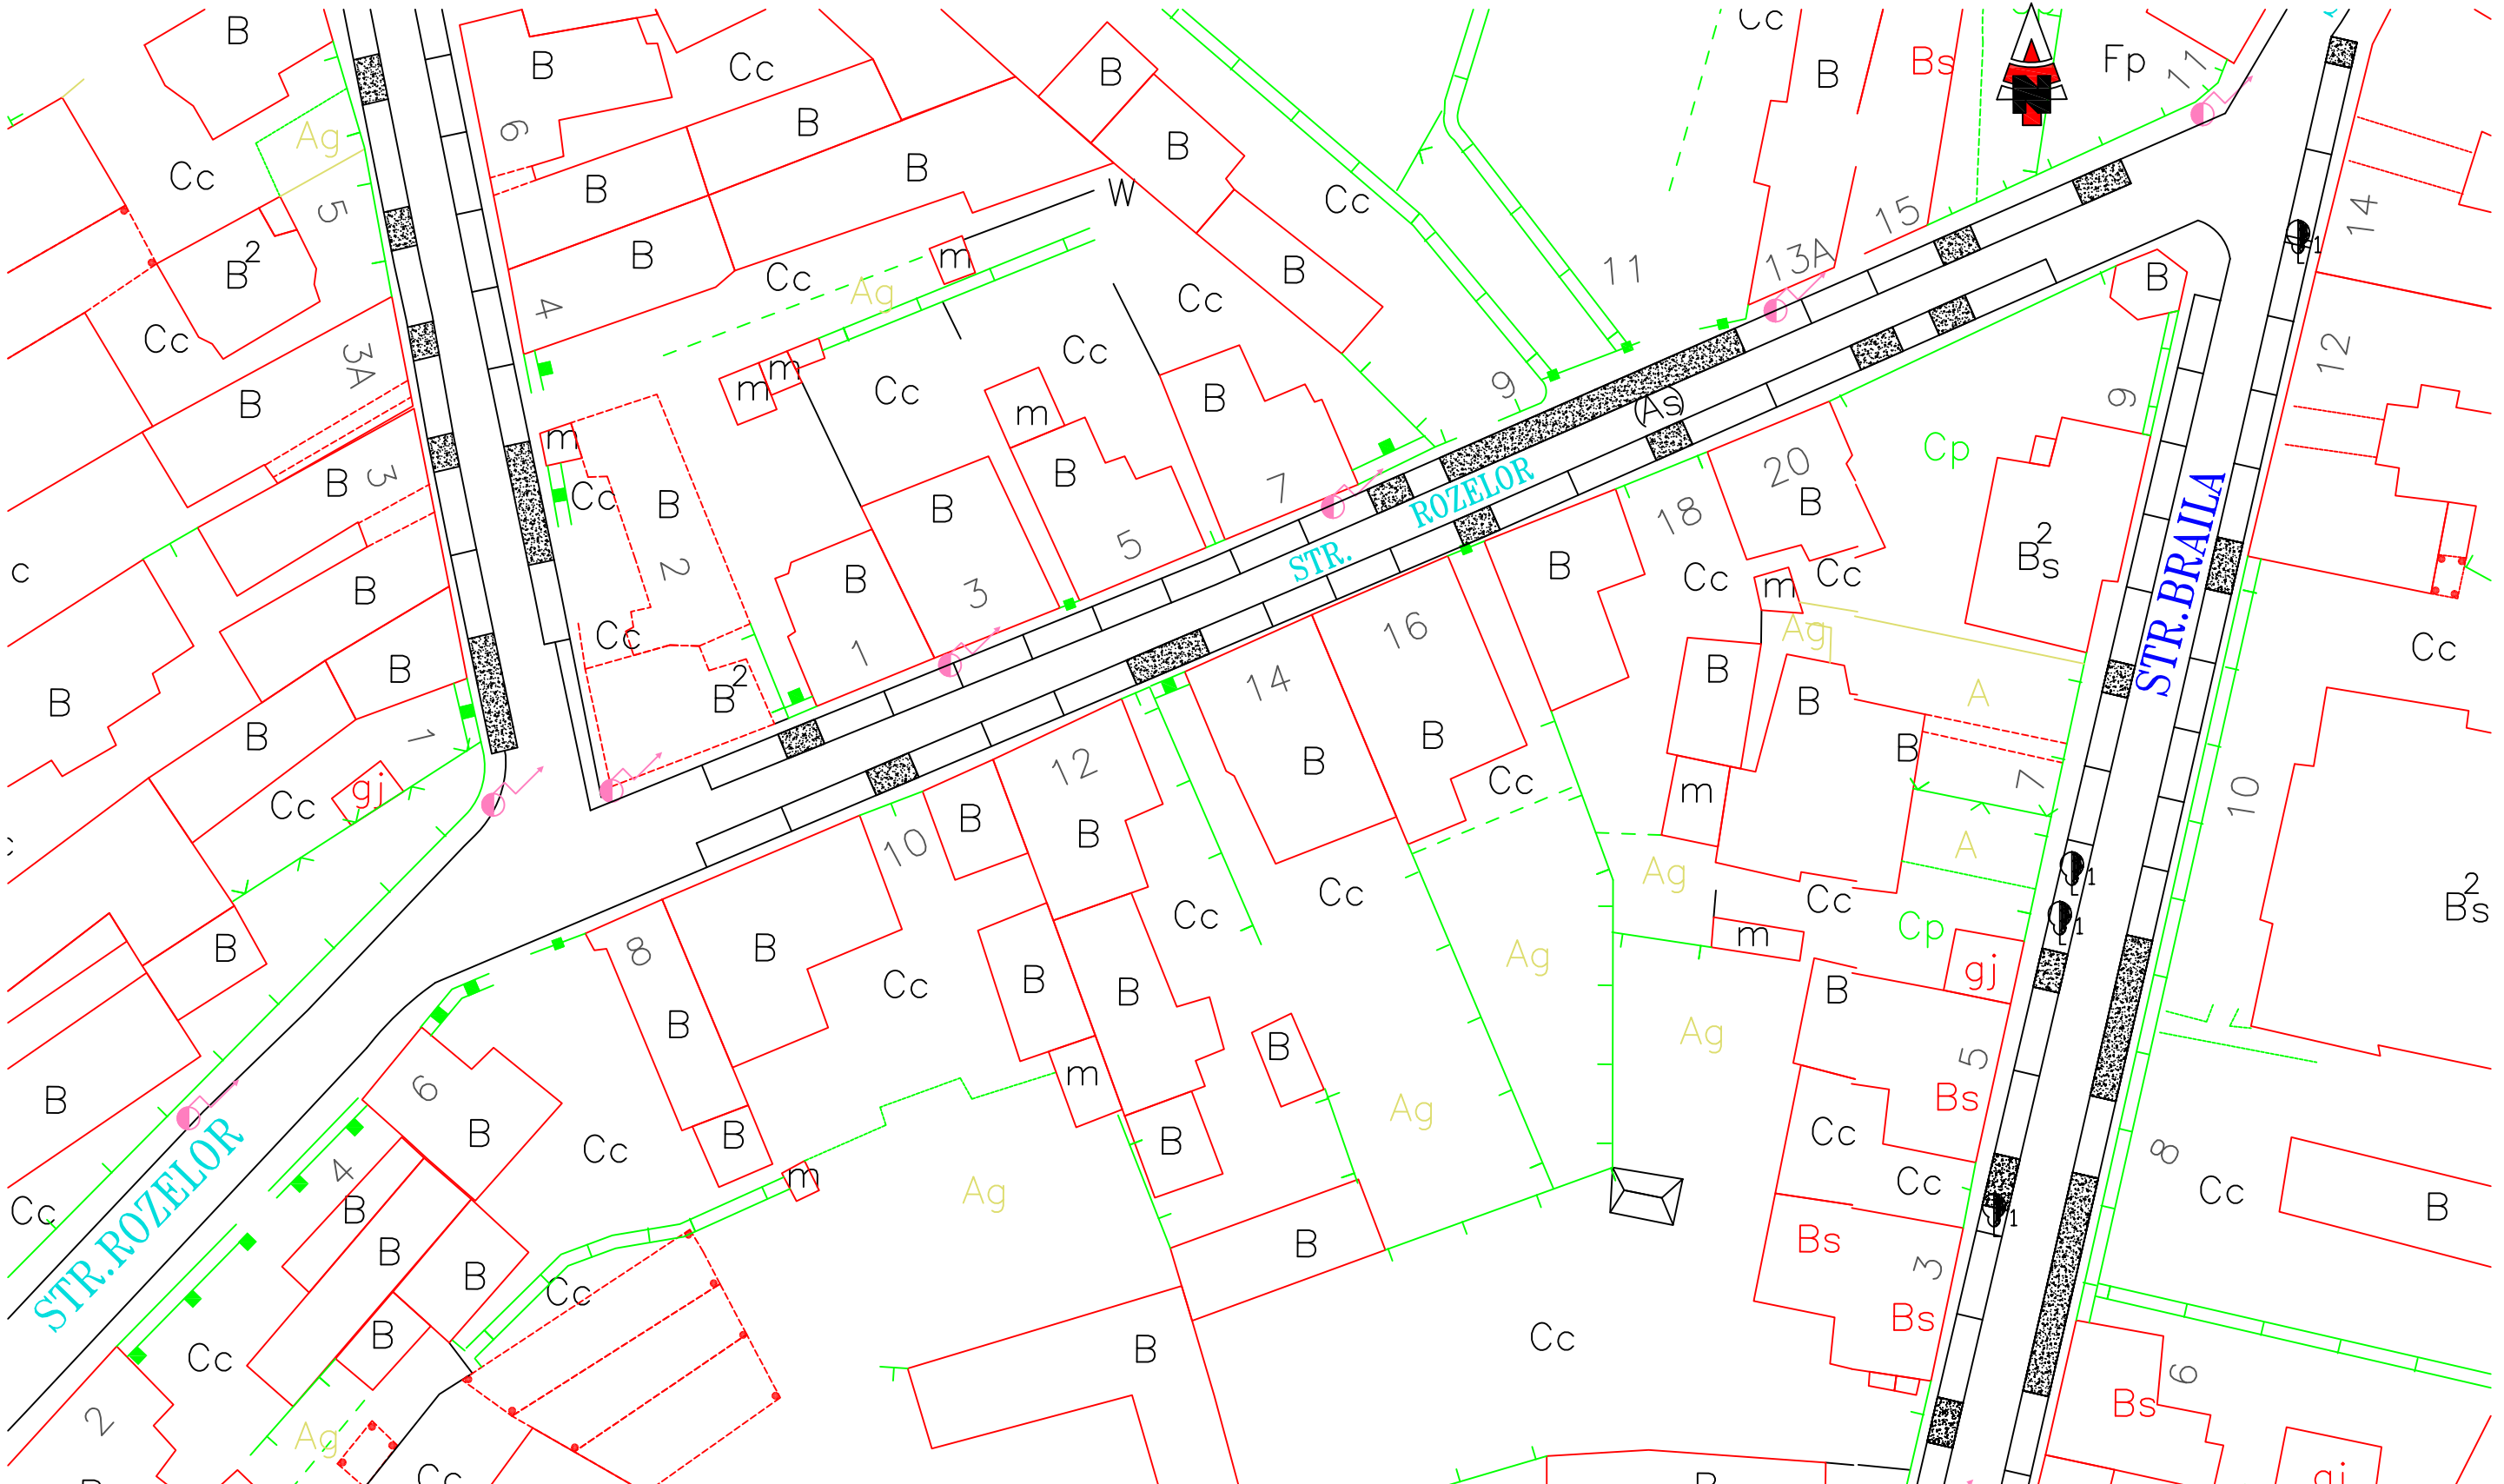


LEGENDA	
	Parcare perpendiculara
	Parcare paralela
	Acces auto
	Parcare la 45°

Strada sens unic

LOCURI DE PARCARE: 29
- 29 parcari paralele

PLAN AMENAJARE PARCARI STR. SEMANATORILOR




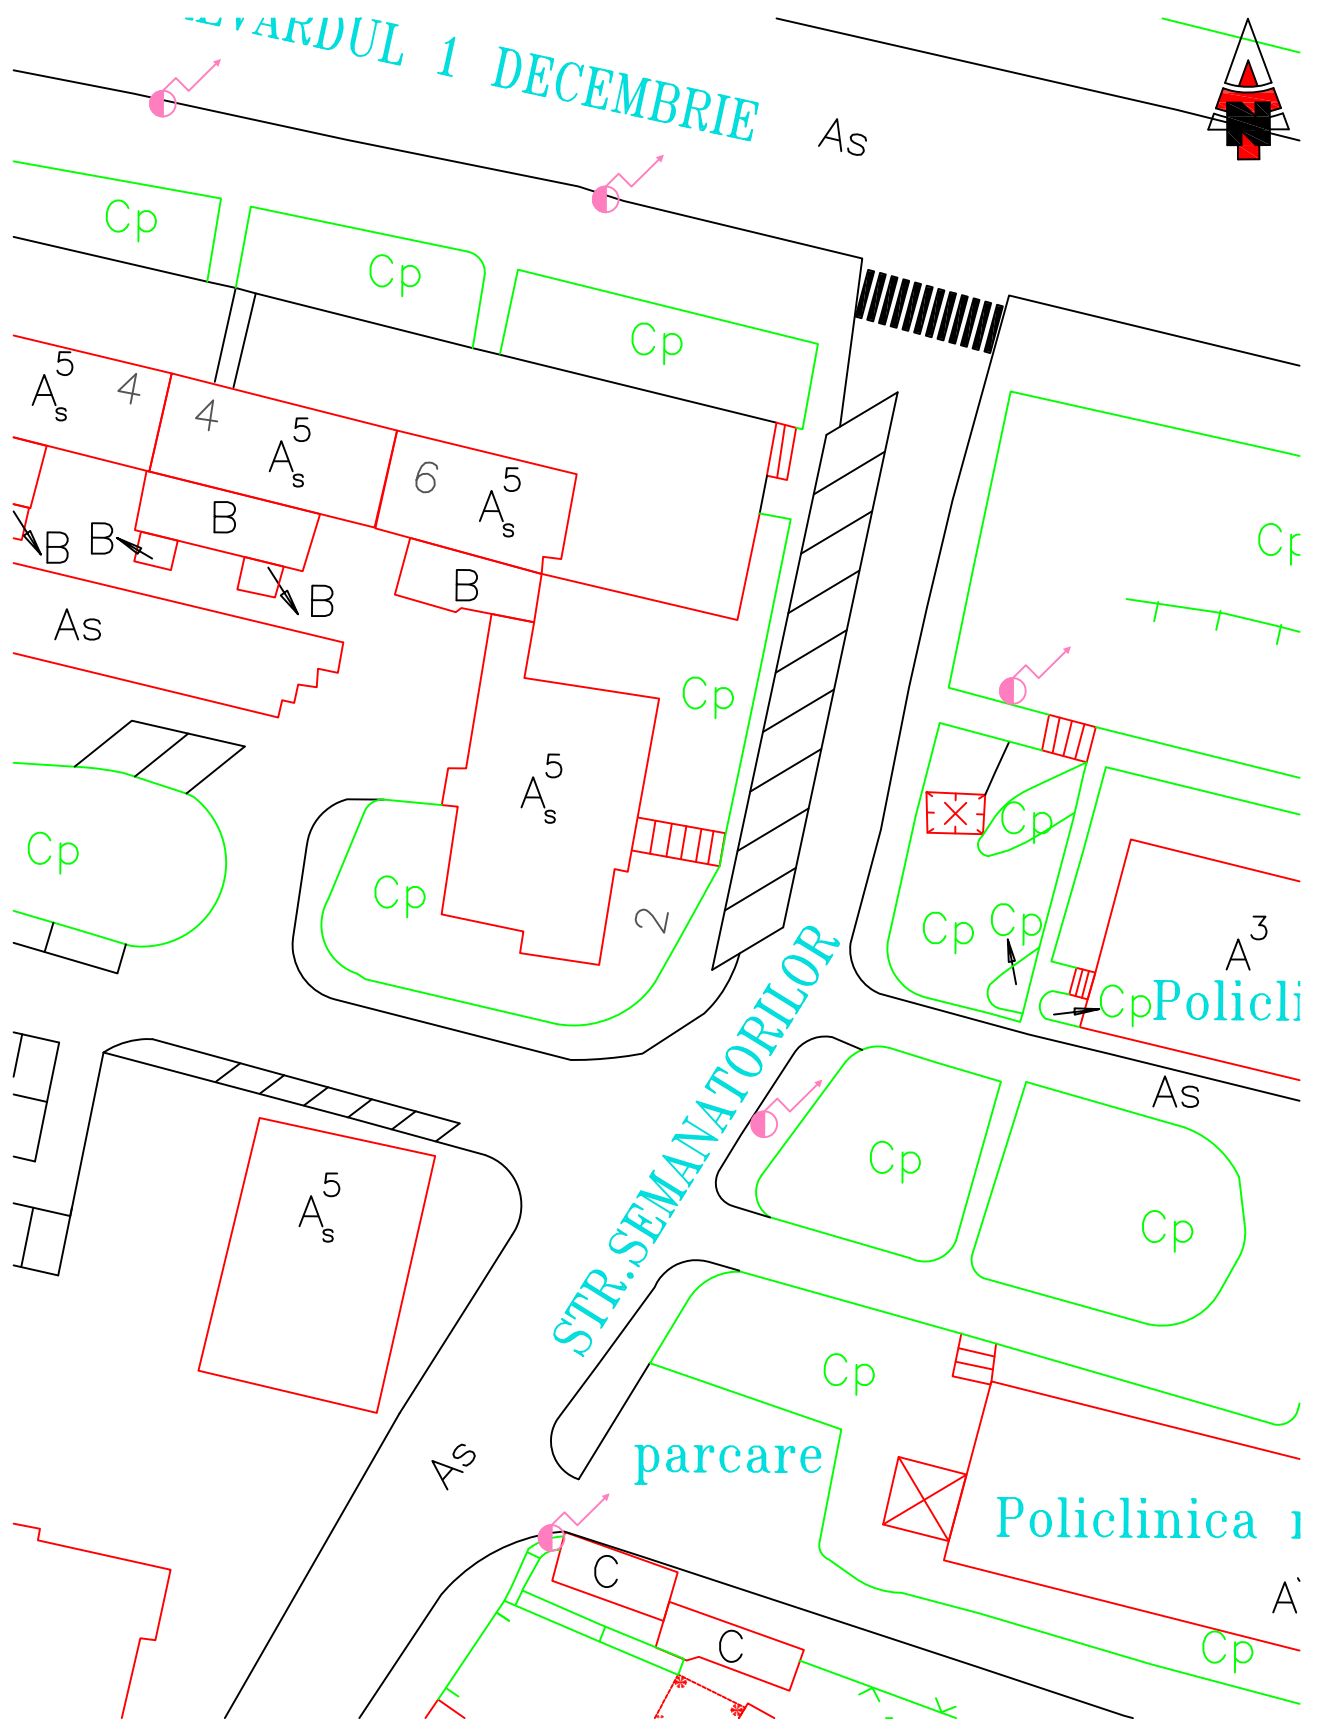


LEGENDA	
	Parcare perpendiculara
	Parcare paralela
	Acces auto
	Parcare la 45°

Strada sens unic

LOCURI DE PARCARE: 9
- 9 parcare la 45°

PLAN AMENAJARE PARCARI STR. SPORTIVILOR

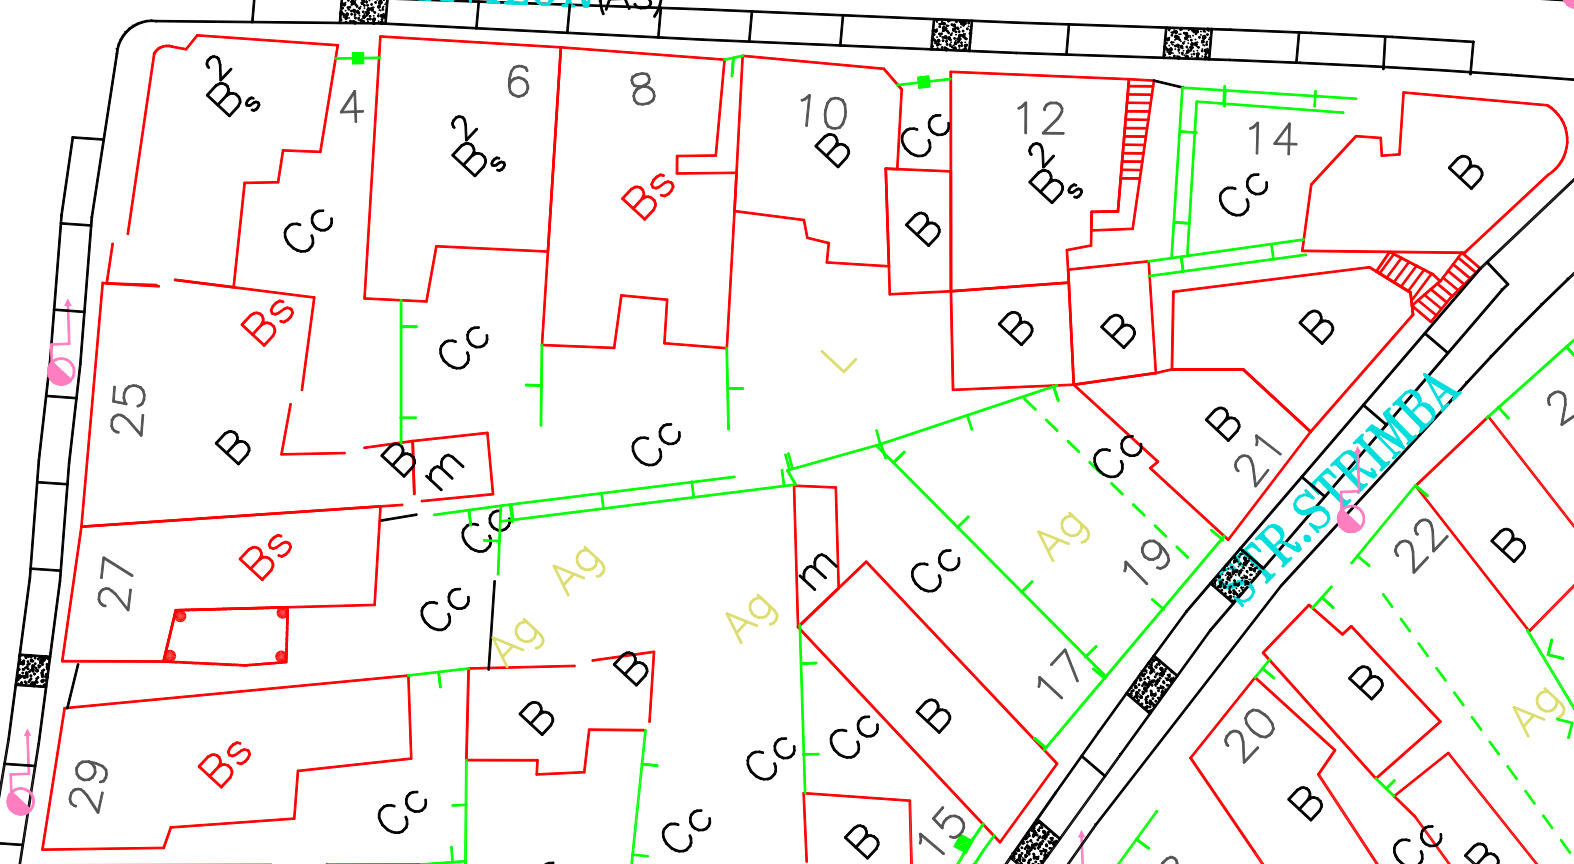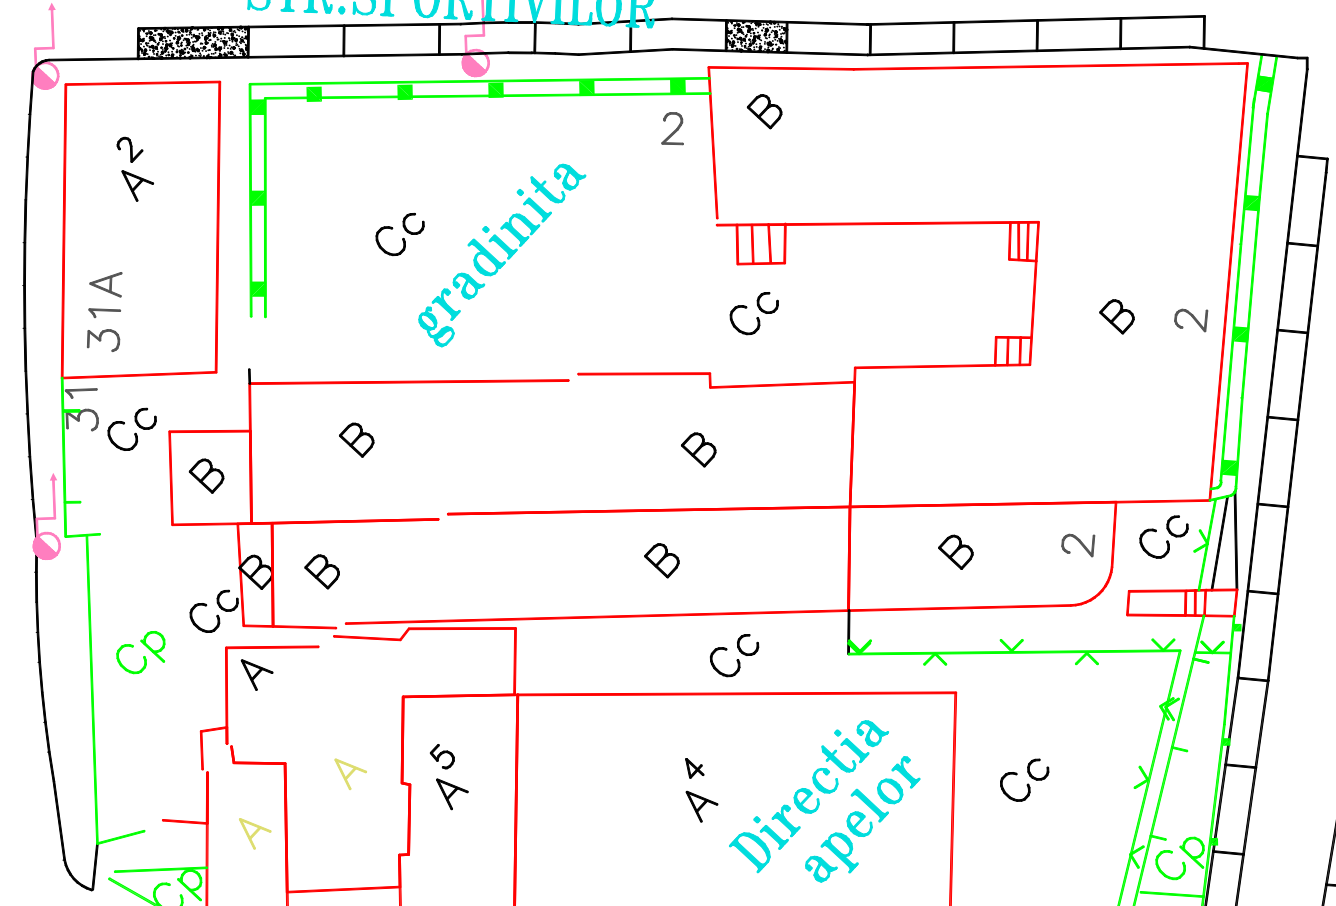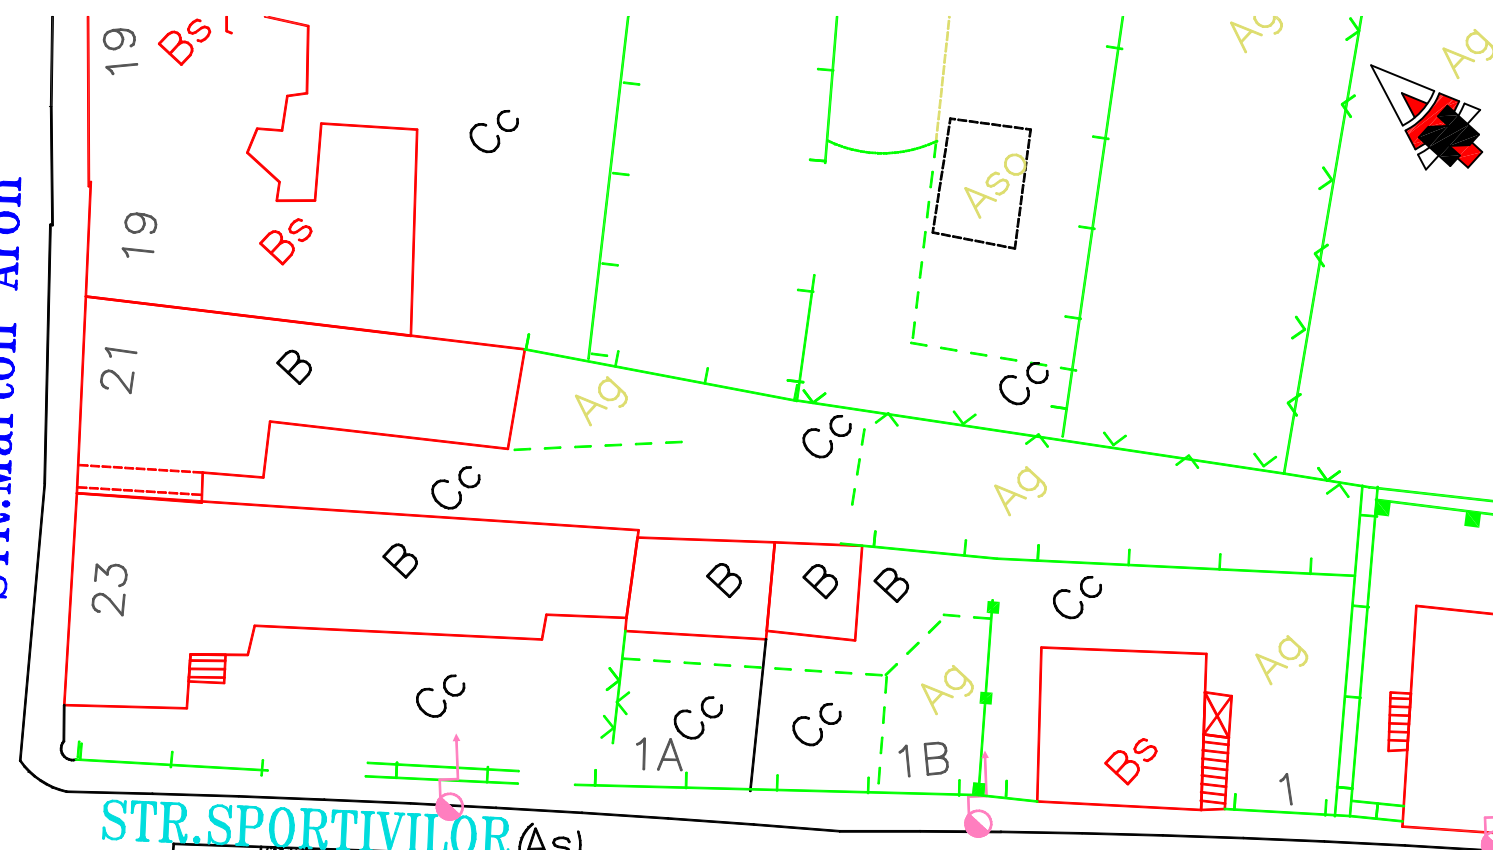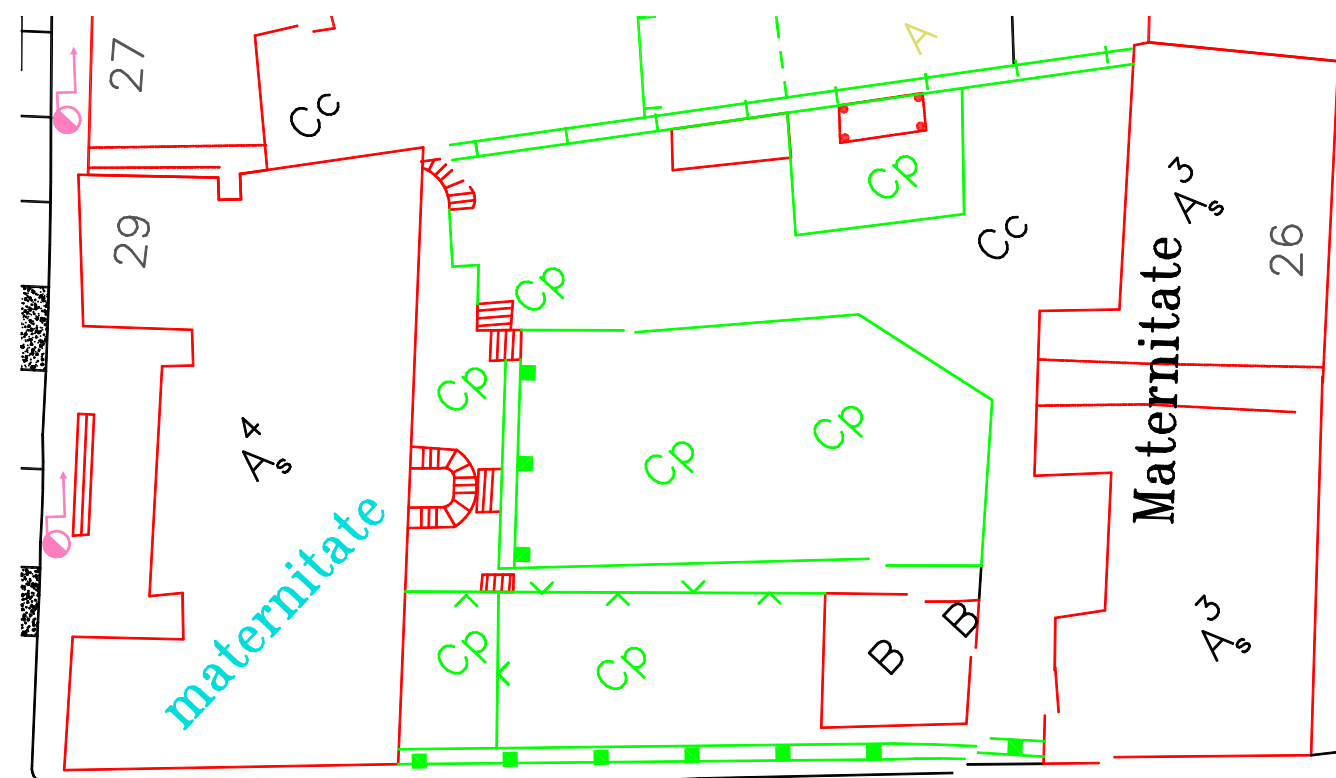


LEGENDA	
	Parcare perpendiculara
	Parcare paralela
	Acces auto
	Parcare la 45°

Strada sens unic

LOCURI DE PARCARE: 22
- 22 parcari paralele


PLAN AMENAJARE PARCARI
STR. STEELOR

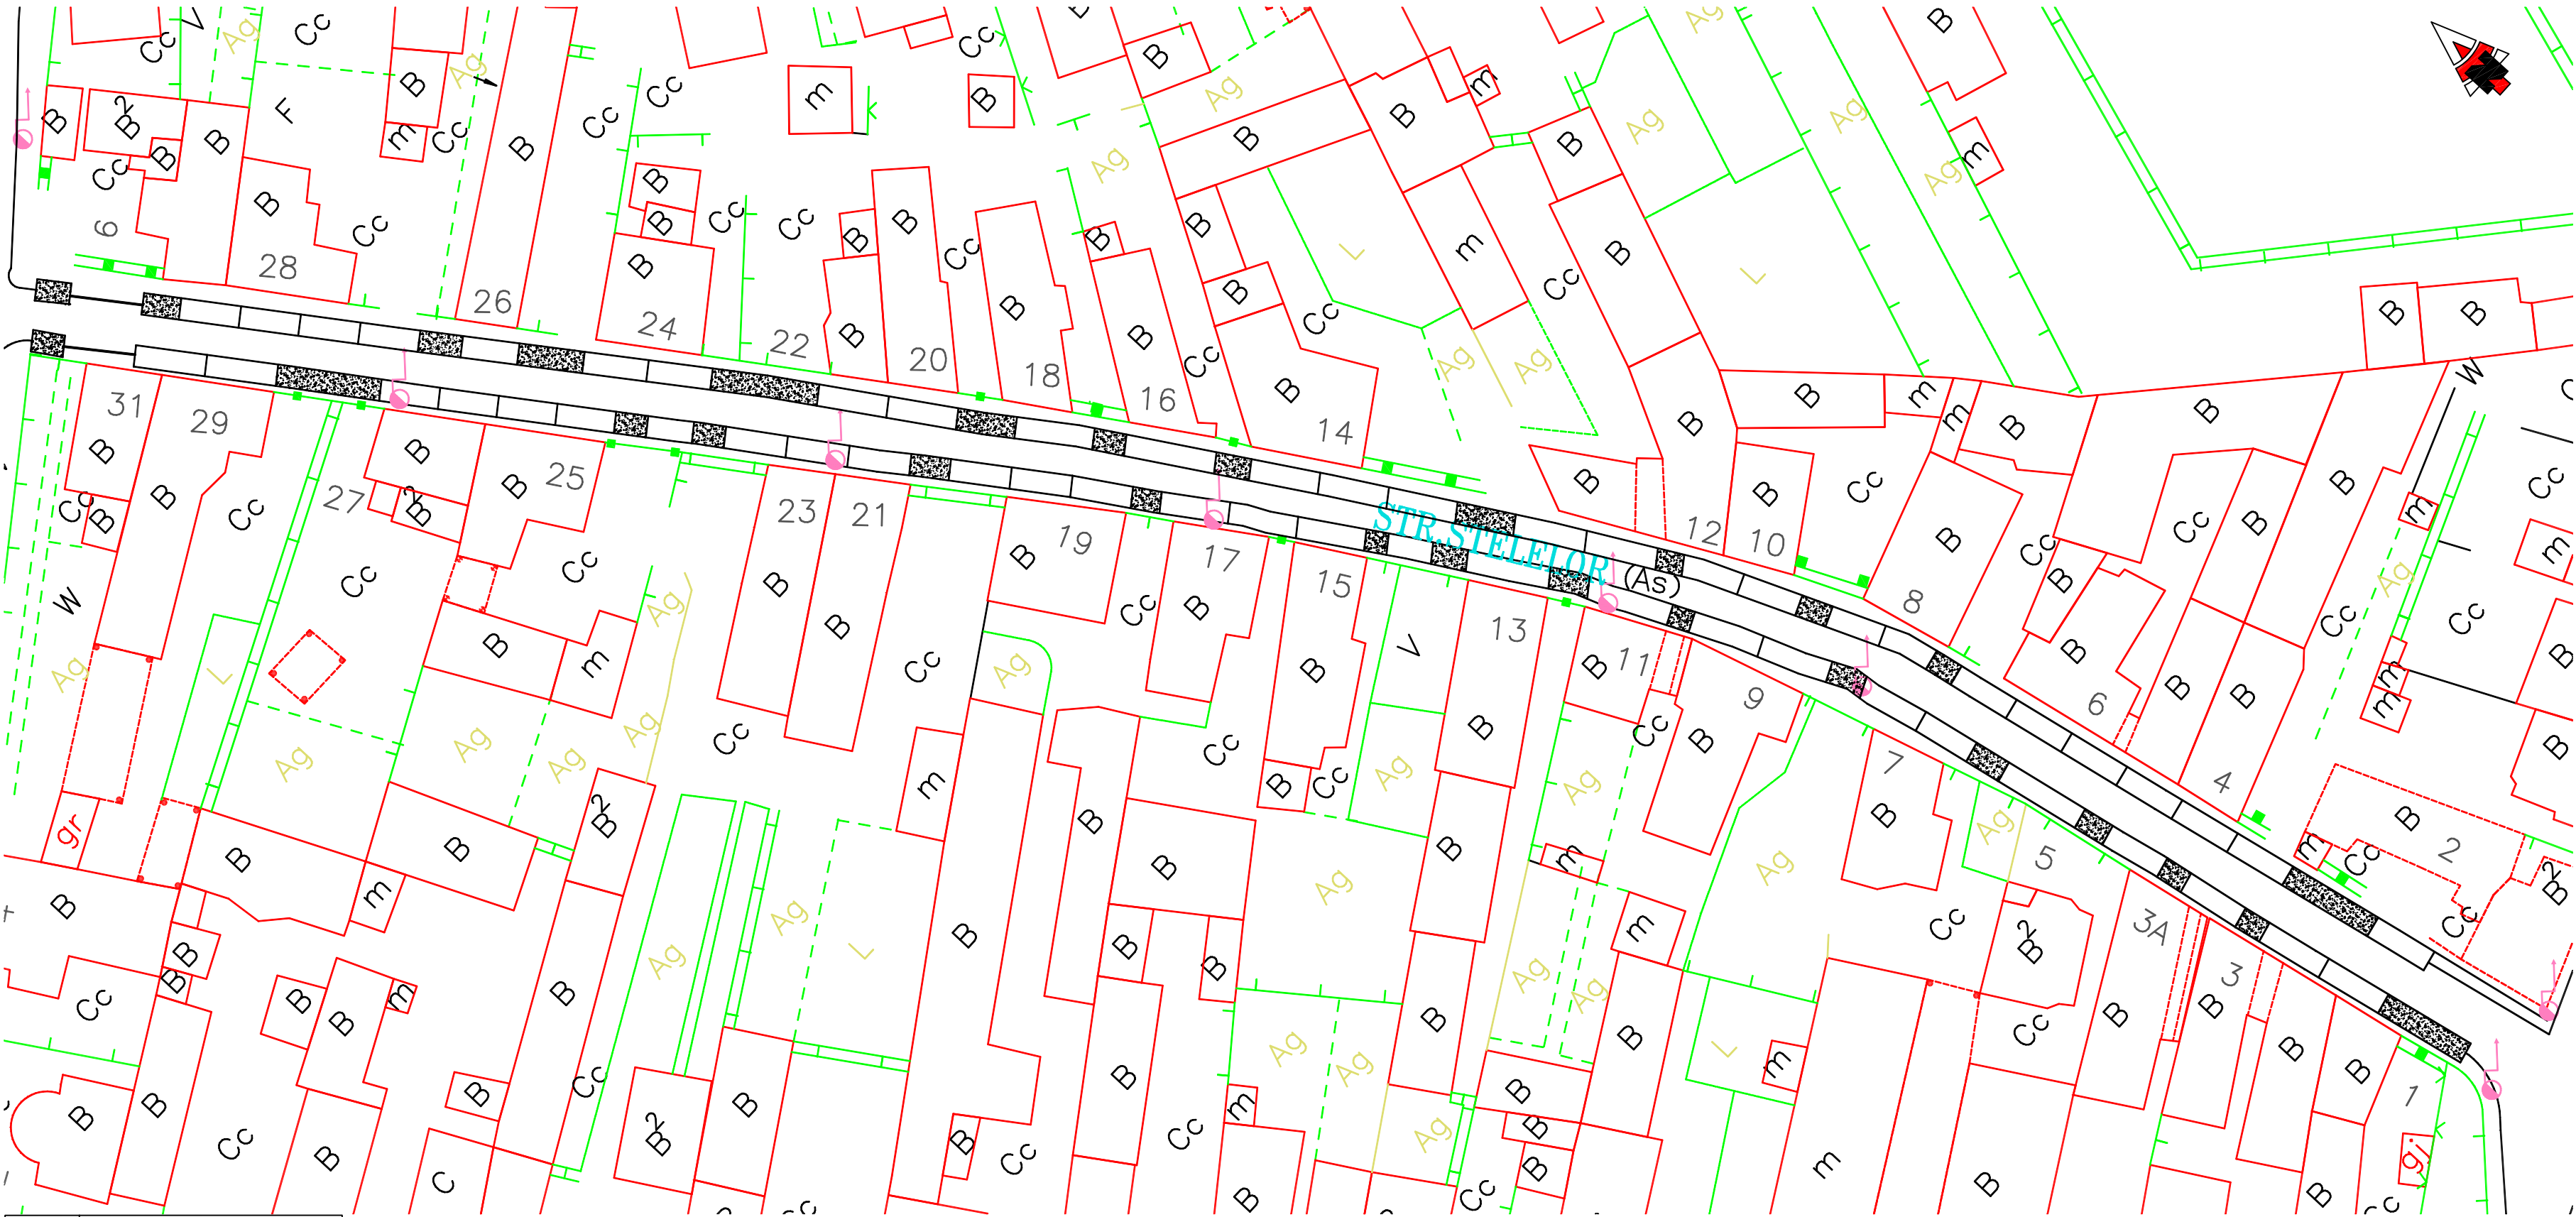

LEGENDA	
	Parcare perpendiculara
	Parcare paralela
	Acces auto
	Parcare la 45°

Strada sens unic
LOCURI DE PARCARE: 55
- 55 parcari paralele


PLAN AMENAJARE PARCARI
STR. STRAMBA

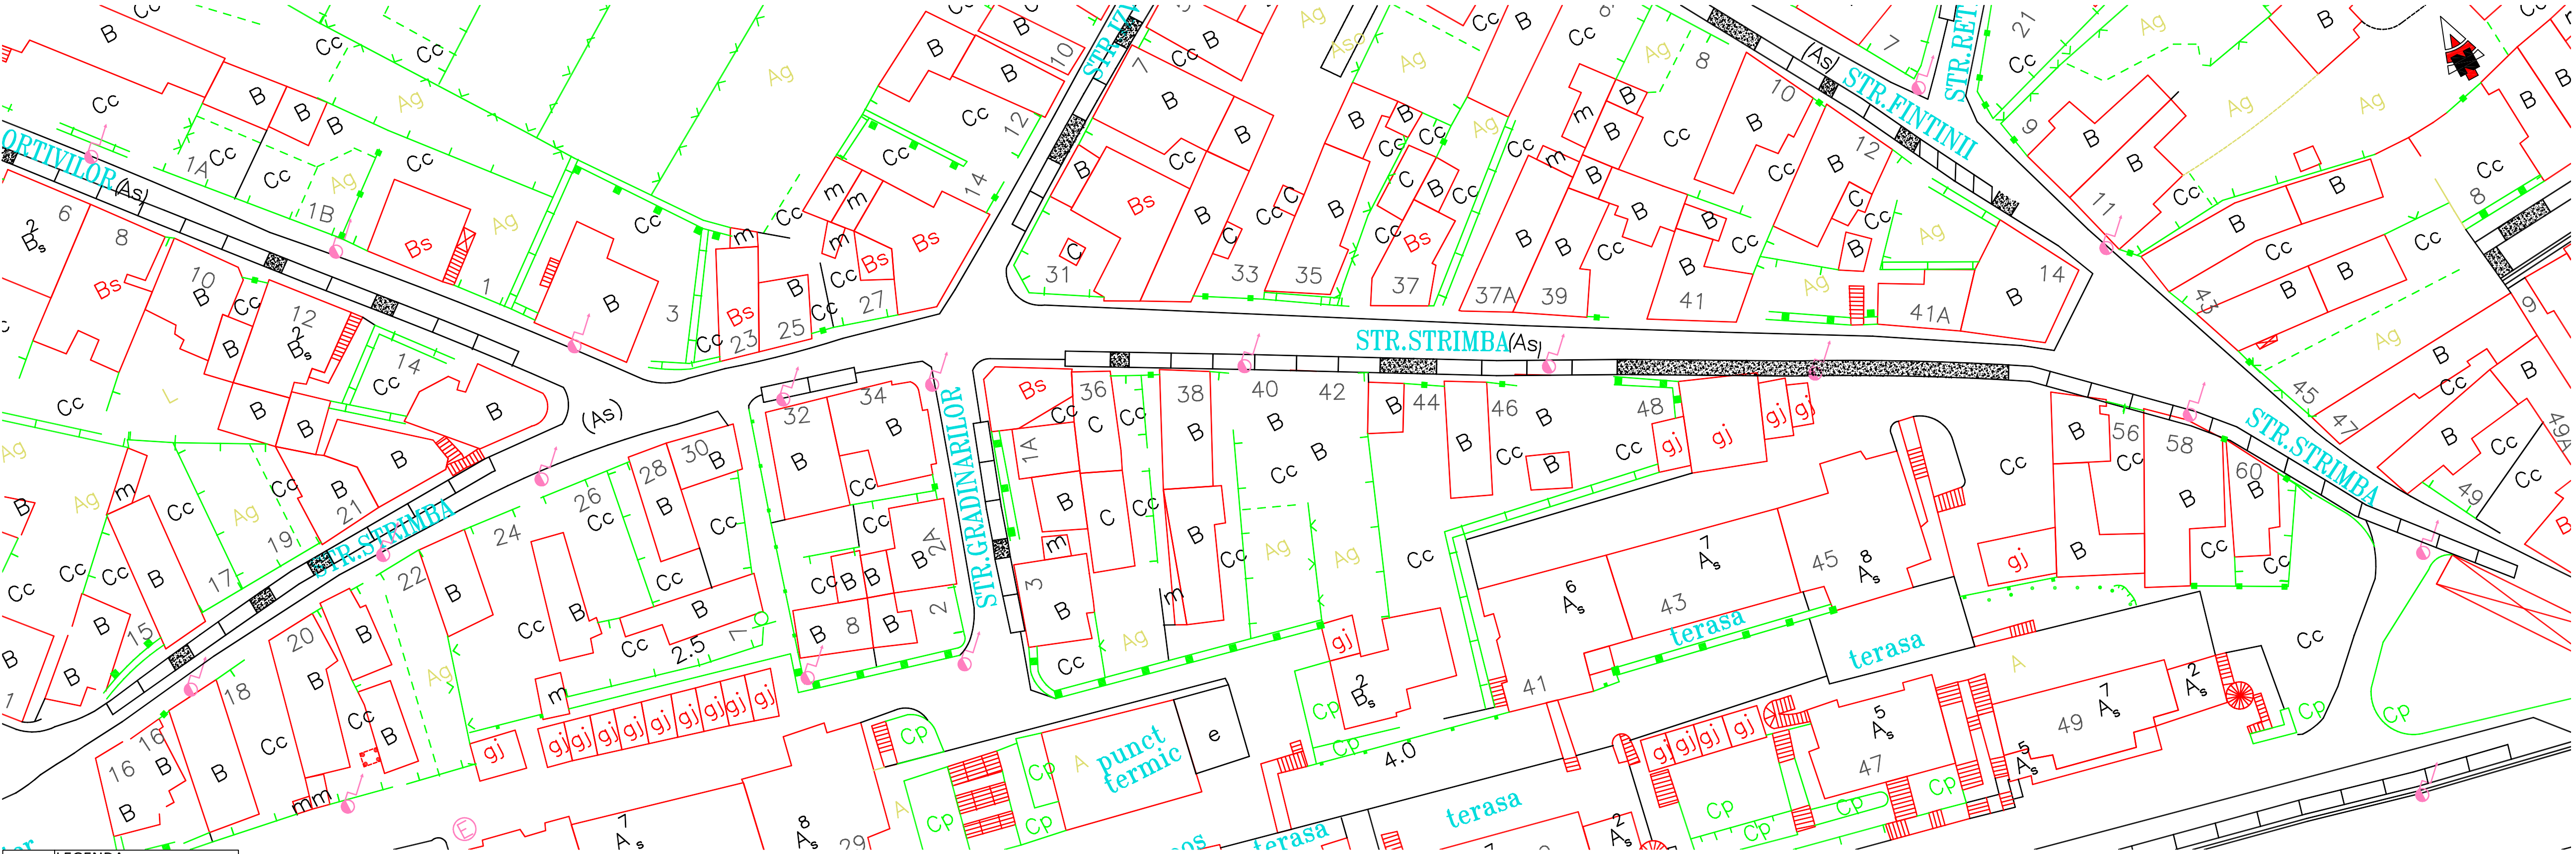

LEGENDA	
	Parcare perpendiculara
	Parcare paralela
	Acces auto
	Parcare la 45°

LOCURI DE PARCARE: 35
- 35 parcari paralele


PLAN AMENAJARE PARCARI
STR. STEFAN CEL MARE

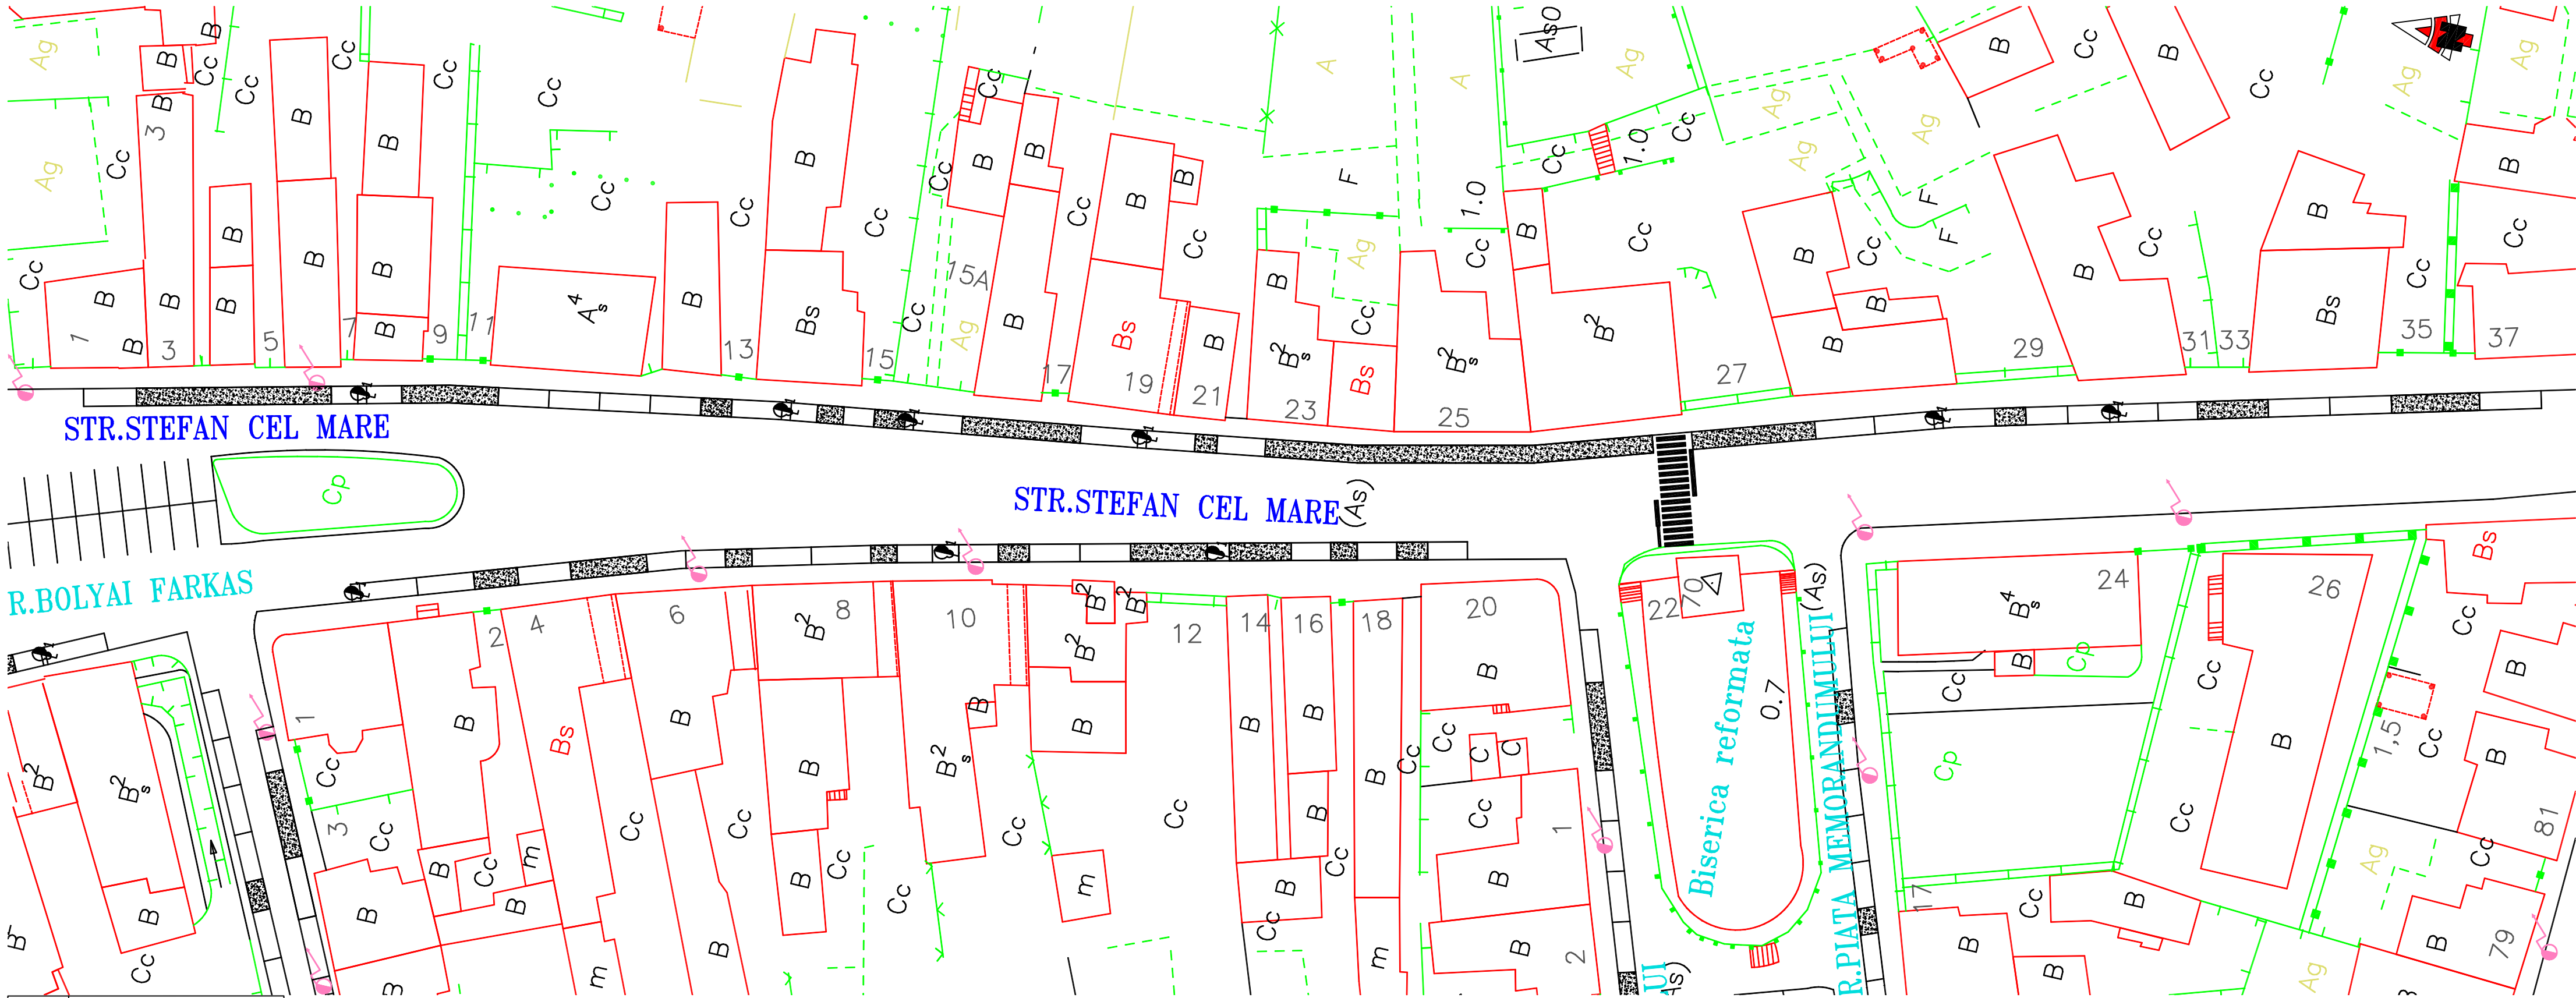

LEGENDA	
	Parcare perpendiculara
	Parcare paralela
	Acces auto
	Parcare la 45°

LOCURI DE PARCARE: 38
- 38 parcare paralele


PLAN AMENAJARE PARCARI
STR. TAMAS ERNO

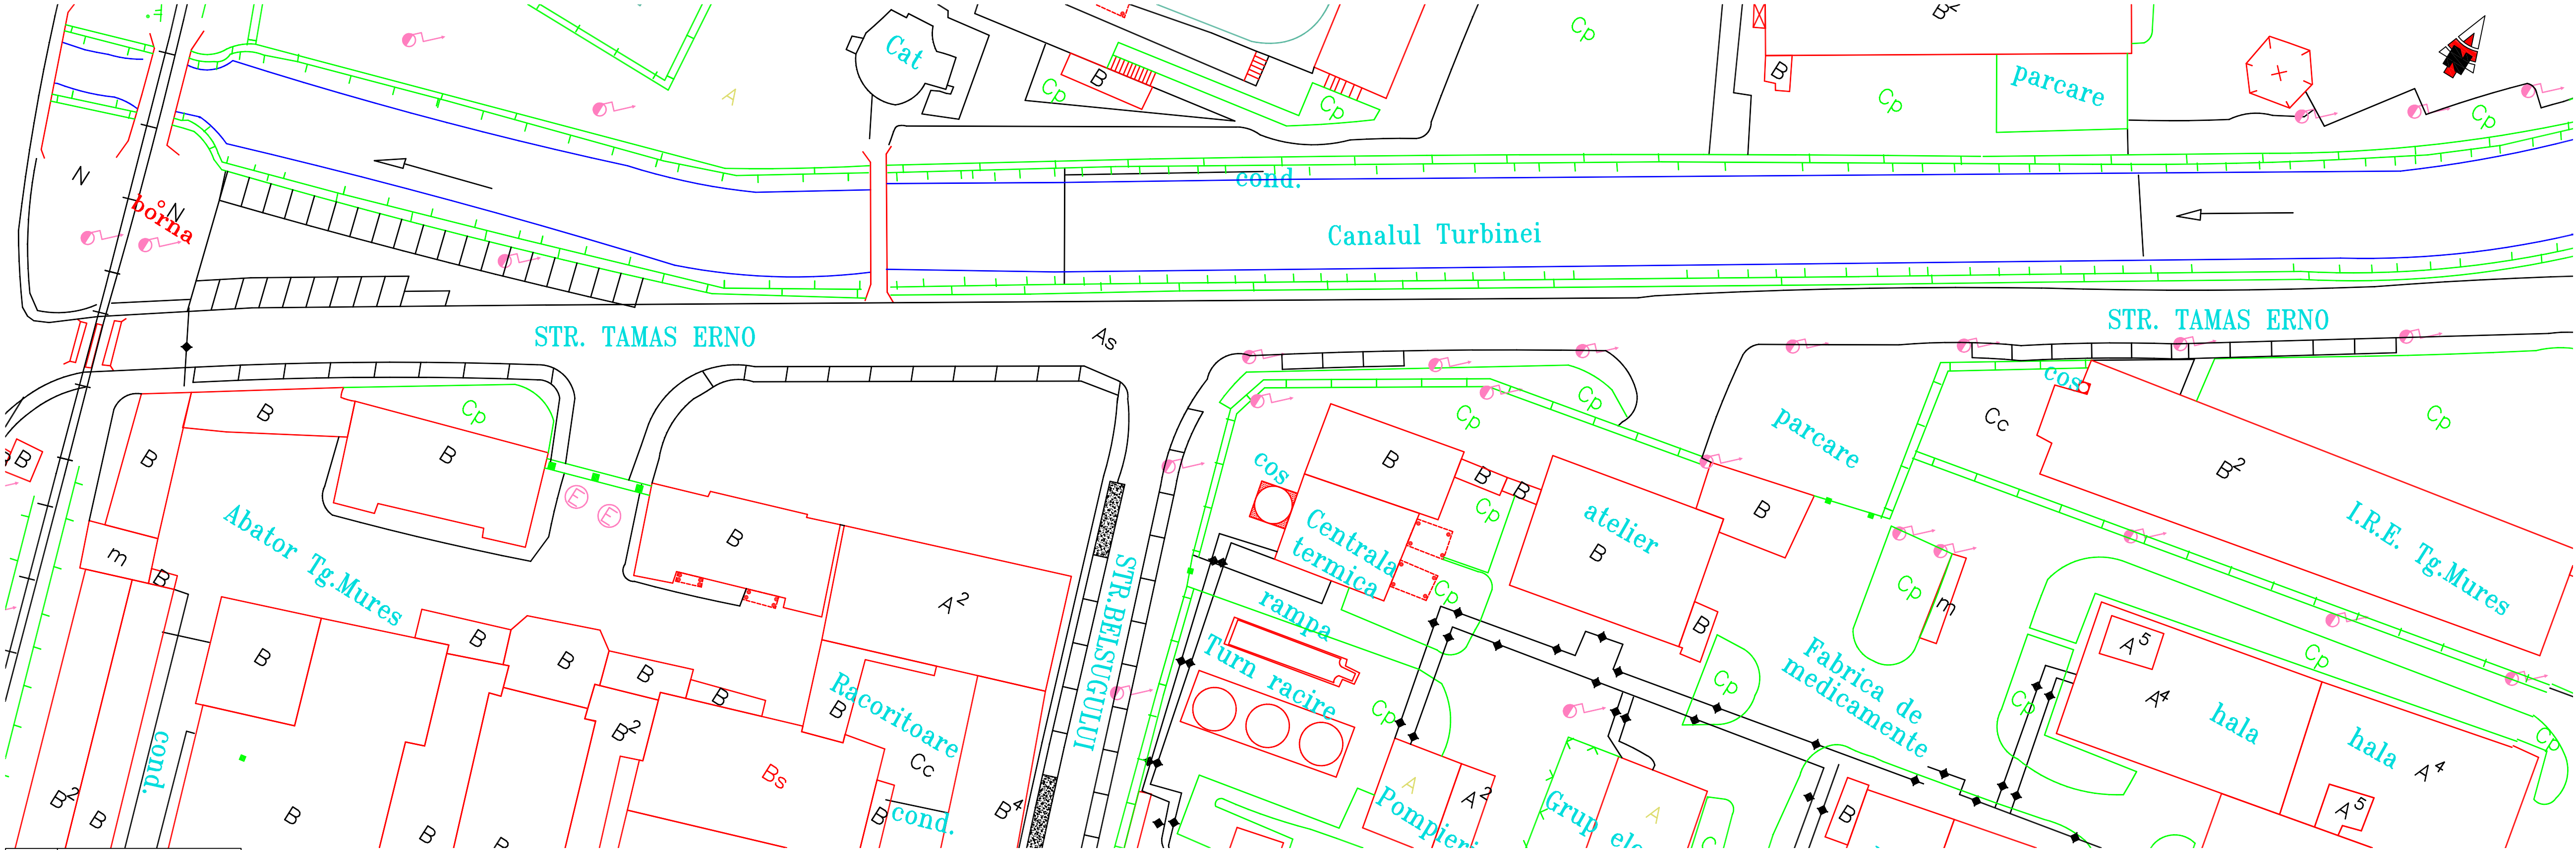


LEGENDA	
	Parcare perpendiculara
	Parcare paralela
	Acces auto
	Parcare la 45°

LOCURI DE PARCARE: 59
- 31 parcari paralele
- 28 parcari perpendiculare

PLAN AMENAJARE PARCARI
STR. TARGULUI

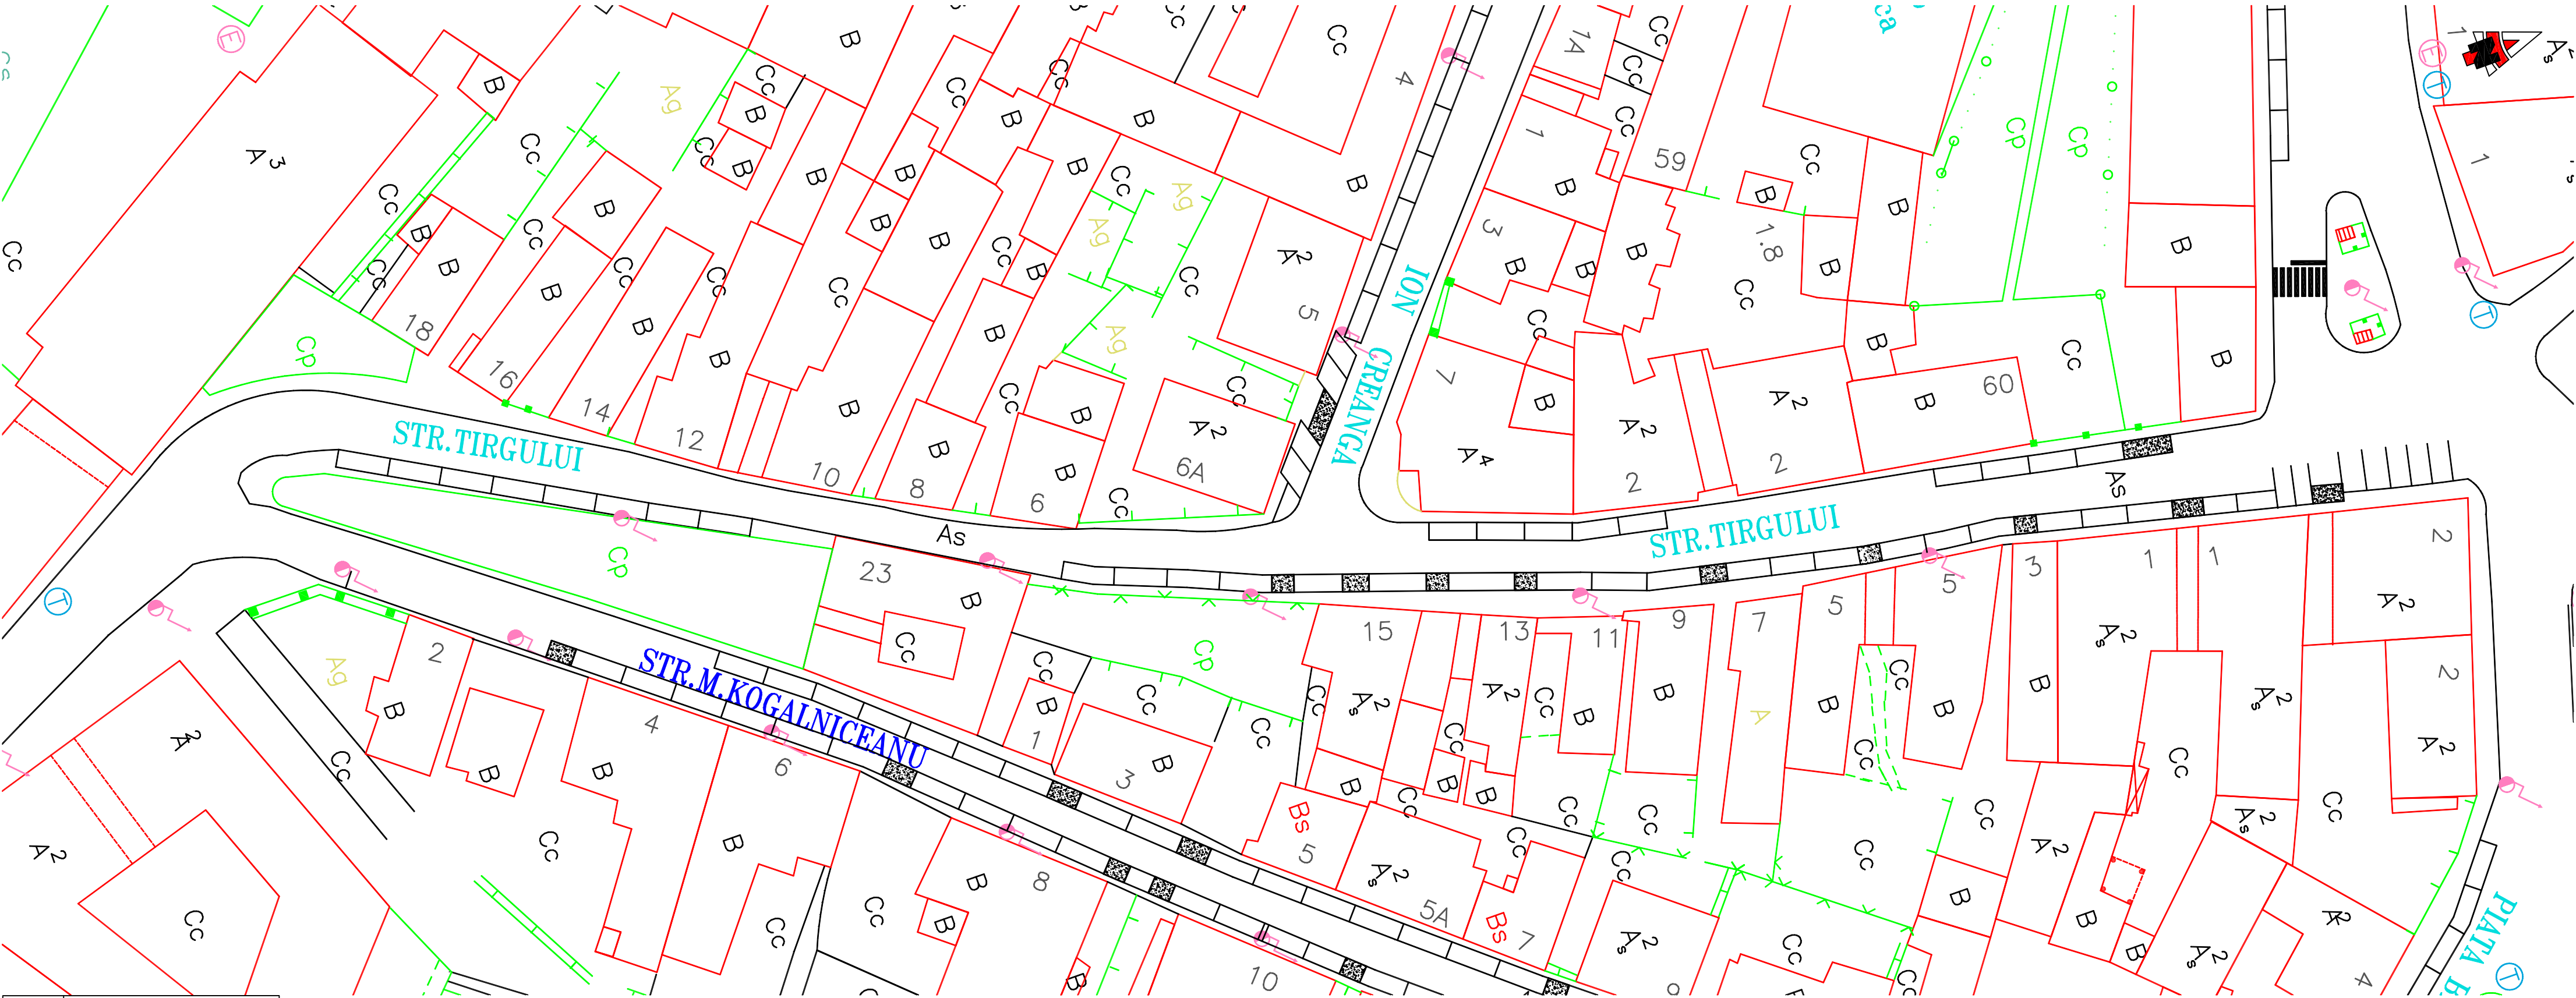

PLAN AMENAJARE PARCARI STR. TINERETULUI

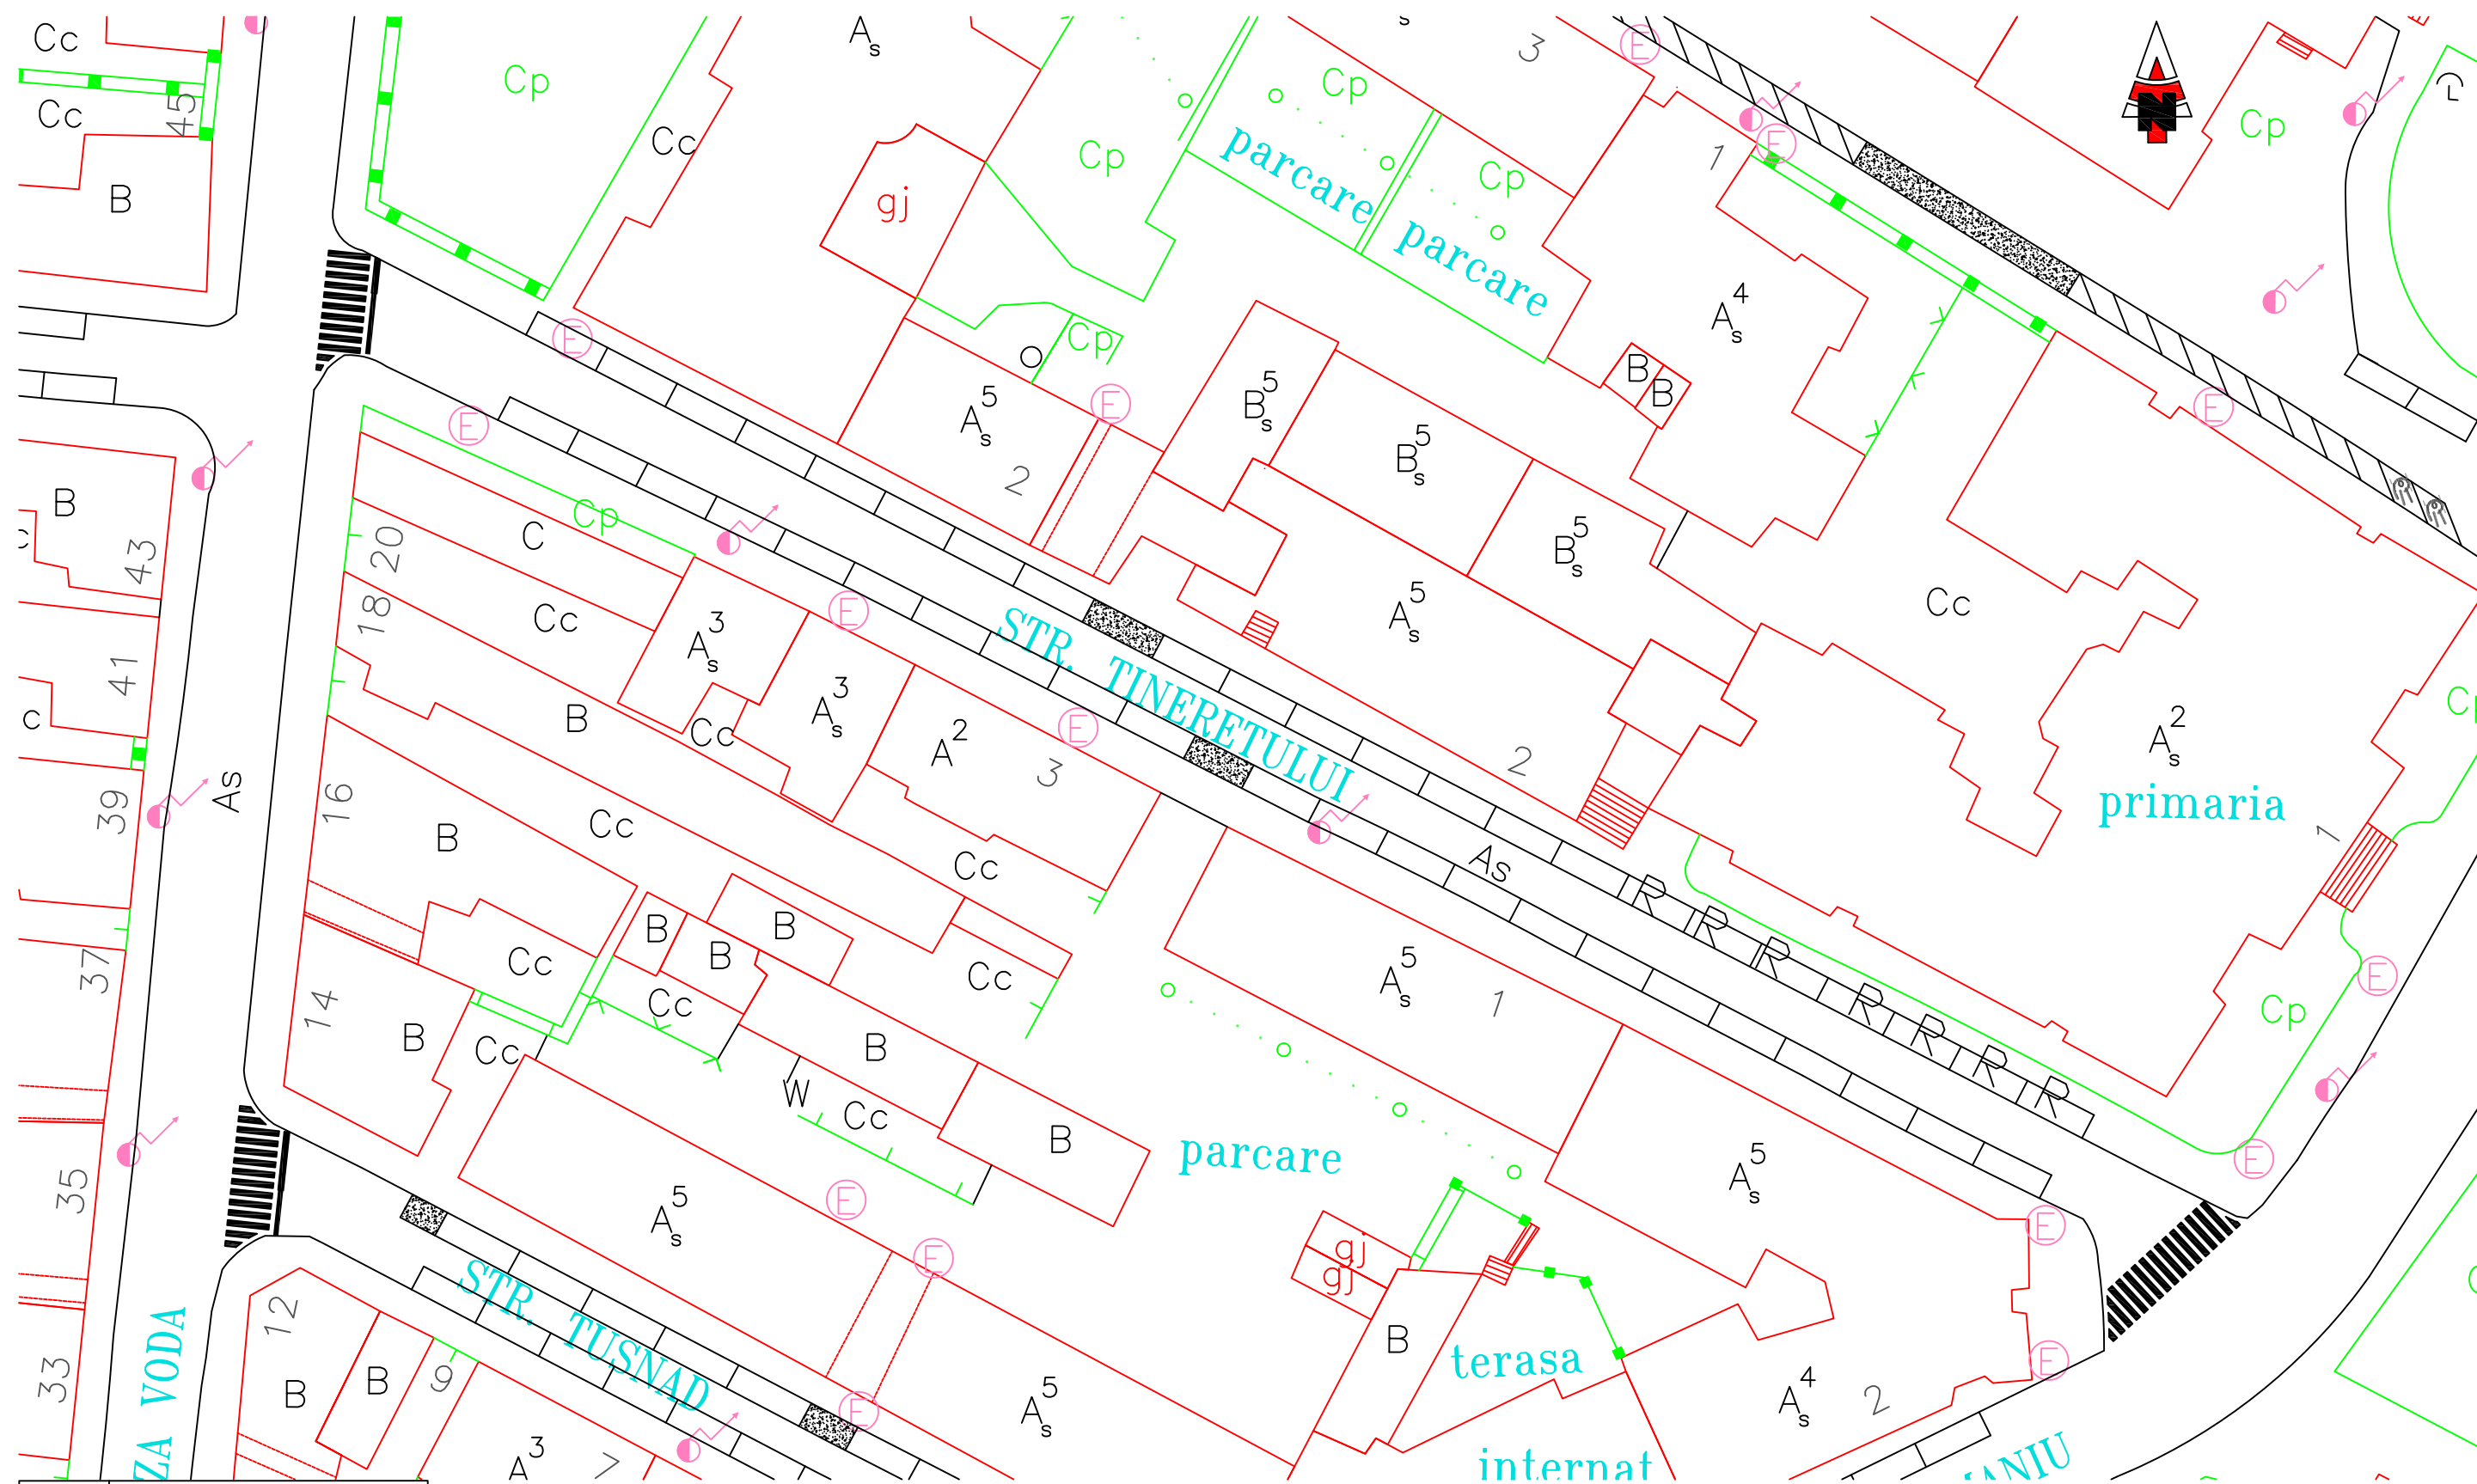

	LEGENDA
	Parcare perpendiculara
	Parcare paralela
	Acces auto
	Parcare la 45°

Strada sens unic


LOCURI DE PARCARE: 44

- 44 parcari paralele

Mentiuni:

7 parcari rezervate

PLAN AMENAJARE PARCARI
STR. TUDOR VLADIMIRESCU

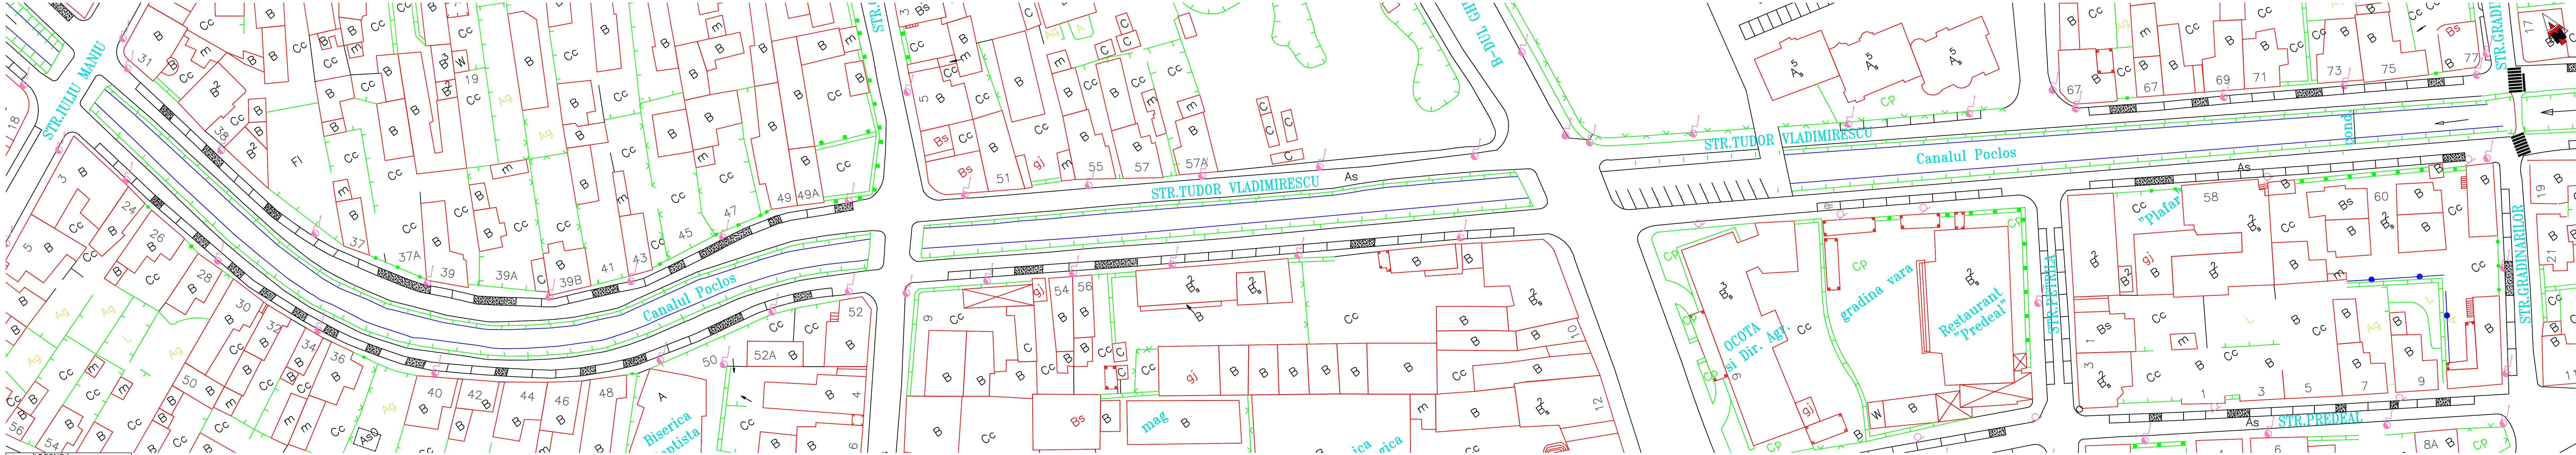

LEGENDA	
	Parcare perpendiculara
	Parcare paralela
	Acces auto
	Parcare la 45°


Strada sens unic
ambele parti

LOCURI DE PARCARE: 247
Locuri de parcare/sector: 112
(Iuliu Maniu - Gradinarilor)

- 100 parcare paralele
- 12 parcare perpendiculare

Mentiuni:
- 1 loc persoane cu handicap

PLAN AMENAJARE PARCARI
STR. TUDOR VLADIMIRESCU

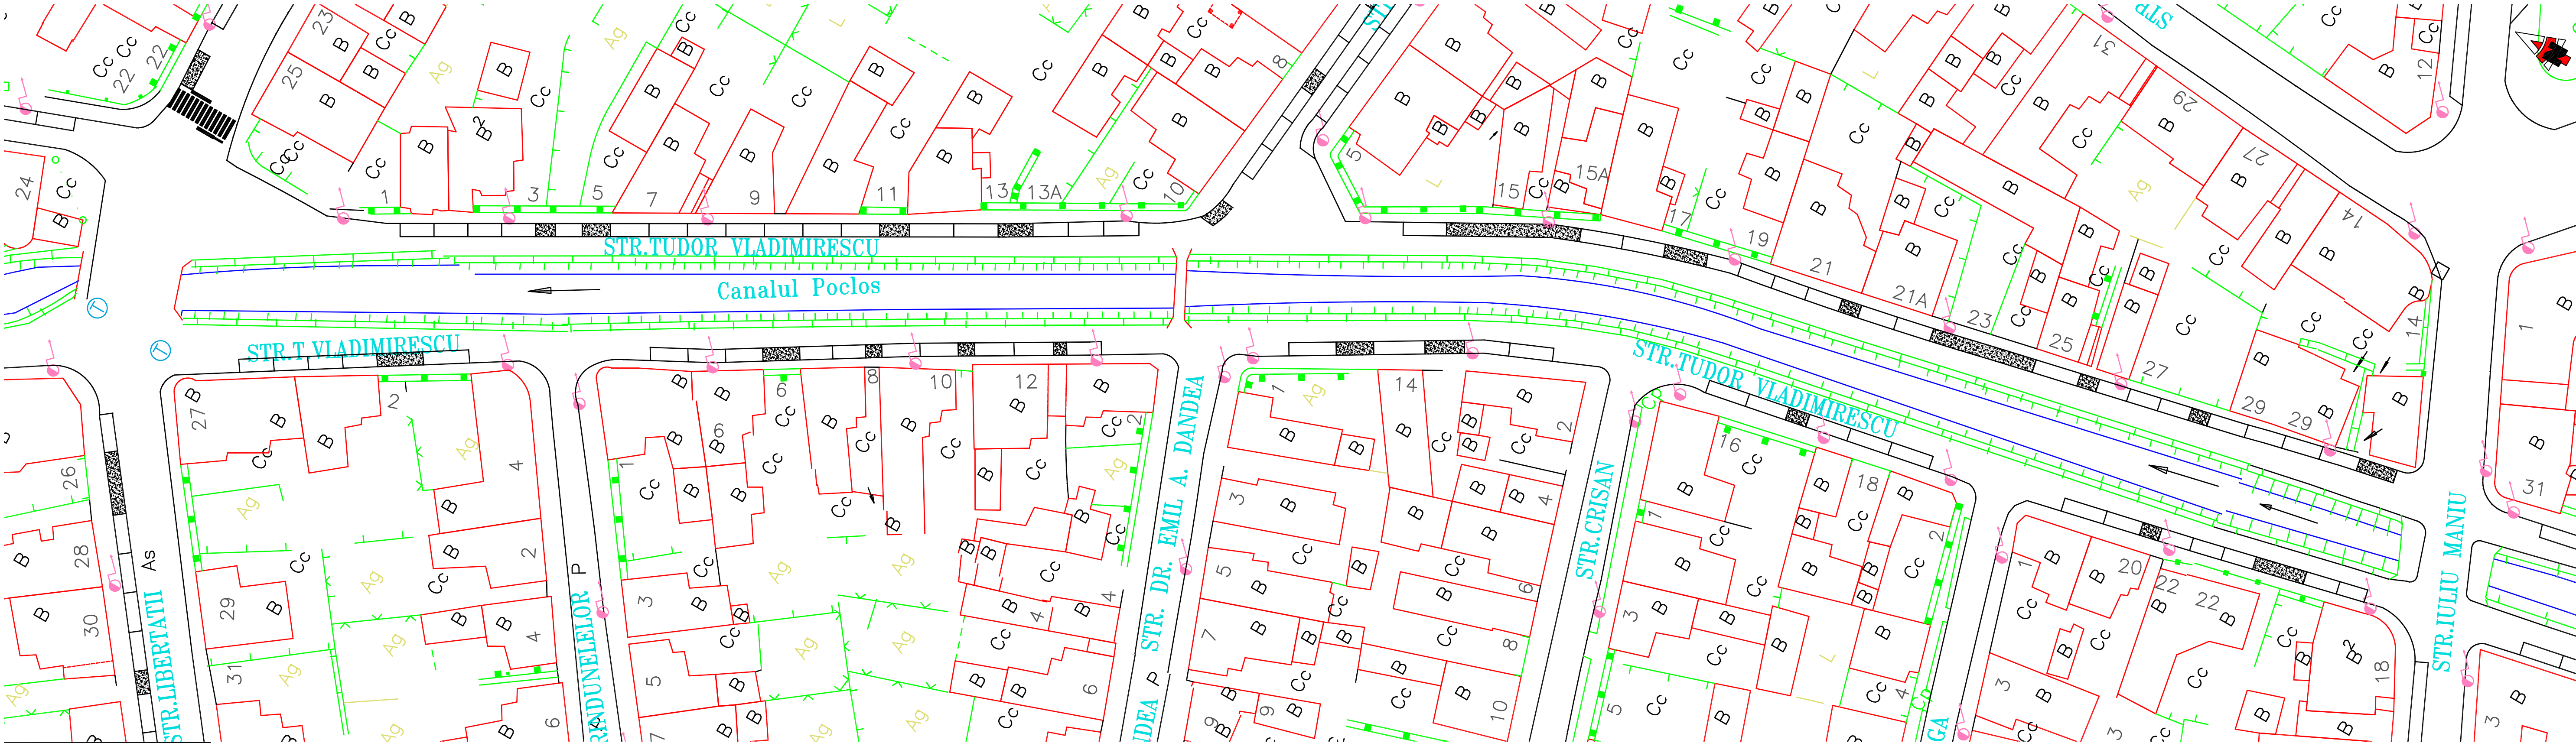


LEGENDA	
	Parcare perpendiculara
	Parcare paralela
	Acces auto
	Parcare la 45°

Strada sens unic
ambele parti

LOCURI DE PARCARE: 247
Locuri de parcare/sector: 65
(Libertatii - Iuliu Maniu)
- 65 parcati paralele

PLAN AMENAJARE PARCARI STR. TUDOR VLADIMIRESCU

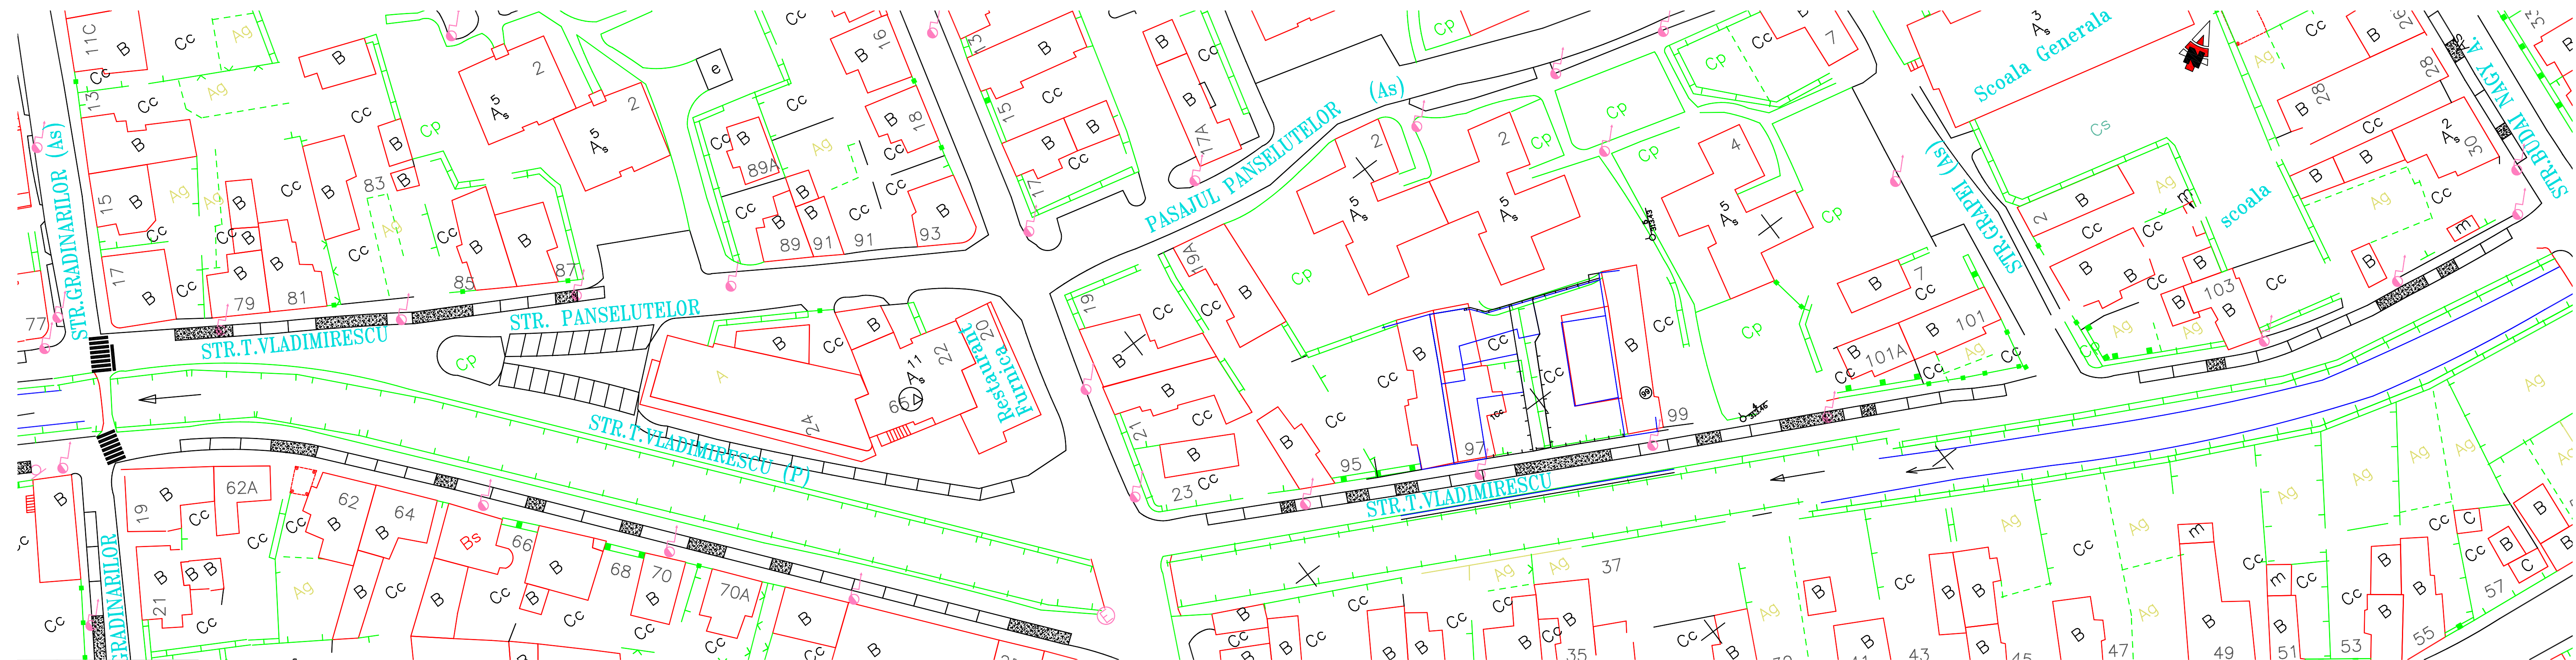


	LEGENDA
	Parcare perpendiculara
	Parcare paralela
	Acces auto
	Parcare la 45°

Strada sens unic ambele parti

LOCURI DE PARCARE: 247
Locuri de parcare/sector : 70
 (Budai N. E. - Gradinarilor)
 - 61 parcare paralele
 - 9 parcare perpendiculare

PLAN AMENAJARE PARCARI
STR. TUSNAD

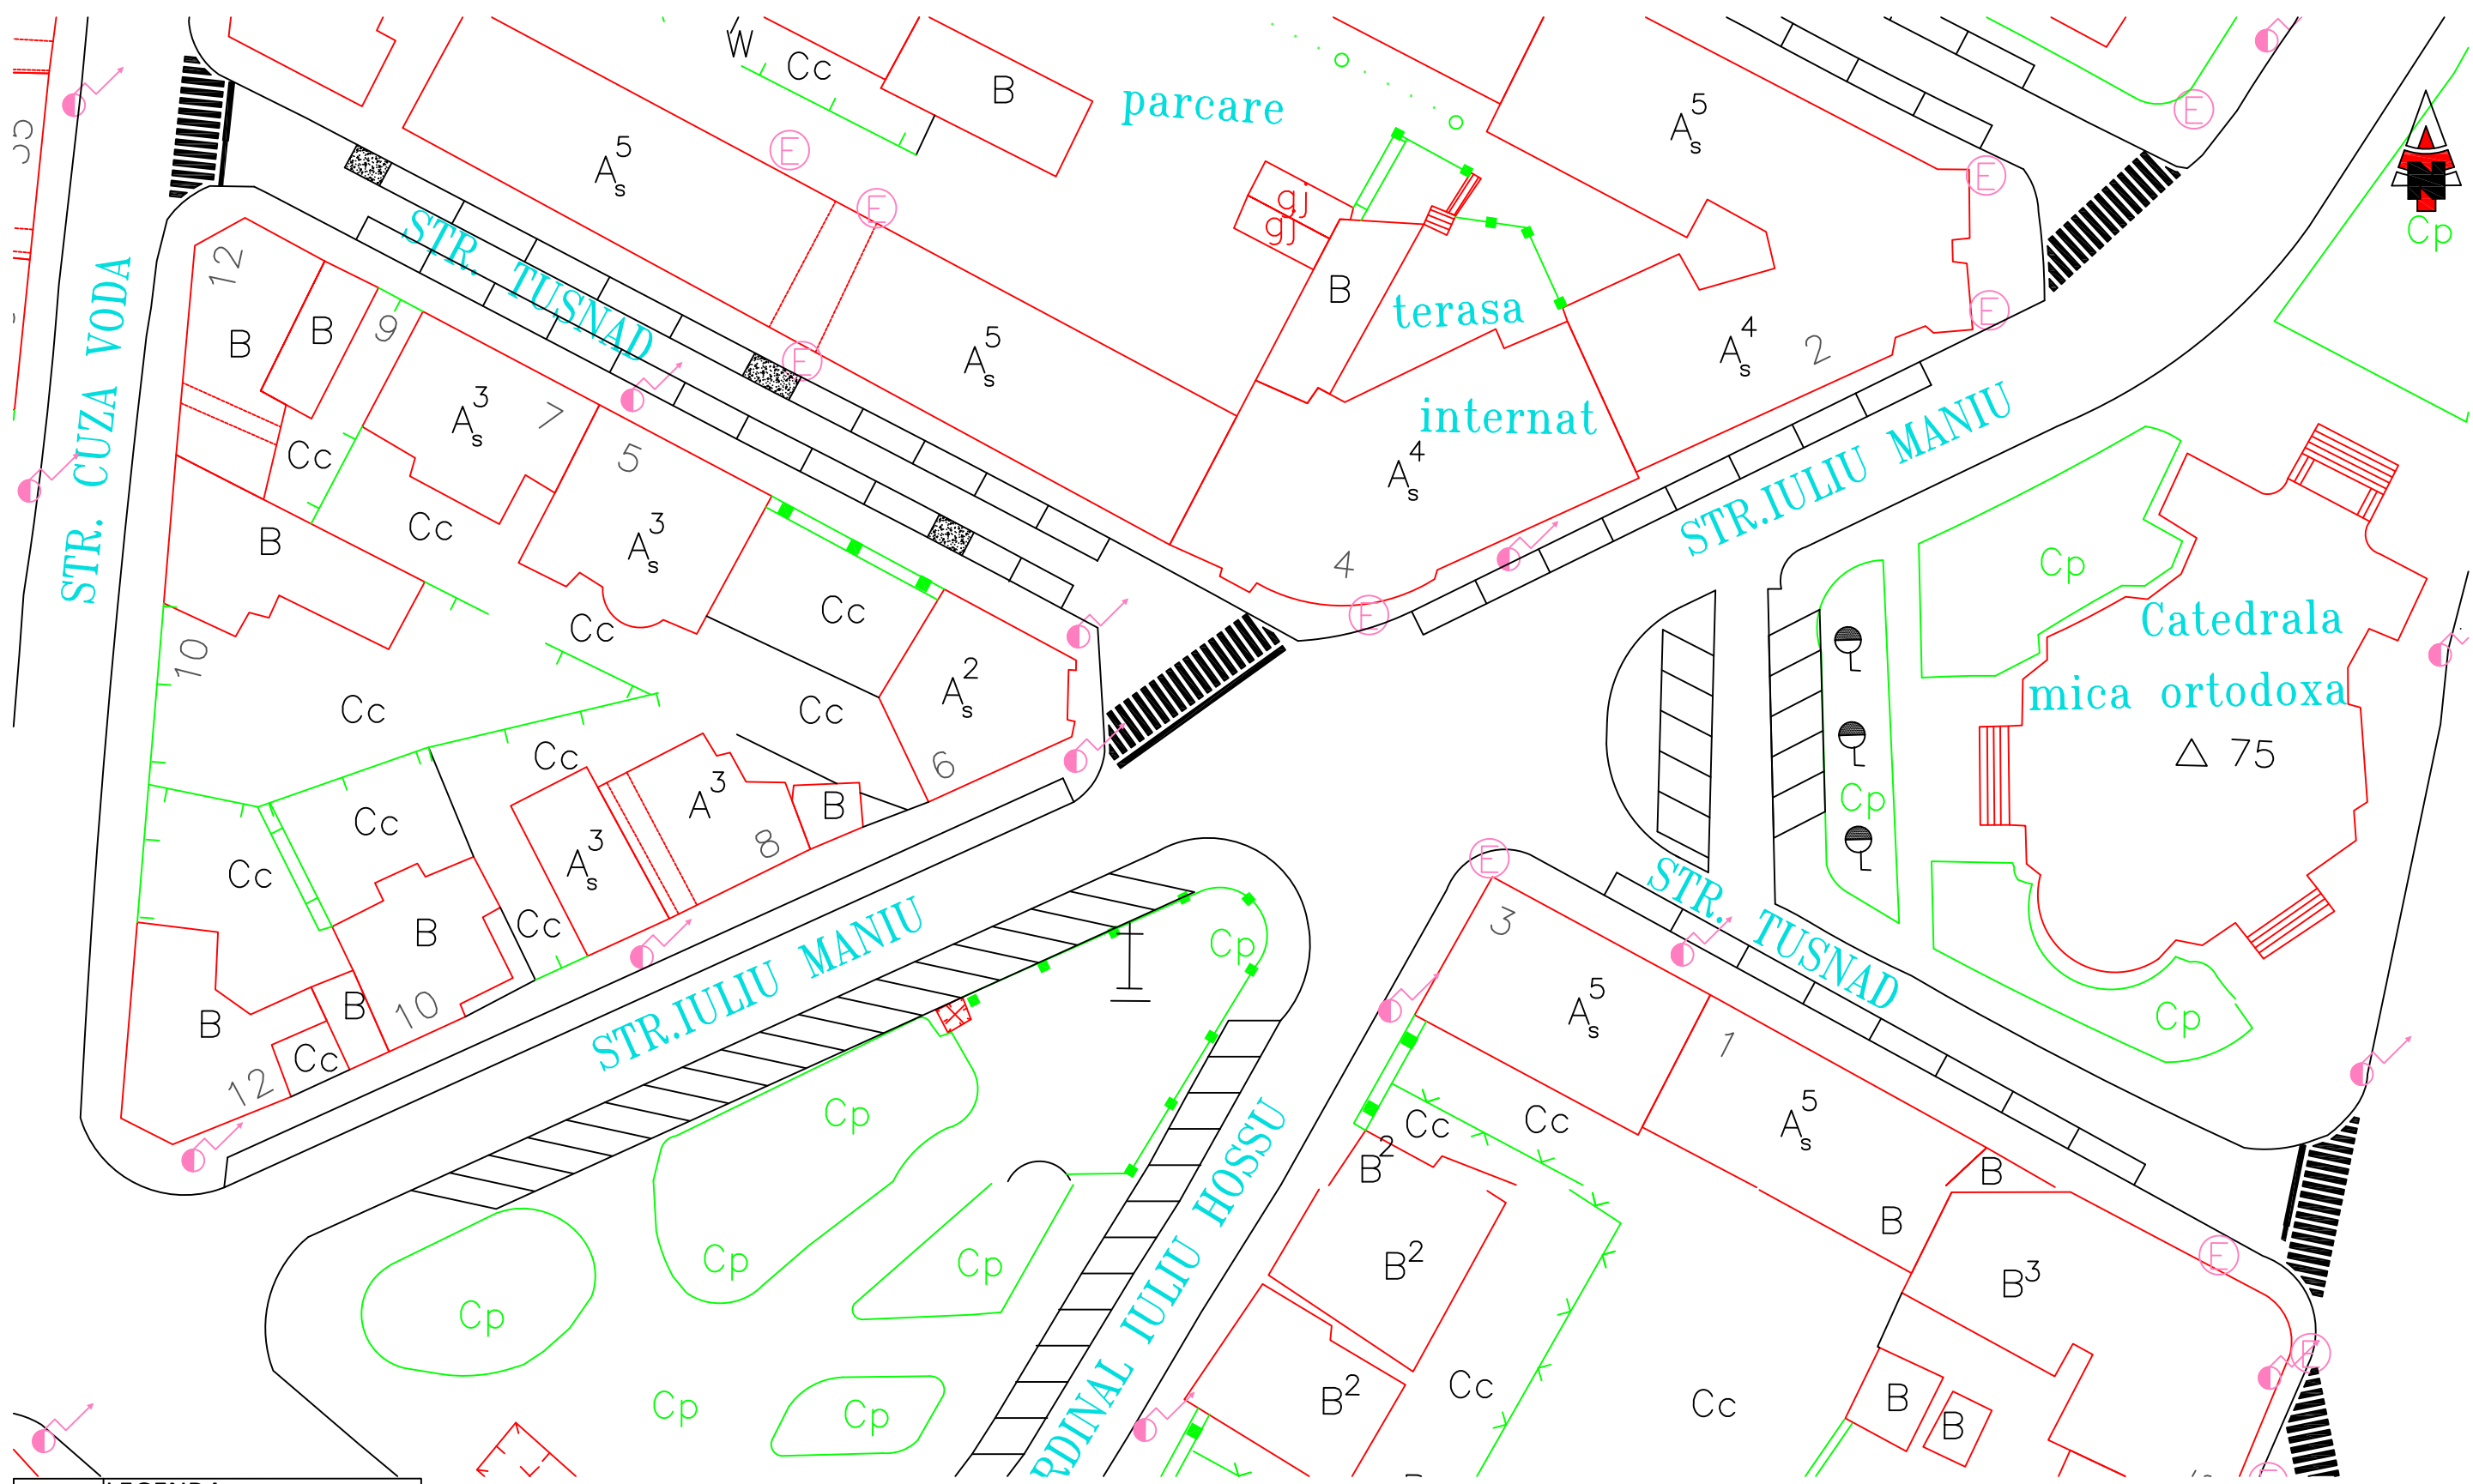


LEGENDA	
	Parcare perpendiculara
	Parcare paralela
	Acces auto
	Parcare la 45°

Strada sens unic

LOCURI DE PARCARE:39
- 29 parcari paralele
- 10 parcari la 45°

PLAN AMENAJARE PARCARI STR. ZEFIRULUI

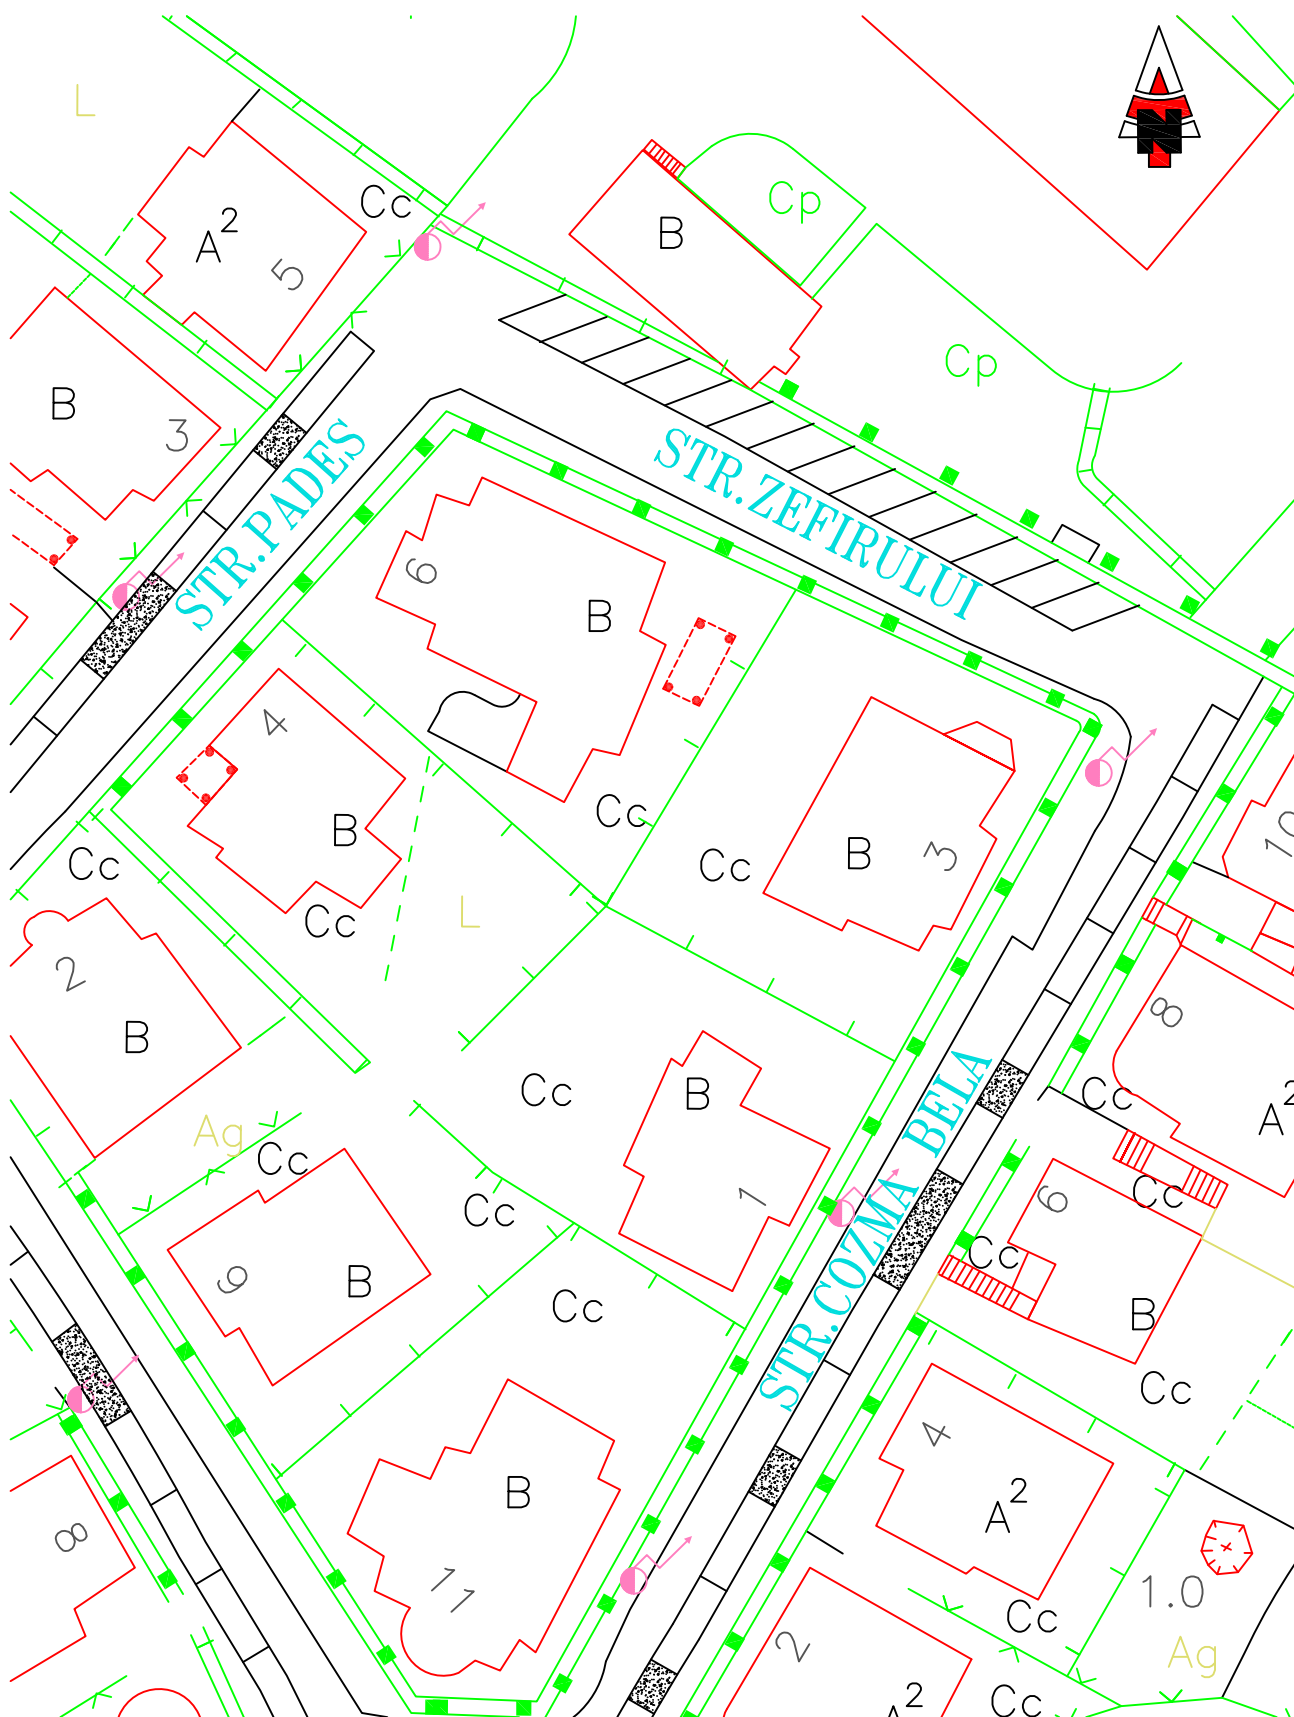

LEGENDA	
	Parcare perpendiculara
	Parcare paralela
	Acces auto
	Parcare la 45°

Strada sens unic

LOCURI DE PARCARE: 14
- 14 parcari la 45°

PLAN AMENAJARE PARCARI
STR. VICTOR BABES

	LEGENDA
	Parcare perpendiculara
	Parcare paralela
	Acces auto
	Parcare la 45°

LOCURI DE PARCARE: 22
- 22 parcari paralele

Strada sens unic

