


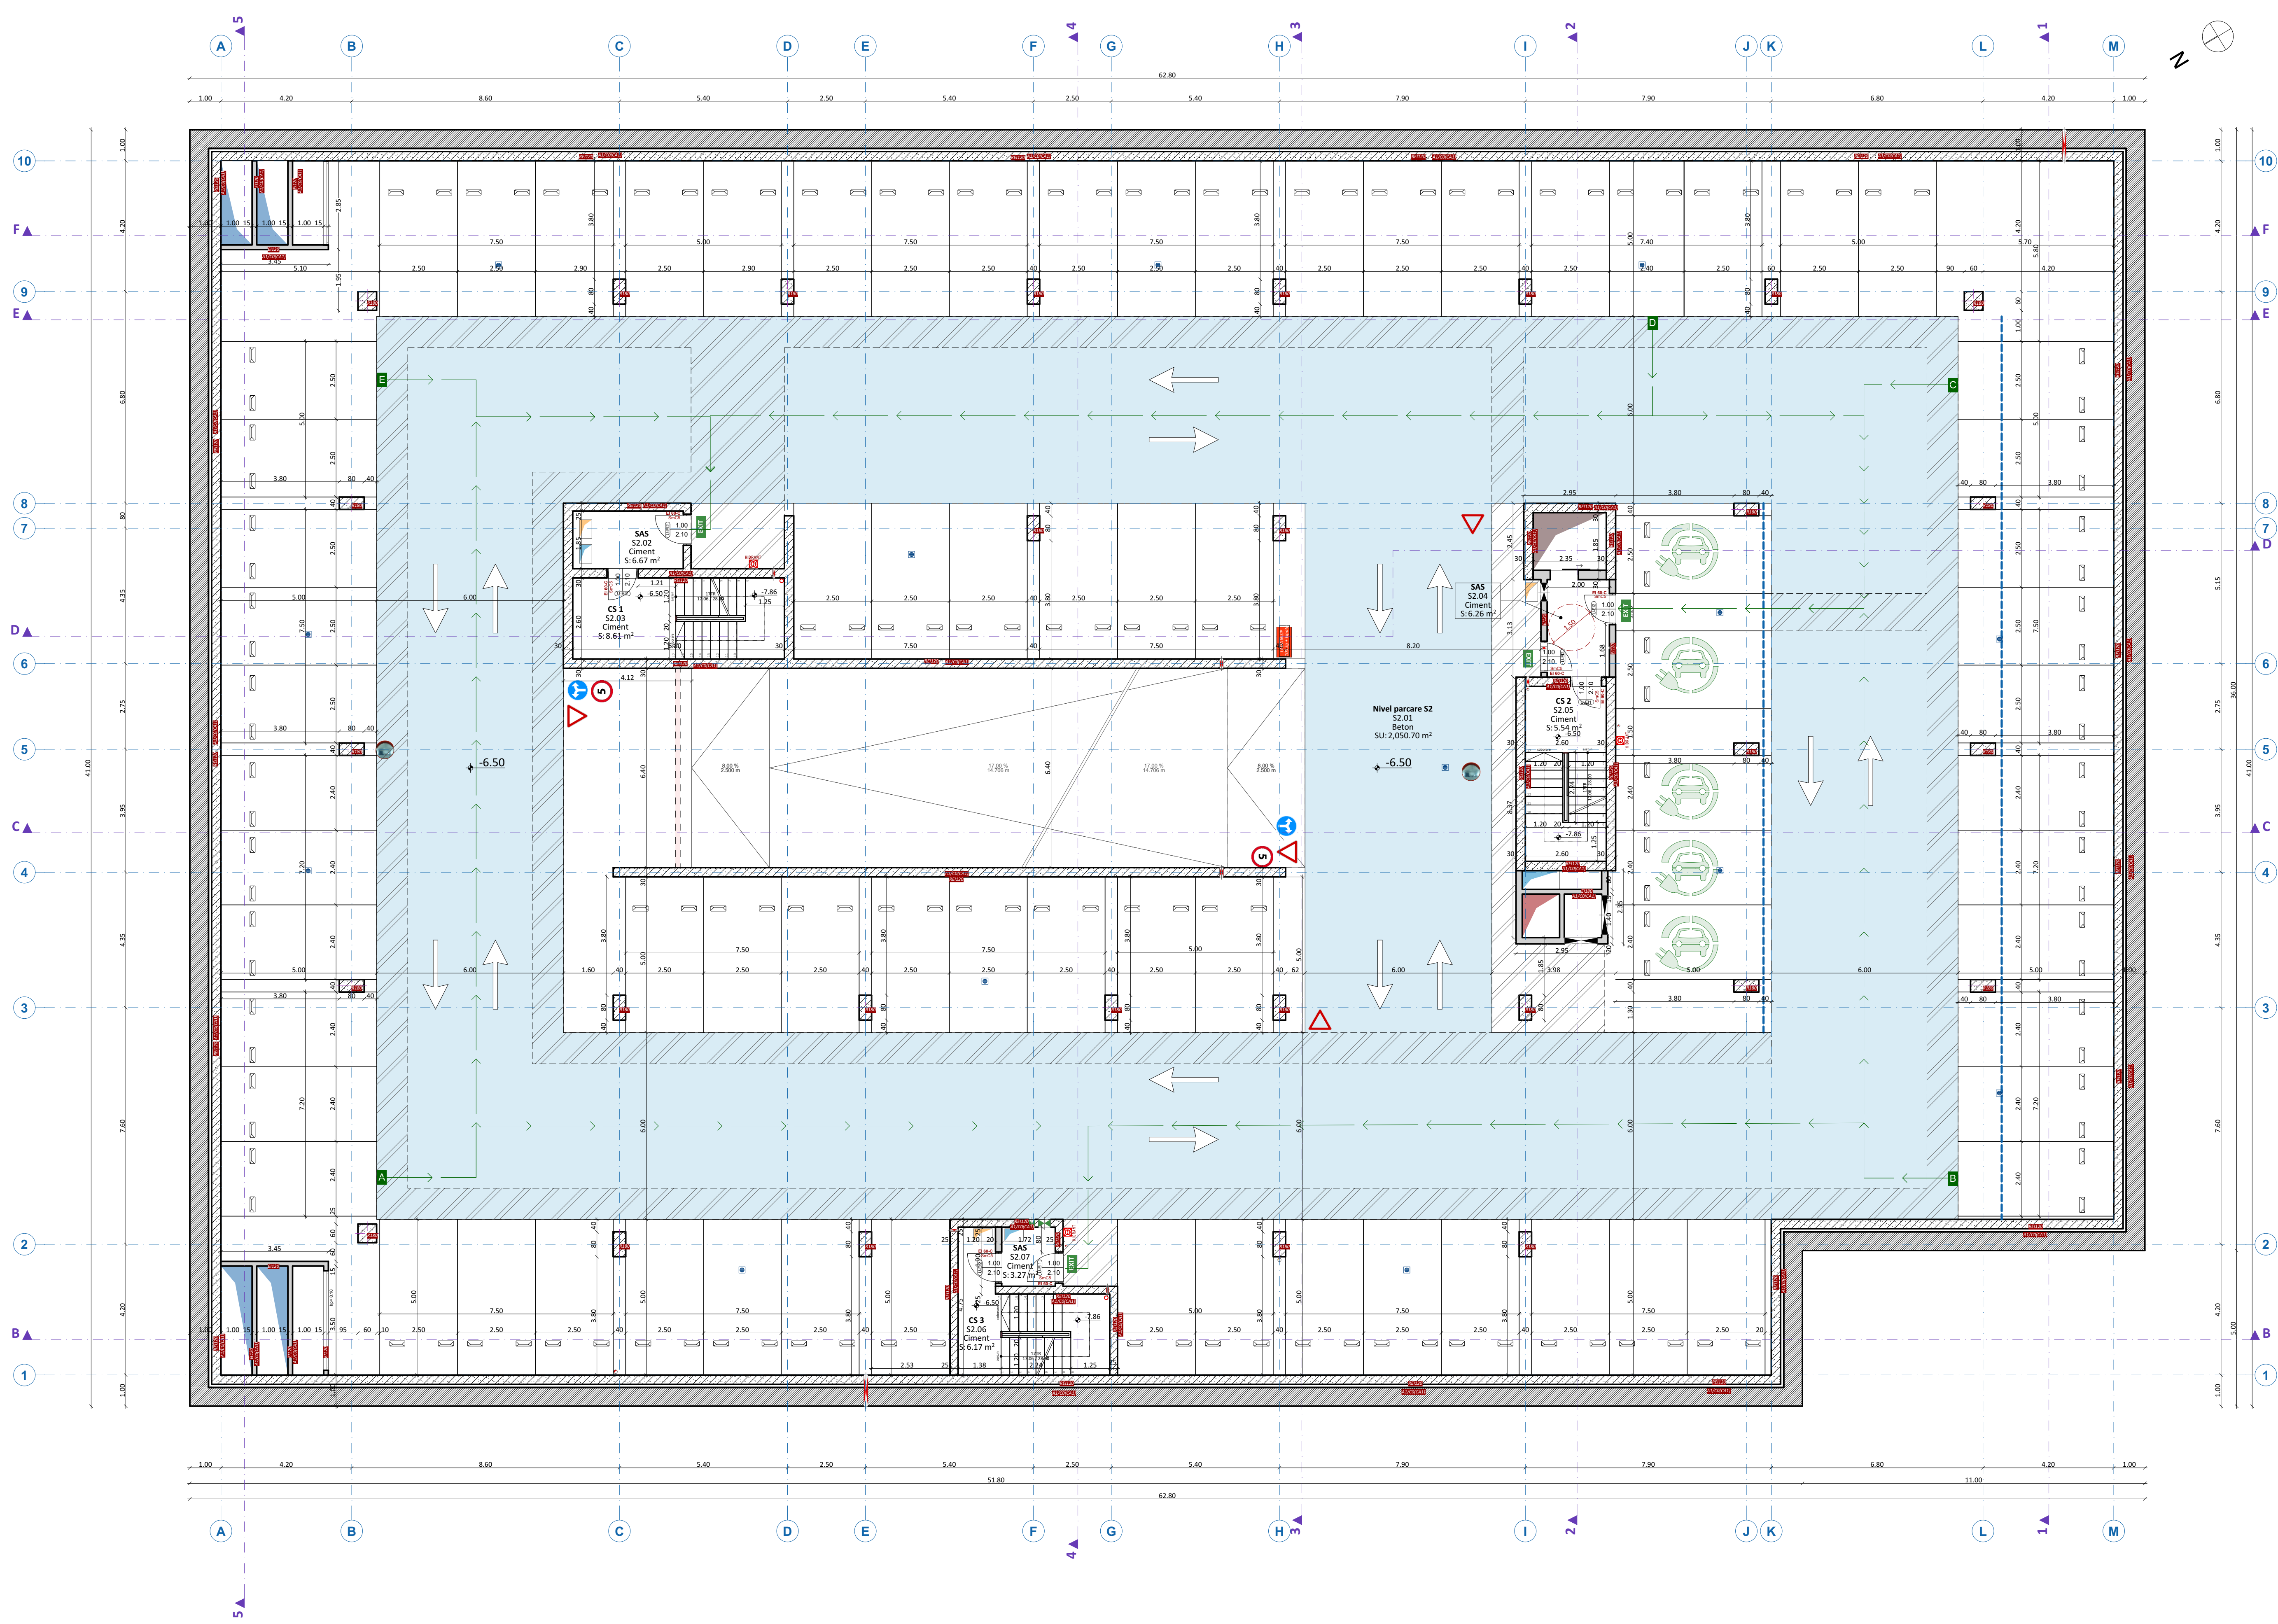

LISTA CAME SUBSOL - 2						
CD	FUNCTIUNE	SUPRAFATA UTILA [M.P.]	INALTIME UTILA [m]	PERIMETRU[m]	FINISAJ PARDOSEALA	FINISAJ TAVAN
S2.01	Nivel parcare	2050,70	2,65	325,49	Beton	beton aparent
S2.02	SAS	6,67	2,60	10,91	Ciment	beton aparent
S2.03	CS 1	8,61	2,60	11,82	Ciment	beton aparent
S2.04	SAS	2,66	2,60	10,26	Ciment	beton aparent
S2.05	CS 2	5,54	2,60	9,46	Ciment	beton aparent
S2.06	CS 3	6,17	2,65	12,26	Ciment	beton aparent
S2.07	SAS	3,27	2,60	7,24	Ciment	beton aparent
		2 087,27 m²				

[illegible]