


Schema monofilara de distributie generala

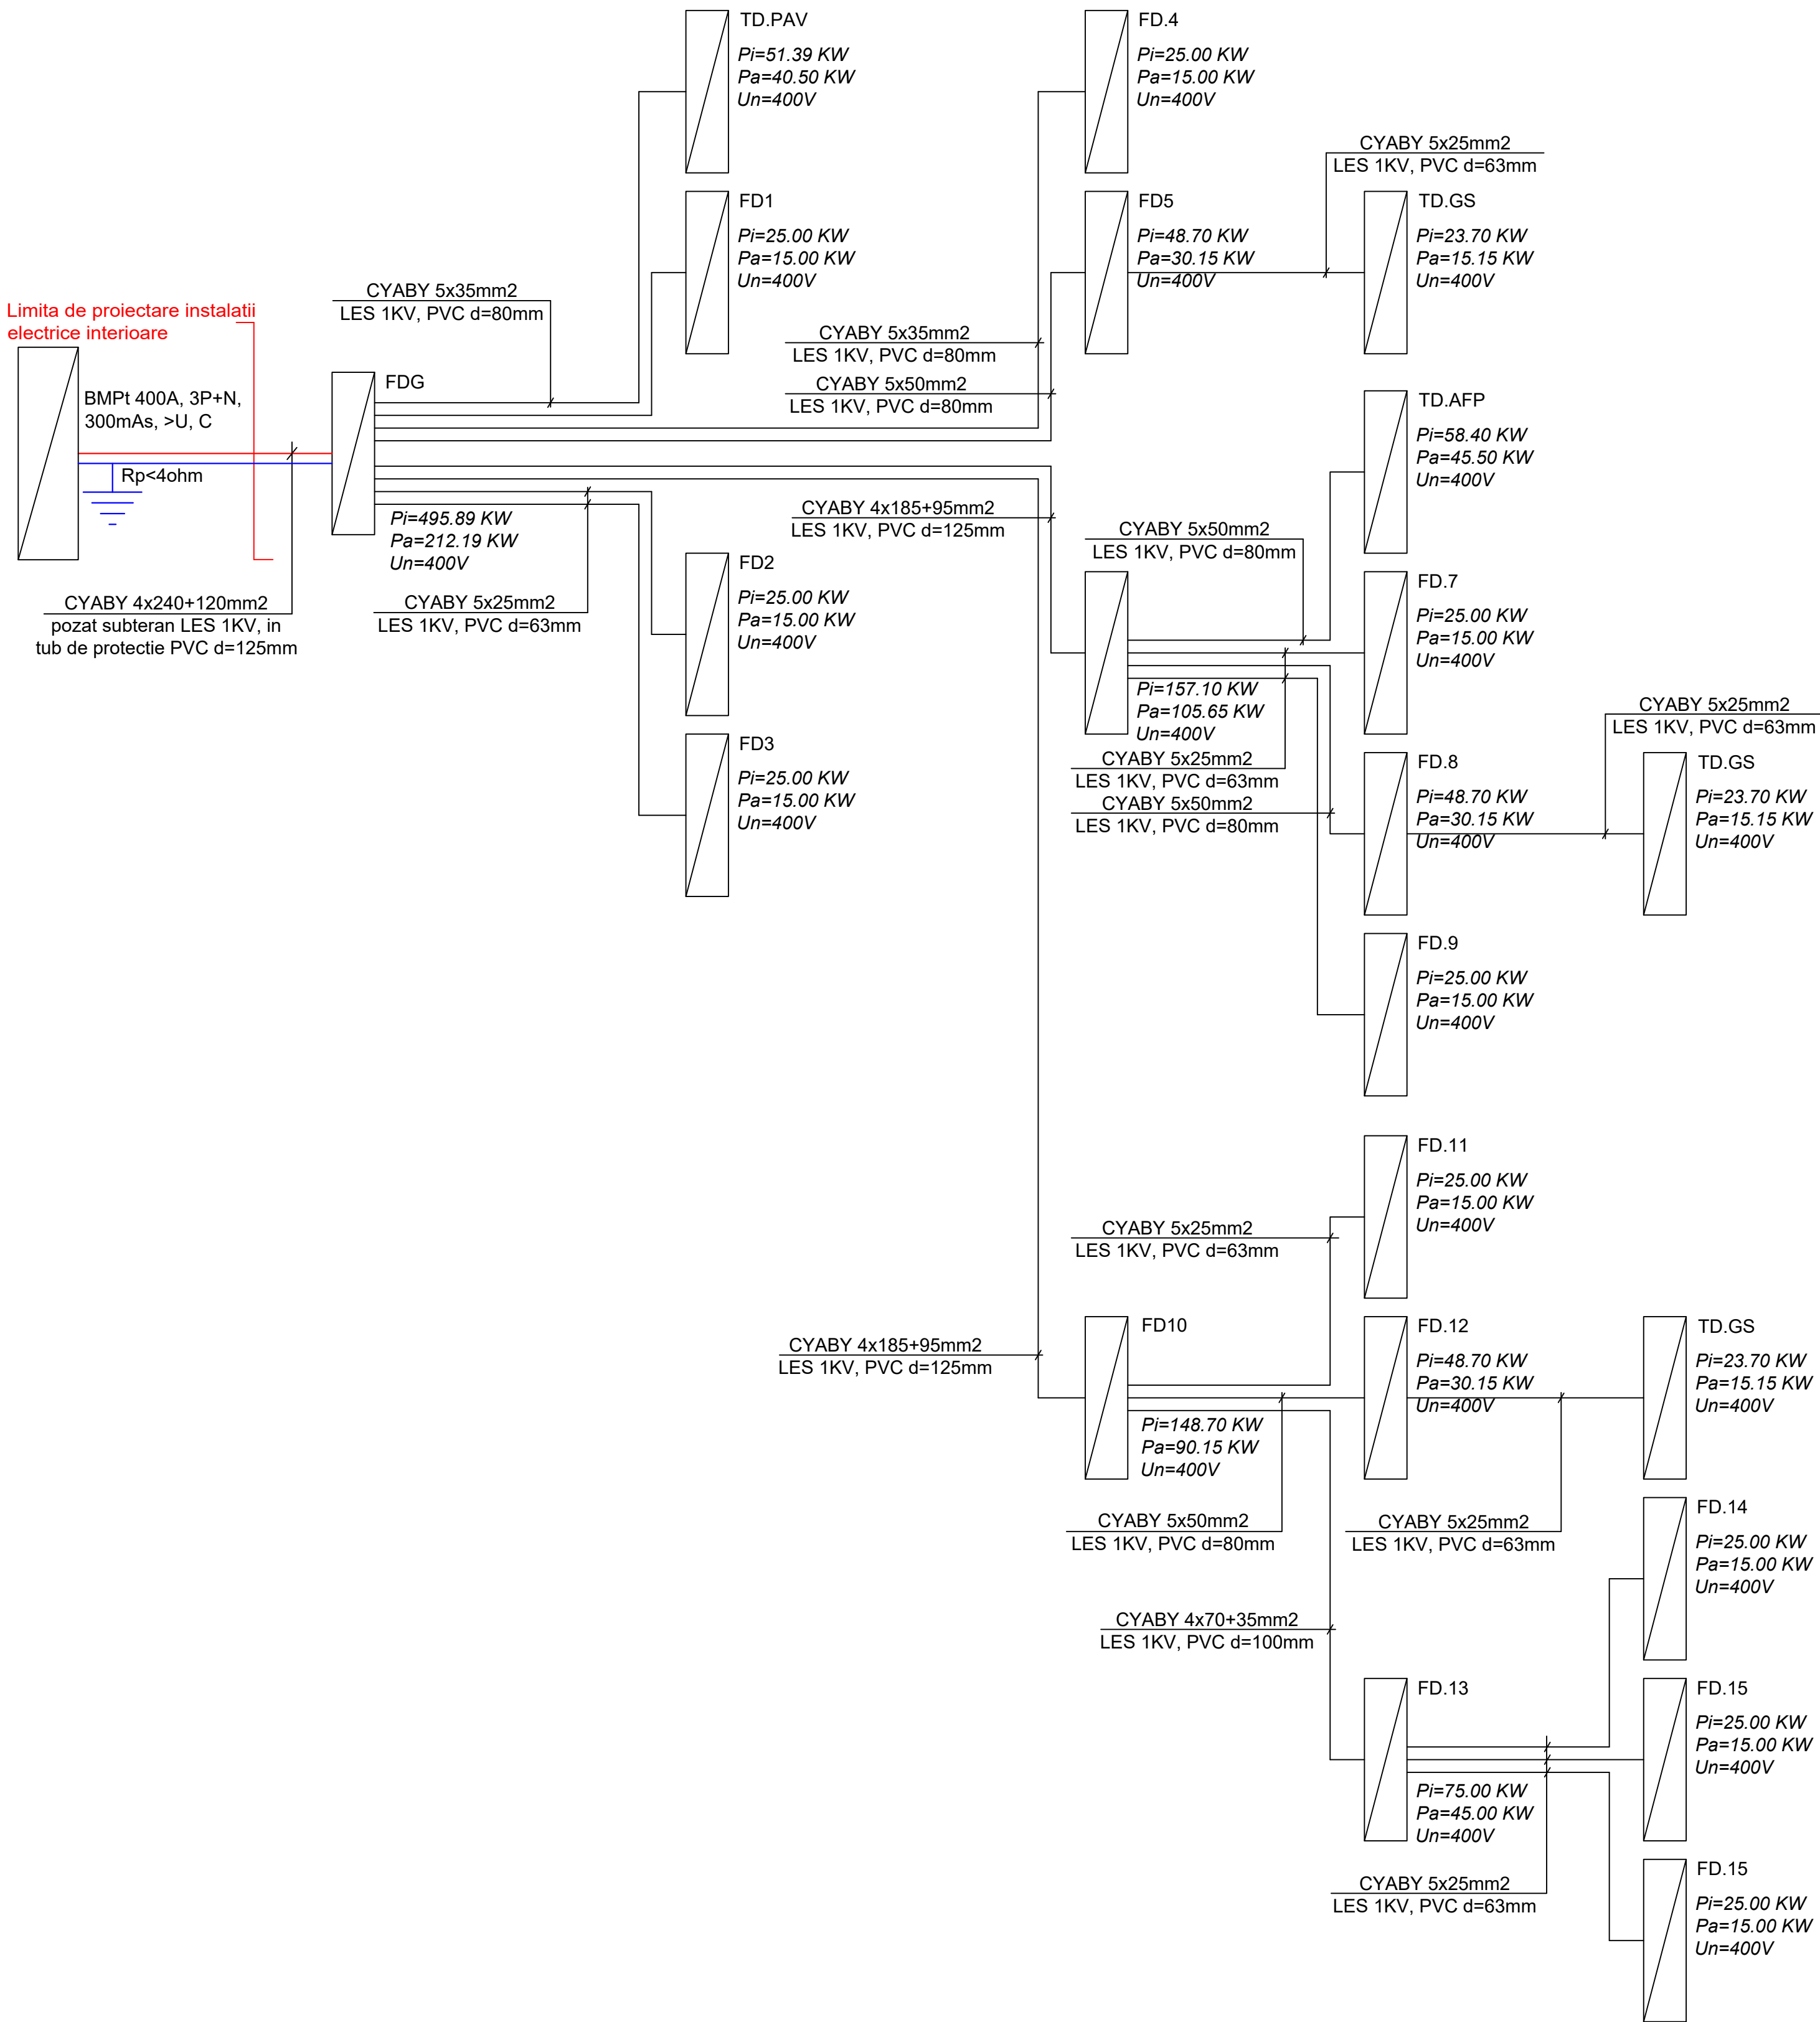

PROIECTANT GENERAL: at studio Tg Mures - at.studio.2014@gmail.com tel: 0735-842590, 0735-842591		PROIECTANT DE SPECIALITATE: S.C. MASTRODOM PROJECT S.R.L. Targu-Mures, str. Kosa Ferencz, nr.14, ap. 31, jud. Mures office@mastrodom.ro, tel: 0751-360439		BENEFICIAR: MUNICIPIUL TARGU MURES Pla. Victoriei, nr. 3, Mun. Targu Mures, judetul Mures		211/2025	
				RE-ECOLOGIZAREA TERENURILOR DEGRADATE ALE FOSTEI FABRICI DE CĂRAMIDĂ MUREȘENI		Revizia	
						REV 1	
						E0.02	
Sef Proiect	Arh. Pantea Mihai			Loc. Targu Mures, Str. DEALULUI, jud. Mures			
Proiectat	Ing. Domahidi Istvan			Obiectiv / obiect / detaliu			
Desenat	Ing. Domahidi Istvan			Nr.proiect	505/2025	SCHEMA DE DISTRIBUTIE GENERALA Instalatii electrice exterioare	
Verificat	Ing. Domahidi Istvan			Faza	SF		
Director Proiect	Ing.CV Aszalos Tibor Albert			Scara	FSC		