


BILANT TERITORIAL	EXISTENT		PROPUS	
	mp	%	mp	%
Locuinte individuale si functiuni complementare compatibile	132.00	11.00	420.00	35.00
Circulatii carosabile si parcaje	120.00	10.00	450.00	37.50
Circulatii pietonale	0.00	0.00	10.00	0.83
Spatii plantate	0.00	0.00	260.00	21.67
Terenuri libereneconstruite	948.00	79.00	60.00	5.00
TOTAL	1 200.00	100.00	1 200.00	100.00

LEGENDA

	LIMITA ZONEI STUDIASTE
	LIMITA ZONEI REGLEMENTATE
	LIMITA PROPRIETATE
	EDIFICABIL - conf. PUG in vigoare
	EDIFICABIL - propus
	RETRAGERI DE LA ALINIAMENT - existente mentinute
	CAROSABIL (DRUM DE ACCES - Str. Baneasa, Str. Albinei)
	ACCES NECESAR DE INTERVENTIE SI DESERVIRE - existent mentinut
	ACCES SECUNDAR PROPUS
	TERENURI LIBERE NECONSTRUITE/SPATII VERZI
	CONSTRUCTIE EXISTENTA PROPUSA SPRE STUDIU
	EXTINDERE PROPUSA
	ACCESSE IN IMOBIL
	PLATFORME CAROSABILE
	PARCAJE
	ALEI PIETONALE

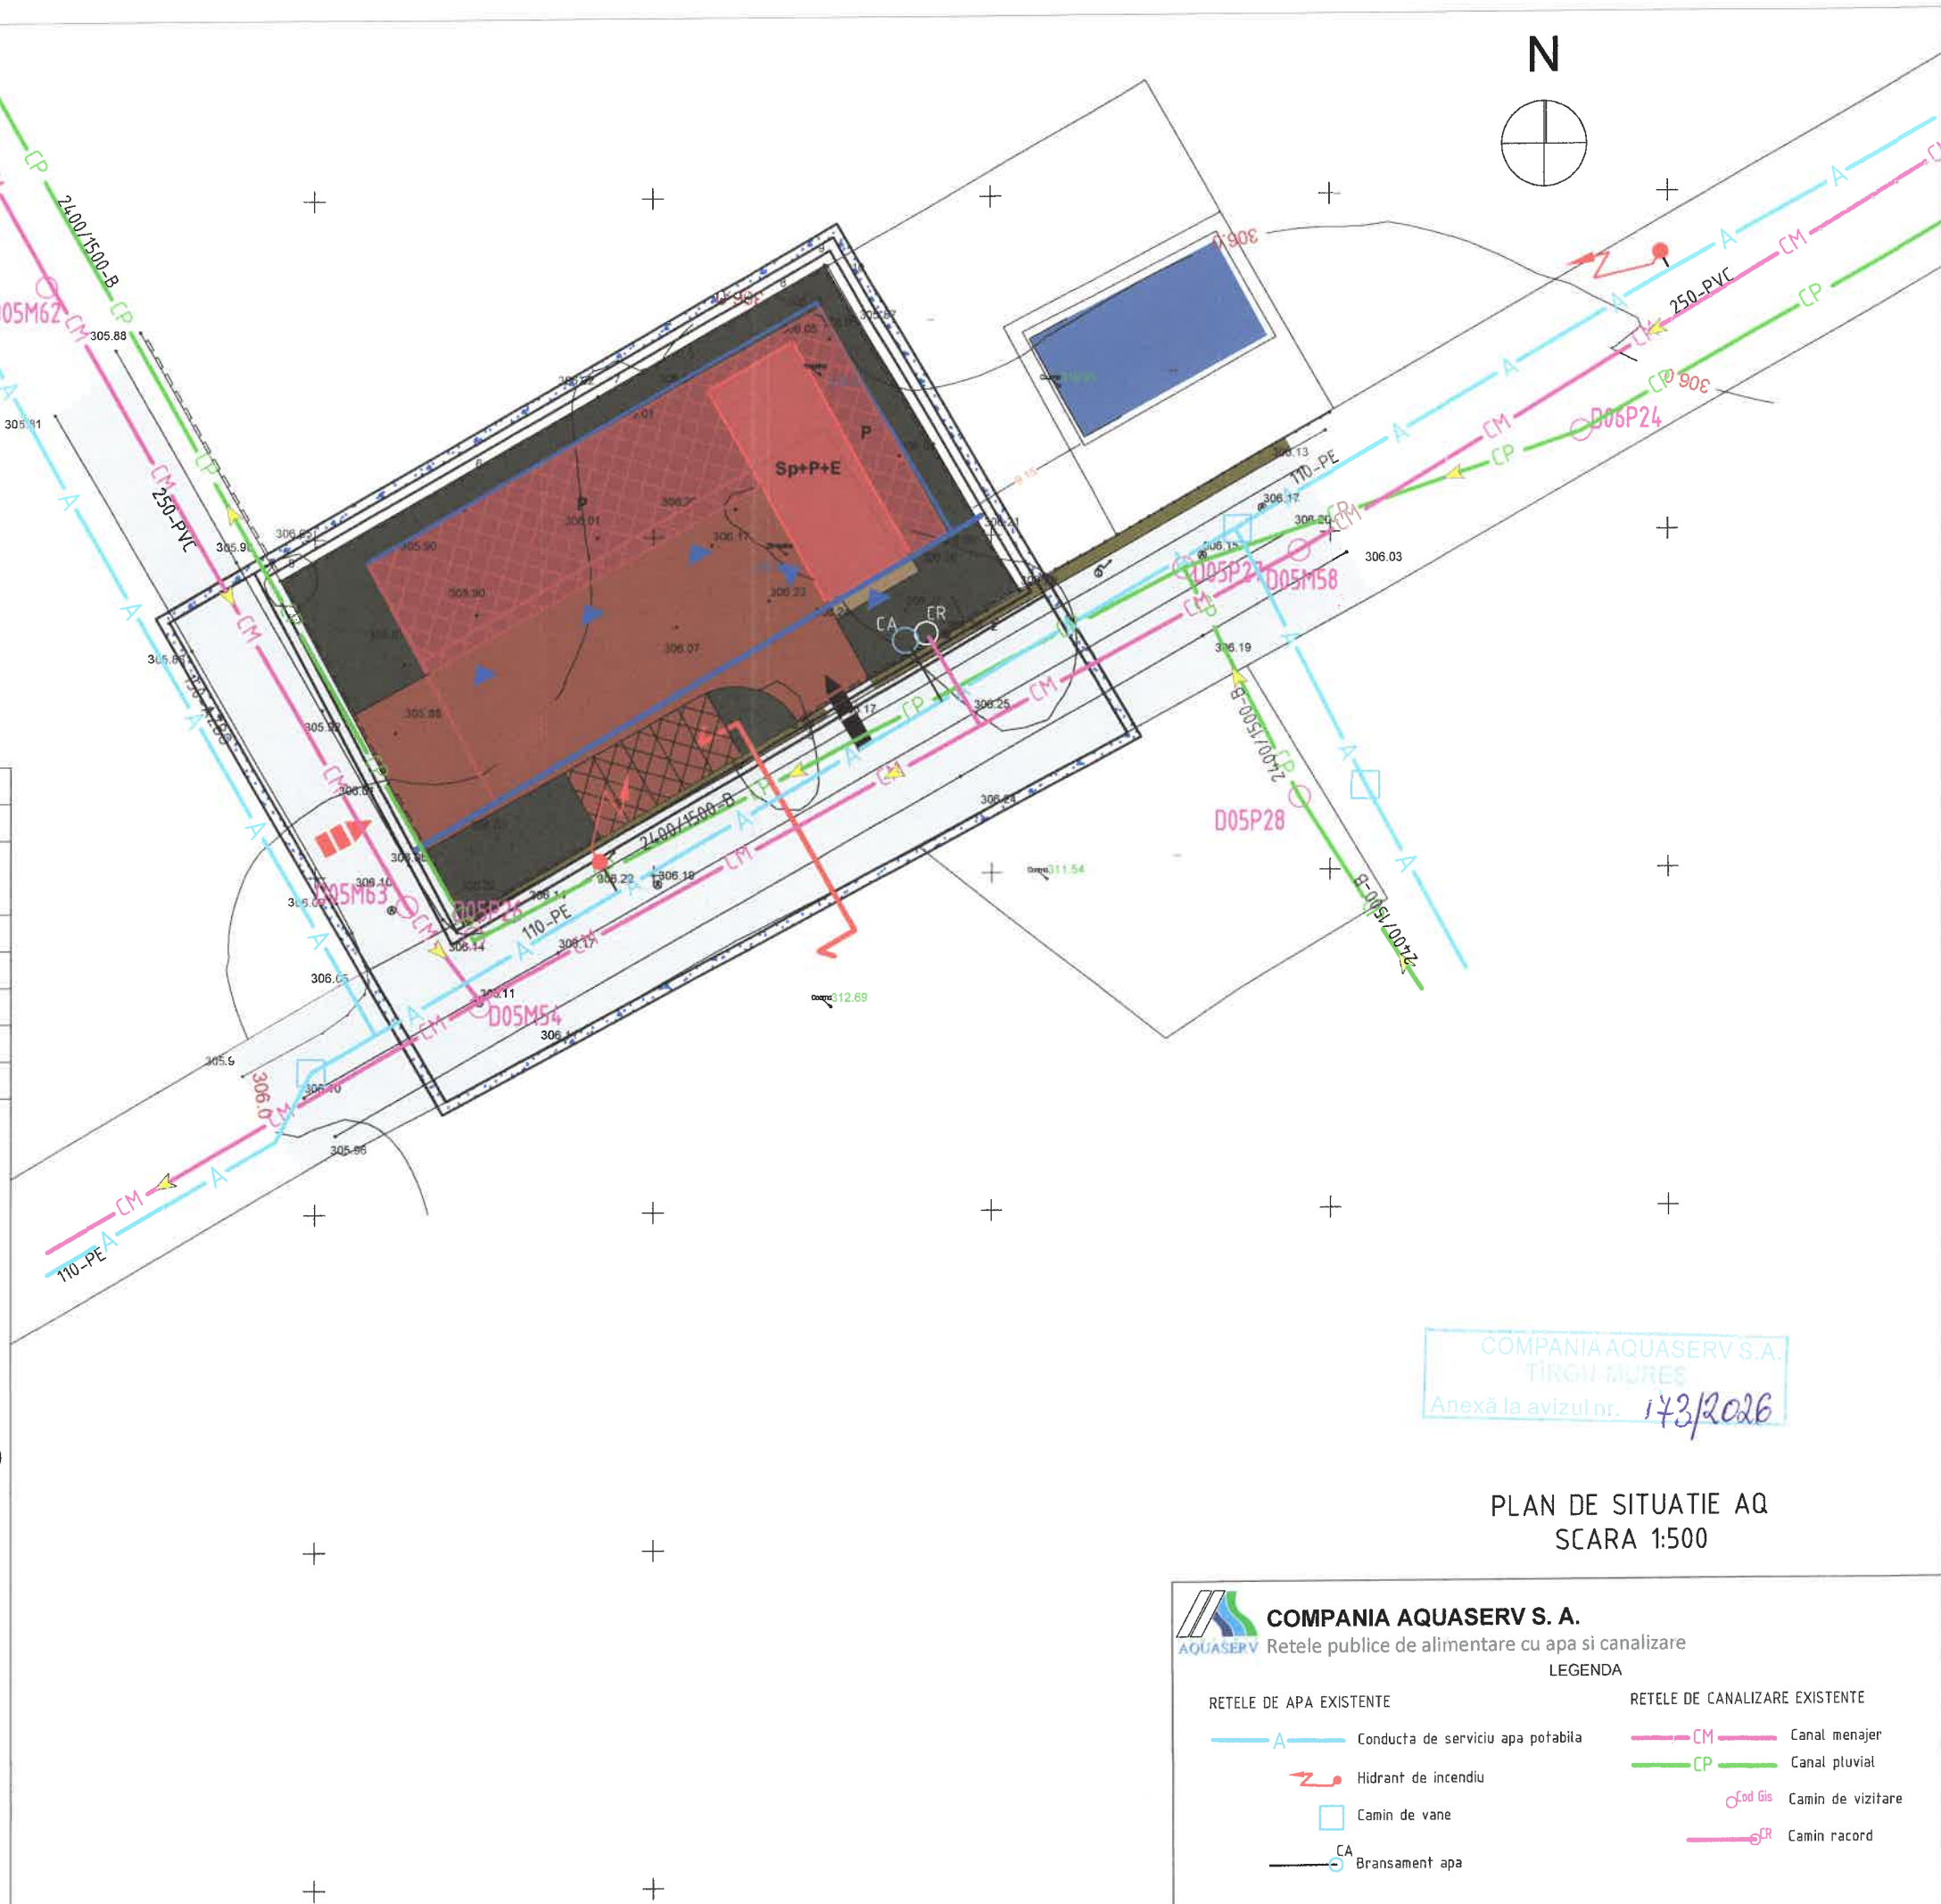

COMPANIA AQUASERV S.A.
TIRGHIU MURES
Anexă la avizul nr. 143/2026

PLAN DE SITUATIE AQ
SCARA 1:500

COMPANIA AQUASERV S. A. Retele publice de alimentare cu apa si canalizare			
LEGENDA			
RETELE DE APA EXISTENTE		RETELE DE CANALIZARE EXISTENTE	
	Conducta de serviciu apa potabila		Canal menajer
	Hidrant de incendiu		Canal pluvial
	Camin de vane		Camin de vizitare
	Bransament apa		Camin racord